



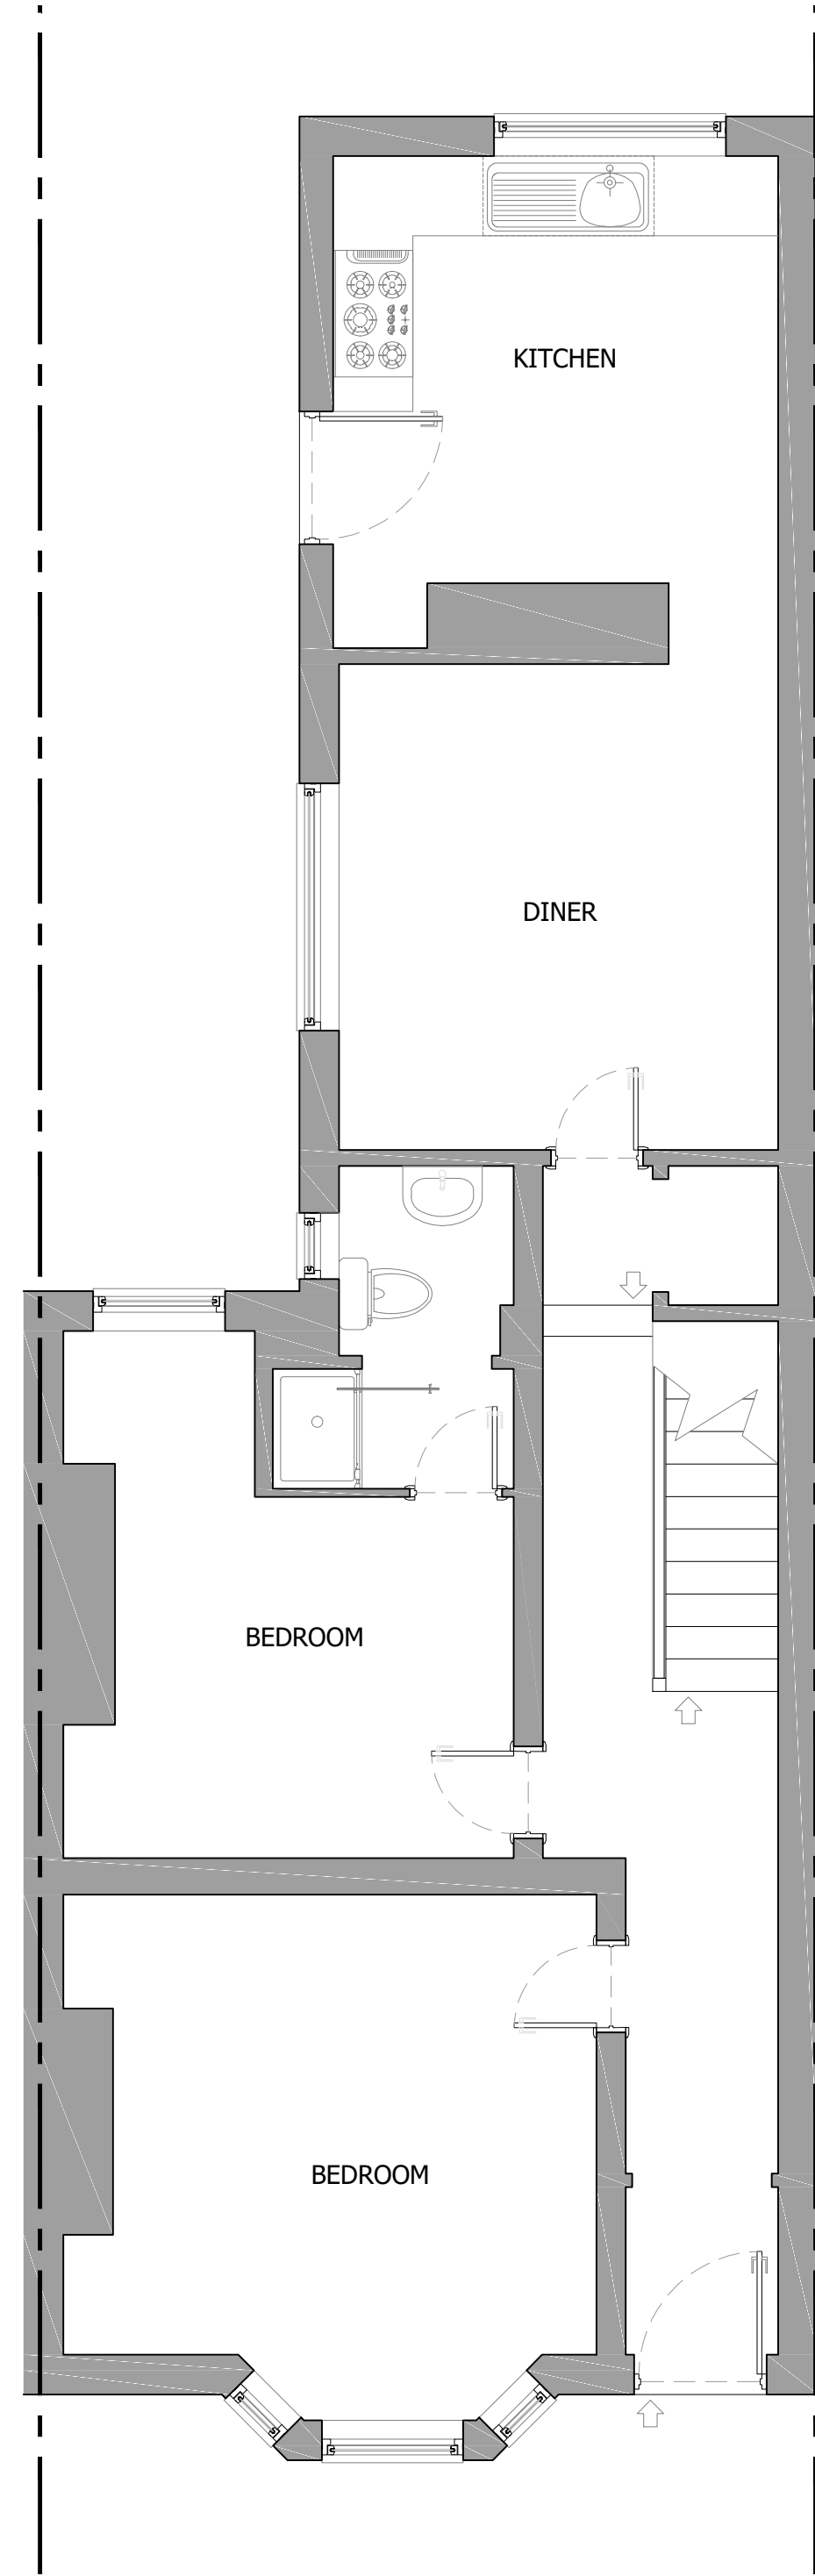

EXISTING GROUND FLOOR

0 1 2 3 4 5 1:50

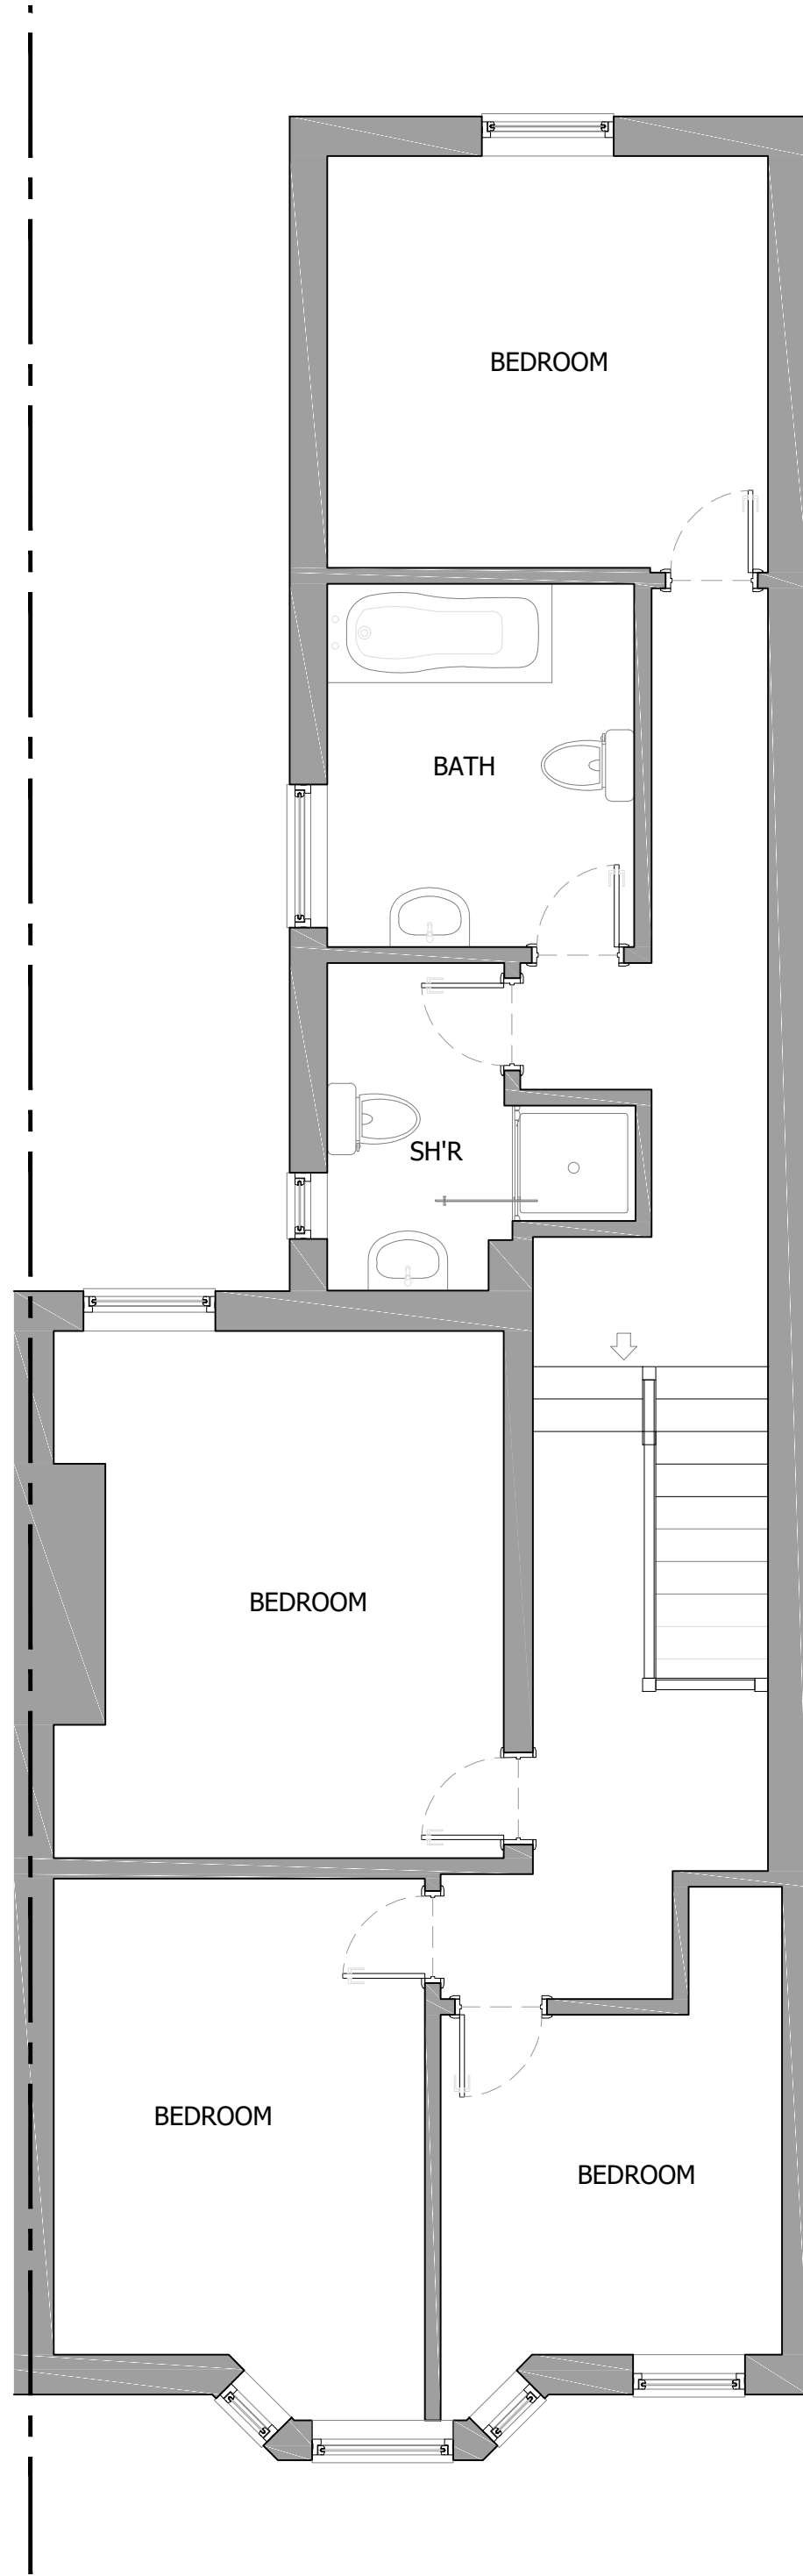


EXISTING FIRST FLOOR




EXISTING FRONT VIEW

0 1 2 3 4 5 1:100

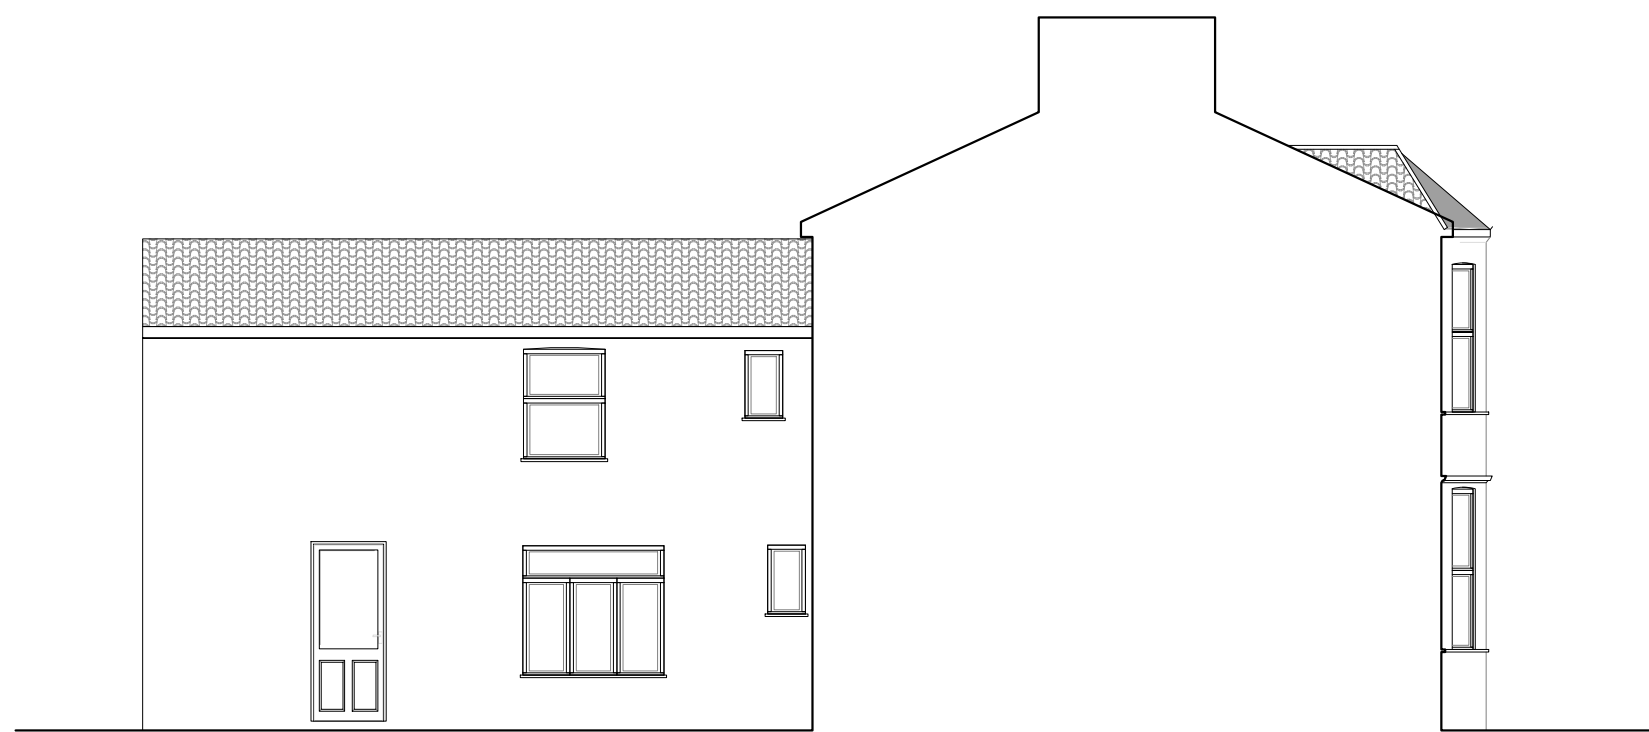

EXISTING SIDE VIEW

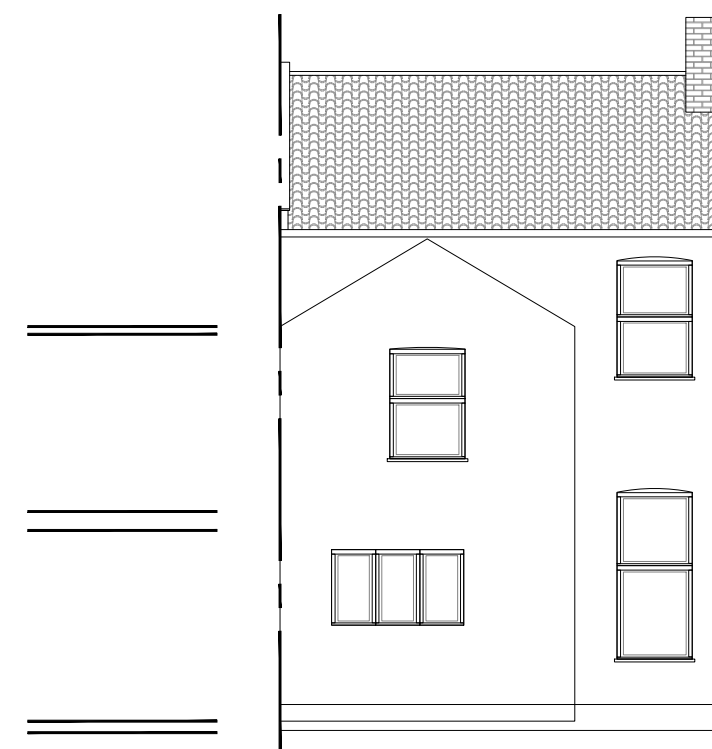

EXISTING REAR VIEW



All dimension to be checked on site prior to construction. Dimensions are for planning purposes only. All landscaping indicative only and subject to full detailed site survey. This drawings remains the copyright of Tower Residential Design and no portion should be reproduced without permission of Tower Residential Design

DRAWINGS TO BE READ IN CONJUNCTION WITH ENGINEER SPECIFICATIONS AND DETAILS.

FOR ANY STRUCTURAL STEELWORK DETAILS PLEASE REFER TO STRUCTURAL ENGINEER DRAWINGS AND CALCULATIONS.

LRJ PLANNING.
<http://lrjplanning.co.uk/>
+447984 145 955
info@lrjplanning.co.uk
Newport, NP20 5AB, U. K.



TITLE:

PLANNING
EXISTING
PLANS AND ELEVATIONS

88 Caerleon Road
Newport
NP19 7BY

DRAWN: AAV	DATE 29/03/2025
SCALES: A1	REVISION
DRG No. TRD-222429 - A1/02	

Drawings by

