


Location Plan

Site Address: Easting: 326956 Northing: 188889

Date Produced: 23-Sep-2025

Scale: 1:1250 @A4

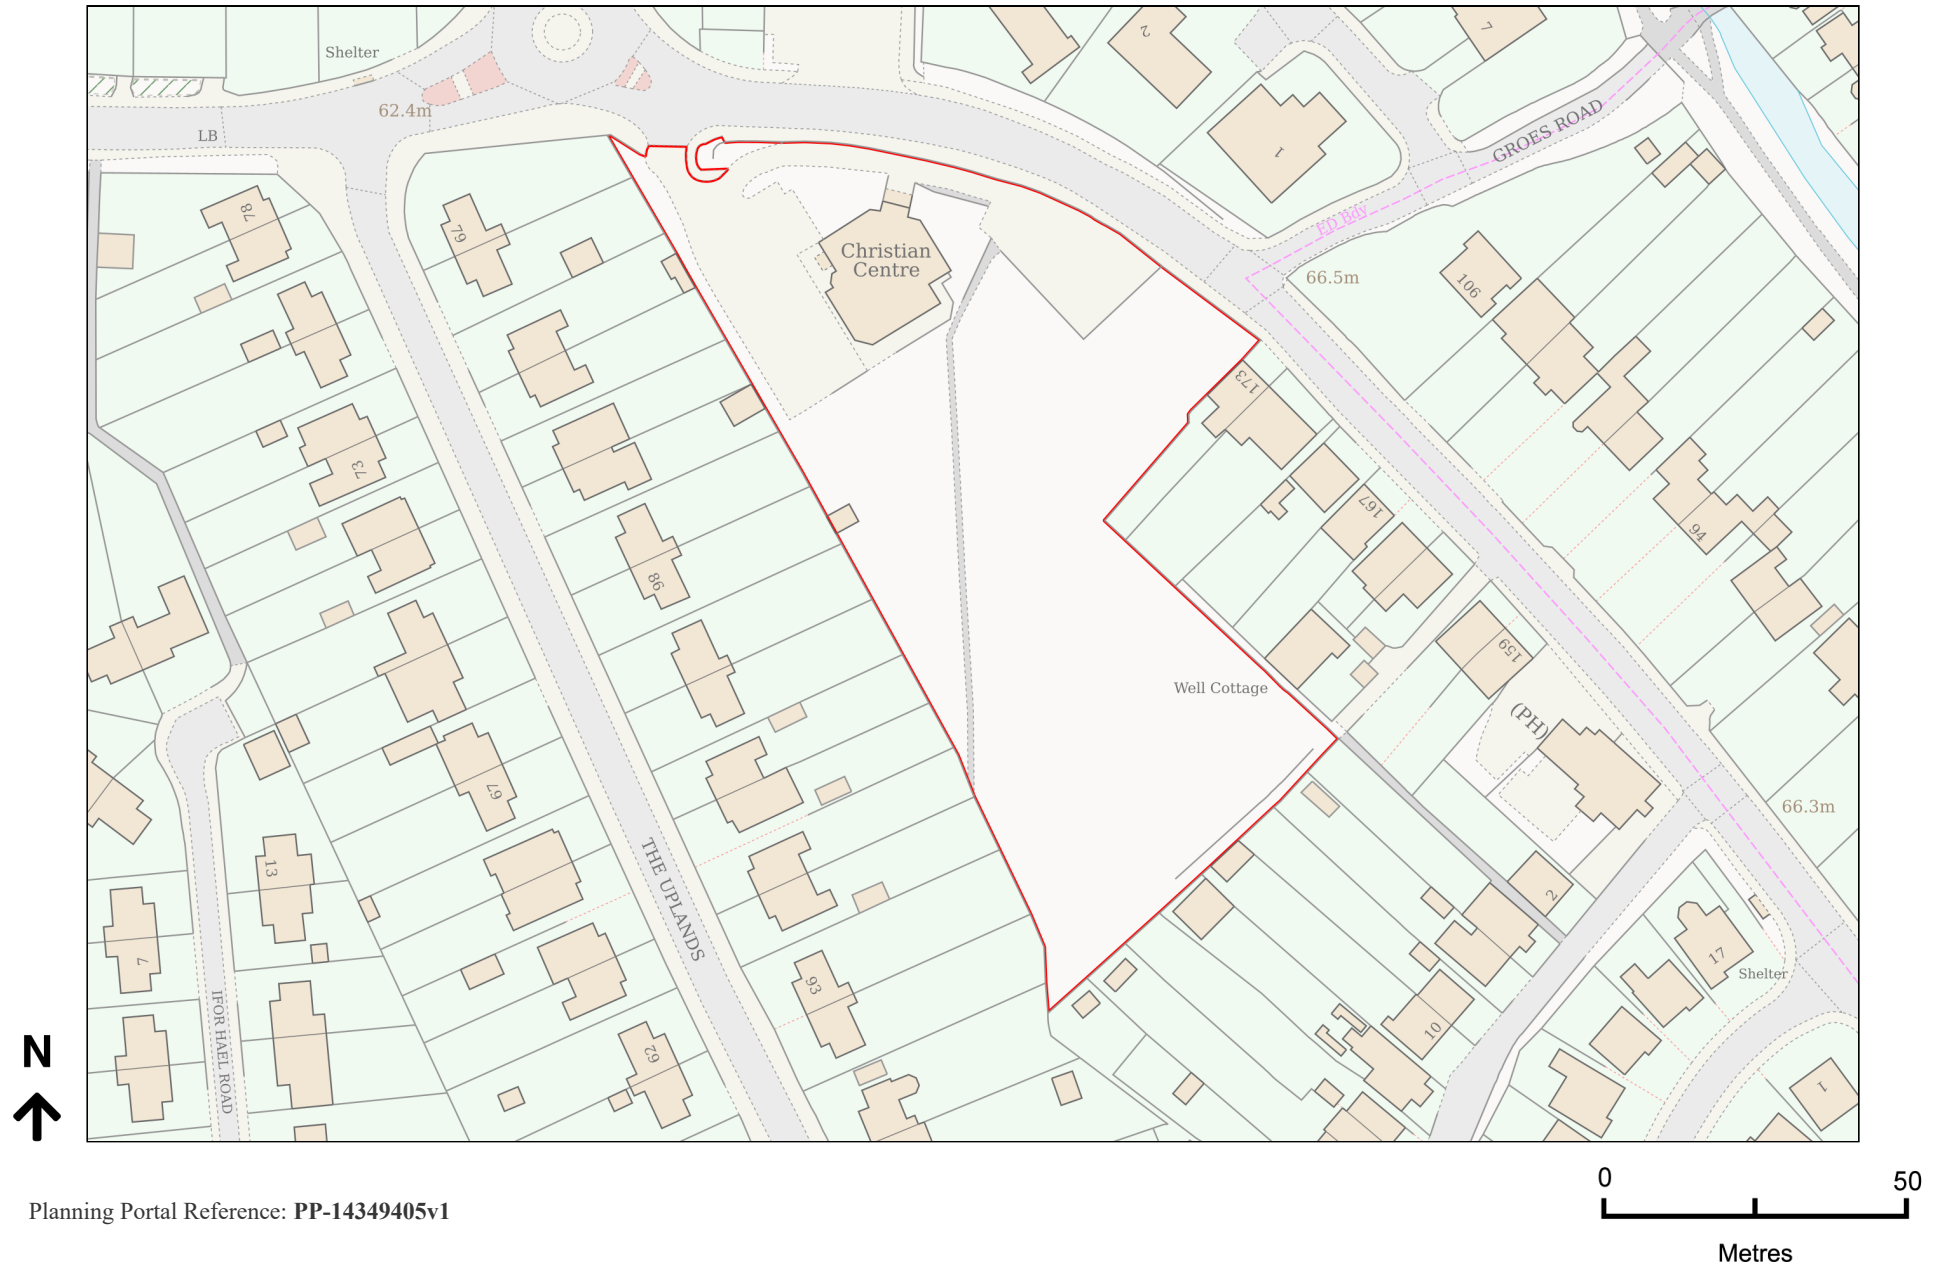

Planning Portal Reference: PP-14349405v1