


Location Plan

Site Address: Easting: 332264 Northing: 186341

Date Produced: 19-Mar-2026

Scale: 1:2500 @A4

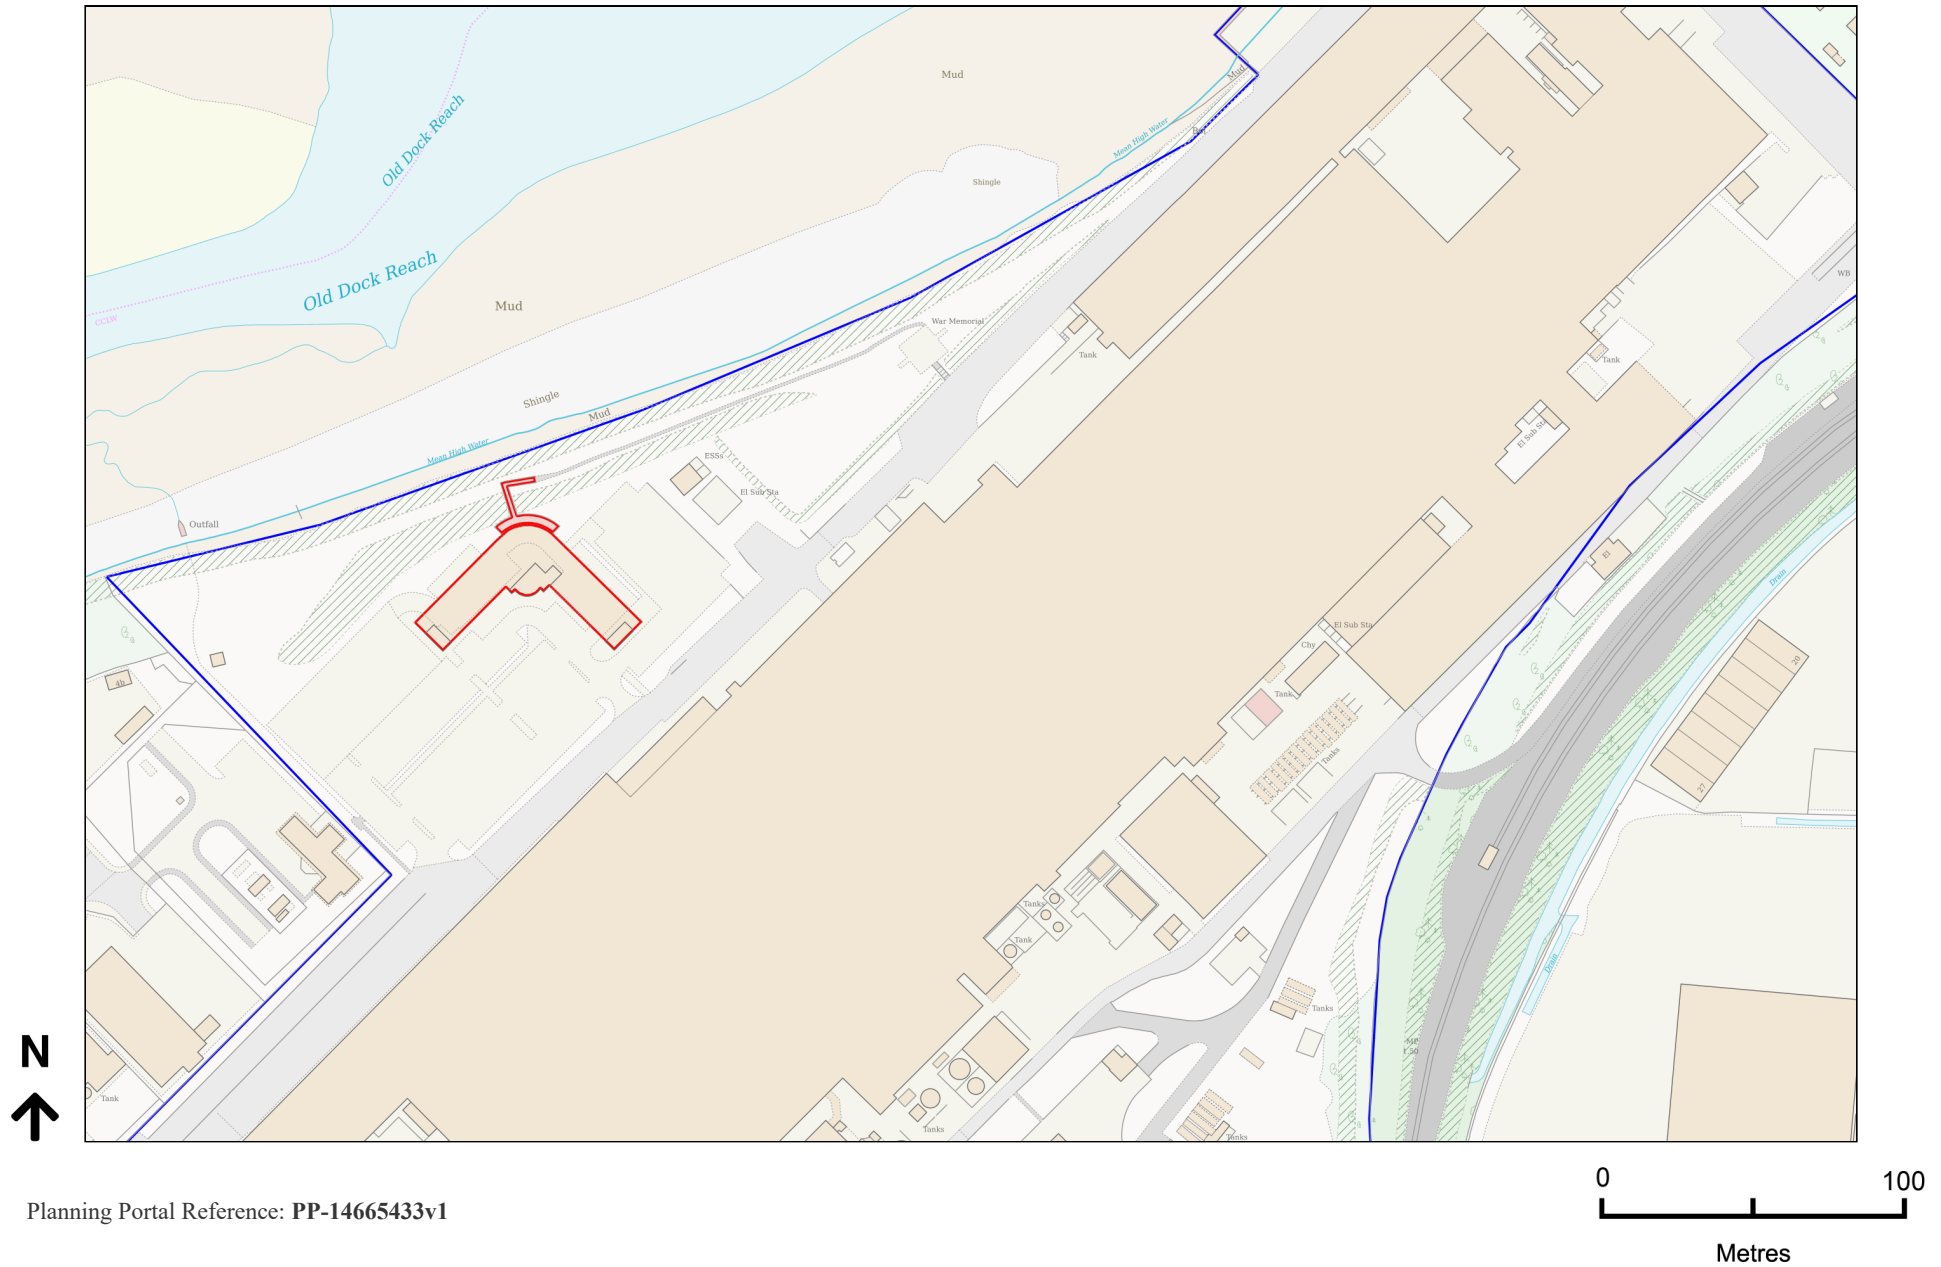

Planning Portal Reference: PP-14665433v1