


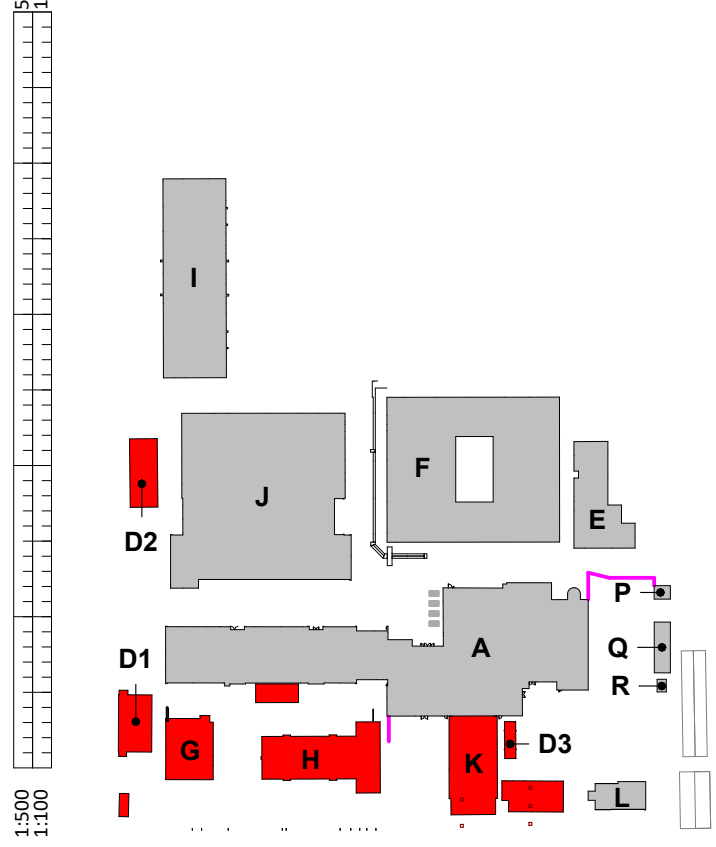

- Key:**
- SITE RED LINE BOUNDARY**
 - SITE OWNERSHIP BOUNDARY**
 - EXISTING TREE RPA**
Refer to Arboricultural Report for details
 - EXISTING TREES WITH RPA**
To be retained and protected
 - EXISTING TREES TO BE REMOVED**
Refer to Arboricultural Report for details
 - SOFT LANDSCAPE**
 - EXISTING GROUPS OF VEGETATION**
Existing vegetation to be retained. Retention subject to Arb report.
 - PROPOSED TREES**
 - PROPOSED GRASS**
EXISTING AREAS TO BE MADE GOOD WHERE REQUIRED / PROPOSED AMENITY GRASS
 - ORNAMENTAL RAIN GARDEN PLANTING**
 - HARD LANDSCAPE**
 - VEHICULAR STANDARD ASPHALT SURFACE**
Existing to be resurfaced
 - PROPOSED VEHICULAR STANDARD ASPHALT SURFACE**
 - PROPOSED PERMEABLE BLOCK PAVING**
 - PROPOSED PEDESTRIAN PERMEABLE ASPHALT**
 - PEDESTRIAN STANDARD ASPHALT SURFACE**
Existing to be resurfaced
 - MUGA EXISTING SURFACE TO BE RETAINED**
Localised repairs/resurfacing where needed.
 - EXISTING FLAG PAVING TO BE RETAINED**
 - FENCING & GATES**
 - PROPOSED INTERNAL FENCING**
 - PROPOSED MUGA FENCING**
 - PROPOSED RAIN GARDEN KNEE RAIL**
 - DOUBLE LEAF GATE**
4.0m Wide Gate
 - SINGLE LEAF GATE**
1.5m Wide Gate

Note: Parts of the pedestrian-grade permeable and non-permeable (standard) surfaced areas are to be constructed to MEWP loading specification to allow occasional vehicular access. Refer to the Engineer's drawings for the exact extents.

Notes
Check all dimensions on site. Do not scale from this drawing
Report any discrepancies and omissions to HLM Architects
This Drawing is Copyright ©



P20	UPDATED FOR STAGE 5 SUBMISSION	24/04/2026	JMC	KM
P19	UPDATE FOR PLANNING S73	22/04/2026	JM	KM
P18	ADDITIONAL WESTERN CAR PARK UPDATE	19/03/2026	JM	KM
P17	STAGE 4 SUBMISSION	06/02/2026	JMC	KM
P16	STAGE 4 UPDATES + DOCCO CONSULTATION	19/01/2026	JM	KM
P15	HYDRANT TANK LOCATION UPDATED	04/12/2025	JM	KM
P14	PLANNING	26/11/2025	JM	KM
P13	SPRINKLER TANK SIZE UPDATE	27/10/2025	JM	KM
P12	SAB APPLICATION	01/10/2025	JM	KM
P11	AIA UPDATE RPA OVERLAY	18/09/2025	JM	KM
P10	PAC	03/05/2025	JM	KM
P09	HARD LANDSCAPE KEY UPDATED	01/05/2025	EP	KM
P08	GENERAL UPDATES, STAGE 3 ISSUE	03/03/2025	EP	KM
P07	STAGE 3 ISSUE	28/02/2025	EP	KM
P06	ISSUE FOR PLANNING	21/02/2025	EP	KM
P05	ISSUED FOR PRE APP	04/11/2024	CC	MS
P04	PRELIMINARY PRE APP ISSUE	12/06/2024	CC	MS
P03	STAGE 2 ISSUE	06/05/2021	GW	AMS
P02	FOR STAGE 2 APPROVAL	30/04/2021	MC	BT
P01	CAR PARK OPTIONS FOR REVIEW	09/11/2020	JH	BT
Rev	Description	Date	By	Chk

Revisions	Suitability
Project	S5

15-1135-01 Caerleon Comprehensive School

Client
HLM ARCHITECTS

LANDSCAPE GA PLAN

Drawing No. CCS-HLM-00-00-DR-L-00007
Revision P20

Scale As indicated @A1
Date 07/06/22
Drawn JMC
Checked KM