


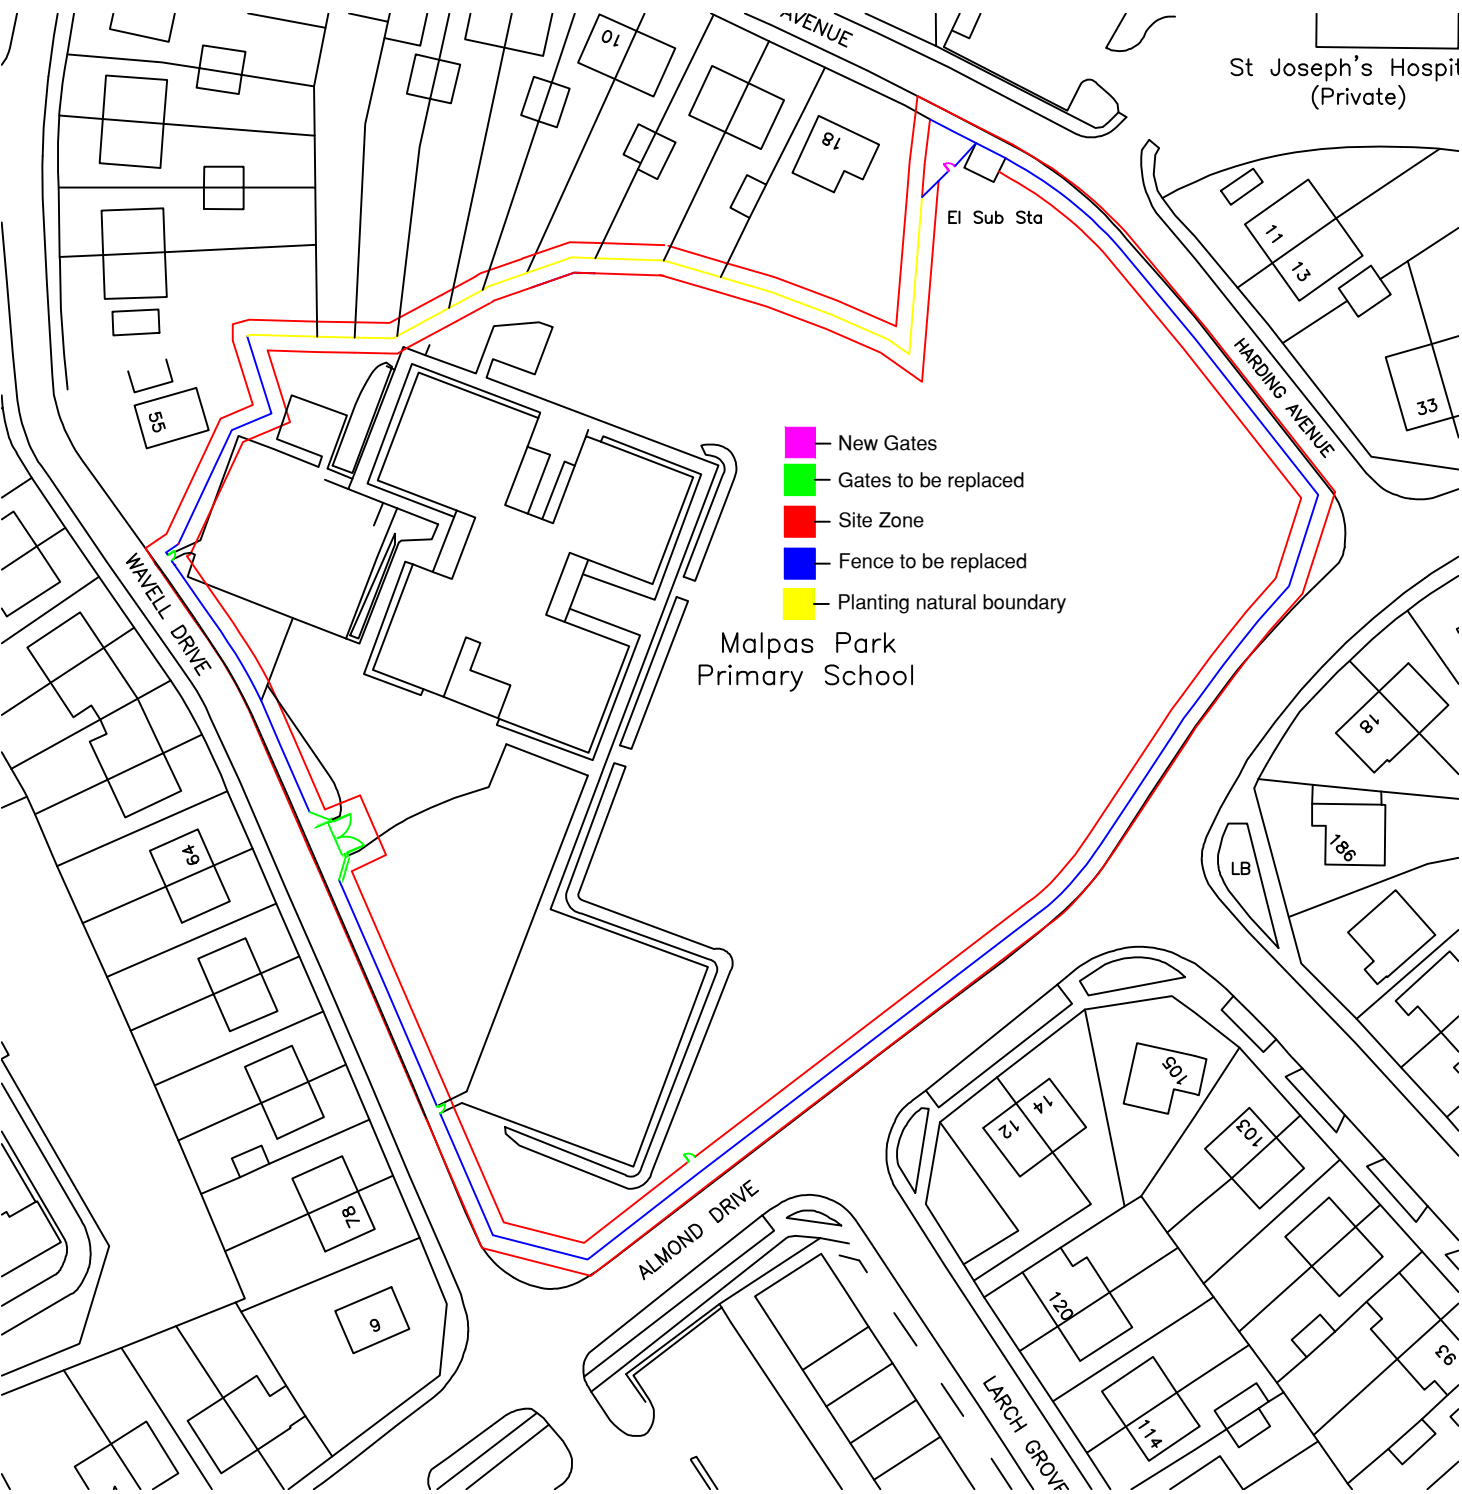

THIS DRAWING IS PRODUCED FOR USE IN THIS PROJECT ONLY AND MAY NOT BE USED FOR ANY OTHER PURPOSE. CYSON CYMRU PROPERTY SERVICES ACCEPT NO LIABILITY FOR THE USE OF THIS DRAWING OTHER THAN THE PURPOSE FOR WHICH IT WAS INTENDED IN CONNECTION WITH THIS PROJECT AS RECORDED IN THE 'PURPOSE FOR ISSUE' AND 'FILE STATUS CODE'.

THIS DRAWING MAY NOT BE REPRODUCED IN ANY FORM WITHOUT PRIOR WRITTEN AGREEMENT OF CYSON CYMRU PROPERTY SERVICES.

© CROWN COPYRIGHT AND DATABASE RIGHTS 2026
ORDNANCE SURVEY LICENCE NUMBER:

ORIGINAL
SHEET SIZE
A3

FIRST ISSUE							
P0							
REV	DRAWN	DATE	CHECKED	DATE	APPROVED	DATE	

CLIENT NEWPORT CITY COUNCIL	TITLE PROPOSED PLAN BOUNDARY FENCE
PROJECT MALPAS PARK PRIMARY SCHOOL	



1st Floor, Caradog House, Cleppa Park, Newport, Wales, NP10 8UG, Tel: 01633 656 690; web:www.cysoncymru.co.uk

SCALES 1:1000	DISCIPLINE ARCH	PROJECT NUMBER 00-00CC
DRAWING NUMBER CC-DR-A-(**)-010		REV CODE P 1
STATUS CODE S0	PURPOSE OF ISSUE STAGE 1 TENDER	DRAWN CB