



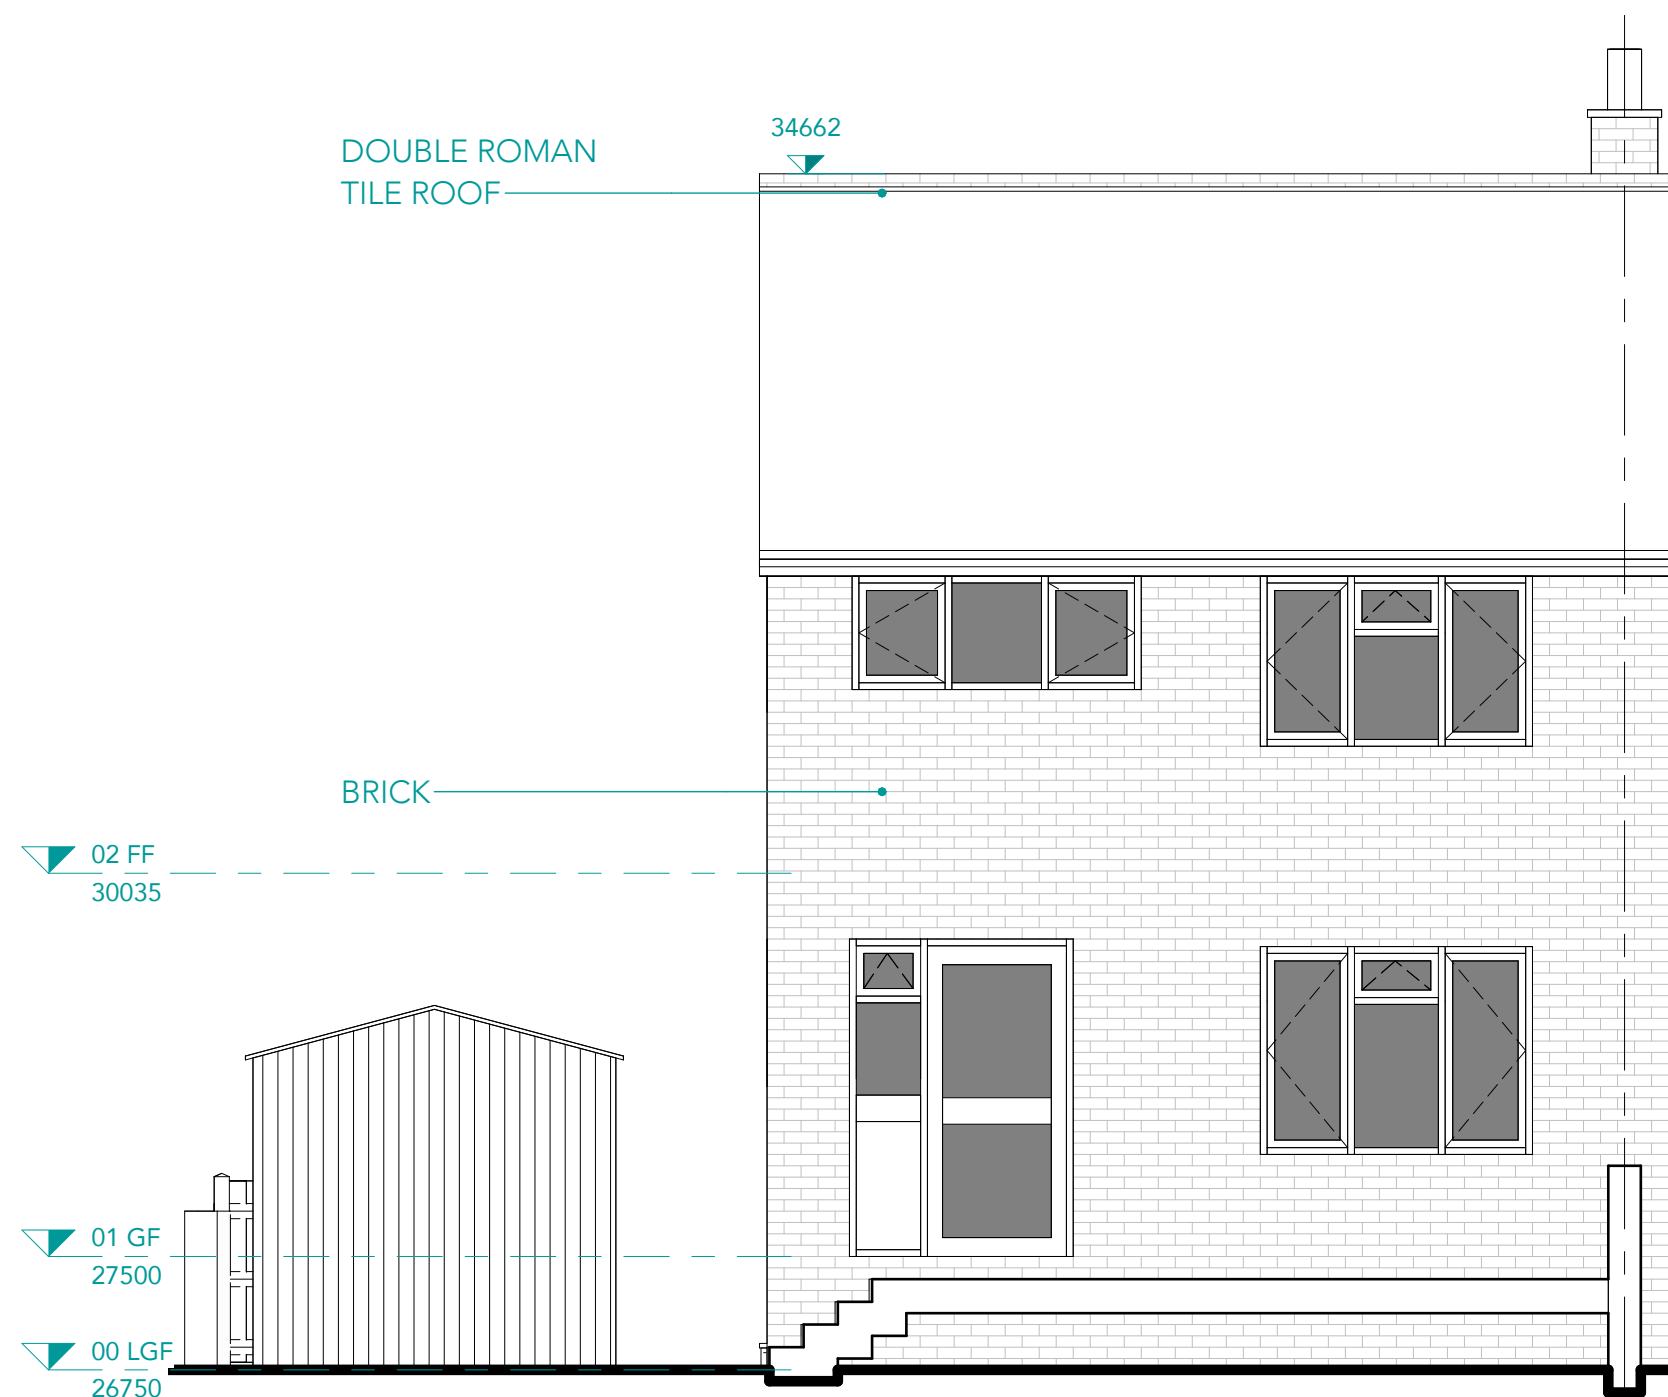


SOUTH ELEVATION

1 : 50

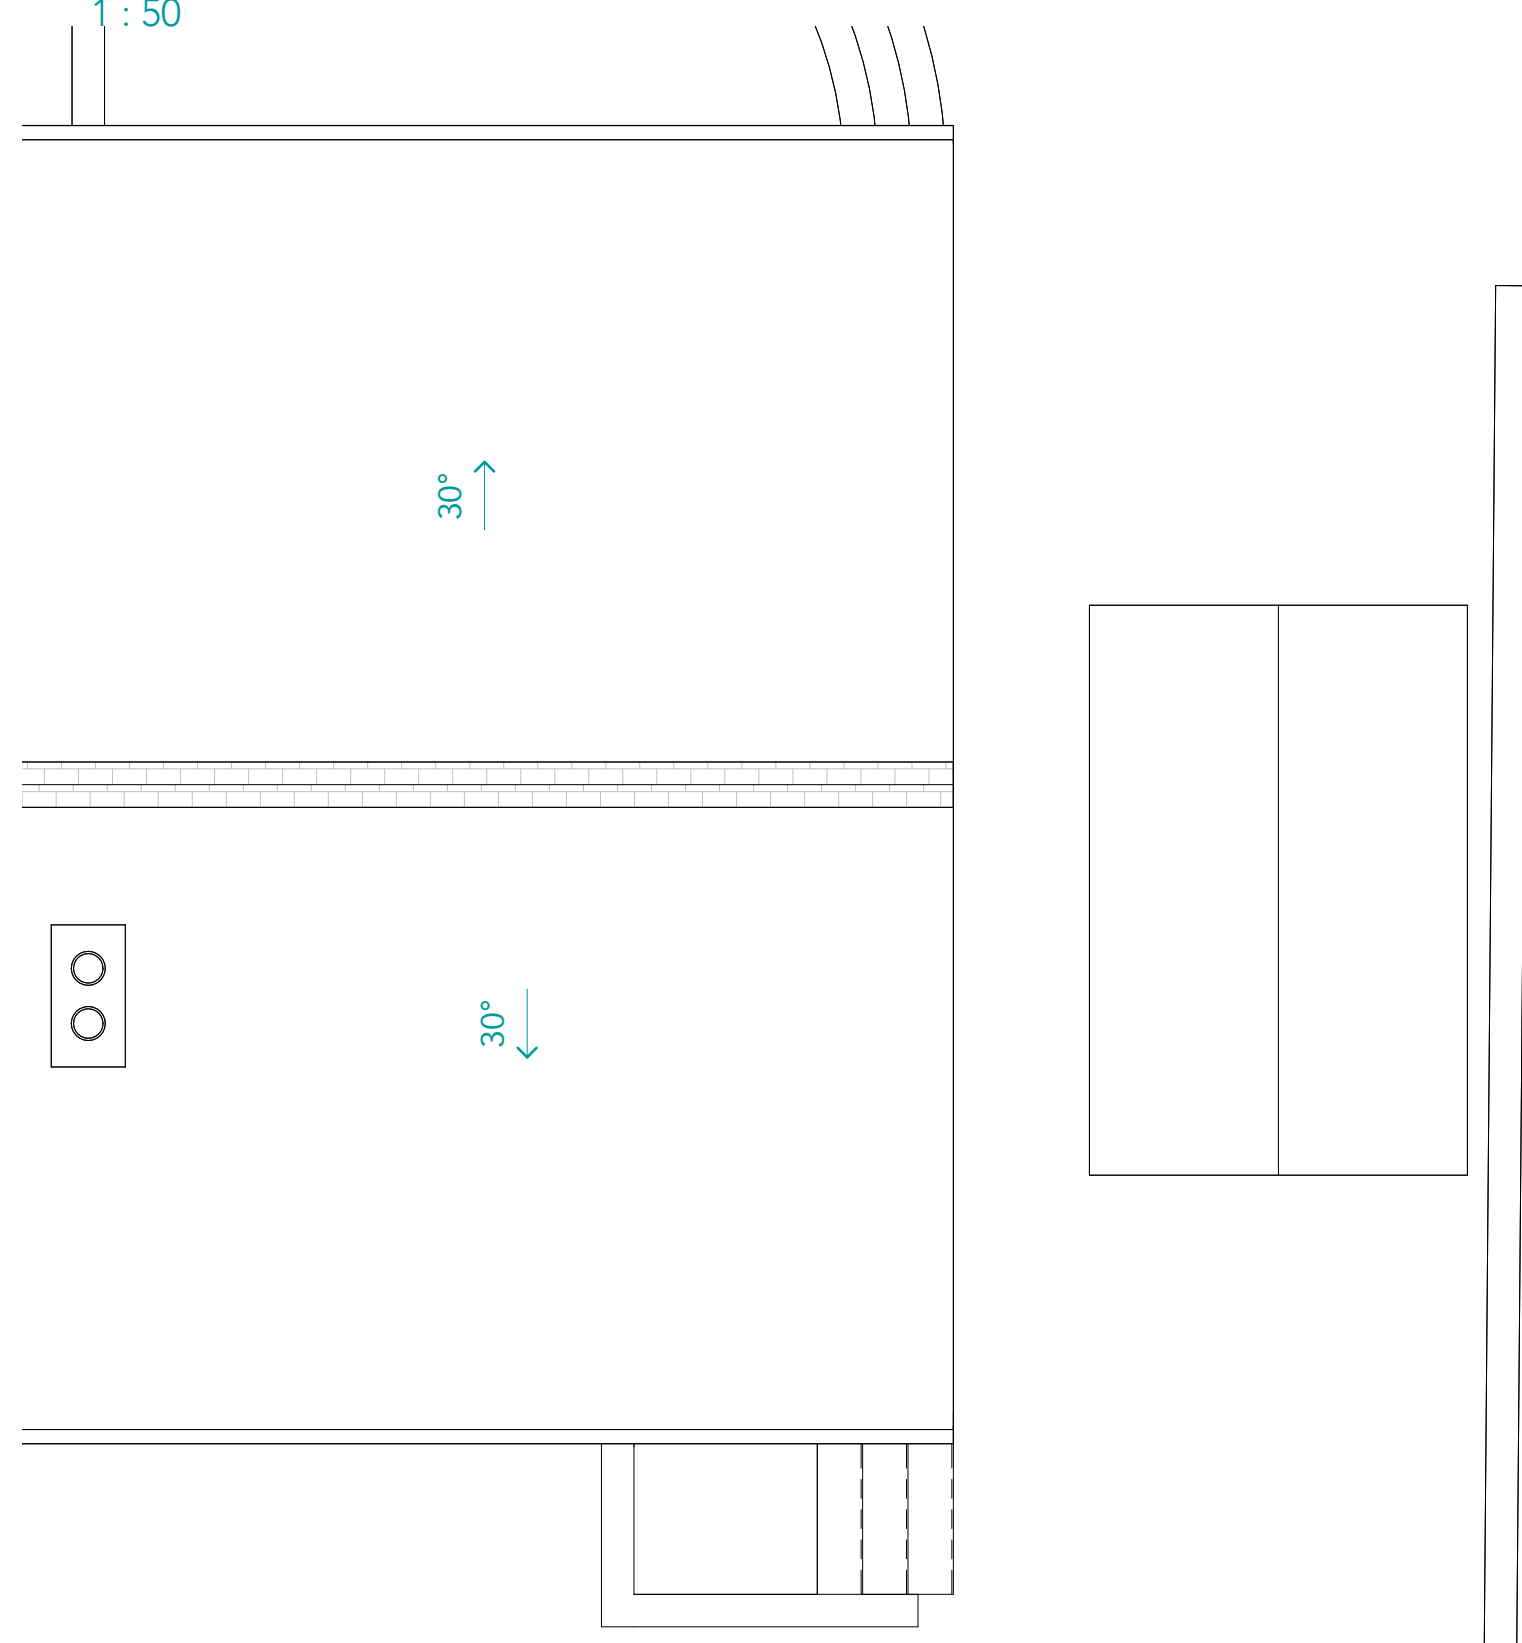


ROOF

1 : 50

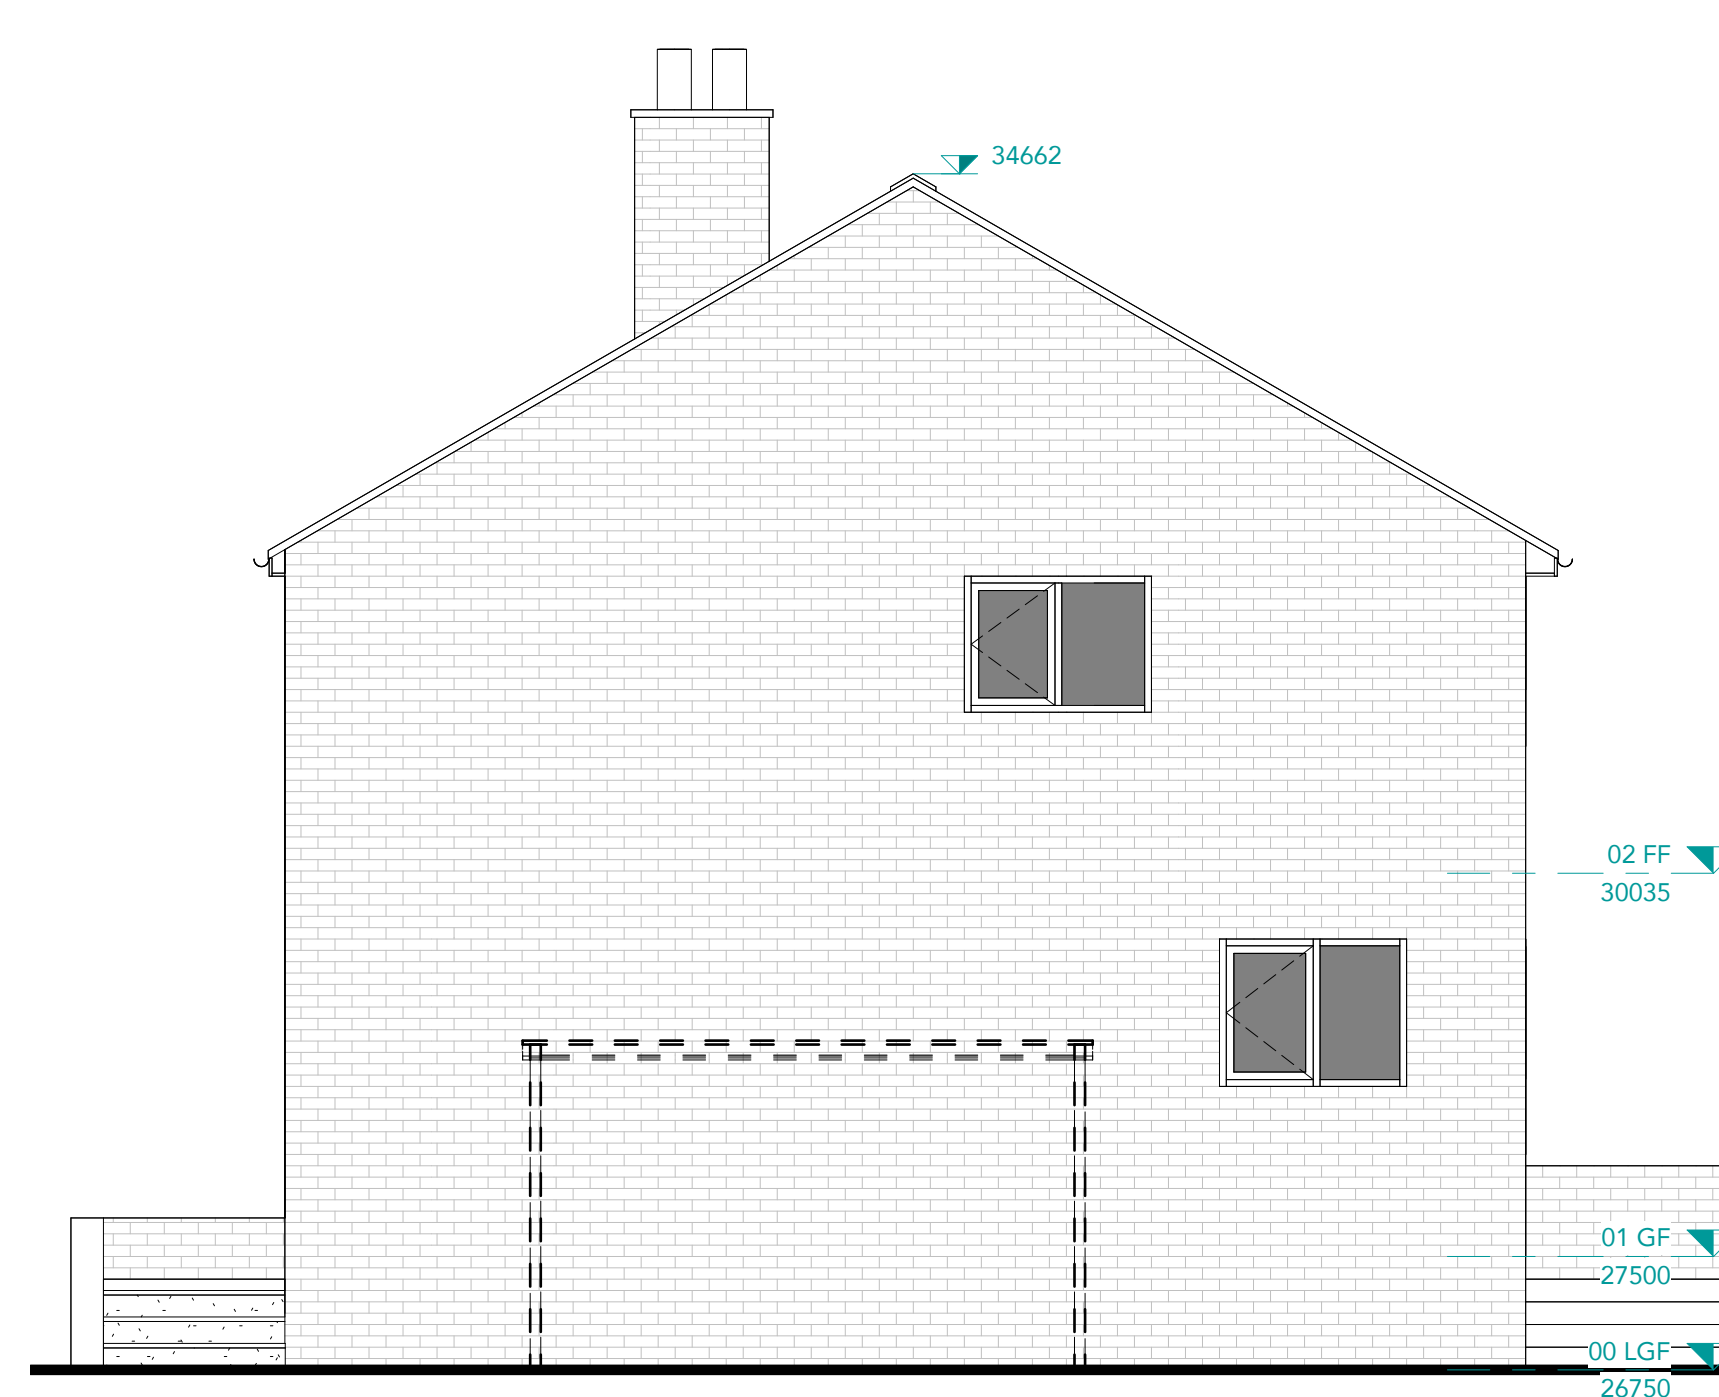

WEST ELEVATION

1 : 50

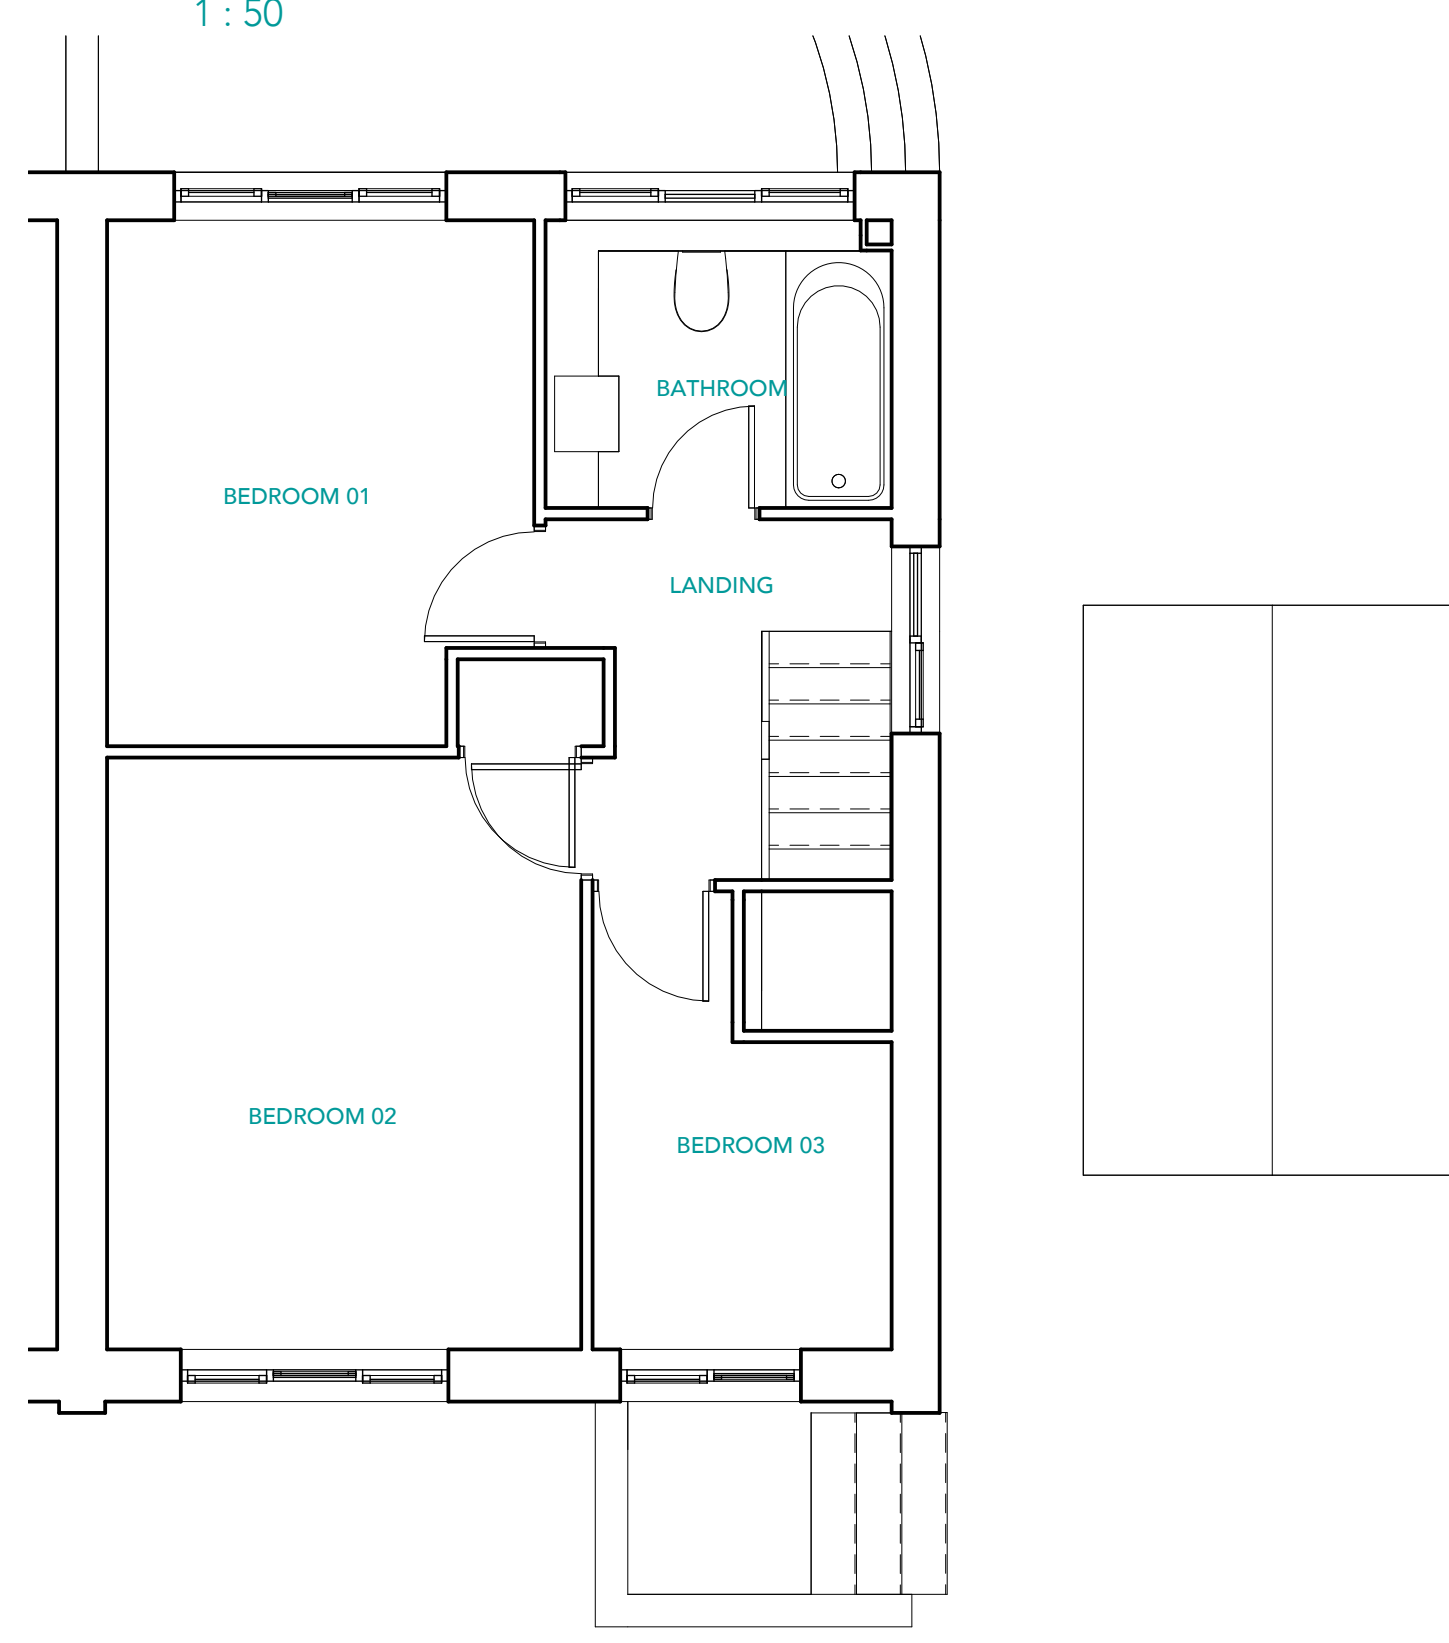


FIRST FLOOR

1 : 50




NORTH ELEVATION

1 : 50

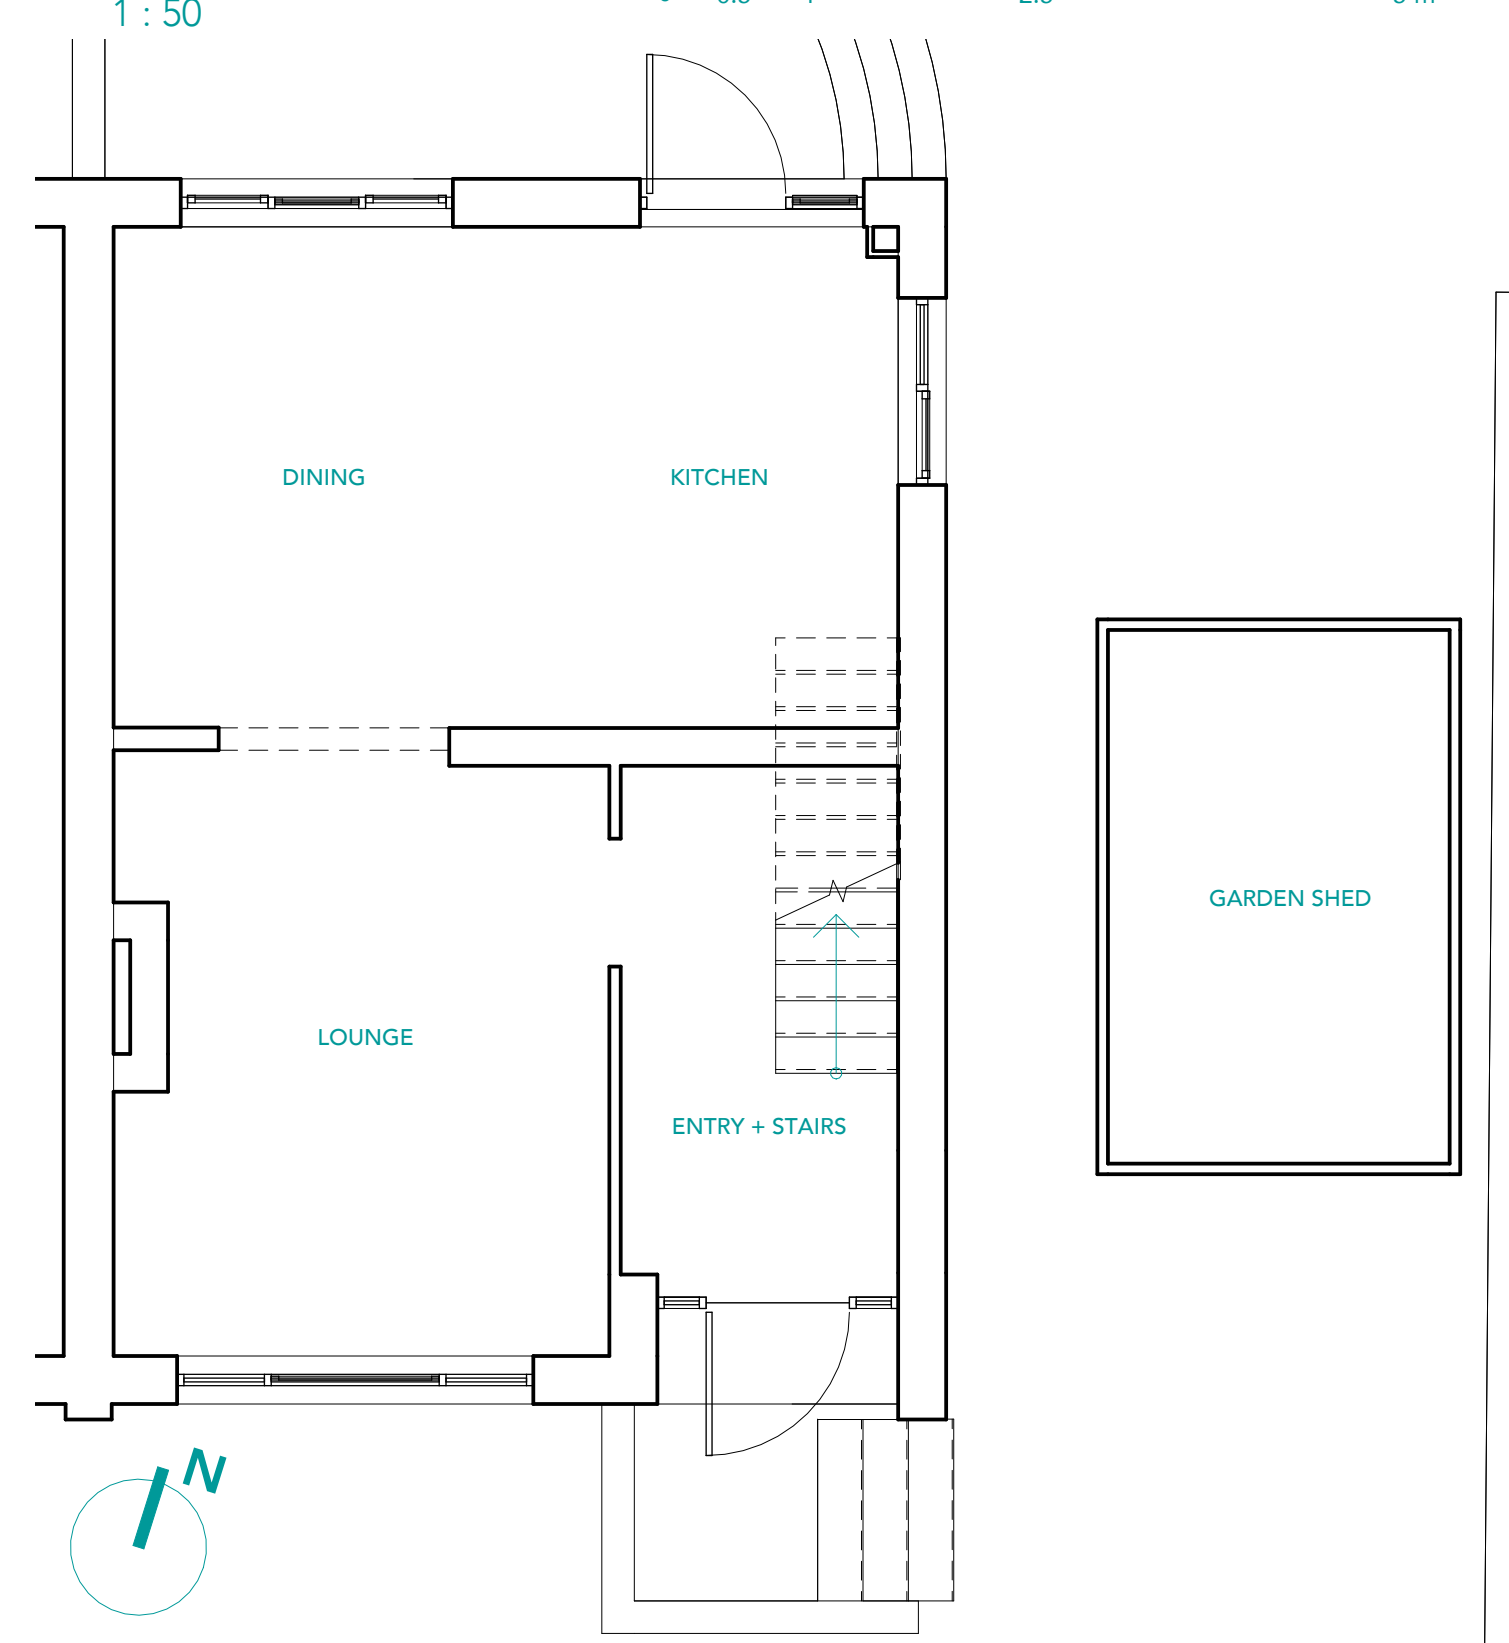


GROUND FLOOR

1 : 50

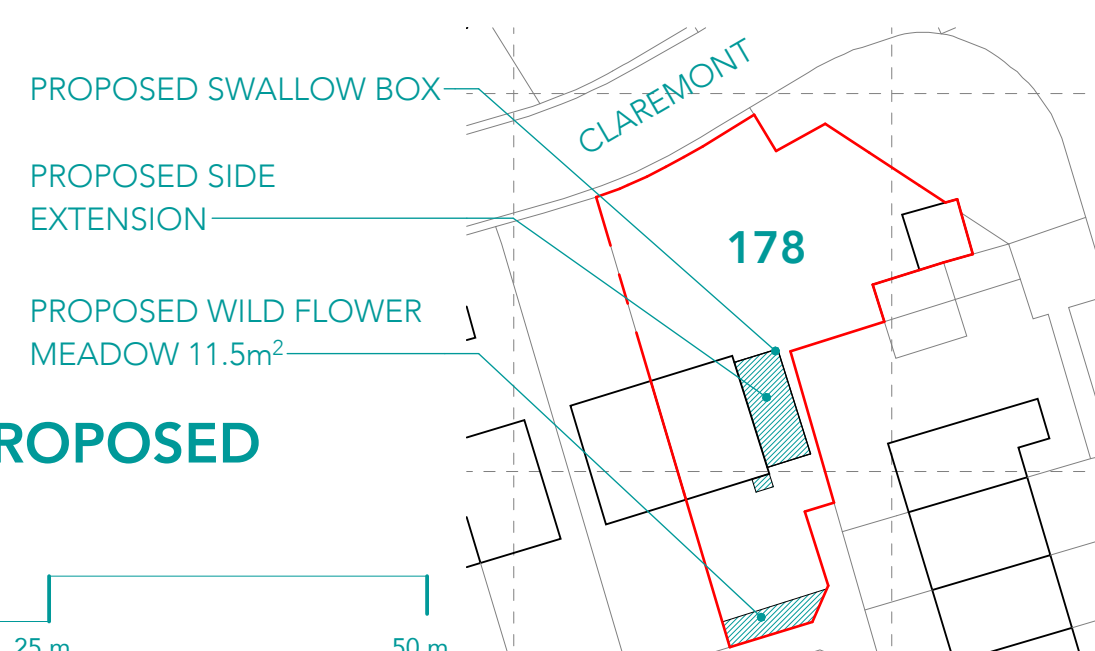


SITE PLAN PROPOSED

1 : 500

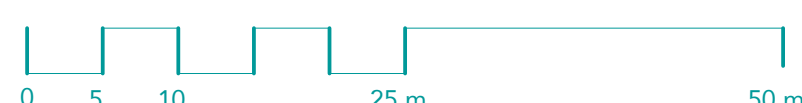

EXISTING SITE PLAN

1 : 500

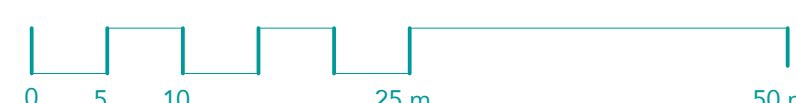

LOCATION PLAN

1 : 1000

