
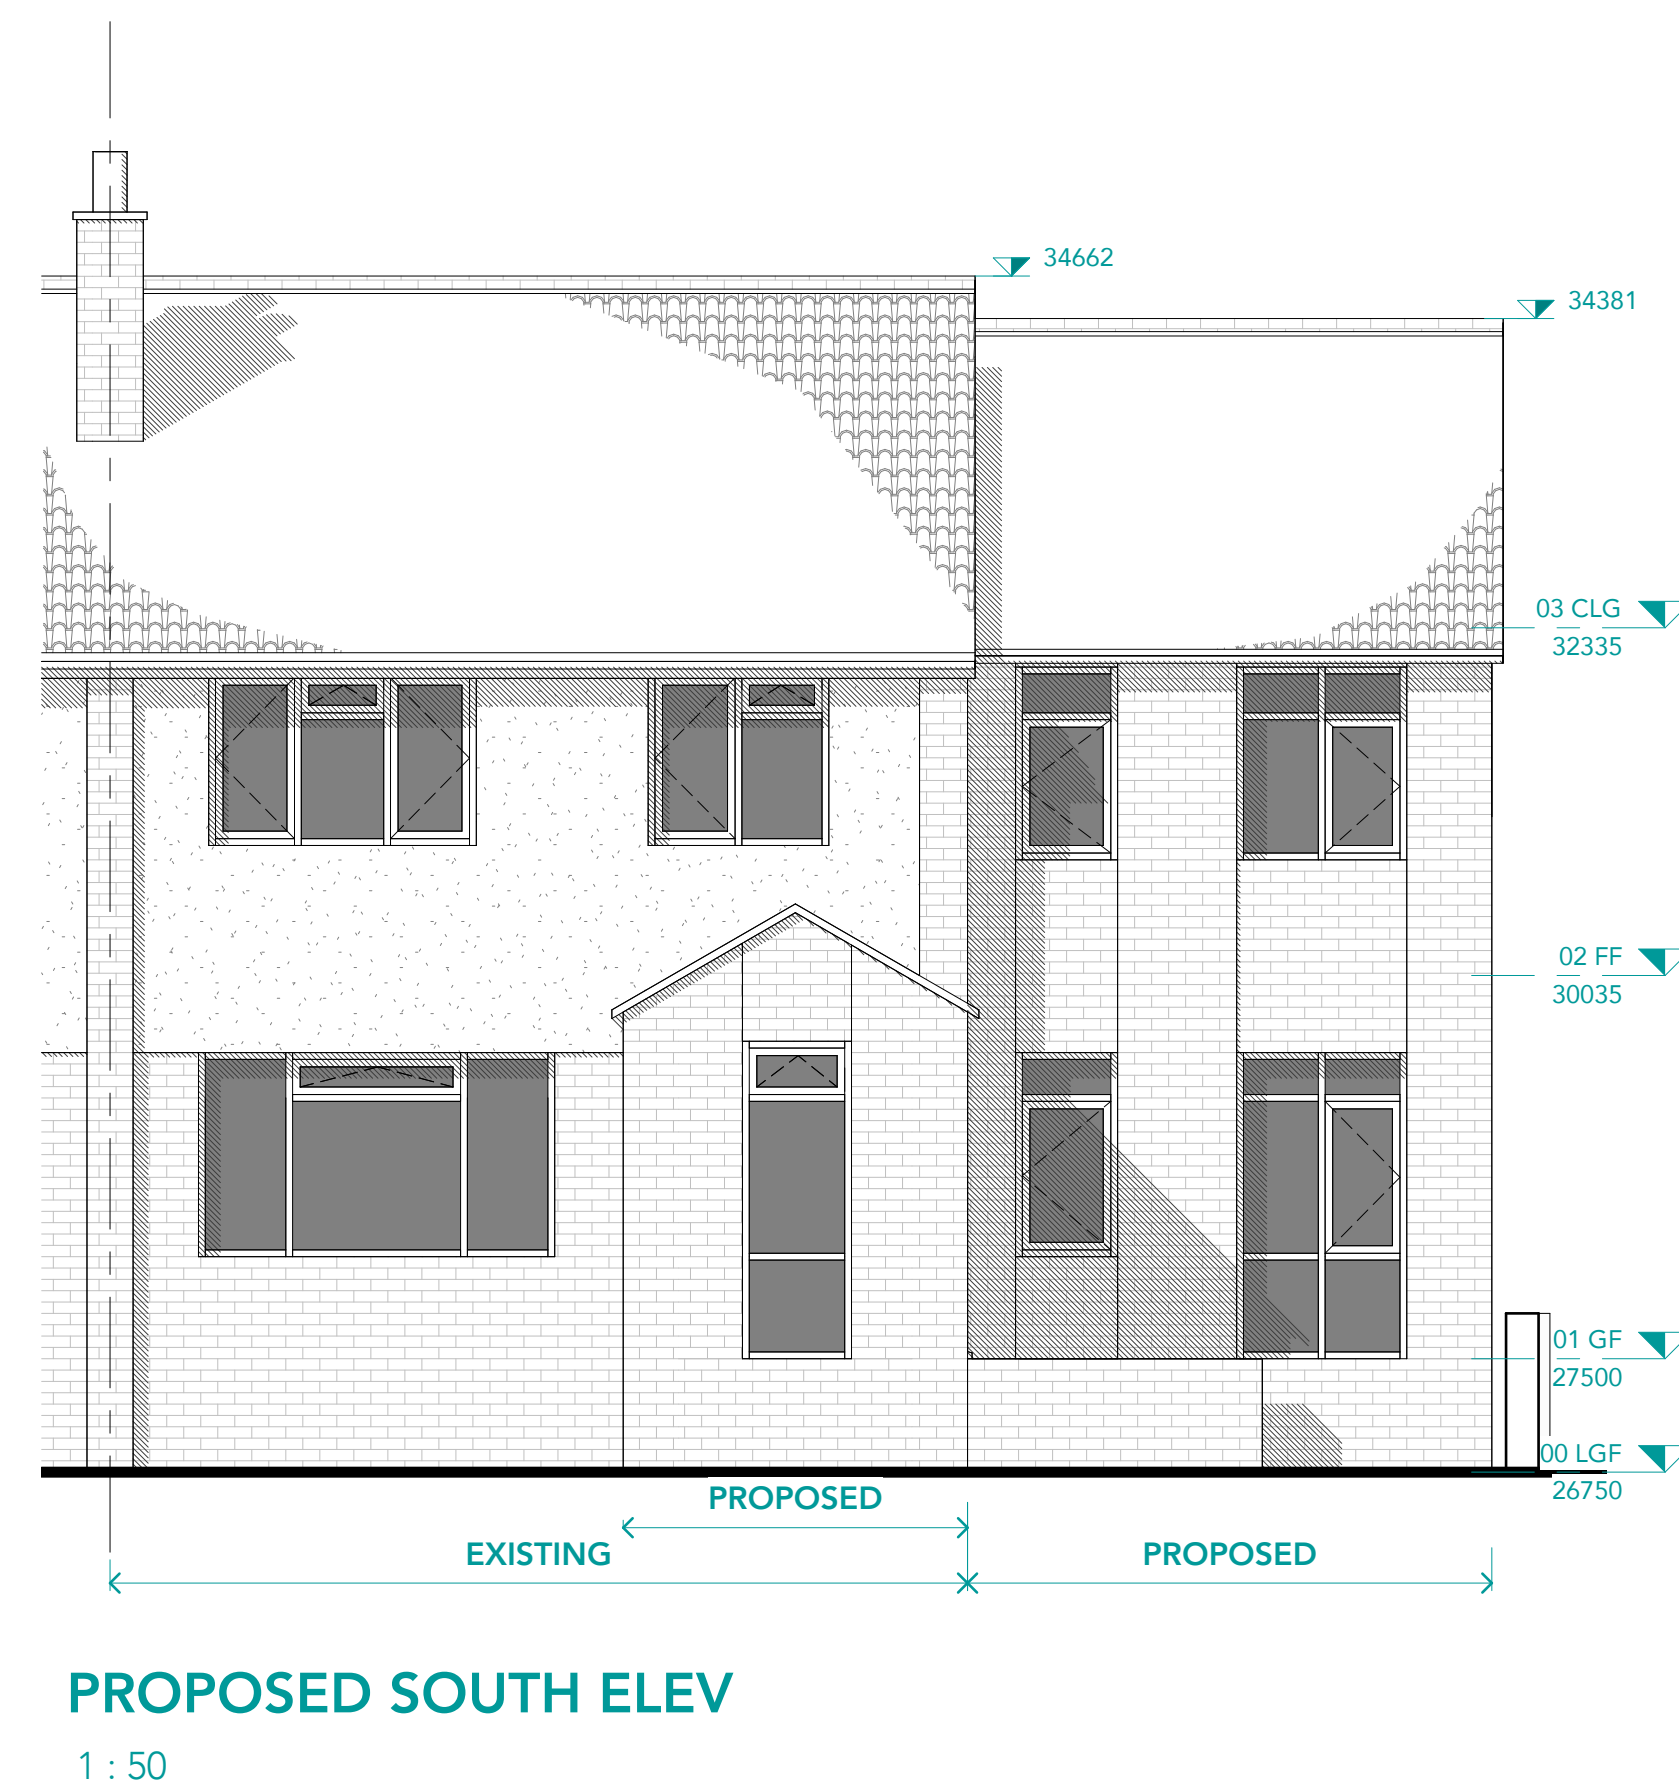
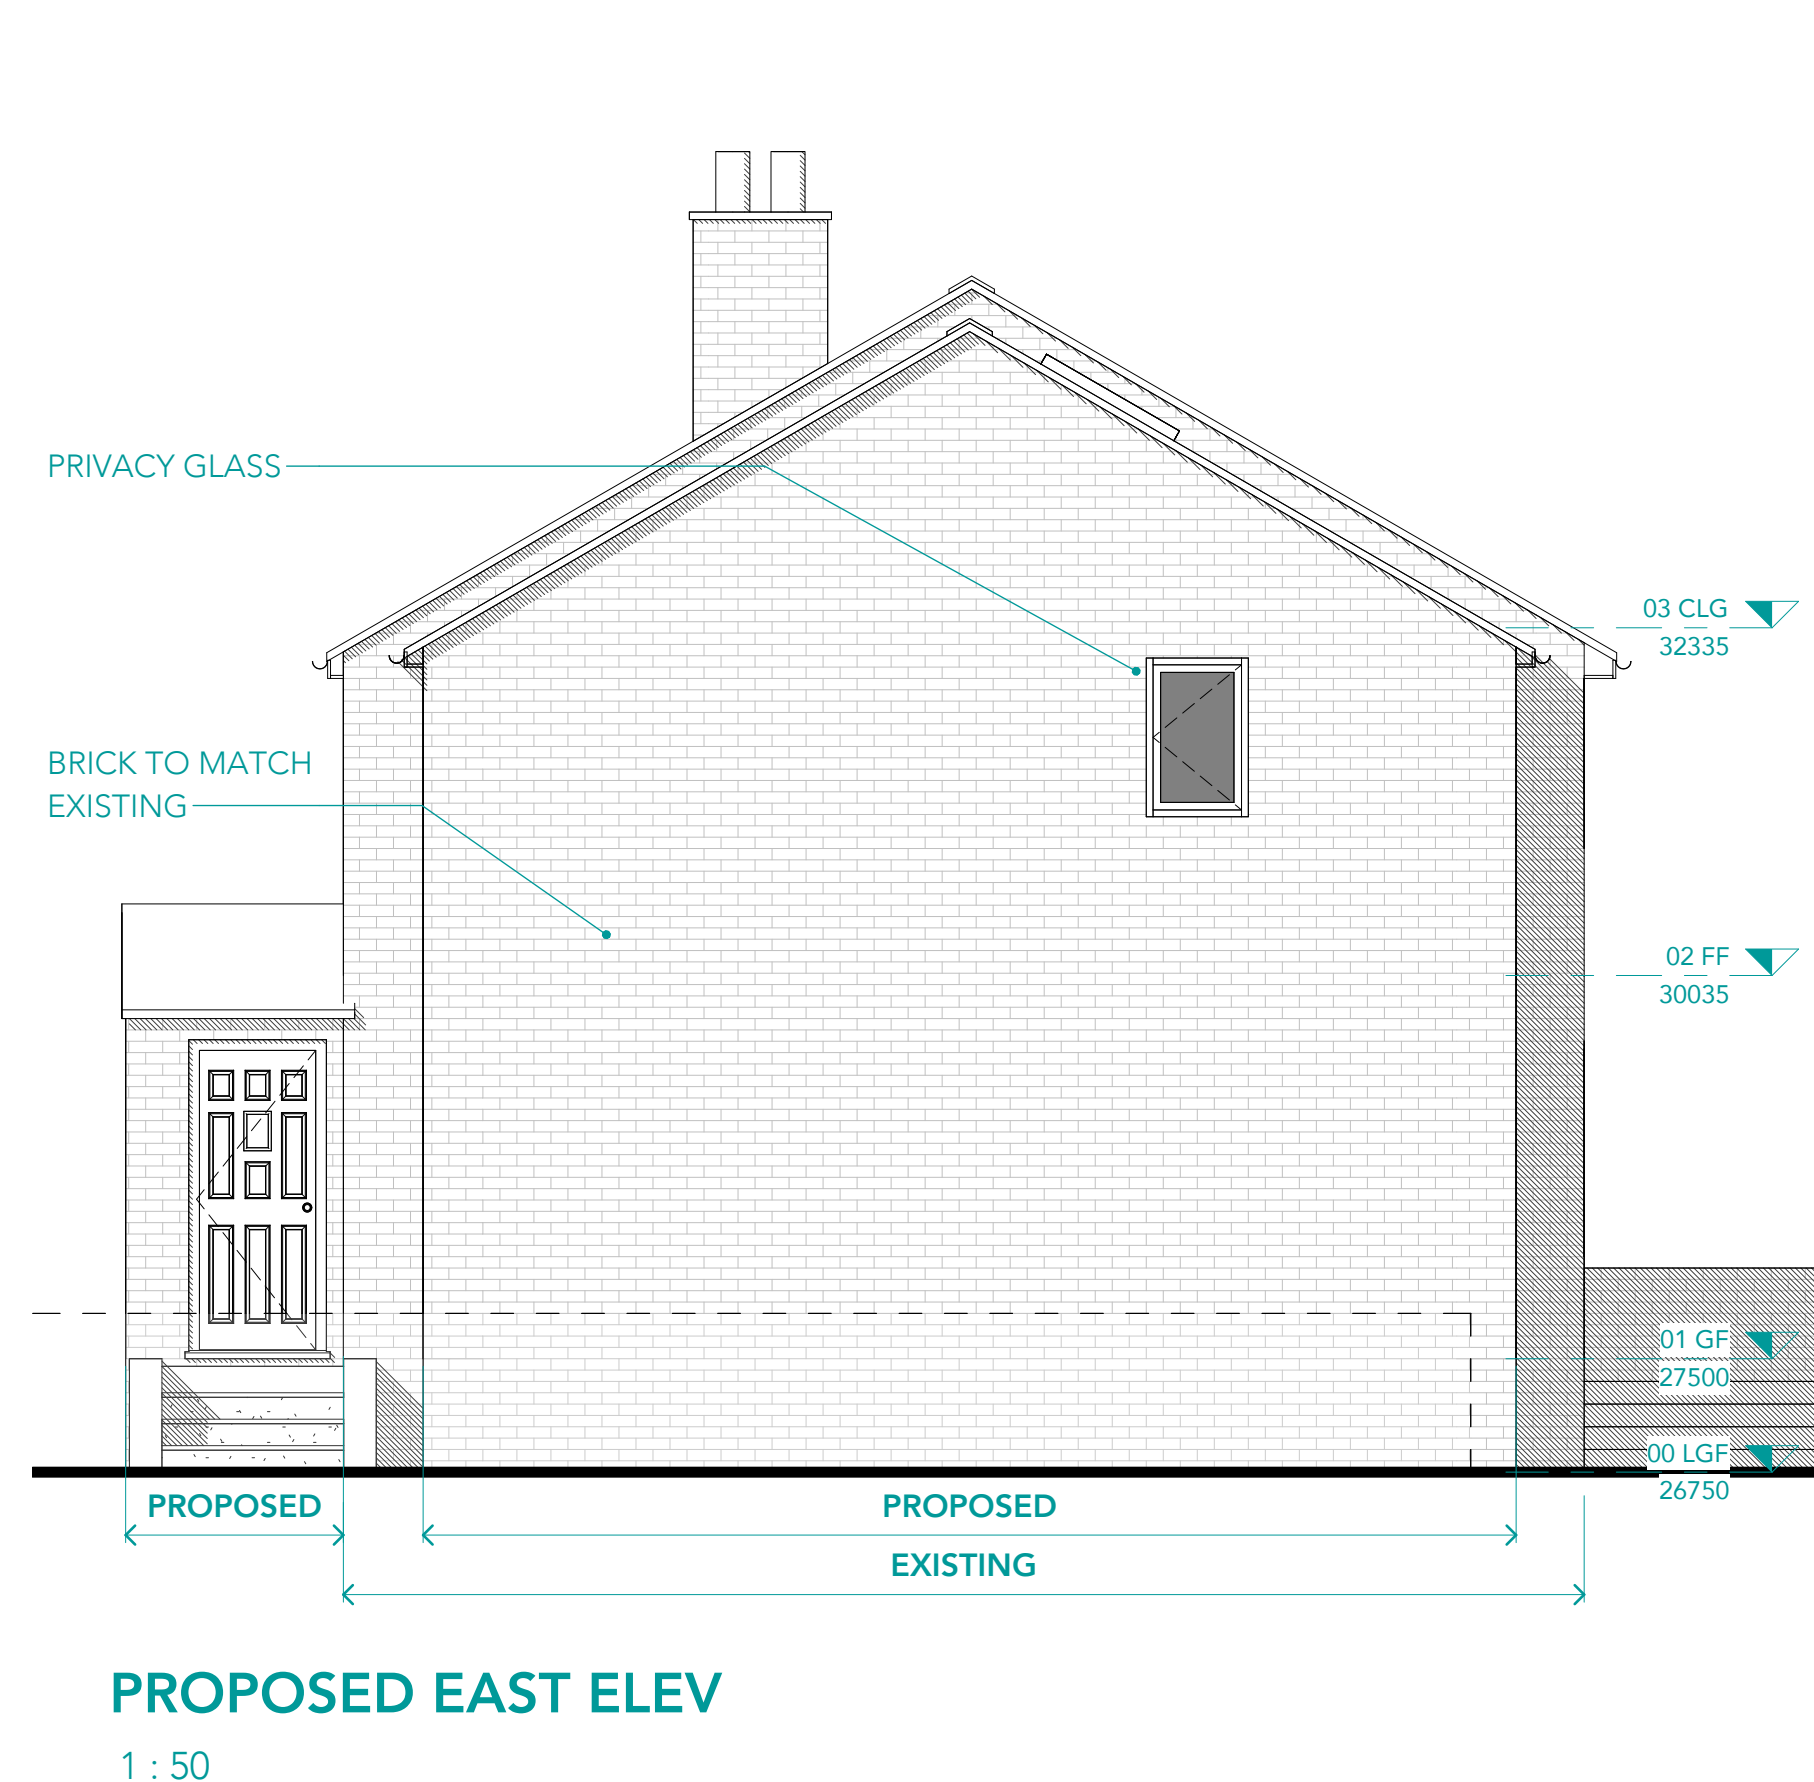




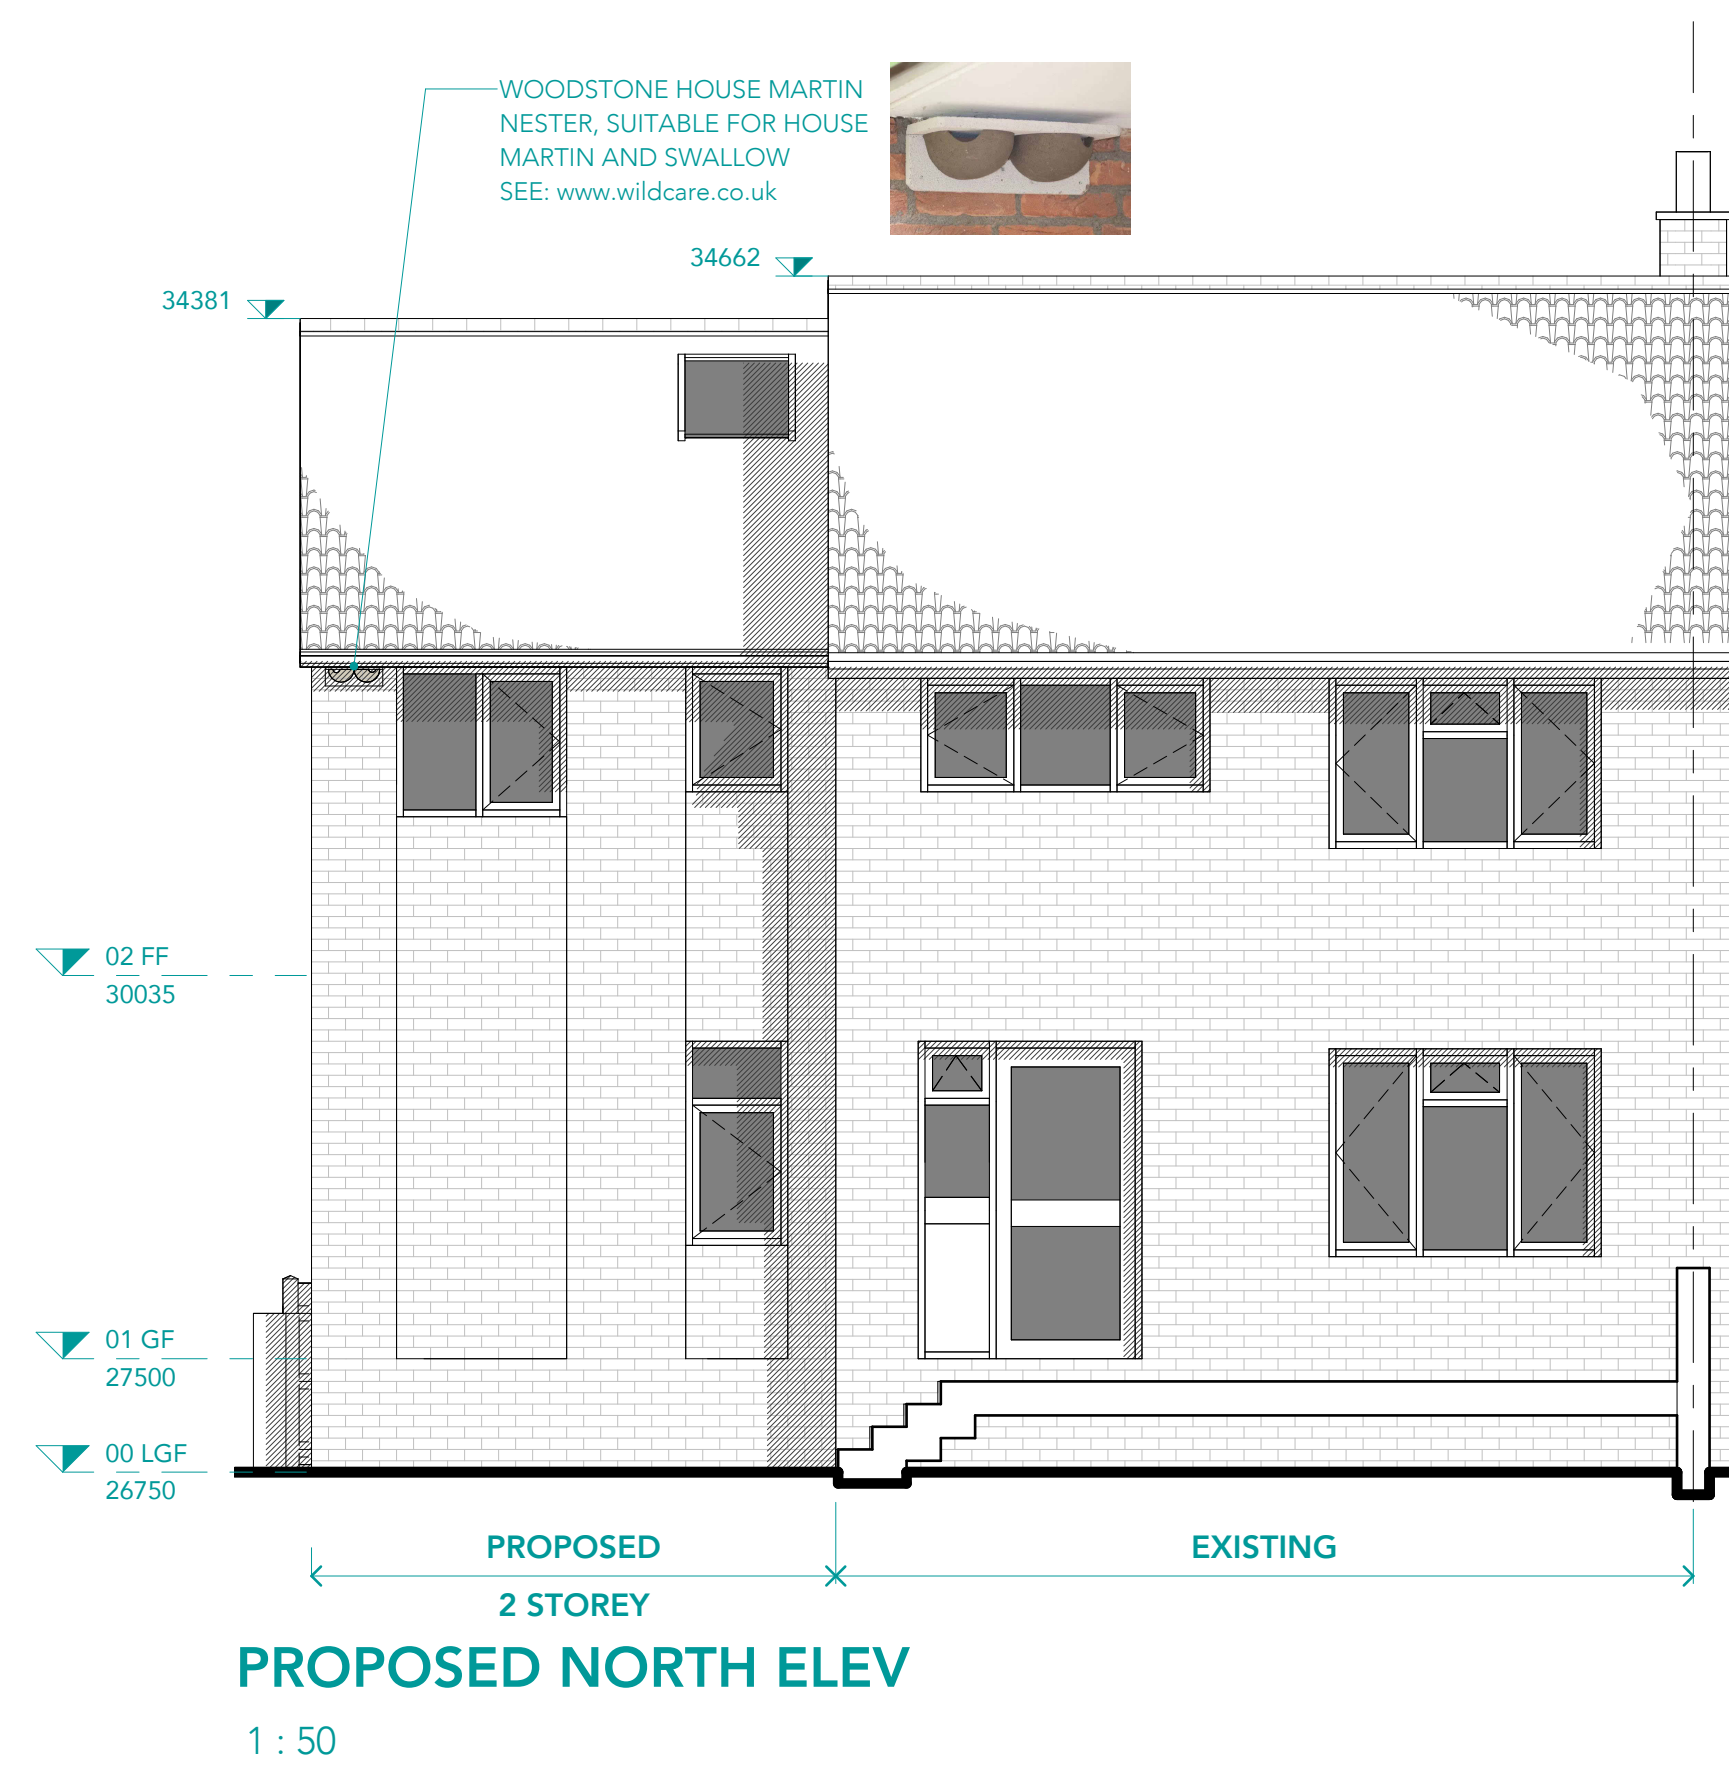


# 178Claremont

178 Claremont, Malpas,  
Casnewydd, NP20 6PQ

Project 2603

FINCH  
178 Claremont, Malpas,  
Casnewydd, NP20 6PQ

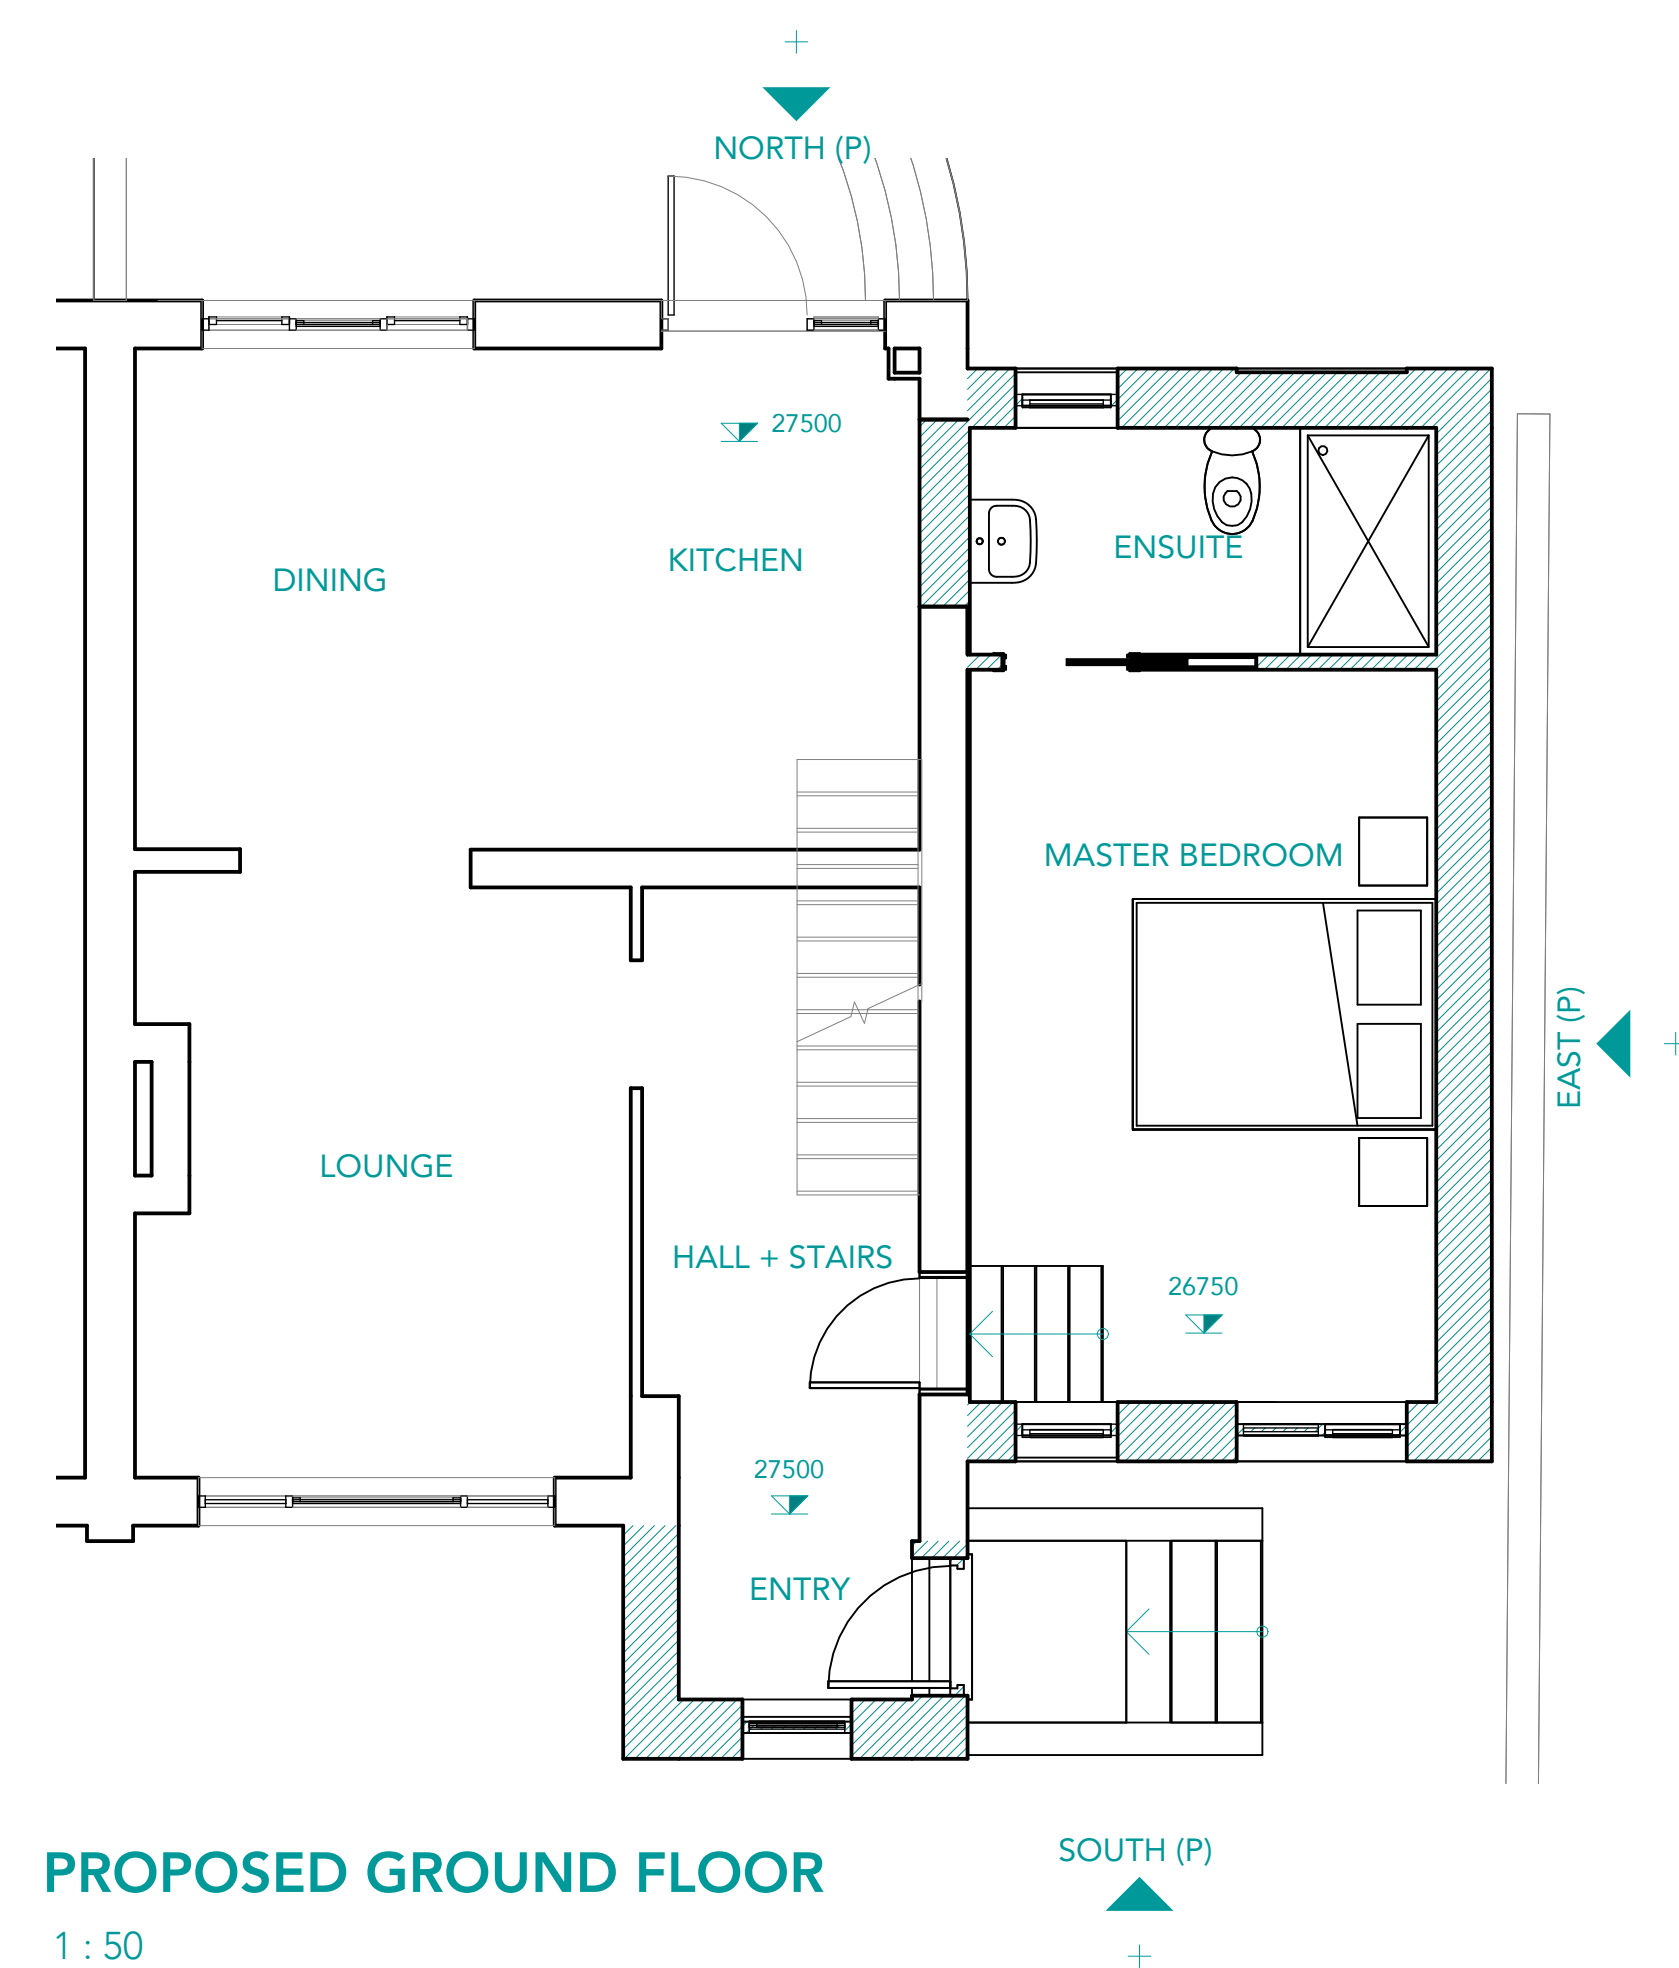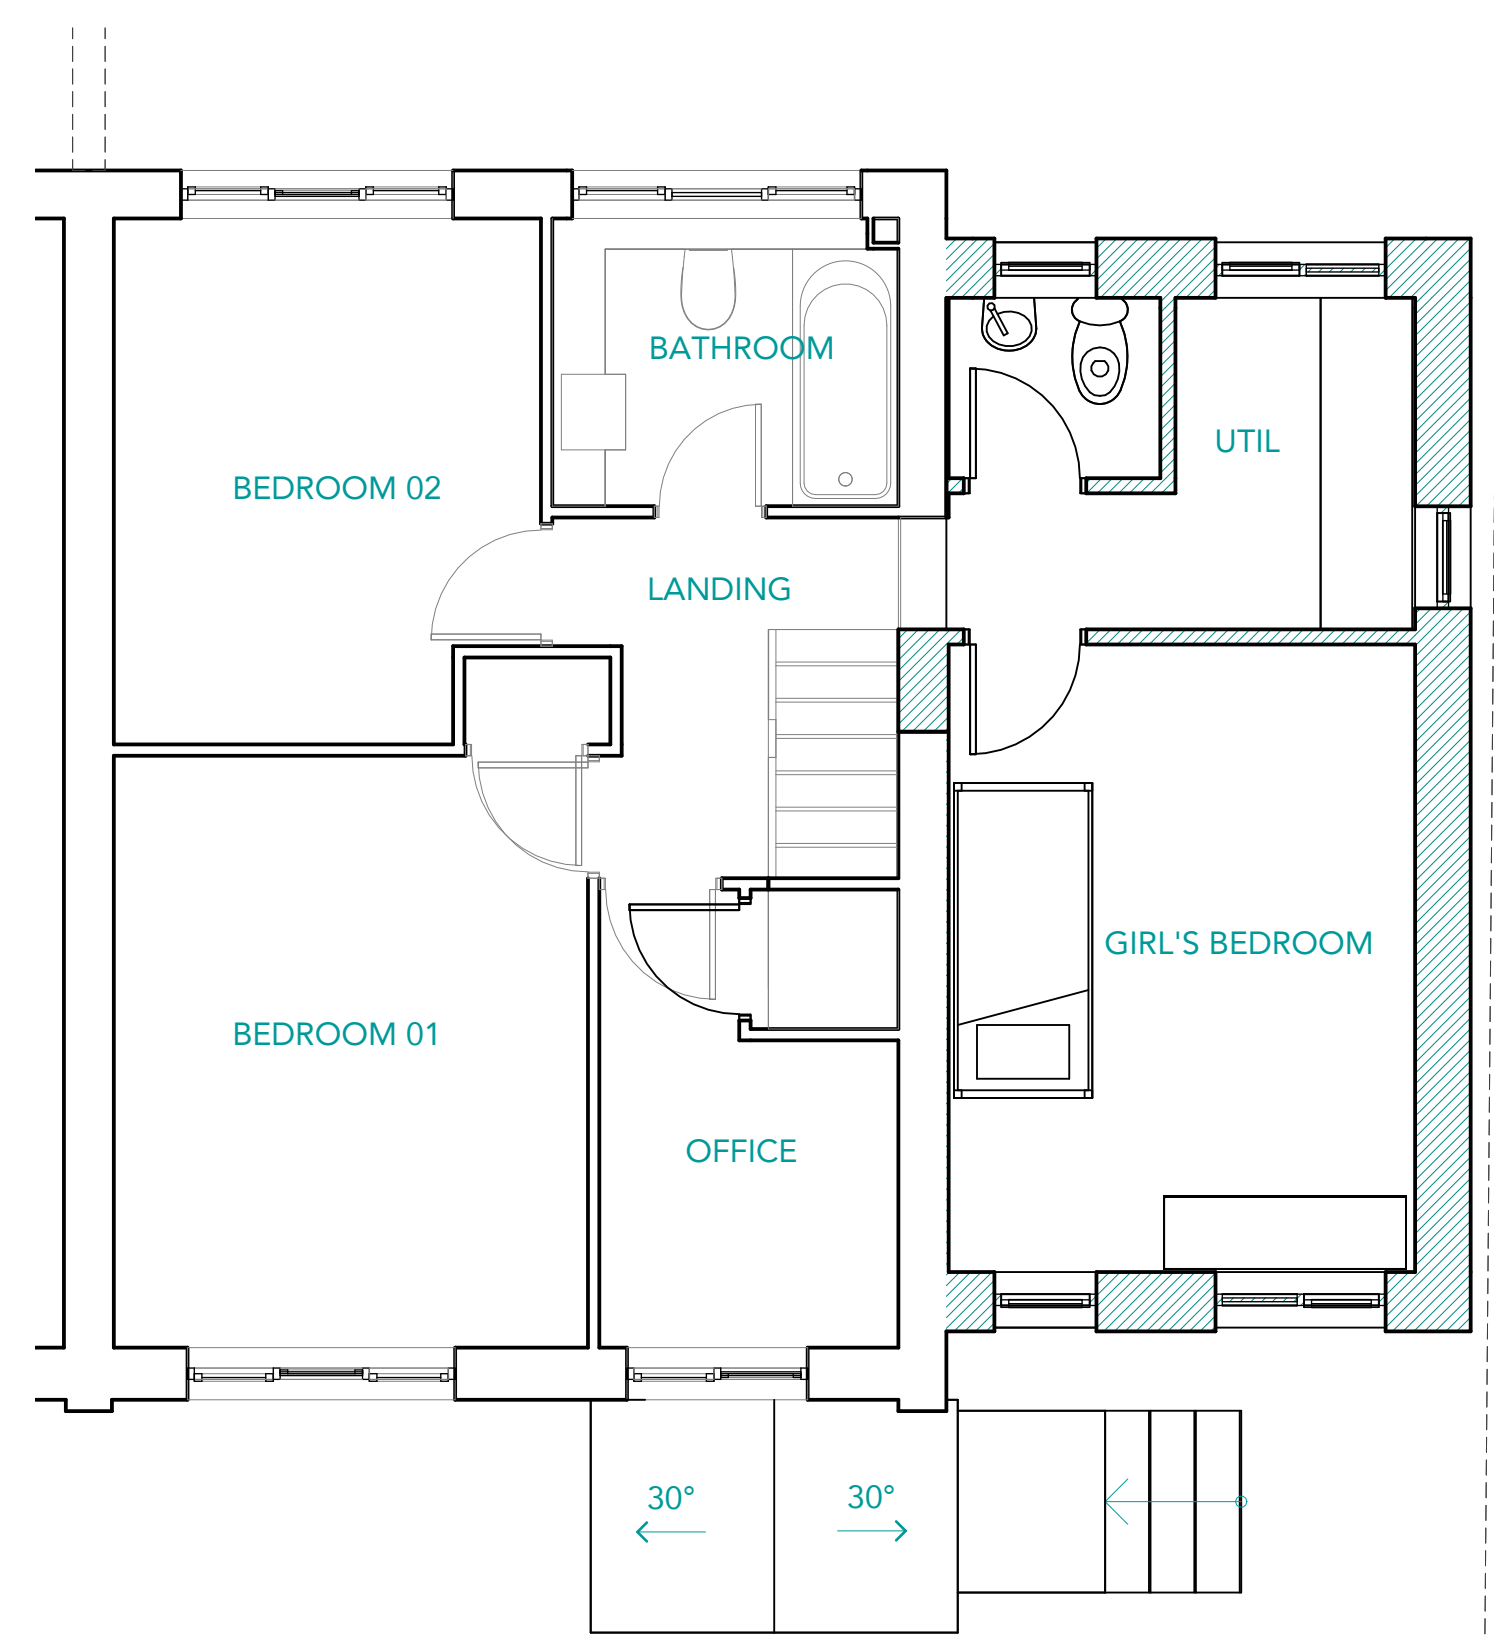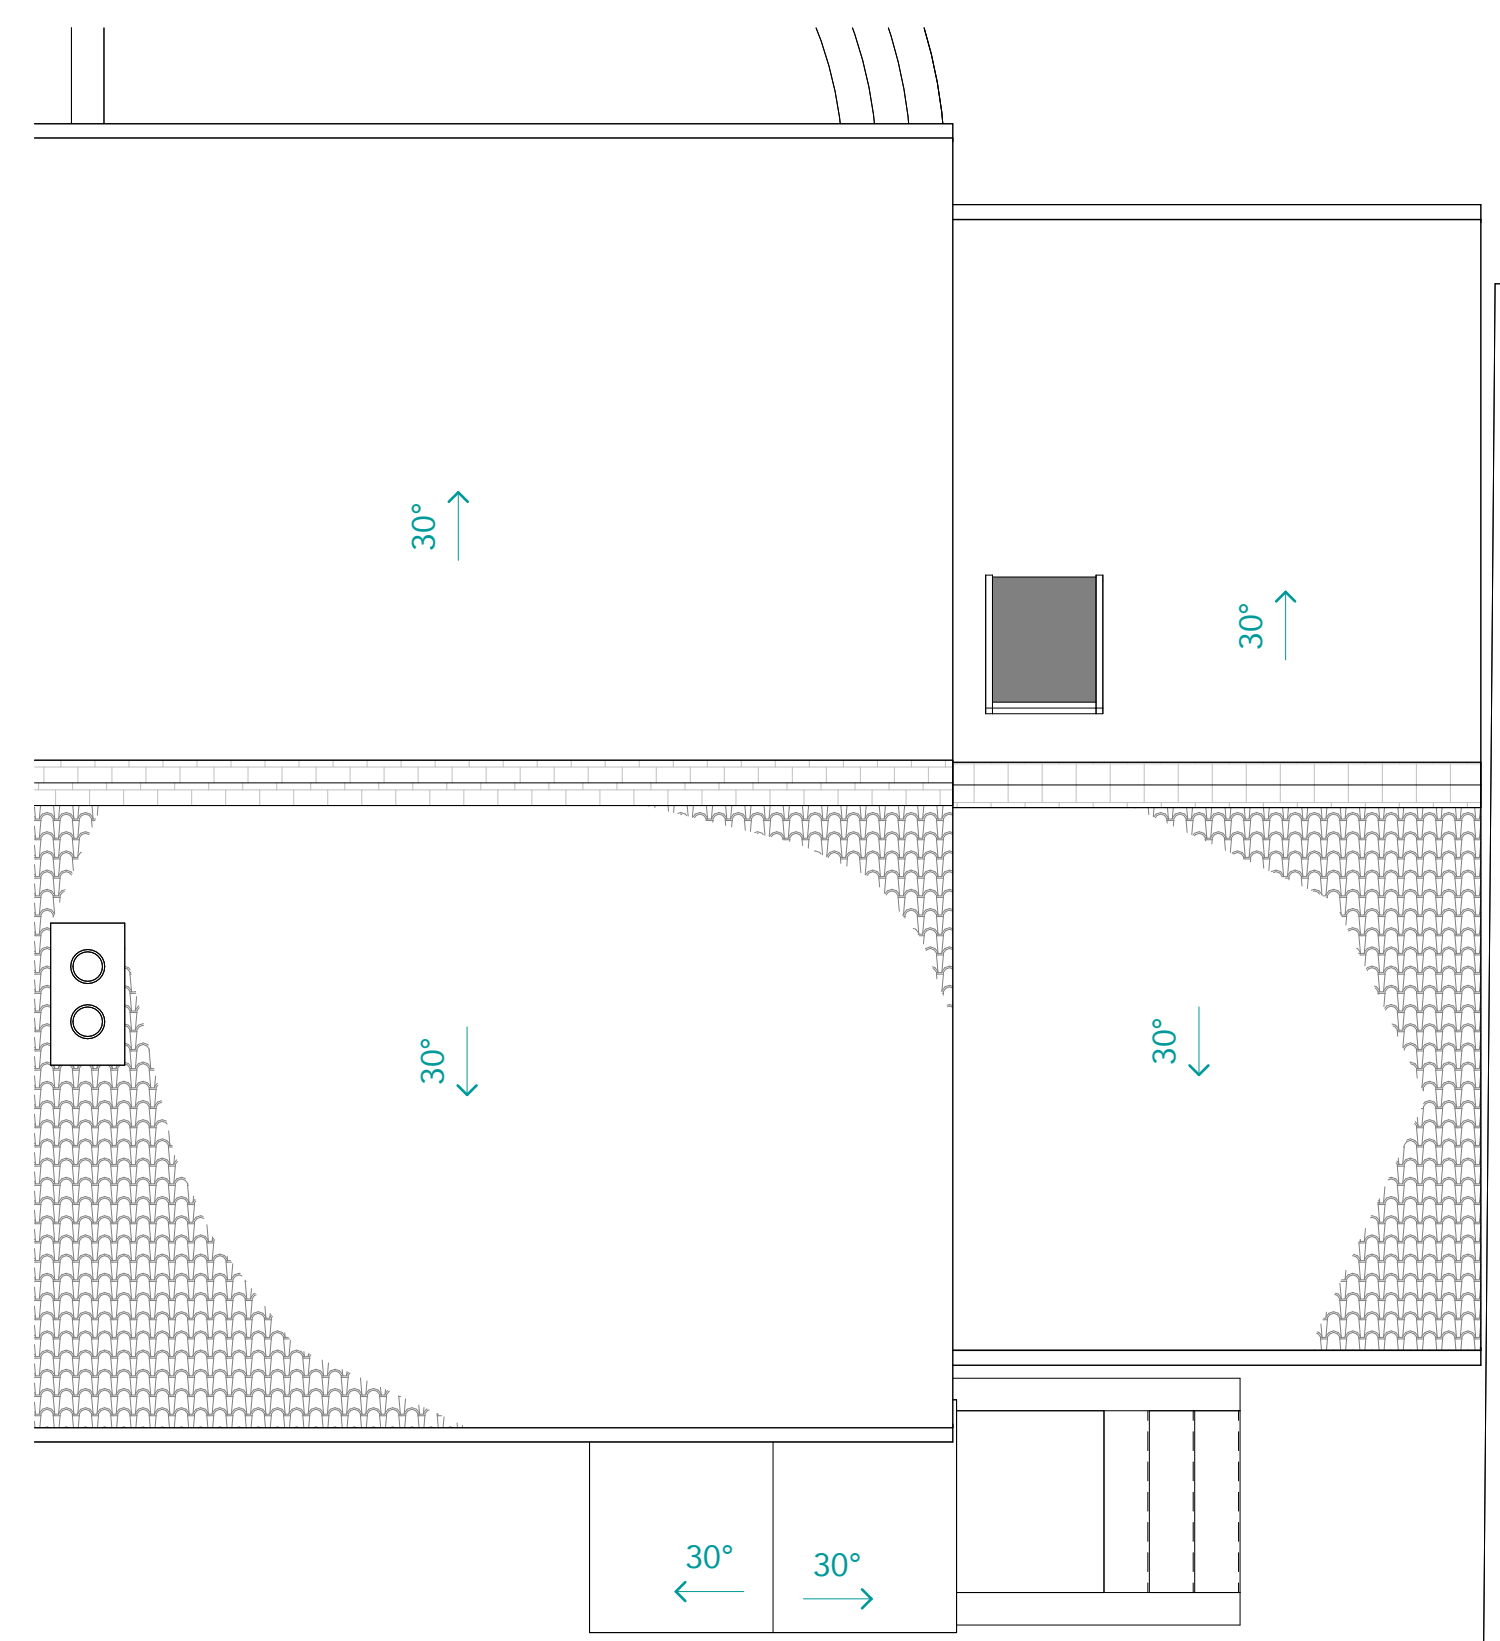[illegible]

---

Notes

## KEY - PHASES

EXISTING

 DEMOLITION PROPOS

North



Scale 1 : 50 • A1

## PROPOSED PLANS AND ELEVATIONS

## PL02

**A**

sheet no

rev.