




GENERAL NOTES



Use written dimensions only, do not scale from drawing. Use latest revision of all referenced information.

LAT 51.588164	LONG -2.9960650
---------------	-----------------

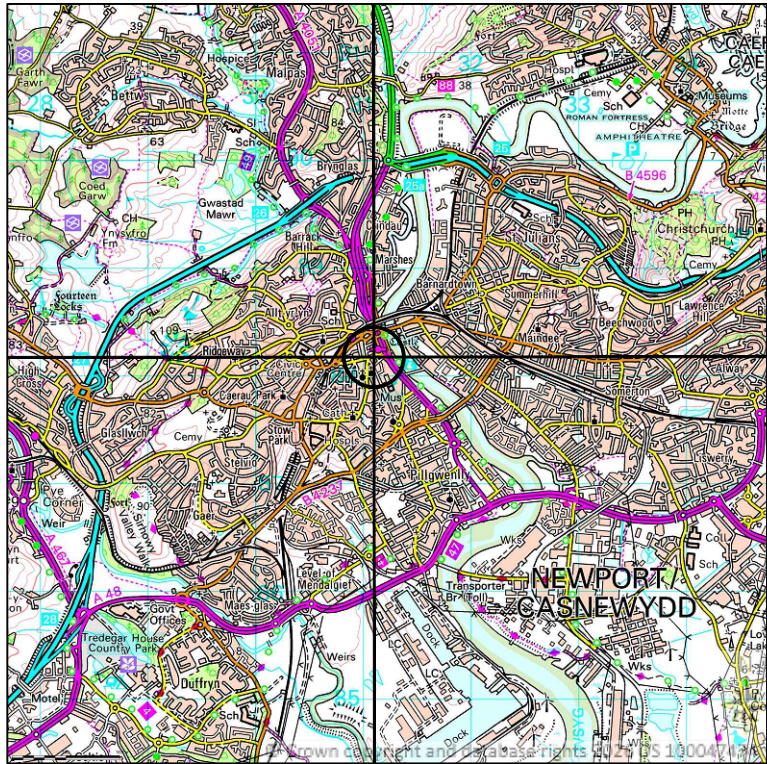

SITE LOCATION
SCALE 1:50000

Ordnance Survey map extract based upon Landranger map series with the permission of the controller of His Majesty's Stationery Office.
Mitie licence no. 100047474.
Crown copyright.

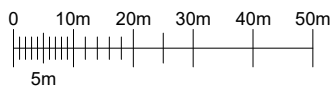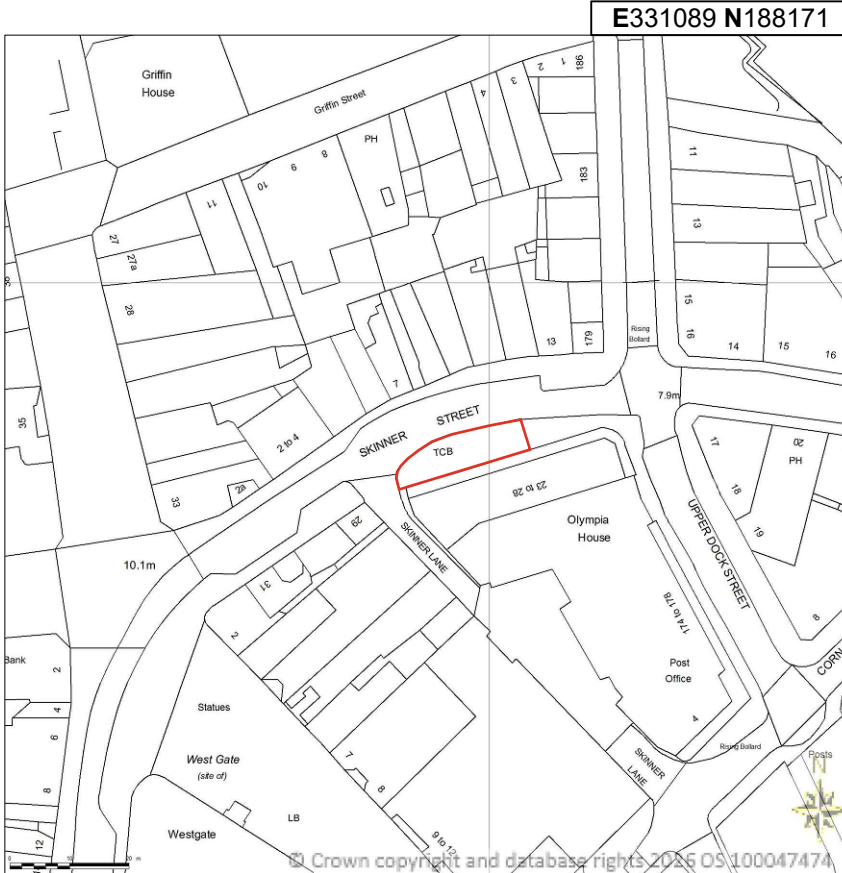

DETAILED SITE LOCATION
SCALE 1:1250

Ordnance Survey map extract based upon Landranger map series with the permission of the controller of His Majesty's Stationery Office.
Mitie licence no. 100047474.
Crown copyright.



Drg Status PLANNING	
Cell No. & Name NPO-10	
Site Name & Address Pavement o/s 28 Skinner Street, Newport, NP20 1HB	
Drawing Title SITE LOCATION MAPS	
Scale As Shown	Date 22/04/2026
Drawn By ABM	Checked By ADN
Drawing Number 001	Revision A