


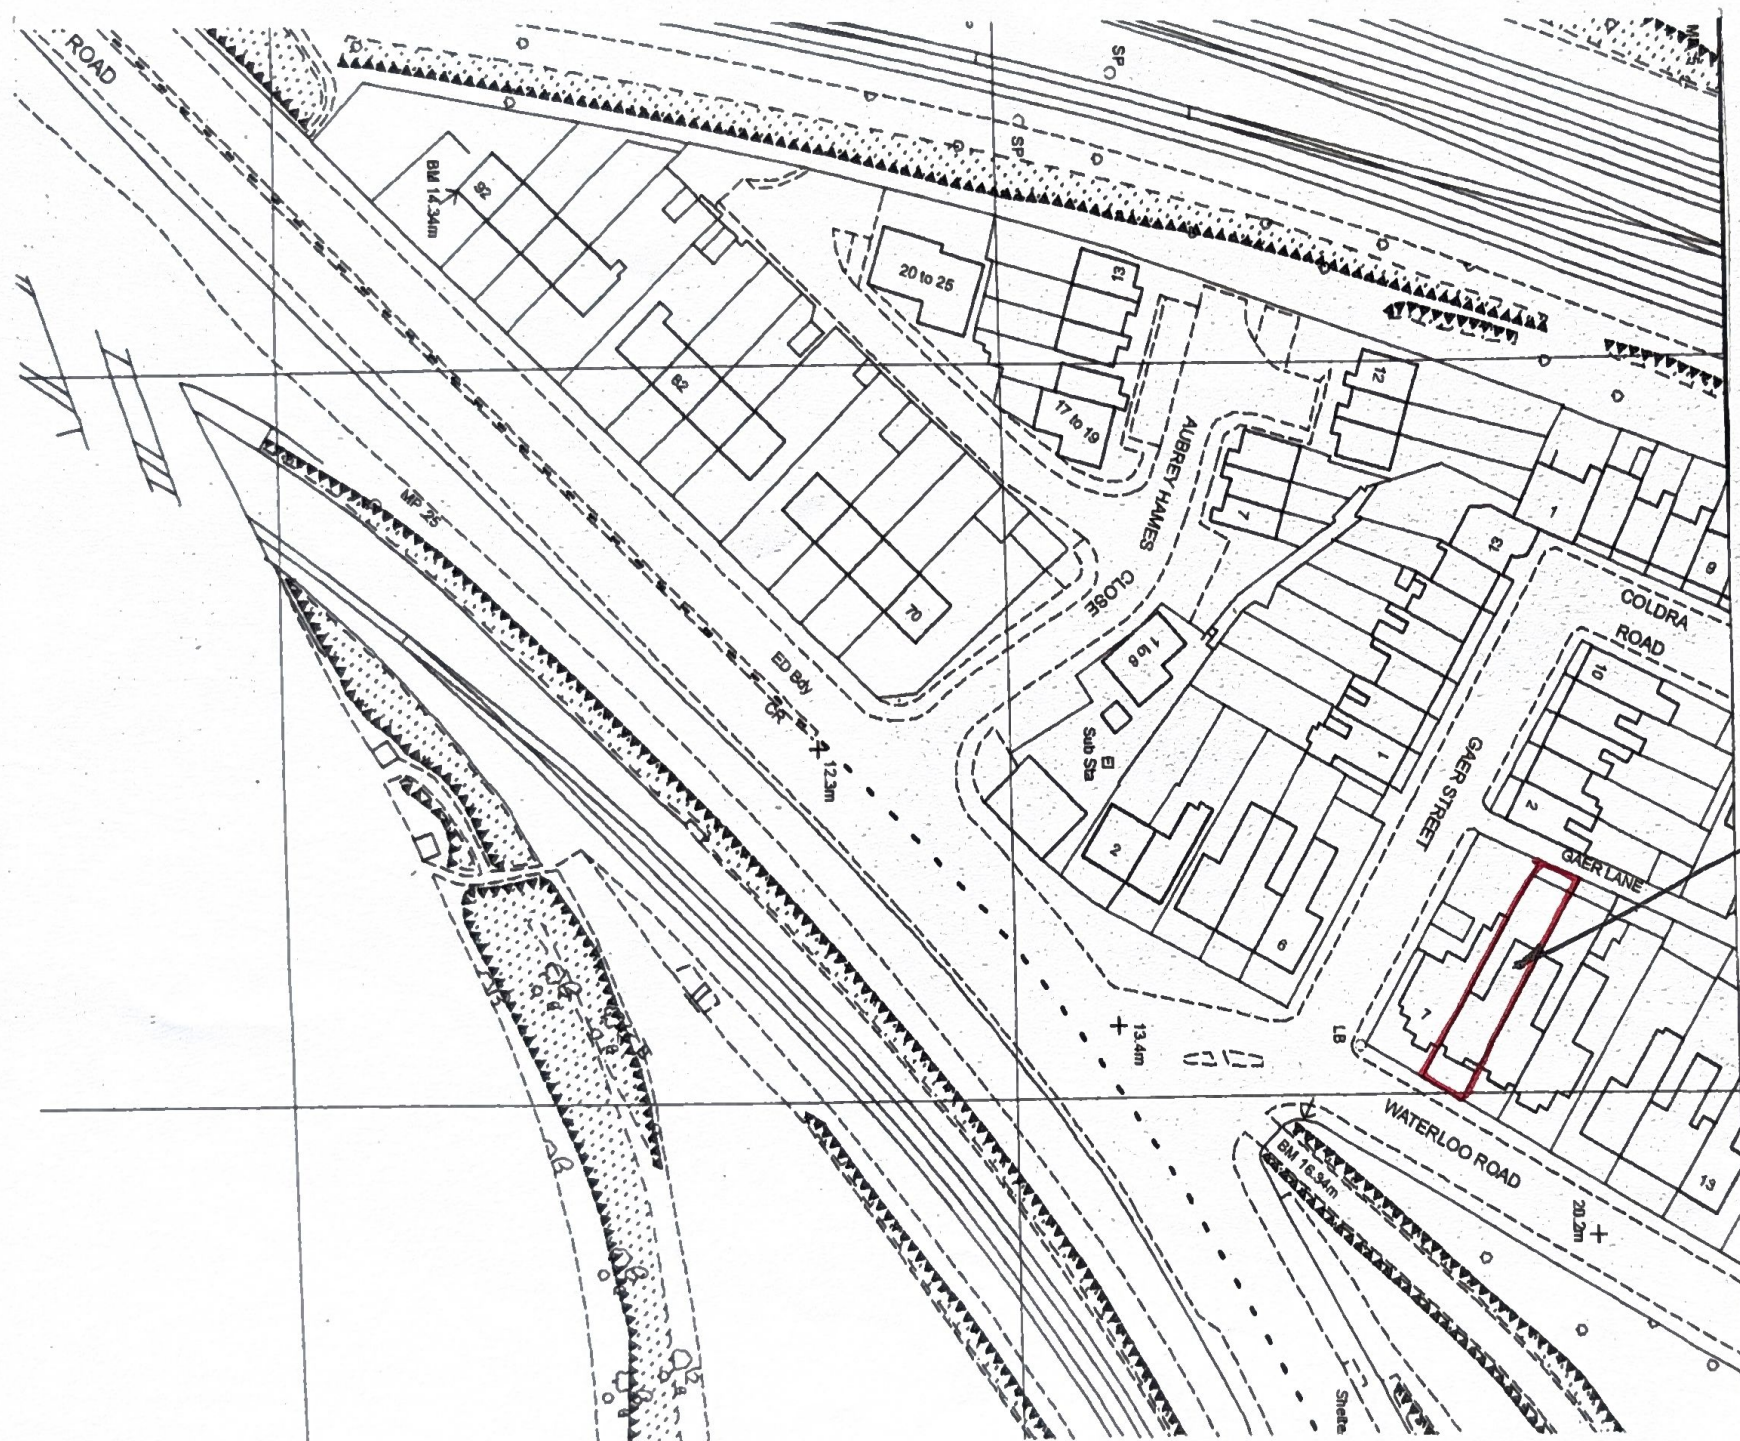

8 WATERLOO ROAD
NEWPORT.

LOCATION PLAN OF 8 WATERLOO ROAD NEWPORT NP20 AFB.

SCALE 1:1250

DRC. REF. 2