


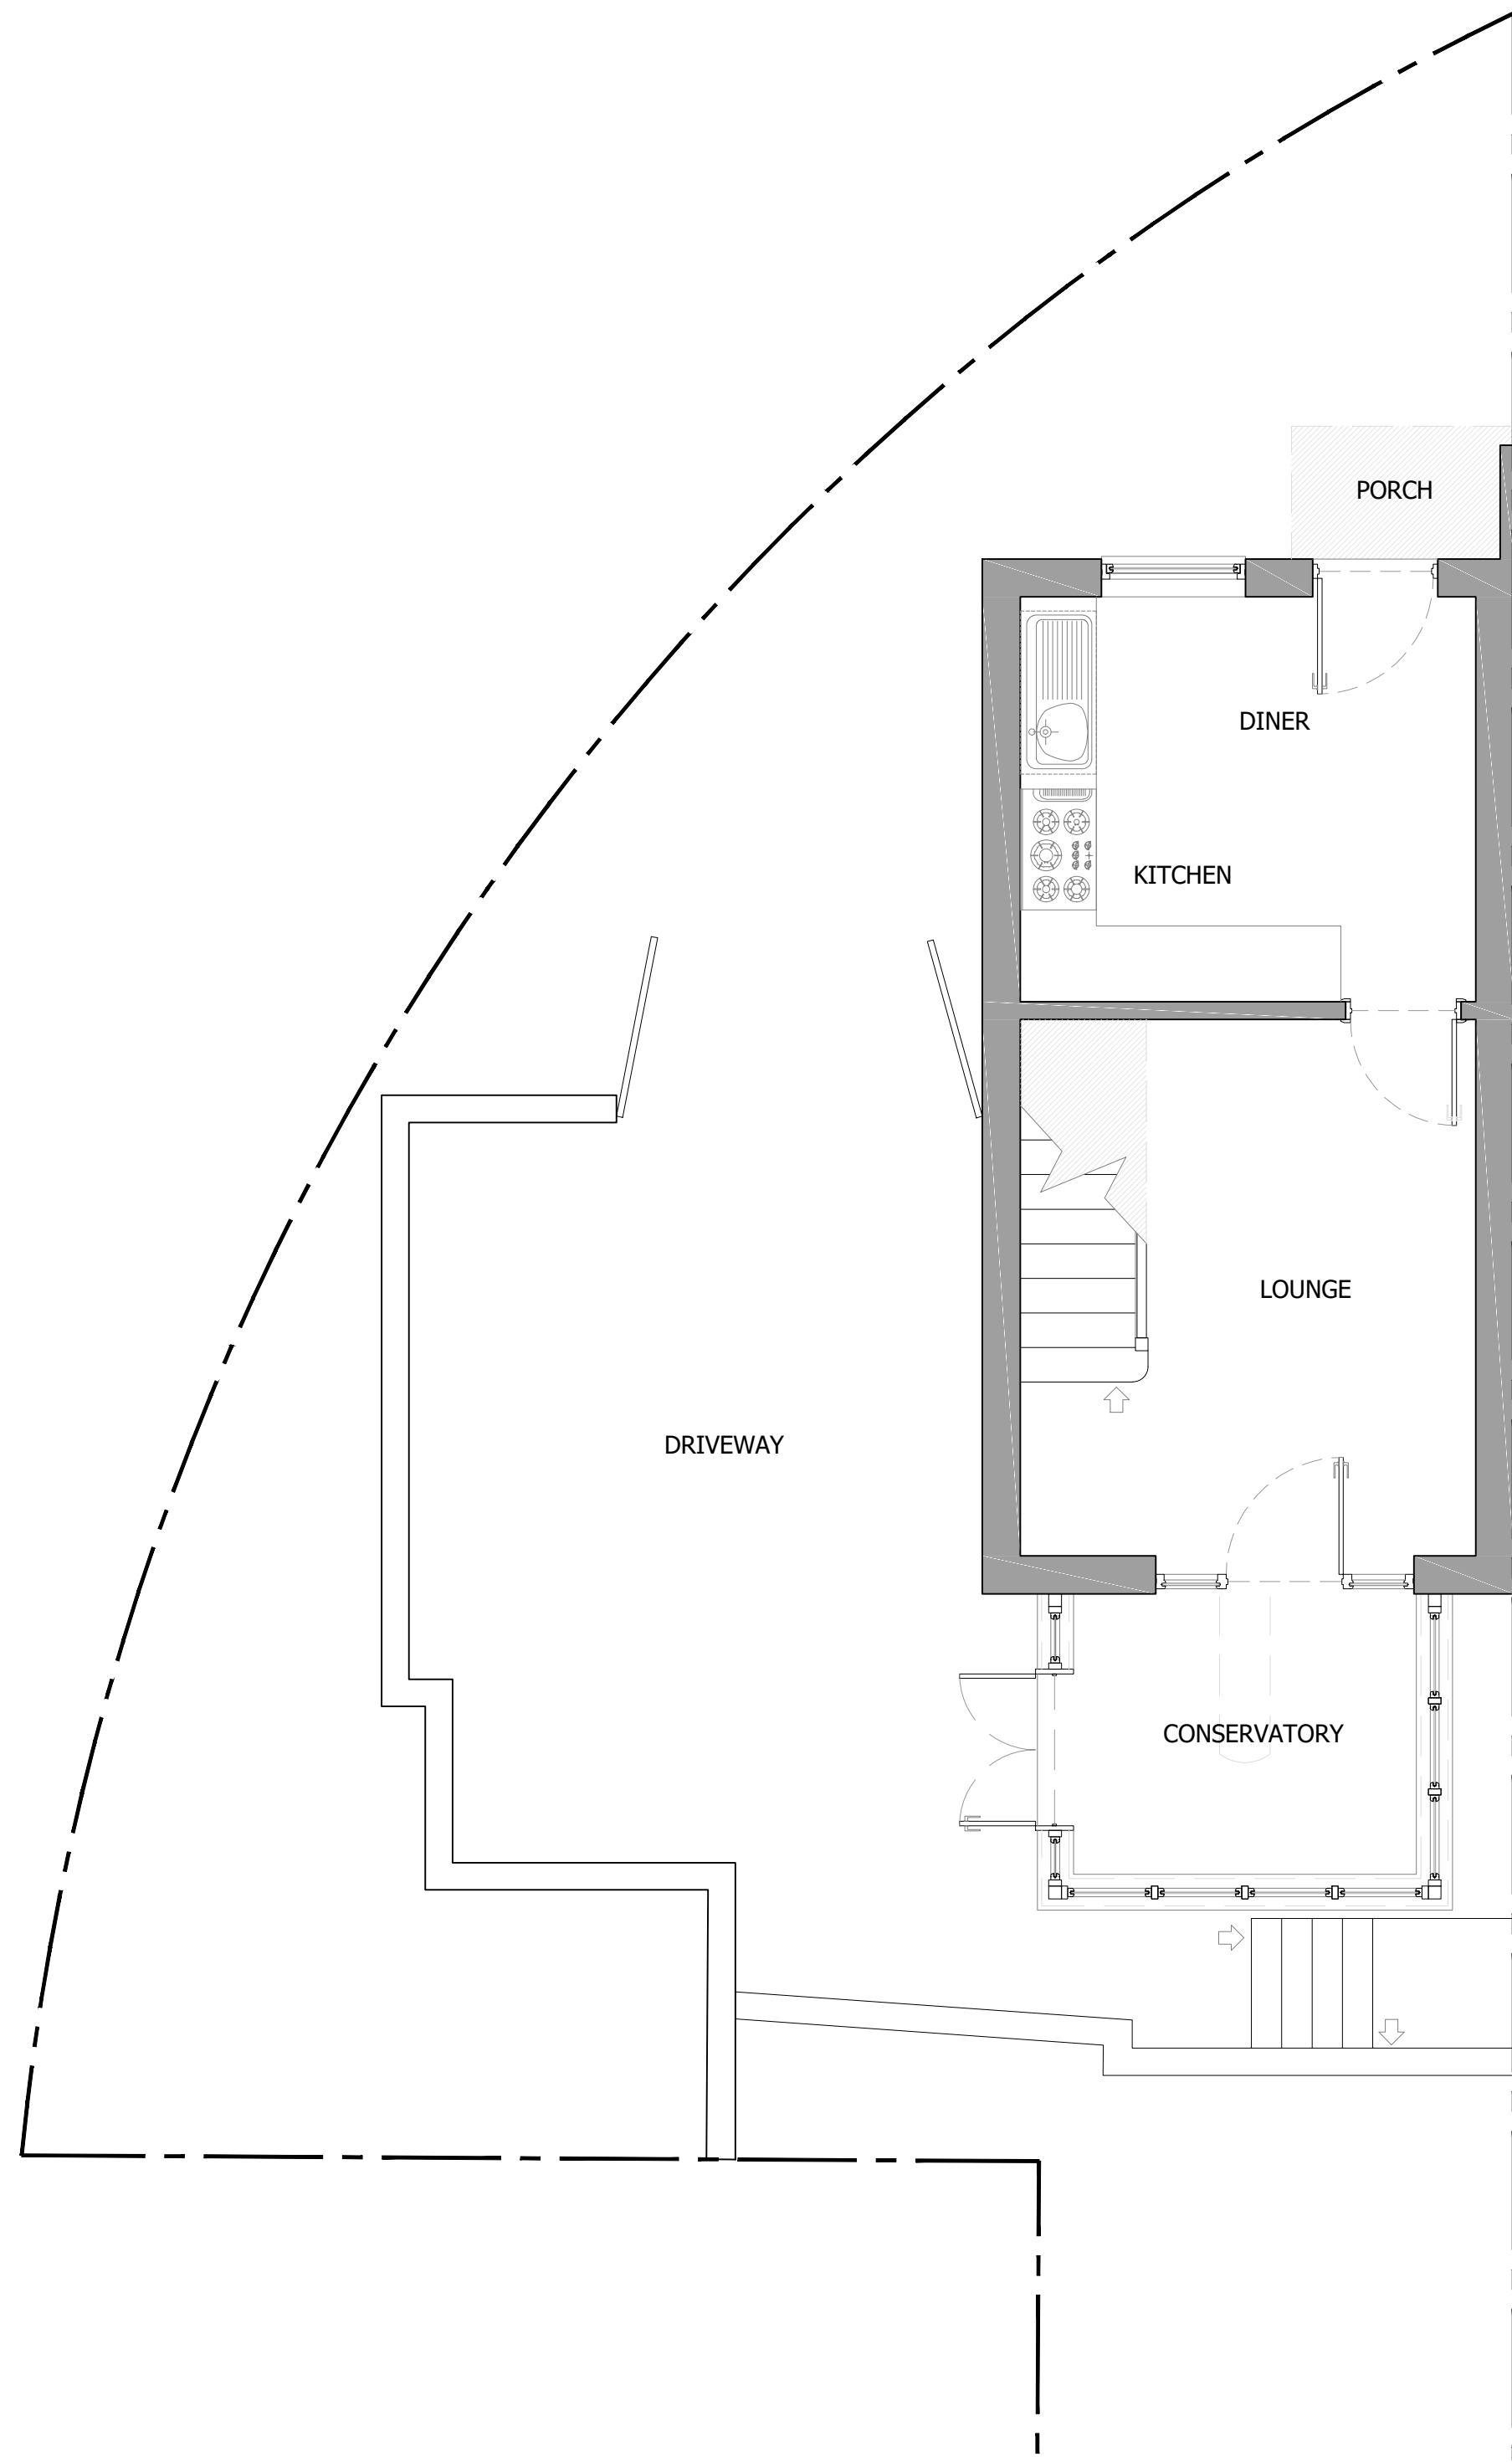


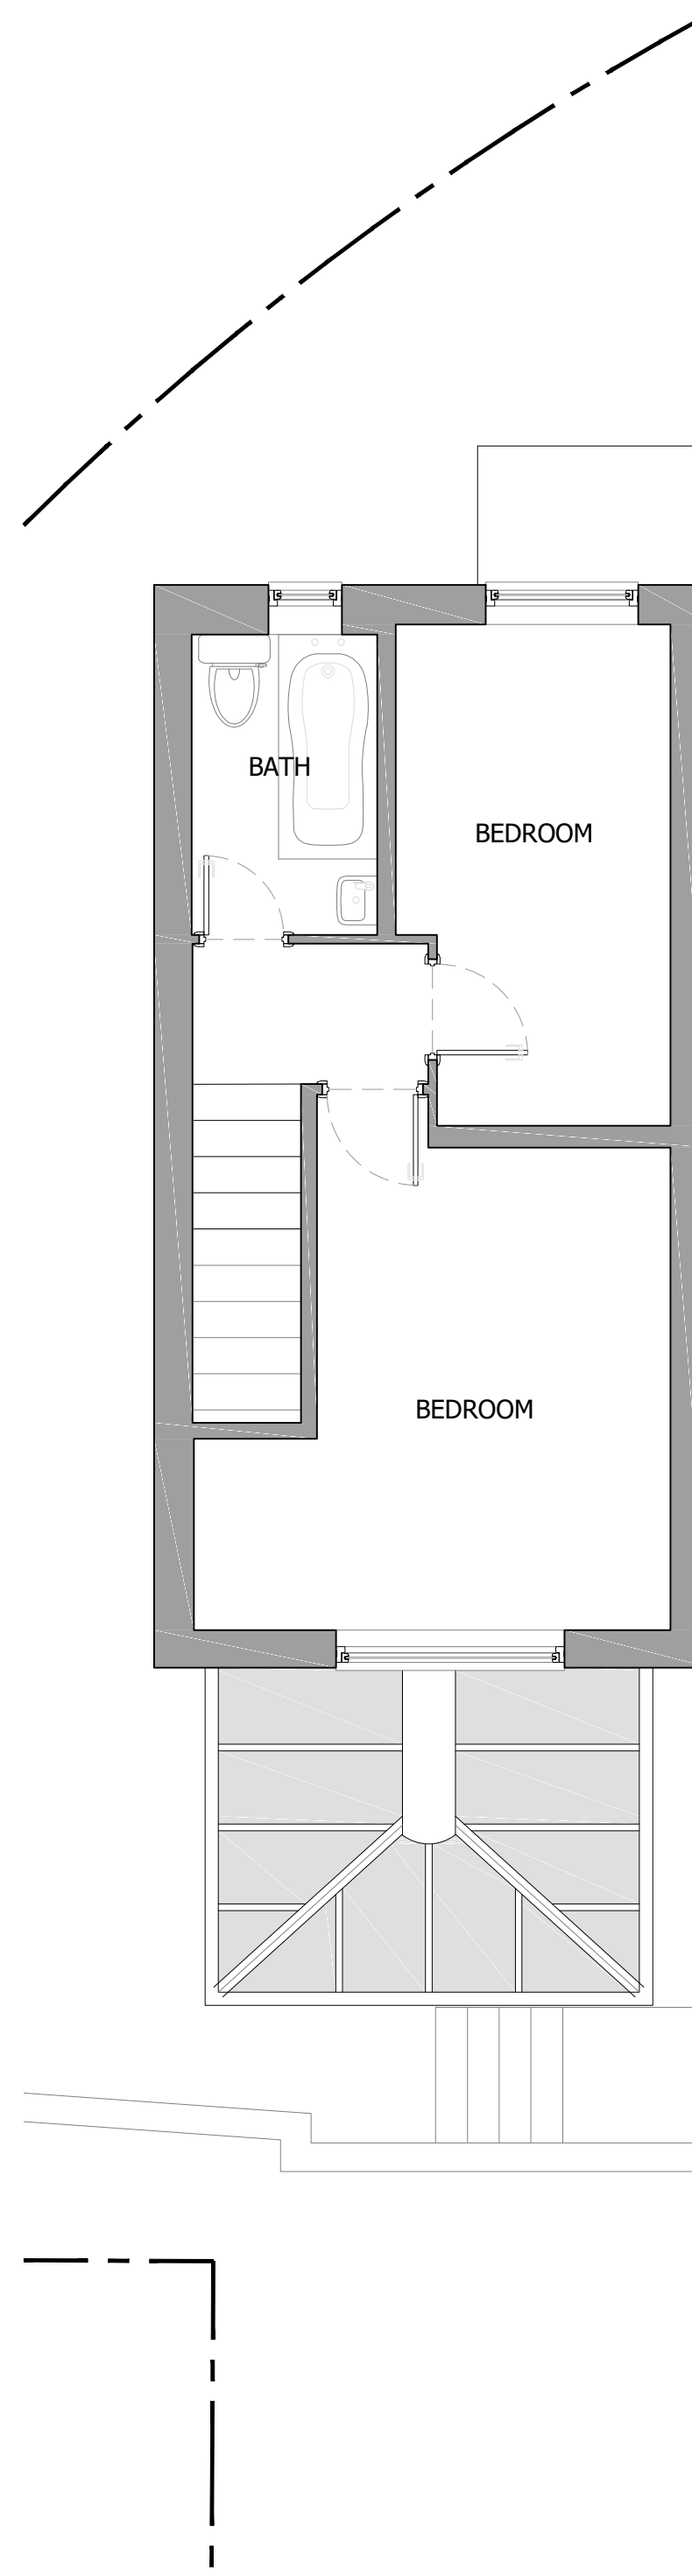

EXISTING GROUND FLOOR

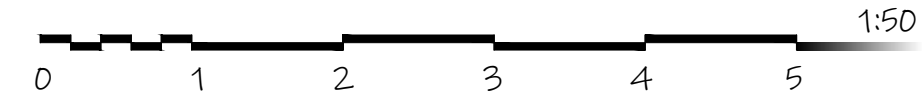


EXISTING FIRST FLOOR

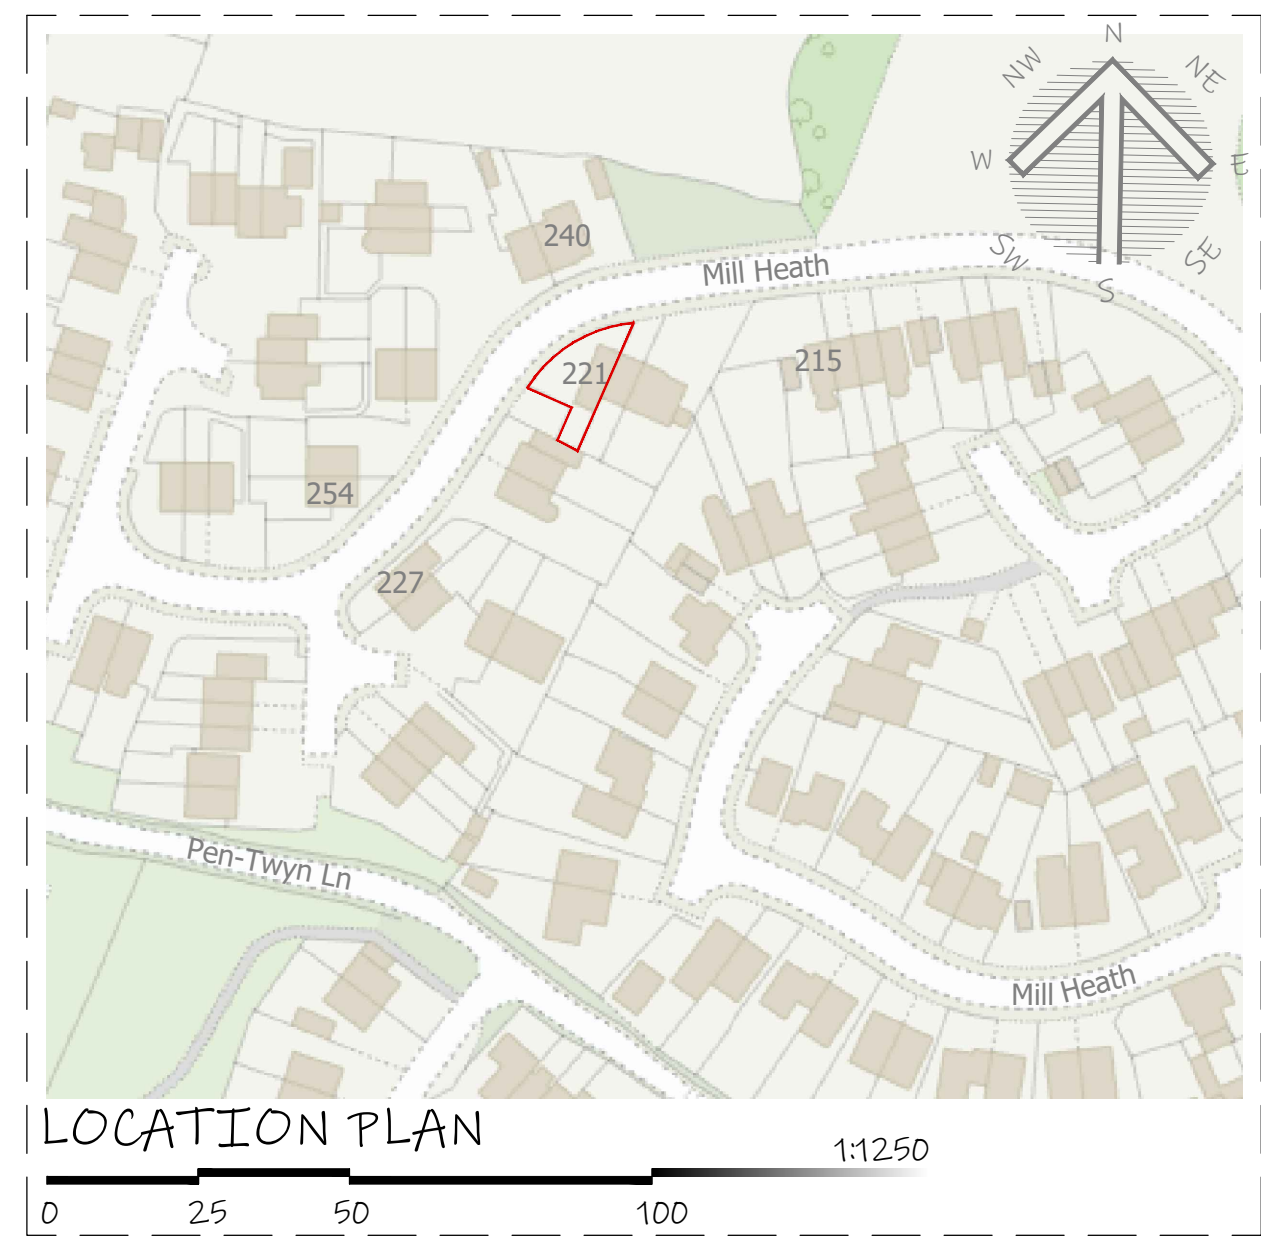


All dimension to be checked on site prior to construction. Dimensions are for planning purposes only. All landscaping indicative only and subject to full detailed site survey. This drawings remains the copyright of Tower Residential Design and no portion should be reproduced without permission of Tower Residential Design

DRAWINGS TO BE READ IN CONJUNCTION WITH ENGINEER SPECIFICATIONS AND DETAILS.


FOR ANY STRUCTURAL STEELWORK DETAILS PLEASE REFER TO STRUCTURAL ENGINEER DRAWINGS AND CALCULATIONS.

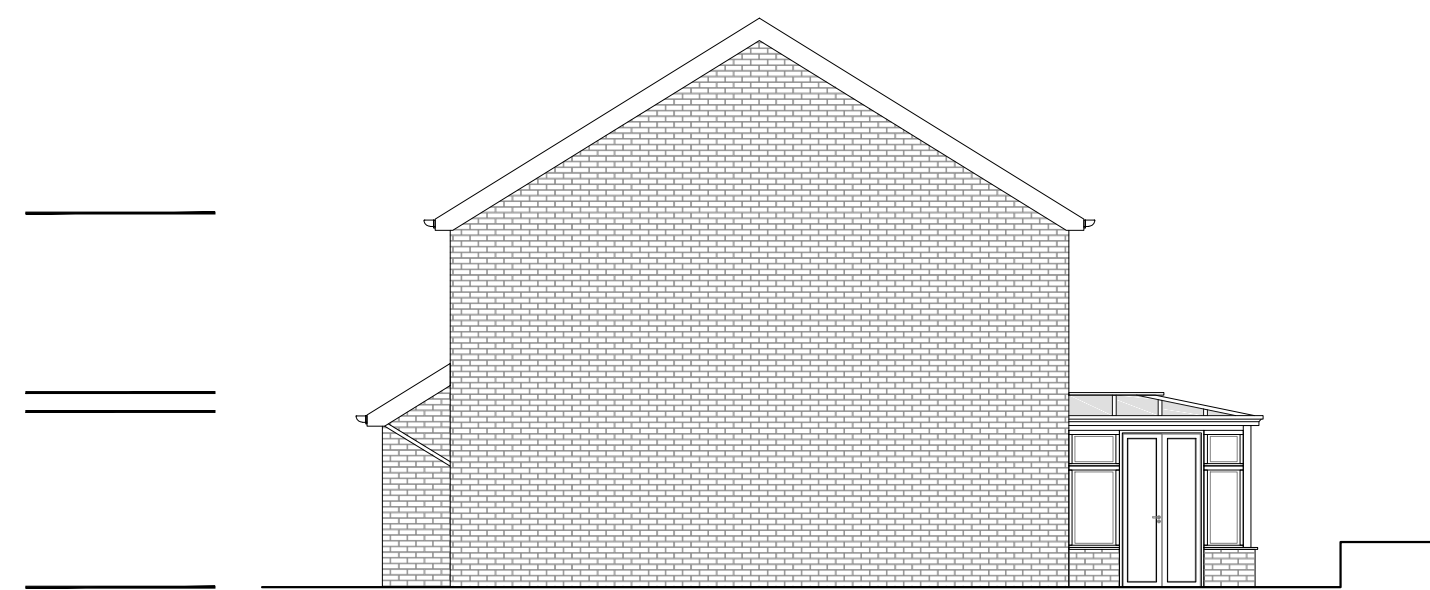


EXISTING SIDE VIEW

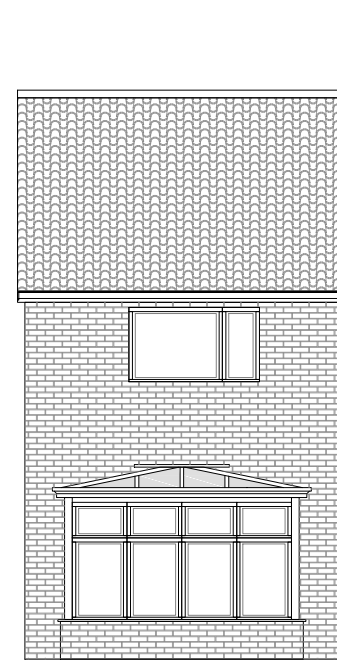

EXISTING REAR VIEW

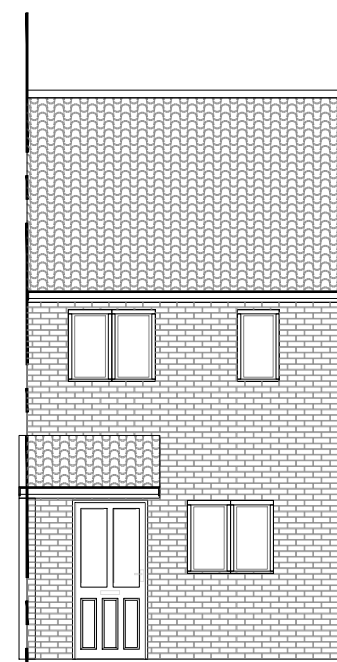

EXISTING FRONT VIEW

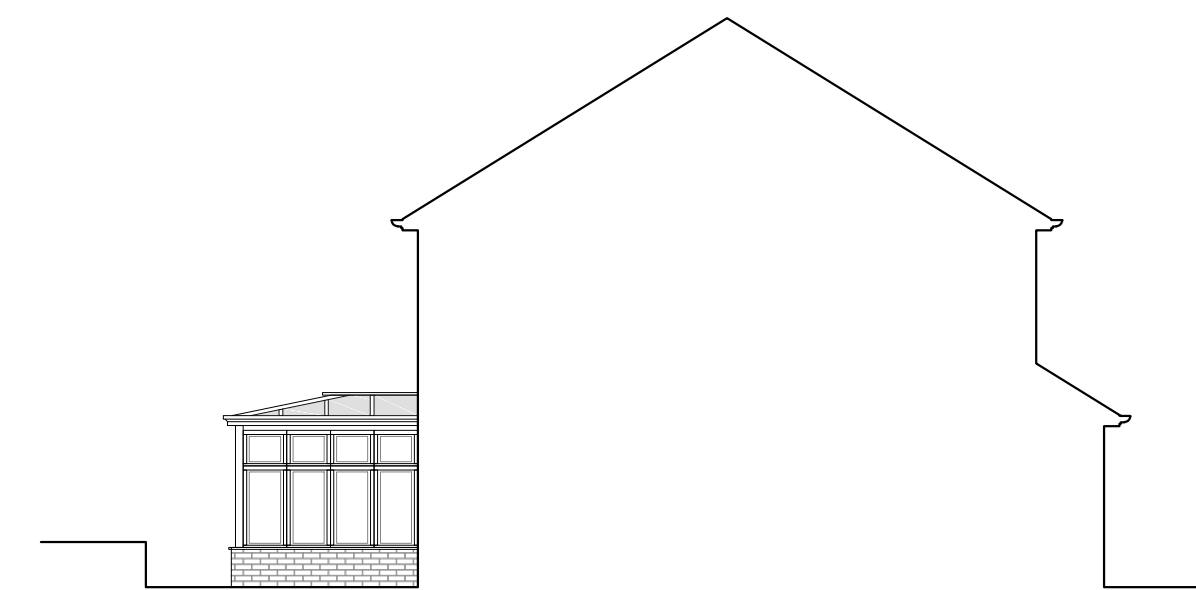

EXISTING SIDE VIEW

Drawings by



LRJ PLANNING.
<http://lrjplanning.co.uk/>
+447984 145 955
info@lrjplanning.co.uk
Newport, NP20 5AB, U. K.



TITLE:

PLANNING
EXISTING
PLANS AND ELEVATIONS

221 Mill Heath
Bettws, Newport
NP20 7RD

DRAWN: AAV DATE 13/03/2025

SCALES: DA1 REVISION

DRG No. TRD-222426 - A1/02