



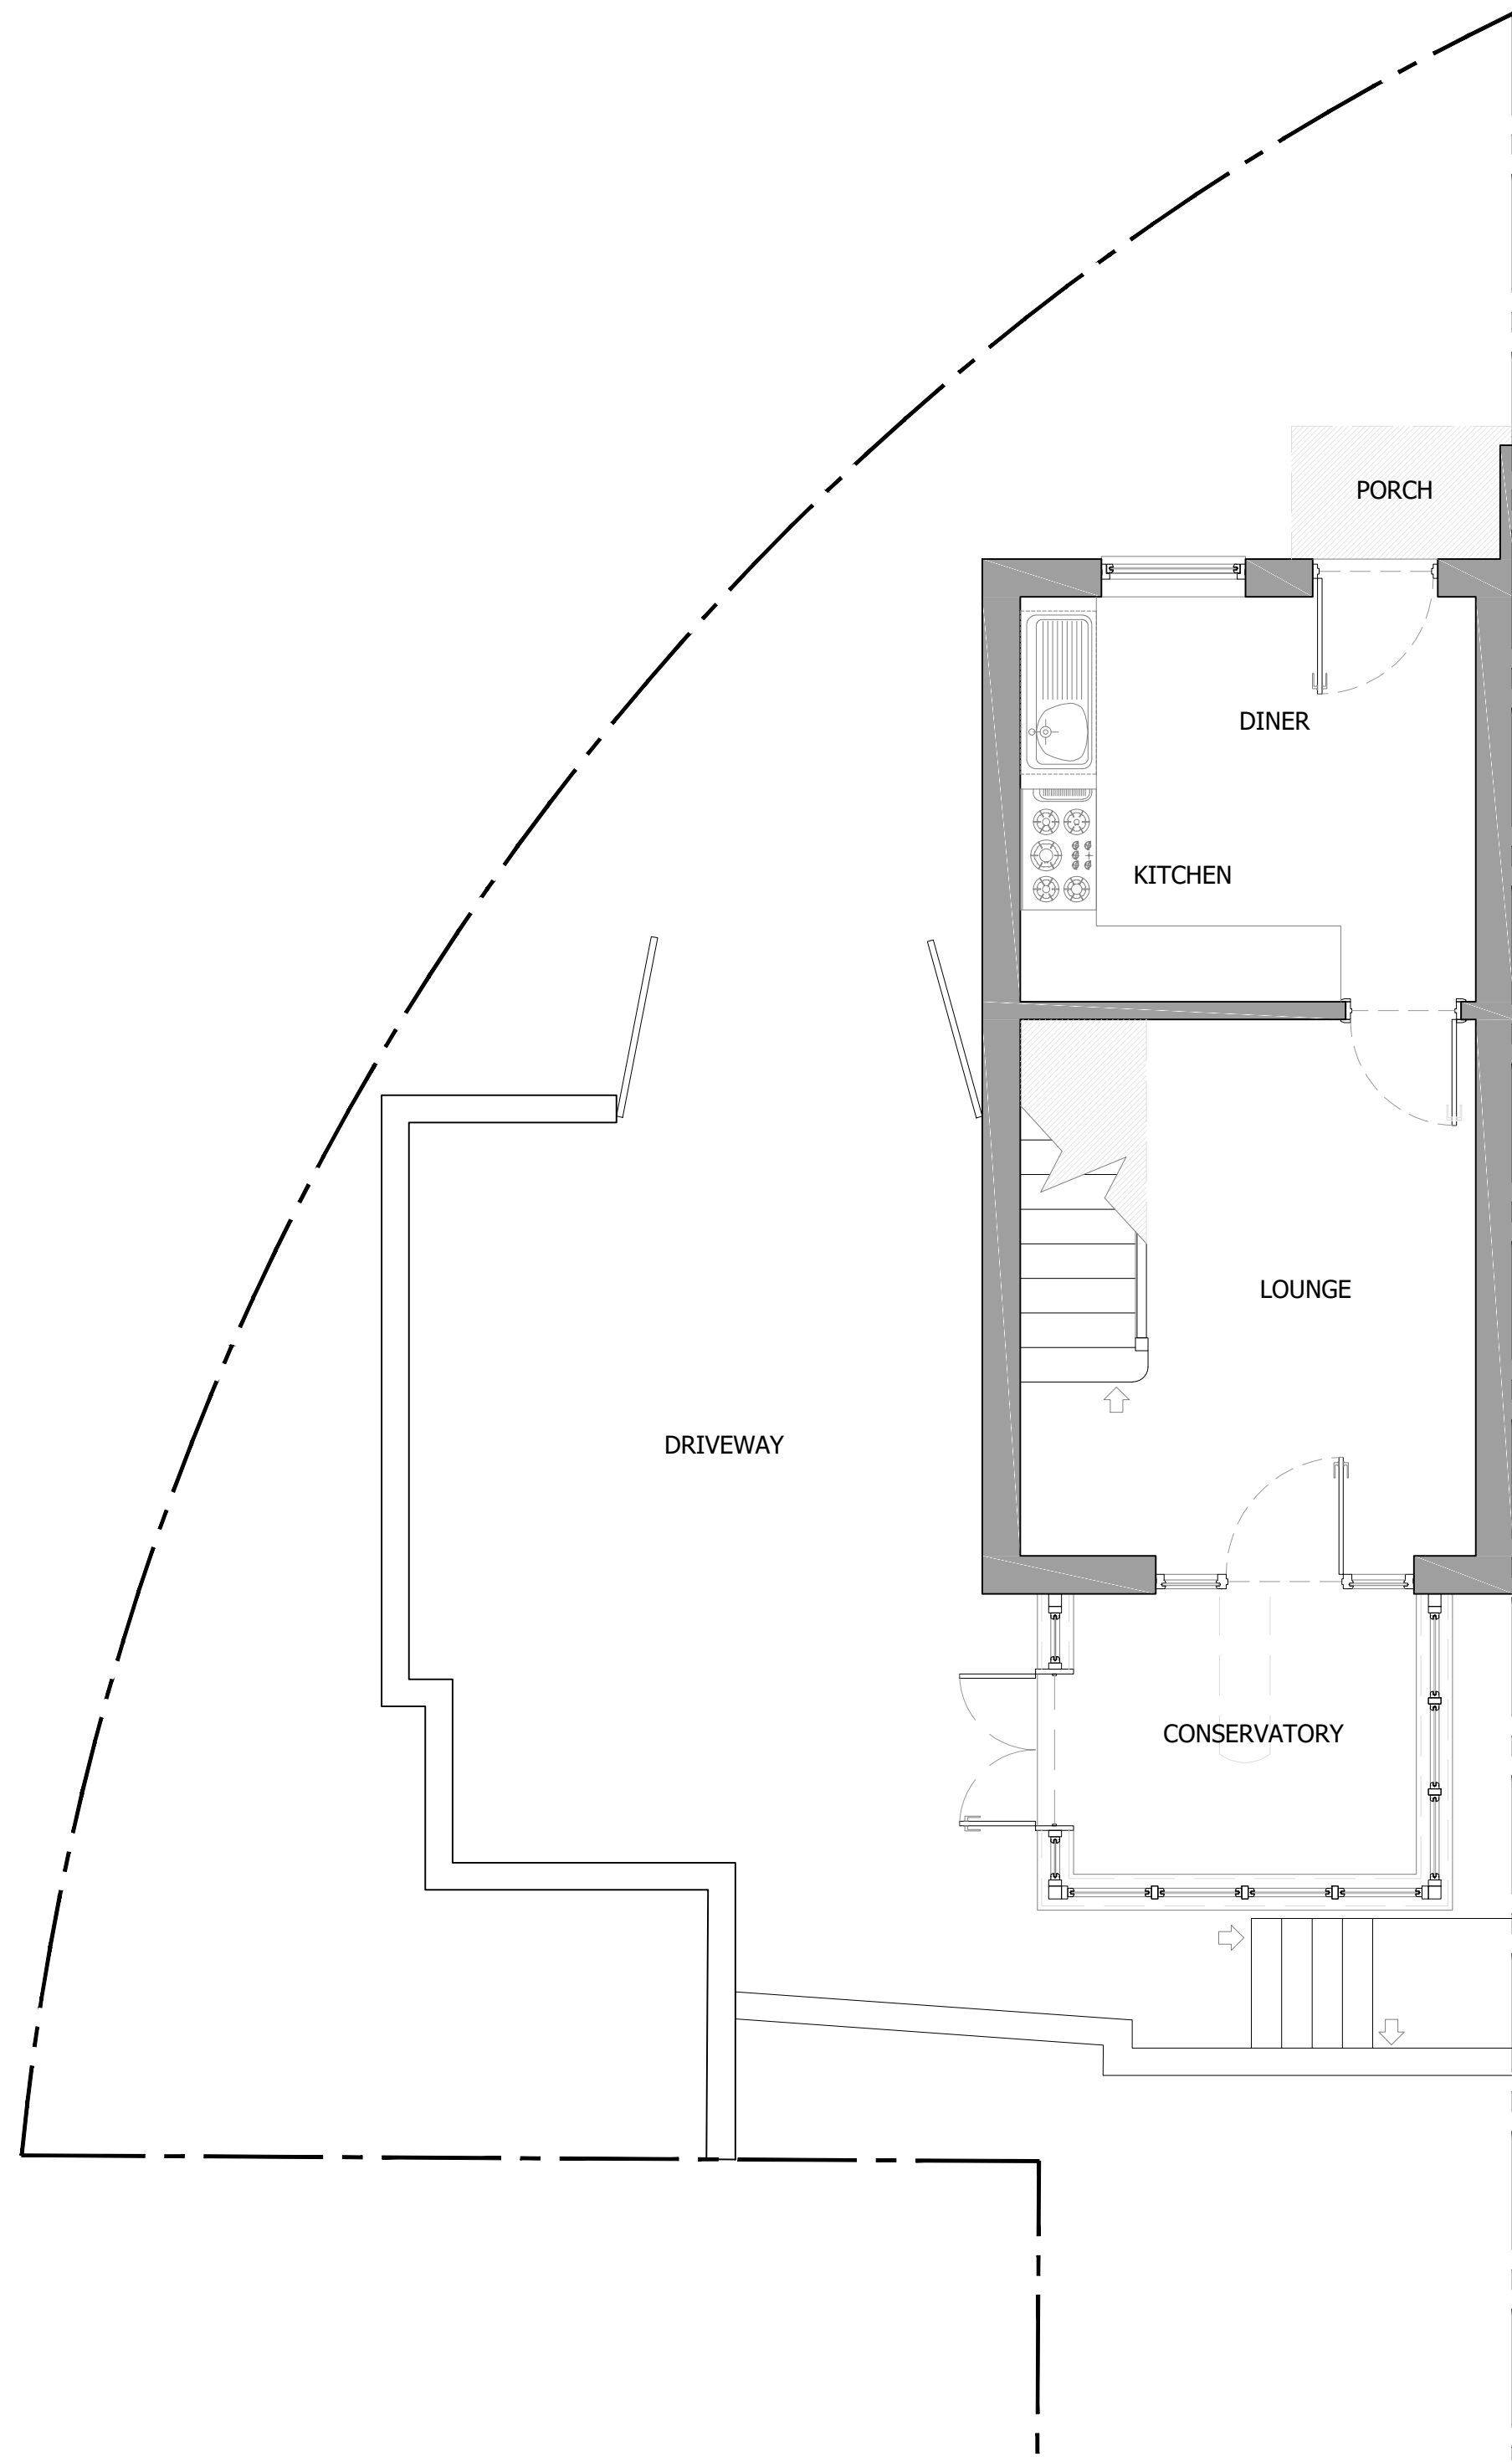


PROPOSED GROUND FLOOR

0 1 2 3 4 5 1:50

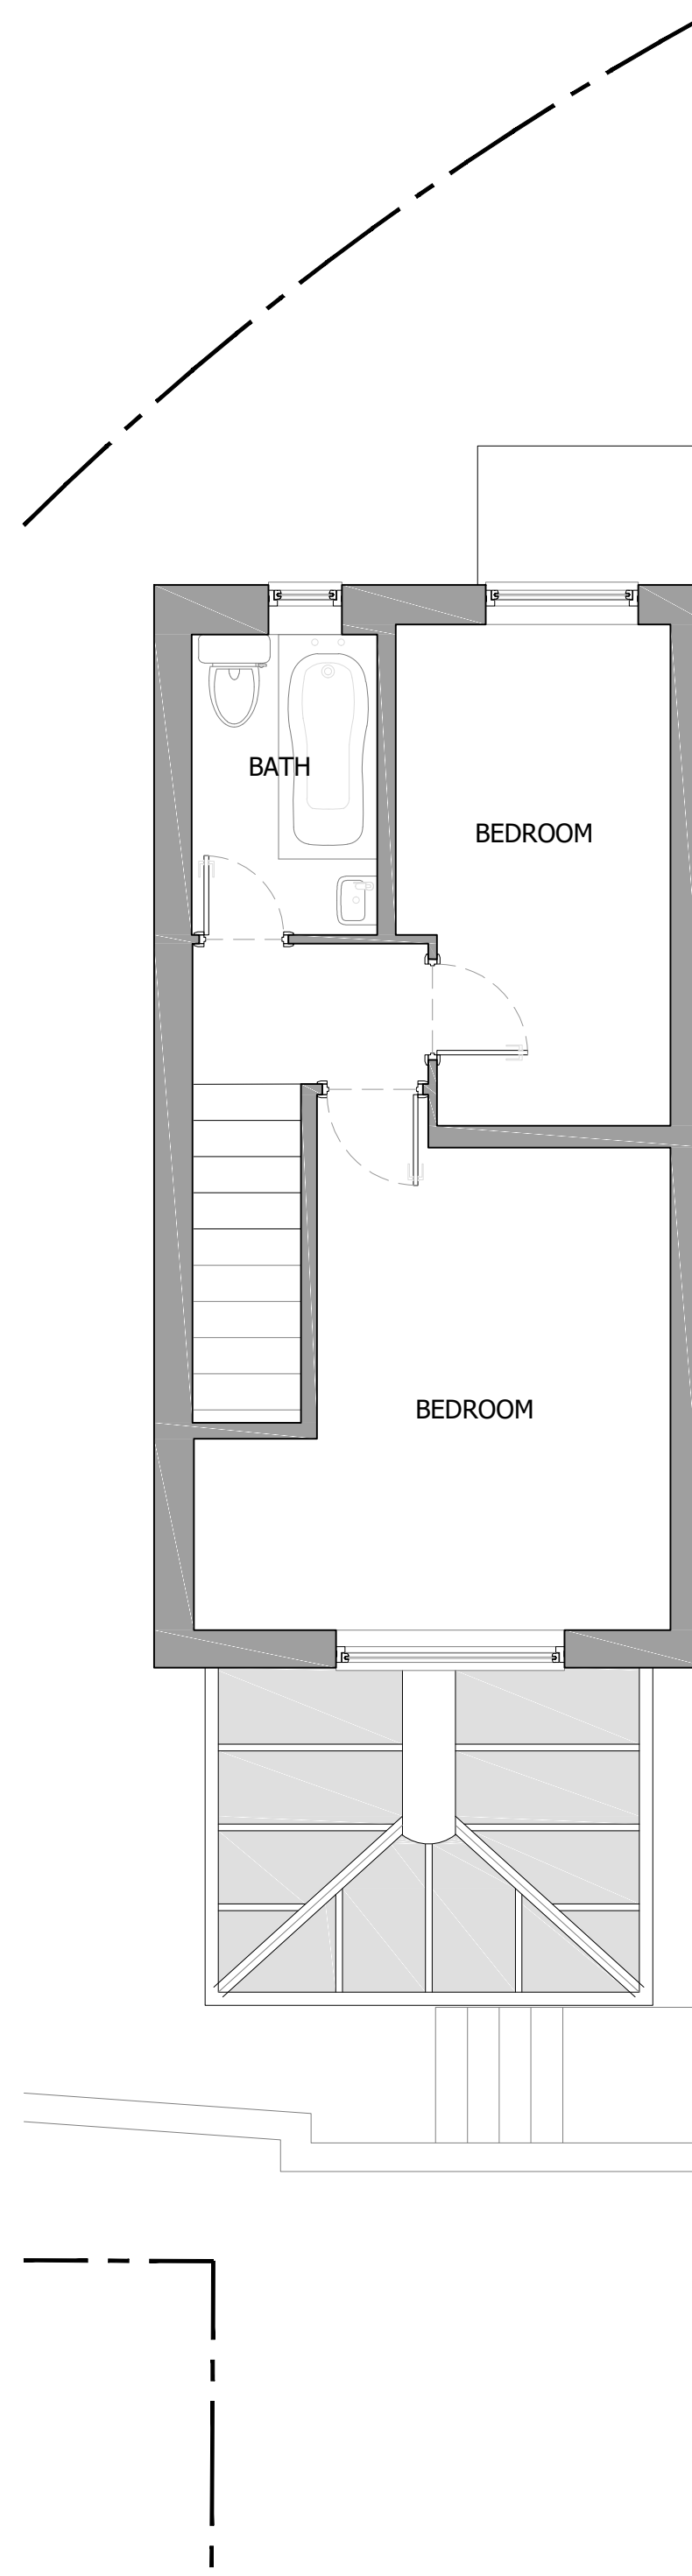


PROPOSED FIRST FLOOR

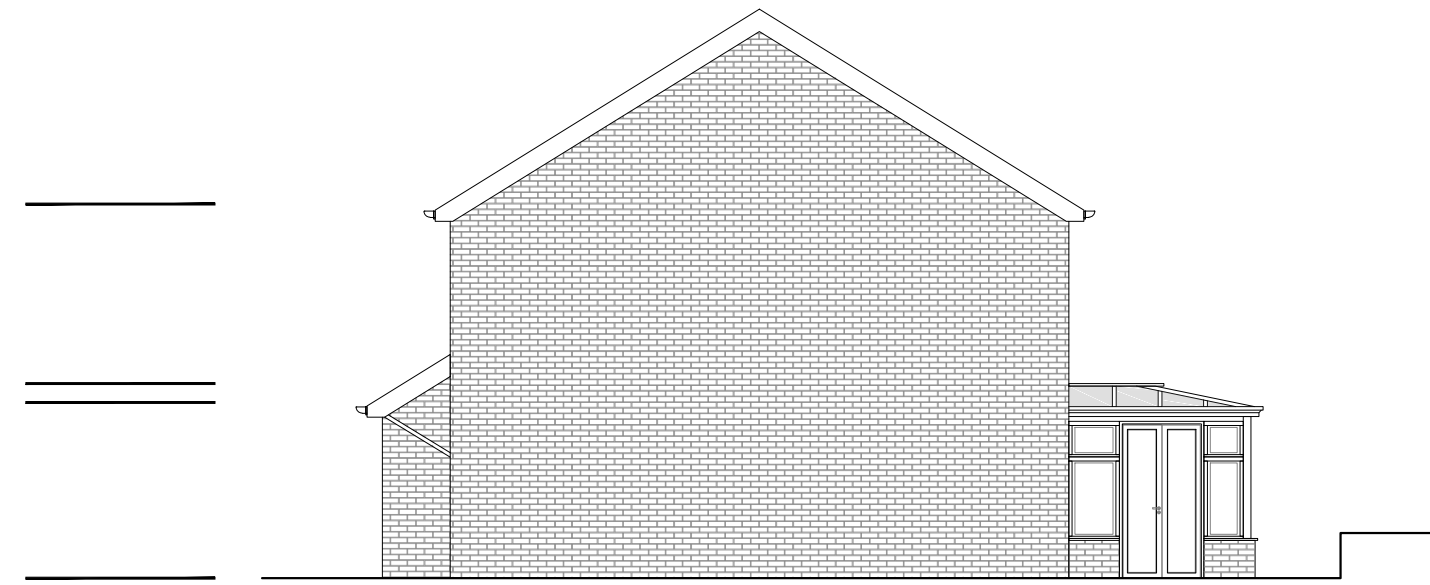


PROPOSED SIDE VIEW


0 1 2 3 4 5 1:100

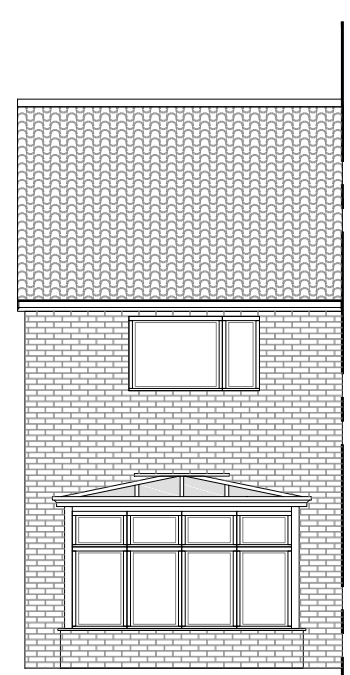

PROPOSED REAR VIEW

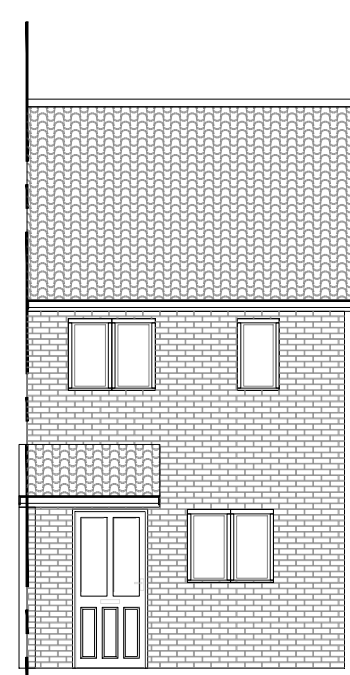


PROPOSED FRONT VIEW

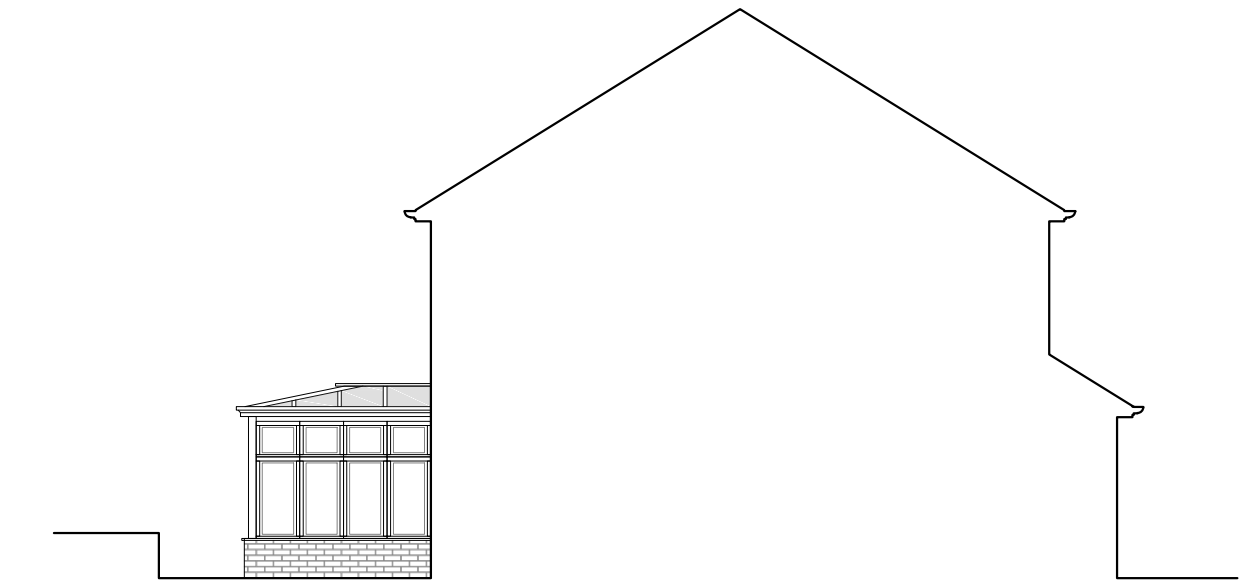

PROPOSED SIDE VIEW

Drawings by

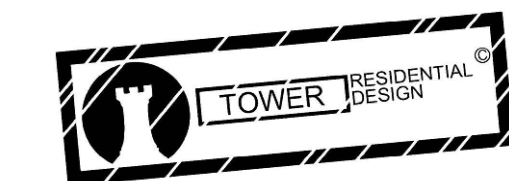

LRJ PLANNING.
<http://lrjplanning.co.uk/>
 +447984 145 955
 info@lrjplanning.co.uk
 Newport, NP20 5AB, U. K.

LRJ PLANNING
 Planning, Design and Development

TITLE:	
PLANNING PROPOSED PLANS AND ELEVATIONS	
221 Mill Heath Bettws, Newport NP20 7RD	
DRAWN:	DATE
AAV	13/03/2025
SCALES:	REVISION
A1	
DRG No.	TRD-222426 - A2/02