


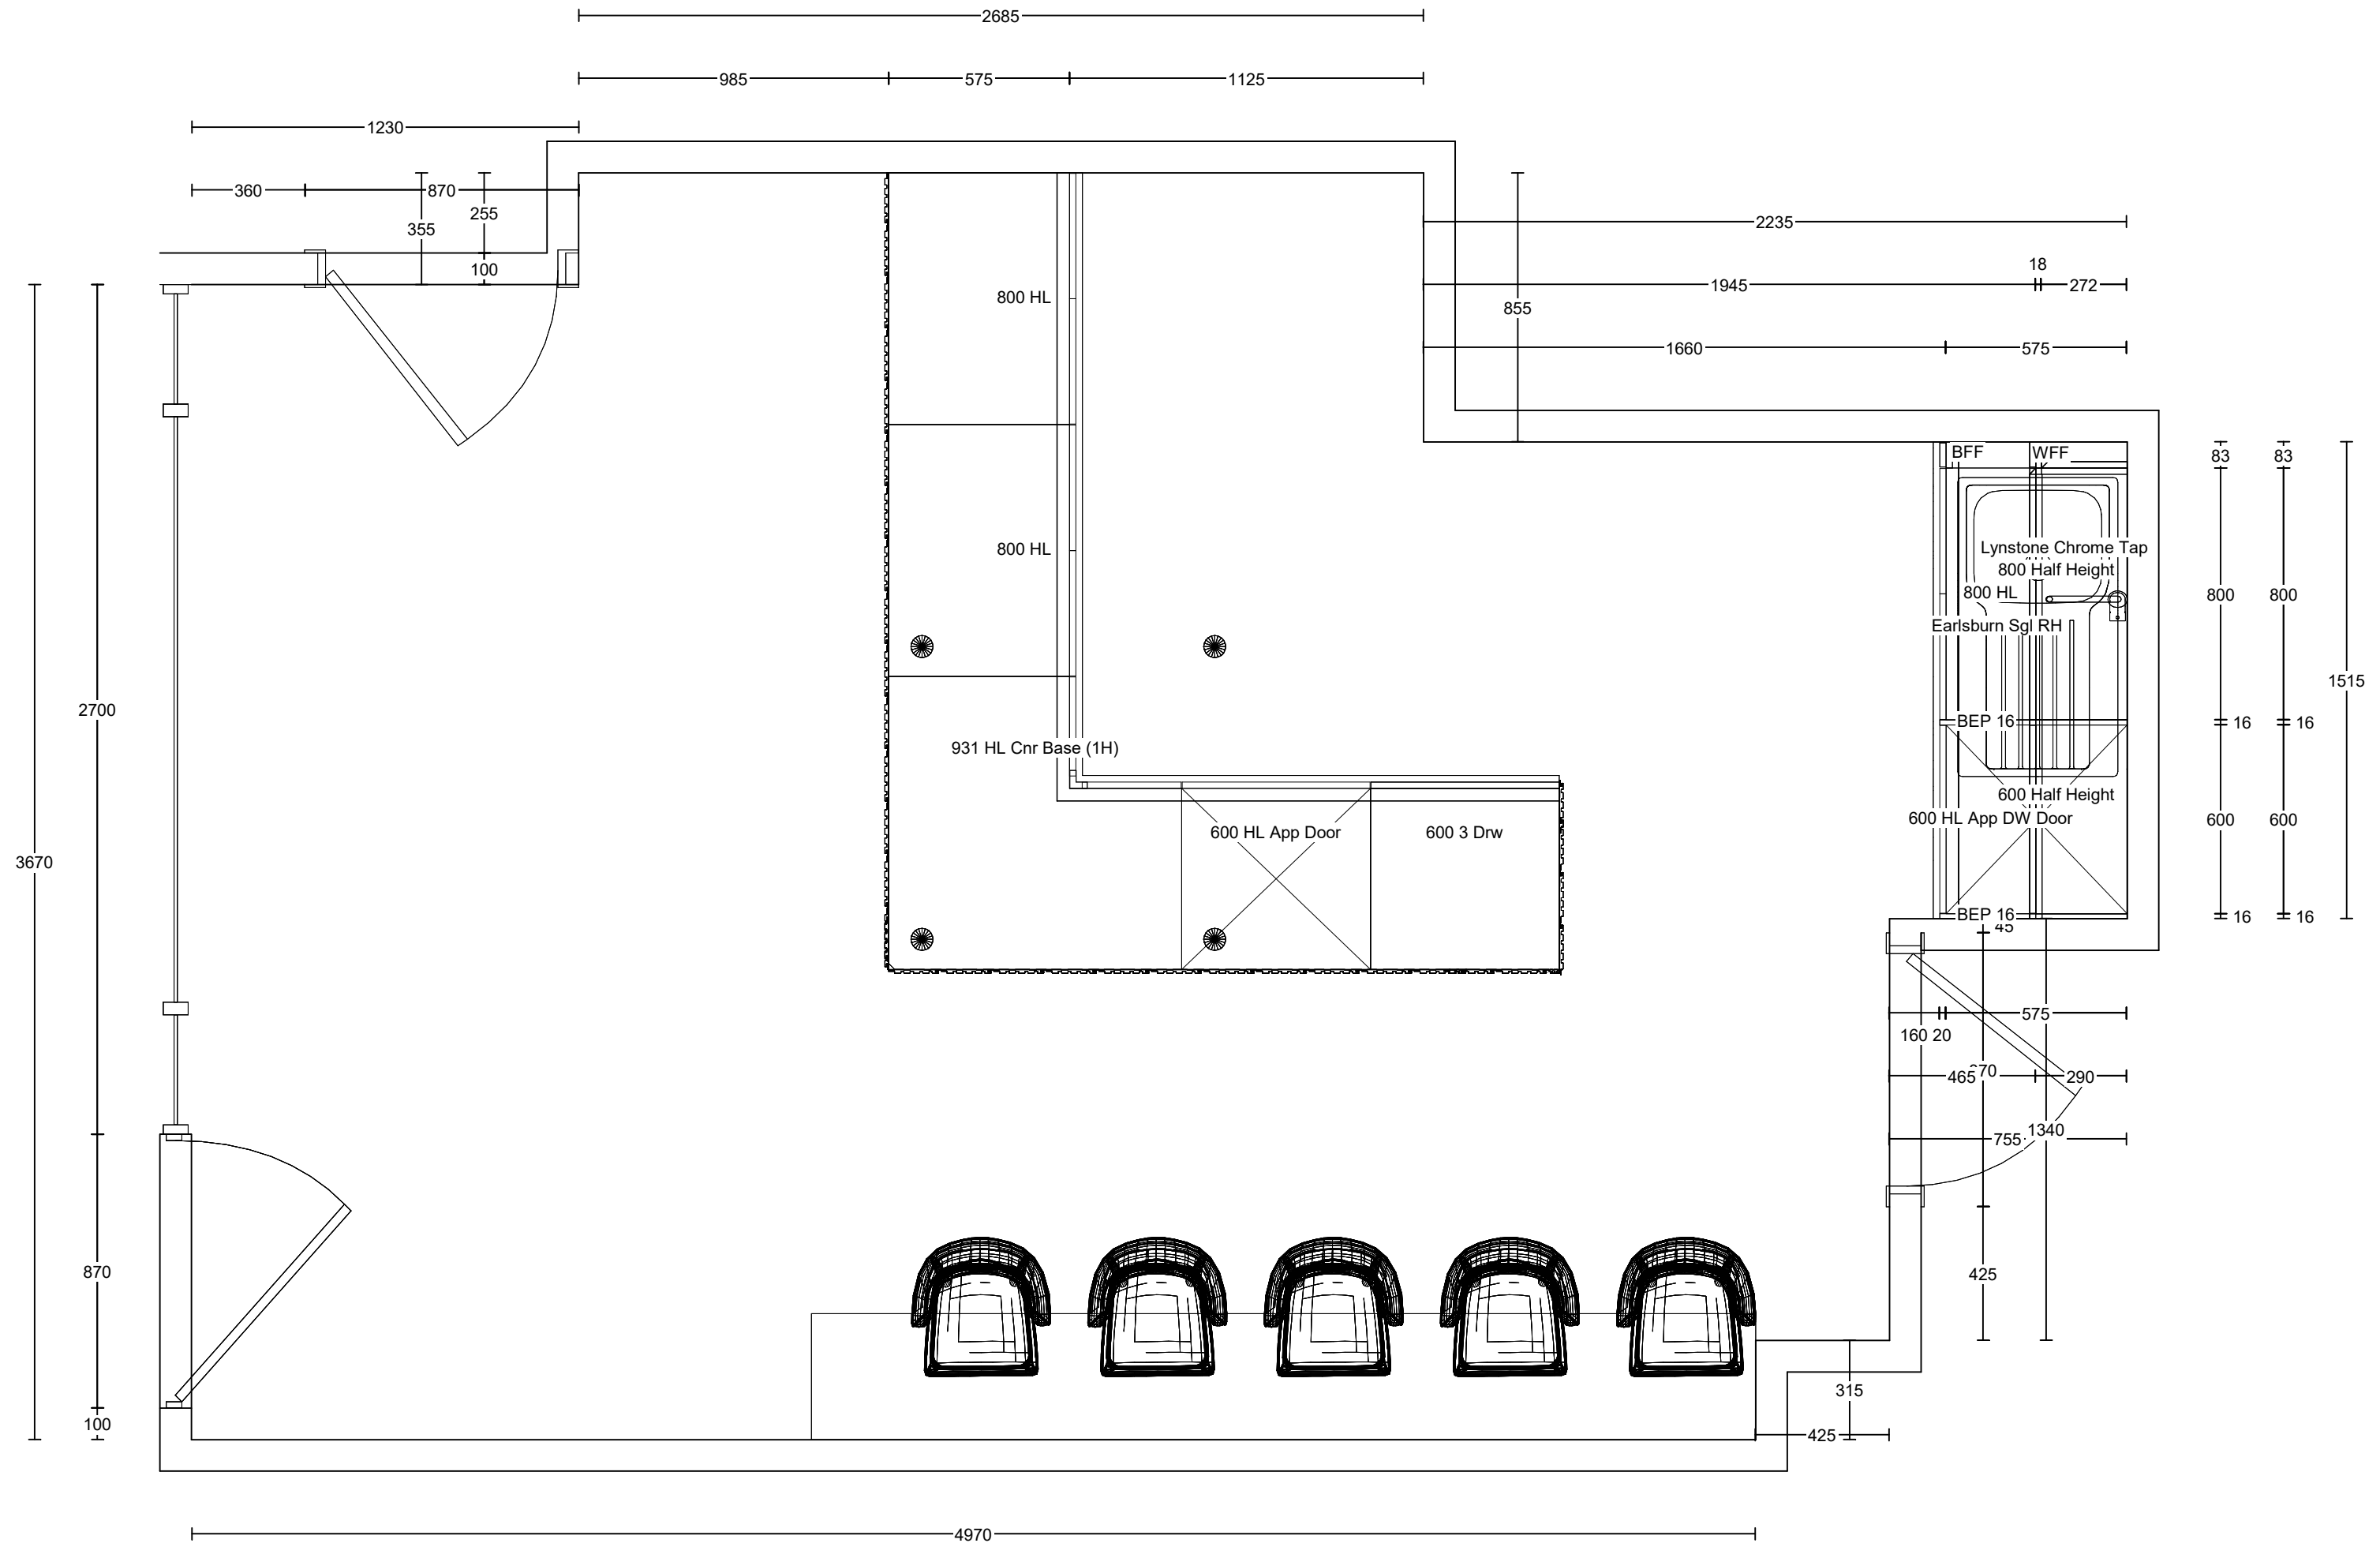

Please consult the quotation for a list of items to be supplied. The drawing is a computer representation of layout and dimension, details should be checked by the installer/builder. Please also ensure a Gas Safe registered engineer is engaged with regards to any gas appliances. Check with your installer/builder for more information.

Cad Plan No : 26042003267
Designed By : Michael Jones
Designed On : 27/4/26

Customer : HARLEY PAINTER
Plan Name: Church Road
Range Designed : Clerkenwell Super Matt Sand Grey