




5 GLANWERN RISE, NEWPORT.

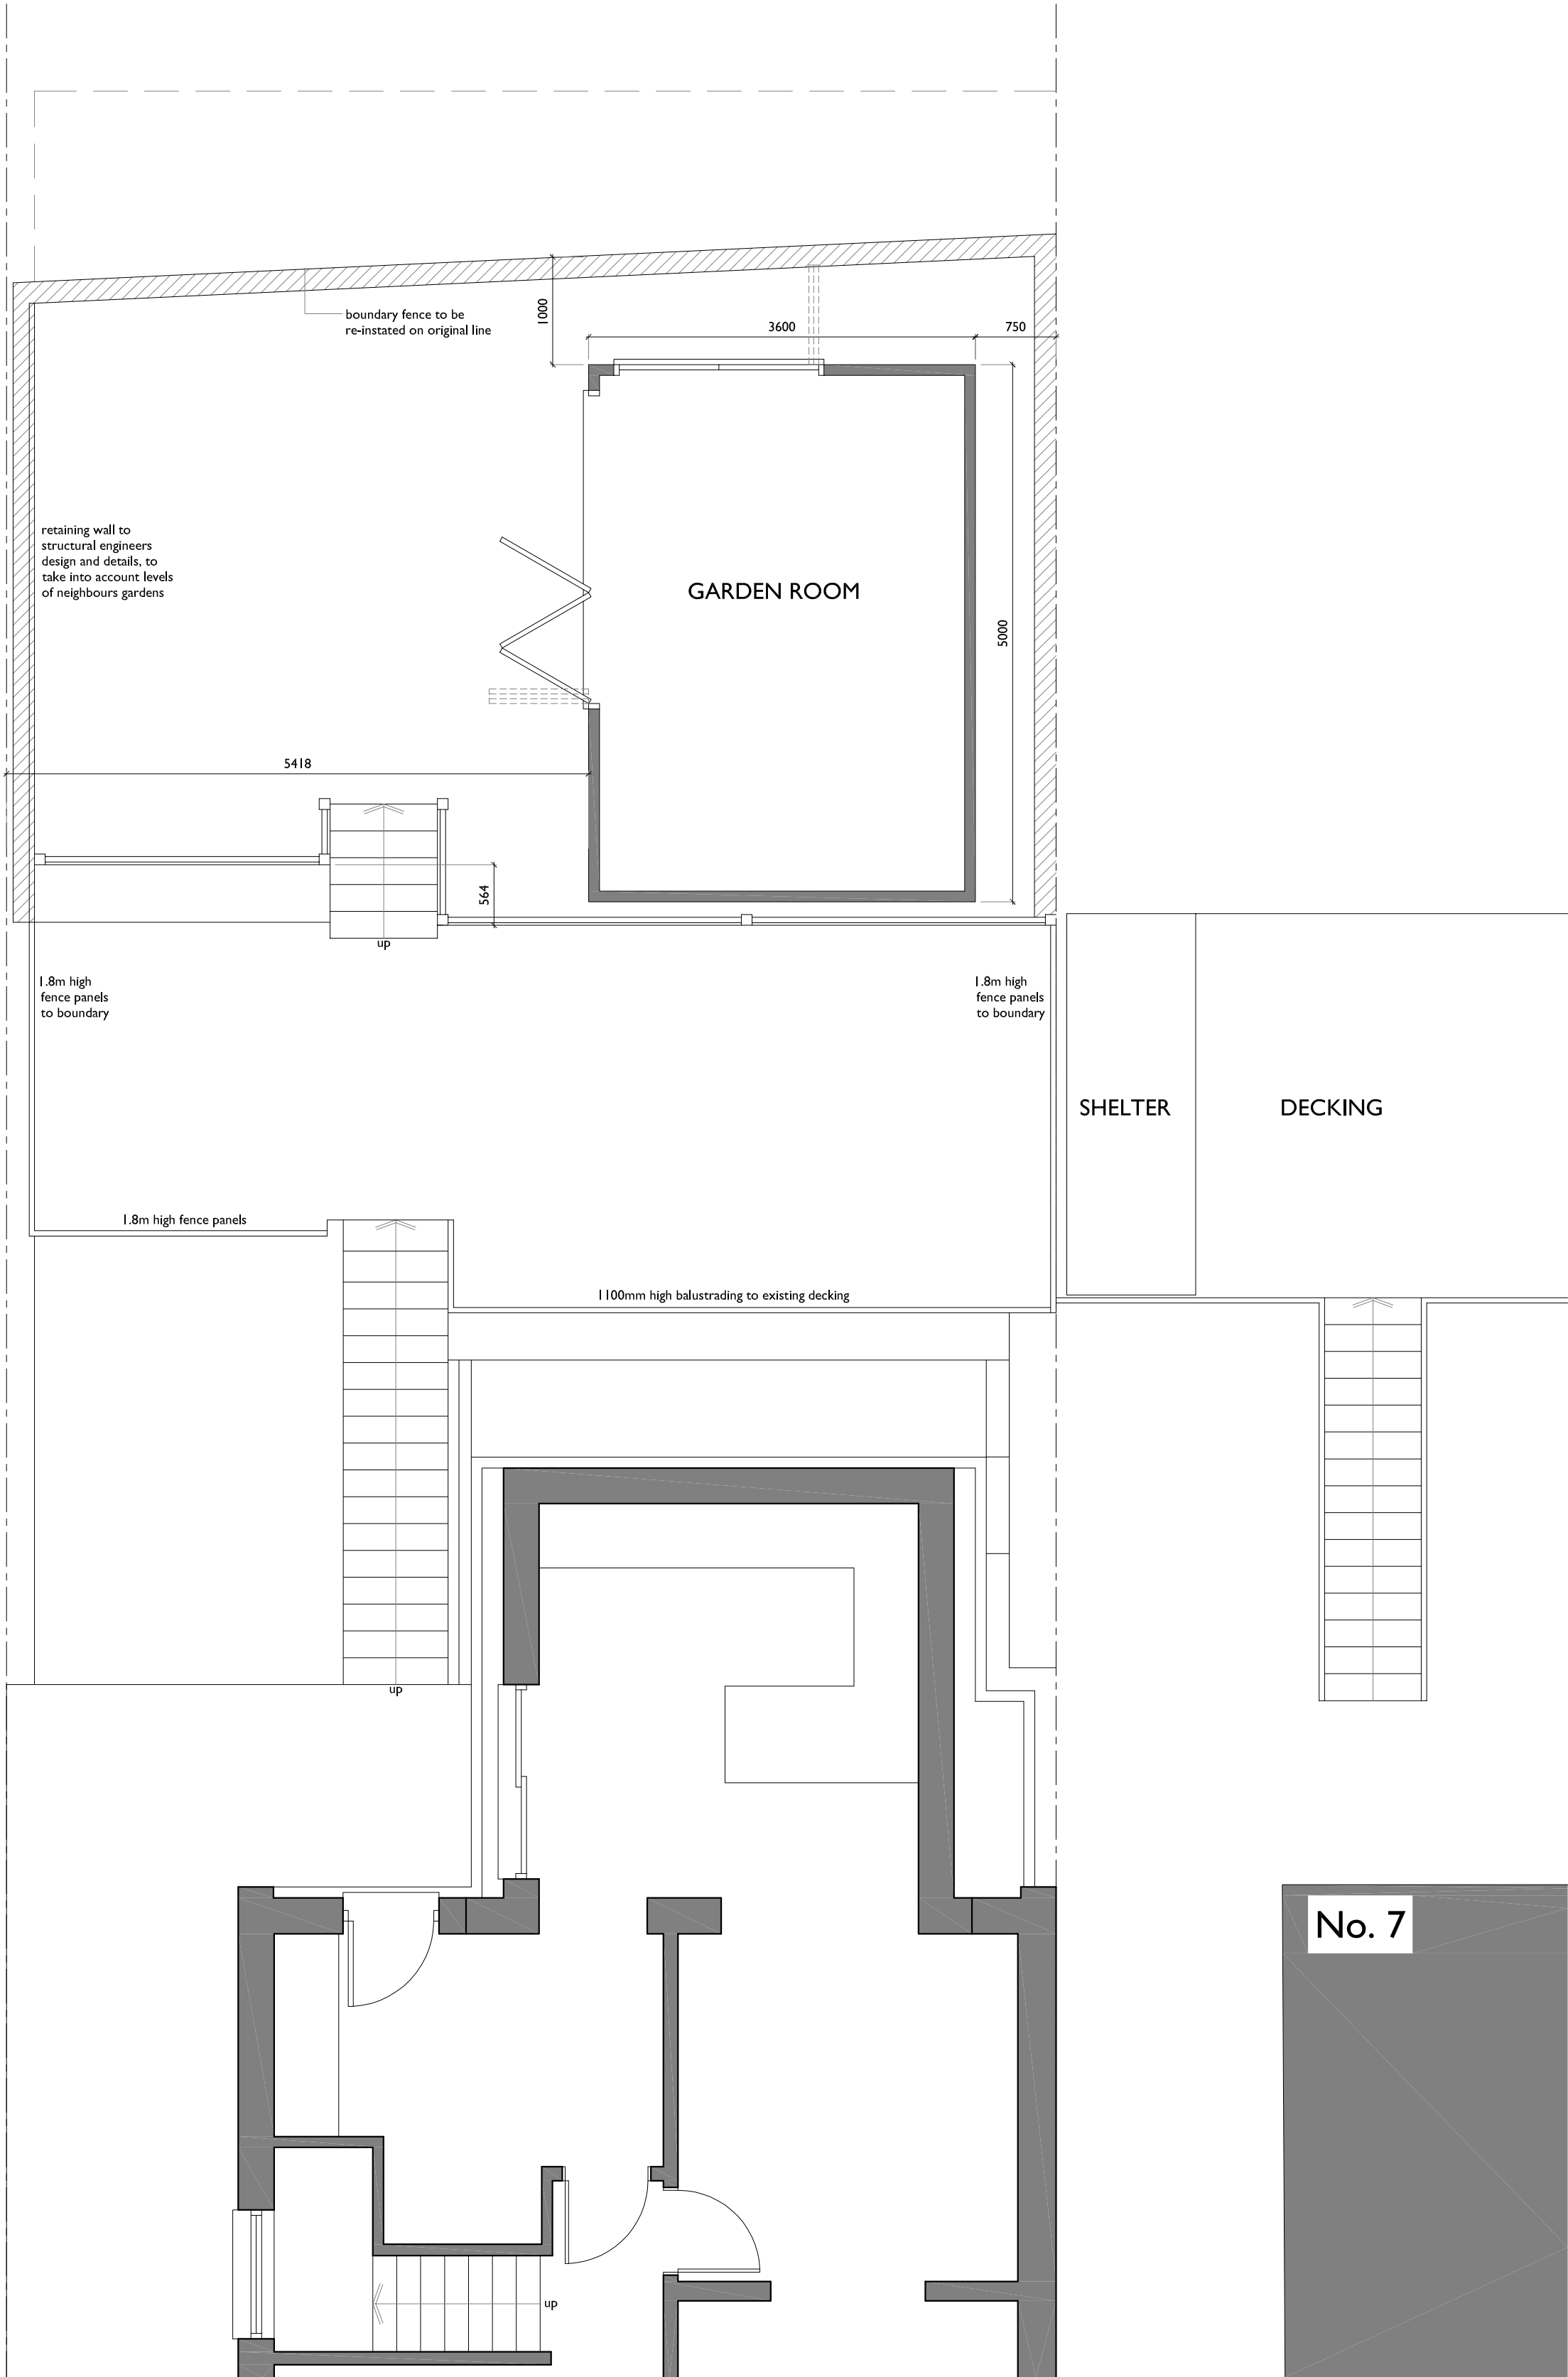

REAR GARDEN PLAN

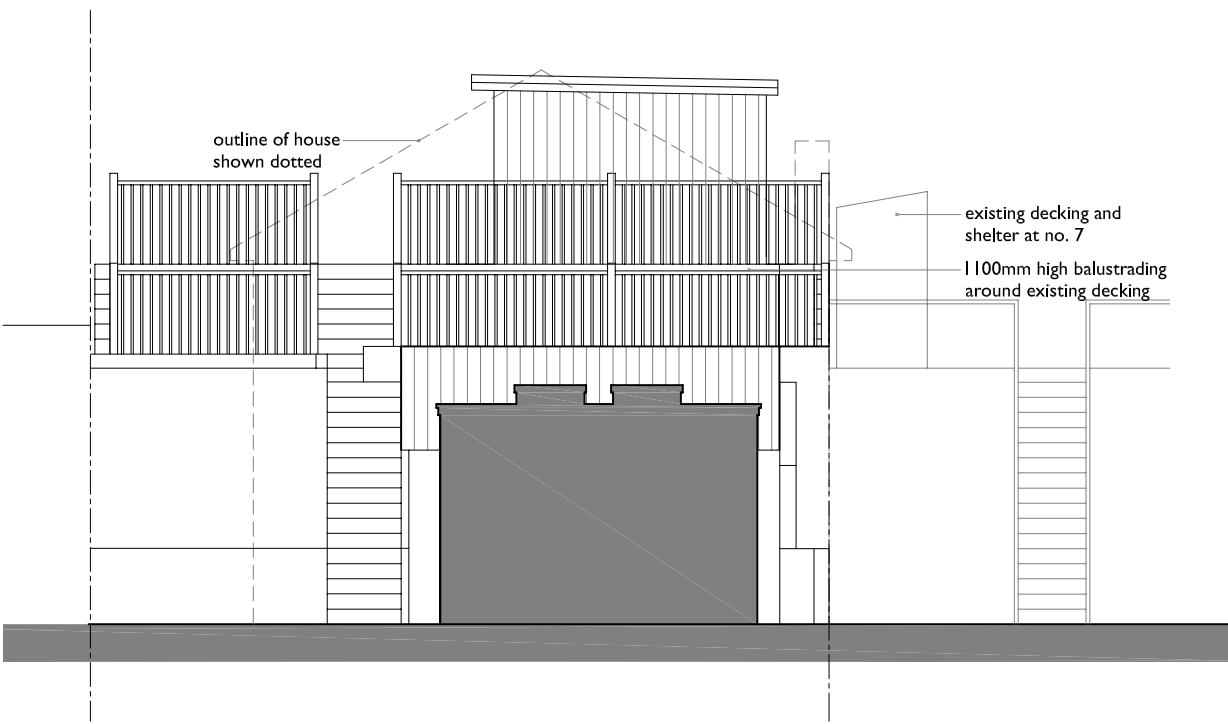


FRONT ELEVATION /
SECTION THROUGH
EXTENSION

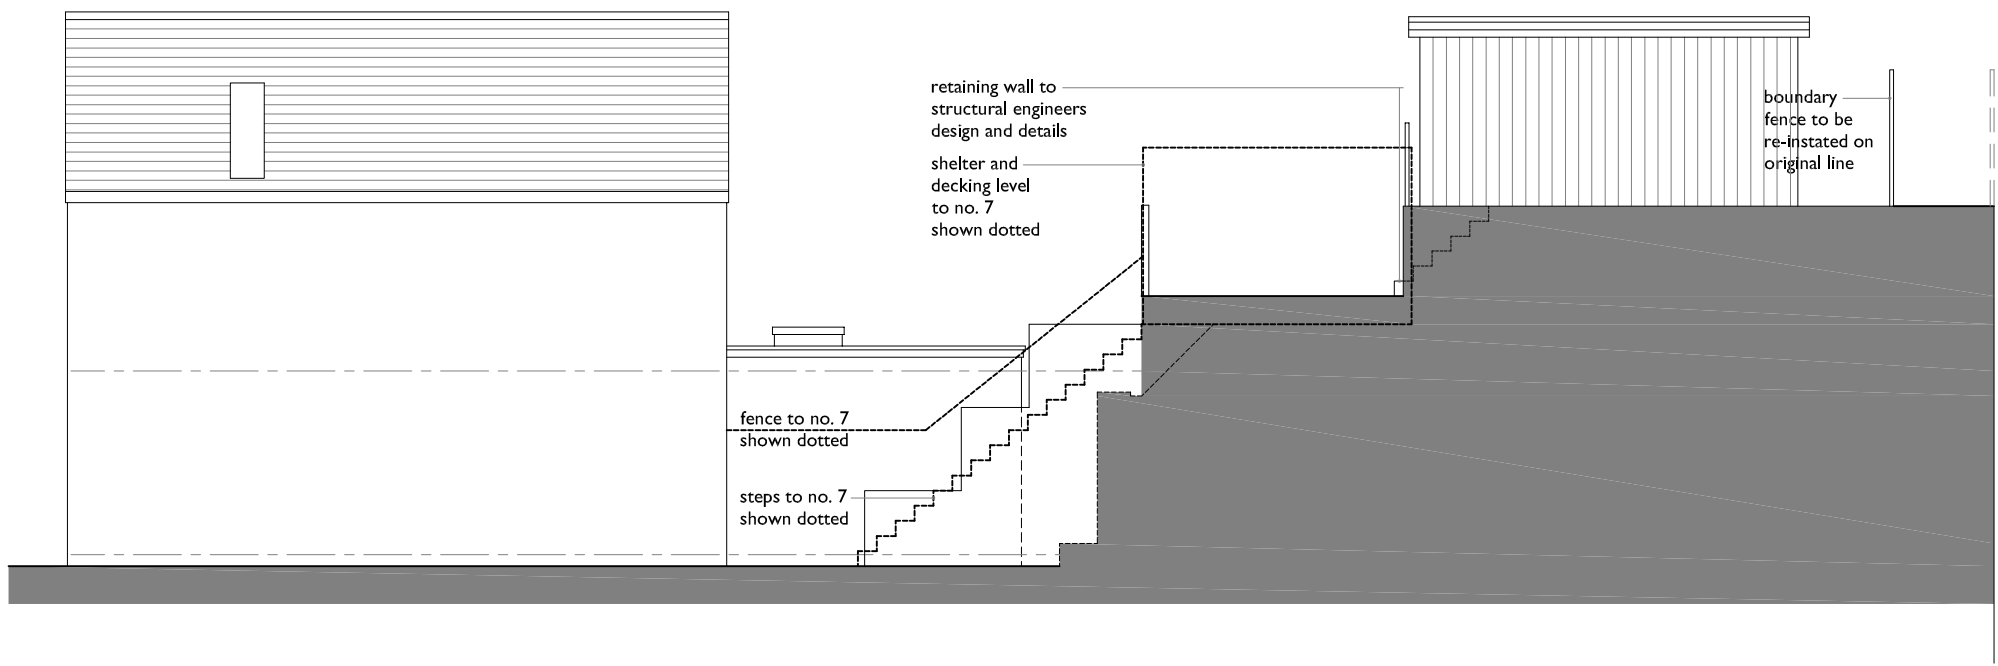

SIDE ELEVATION
VIEW FROM 7 GLANWERN RISE



SIDE ELEVATION

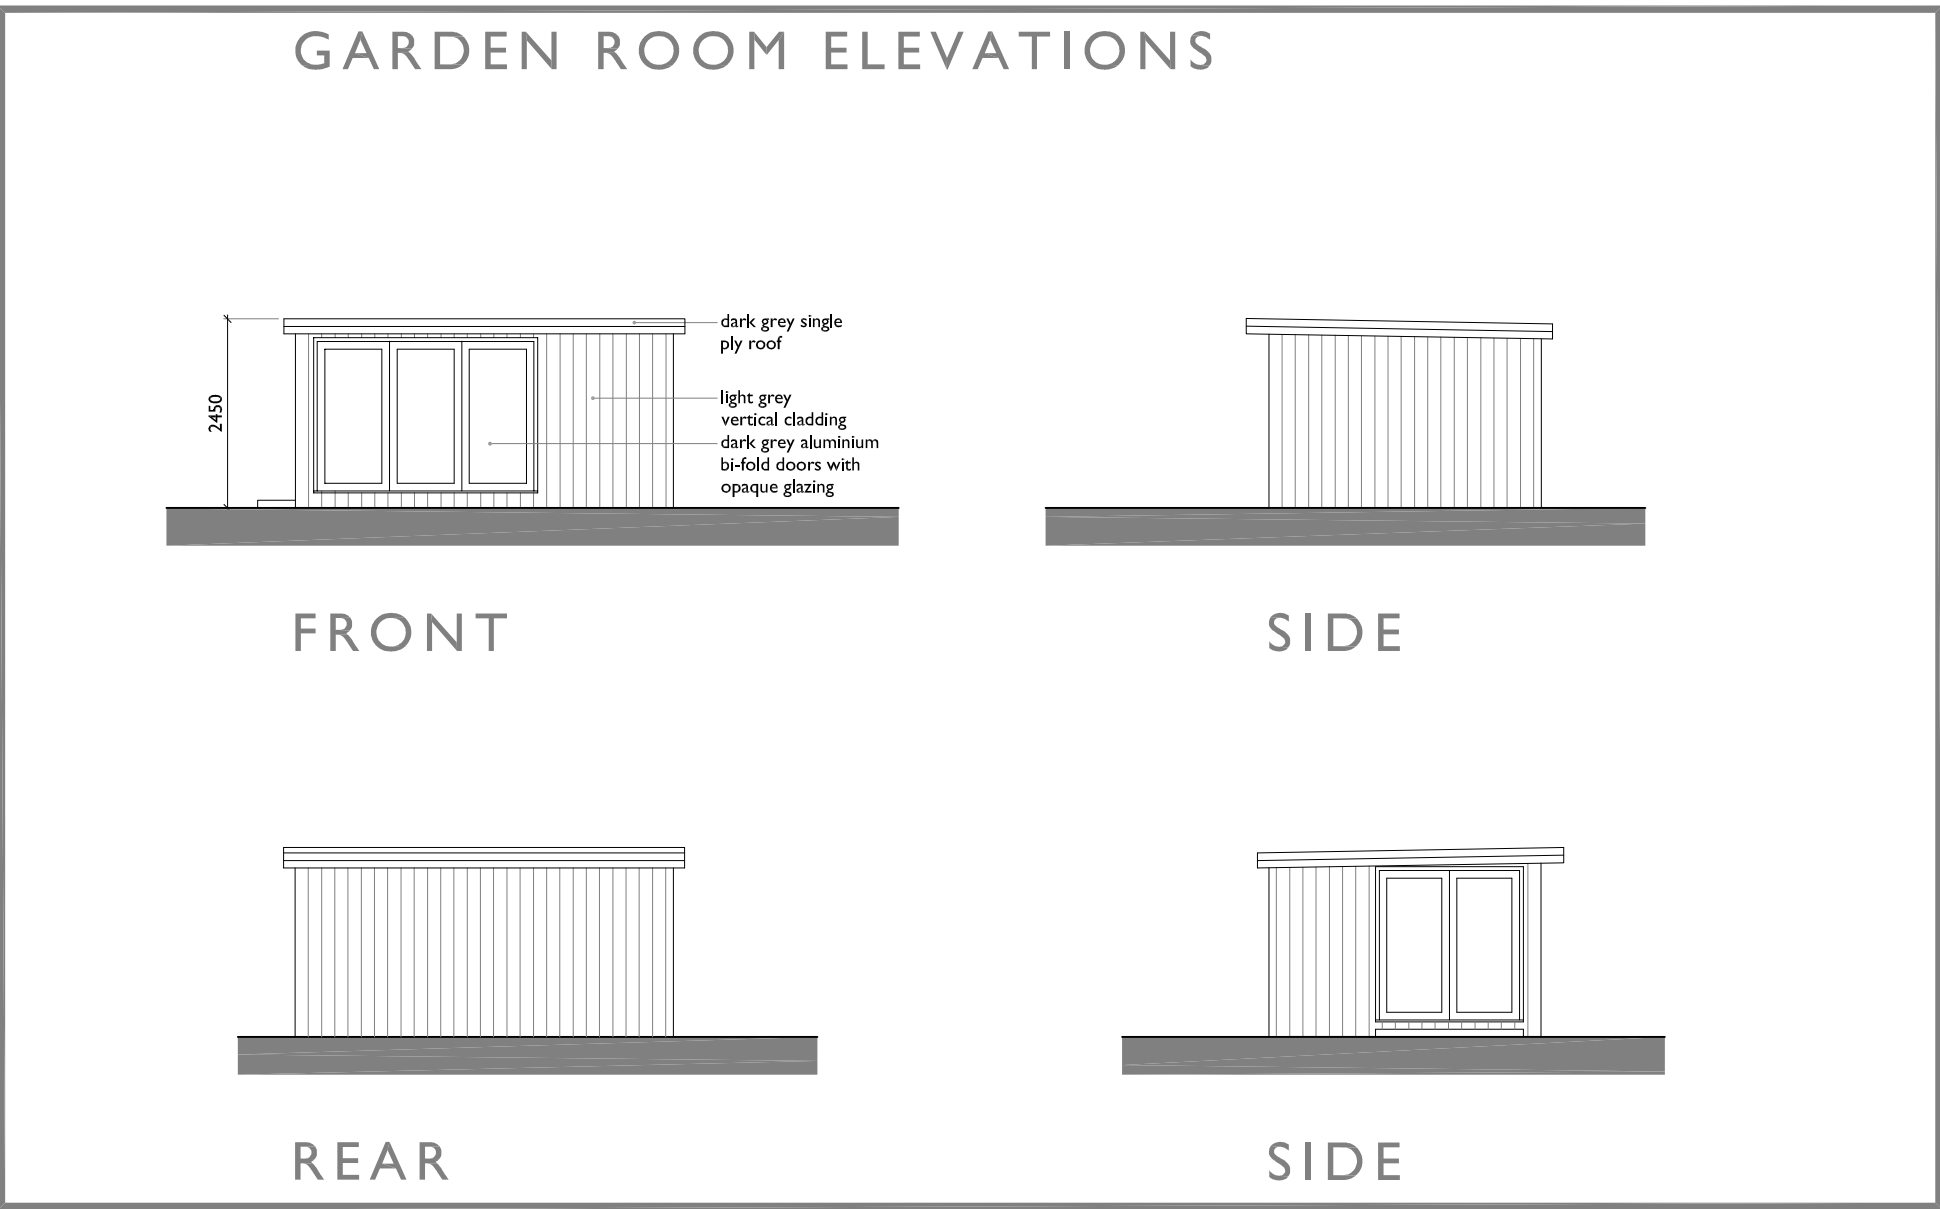

SCALE THIS DRAWING ONLY FOR
PLANNING PURPOSES CHECK ALL
DIMENSIONS ON SITE

This drawing is to establish design intent. The contractor is responsible for quantities, dimensions, verification of site conditions, compliance with contract documents for information that pertains to the fabrication processes or techniques of construction and for the co-ordination of work with all trades. All errors or omissions are to be reported to the designers.

Original drawing size A1

Rev	Date	Description	By	Checked
C	260202	Summer room to existing ground level at back of garden.	jmt	-
B	250808	Drawing co-ordination.	jmt	-
A	250808	Top level reduced in height.	jmt	-

Client	MR J. HUSSAIN			
Project	RETENTION OF GARDEN ROOM AT 5 GLANWERN RISE, NEWPORT.			
Title	PLANS AND ELEVATIONS AS PROPOSED		Scale	1:50, 1:100 @ A1 1:100, 1:200 @ A3
Status	PLANNING	Drawn	jmt	Date Jul 2025
Job No	2024.465	Eng. No	PL10	Rev. C

ajtech
design

69 St Julians Road, Newport,
South Wales, NP19 7RU.

Tel: 07891 973844
Email: jason@ajtechdesign.co.uk