



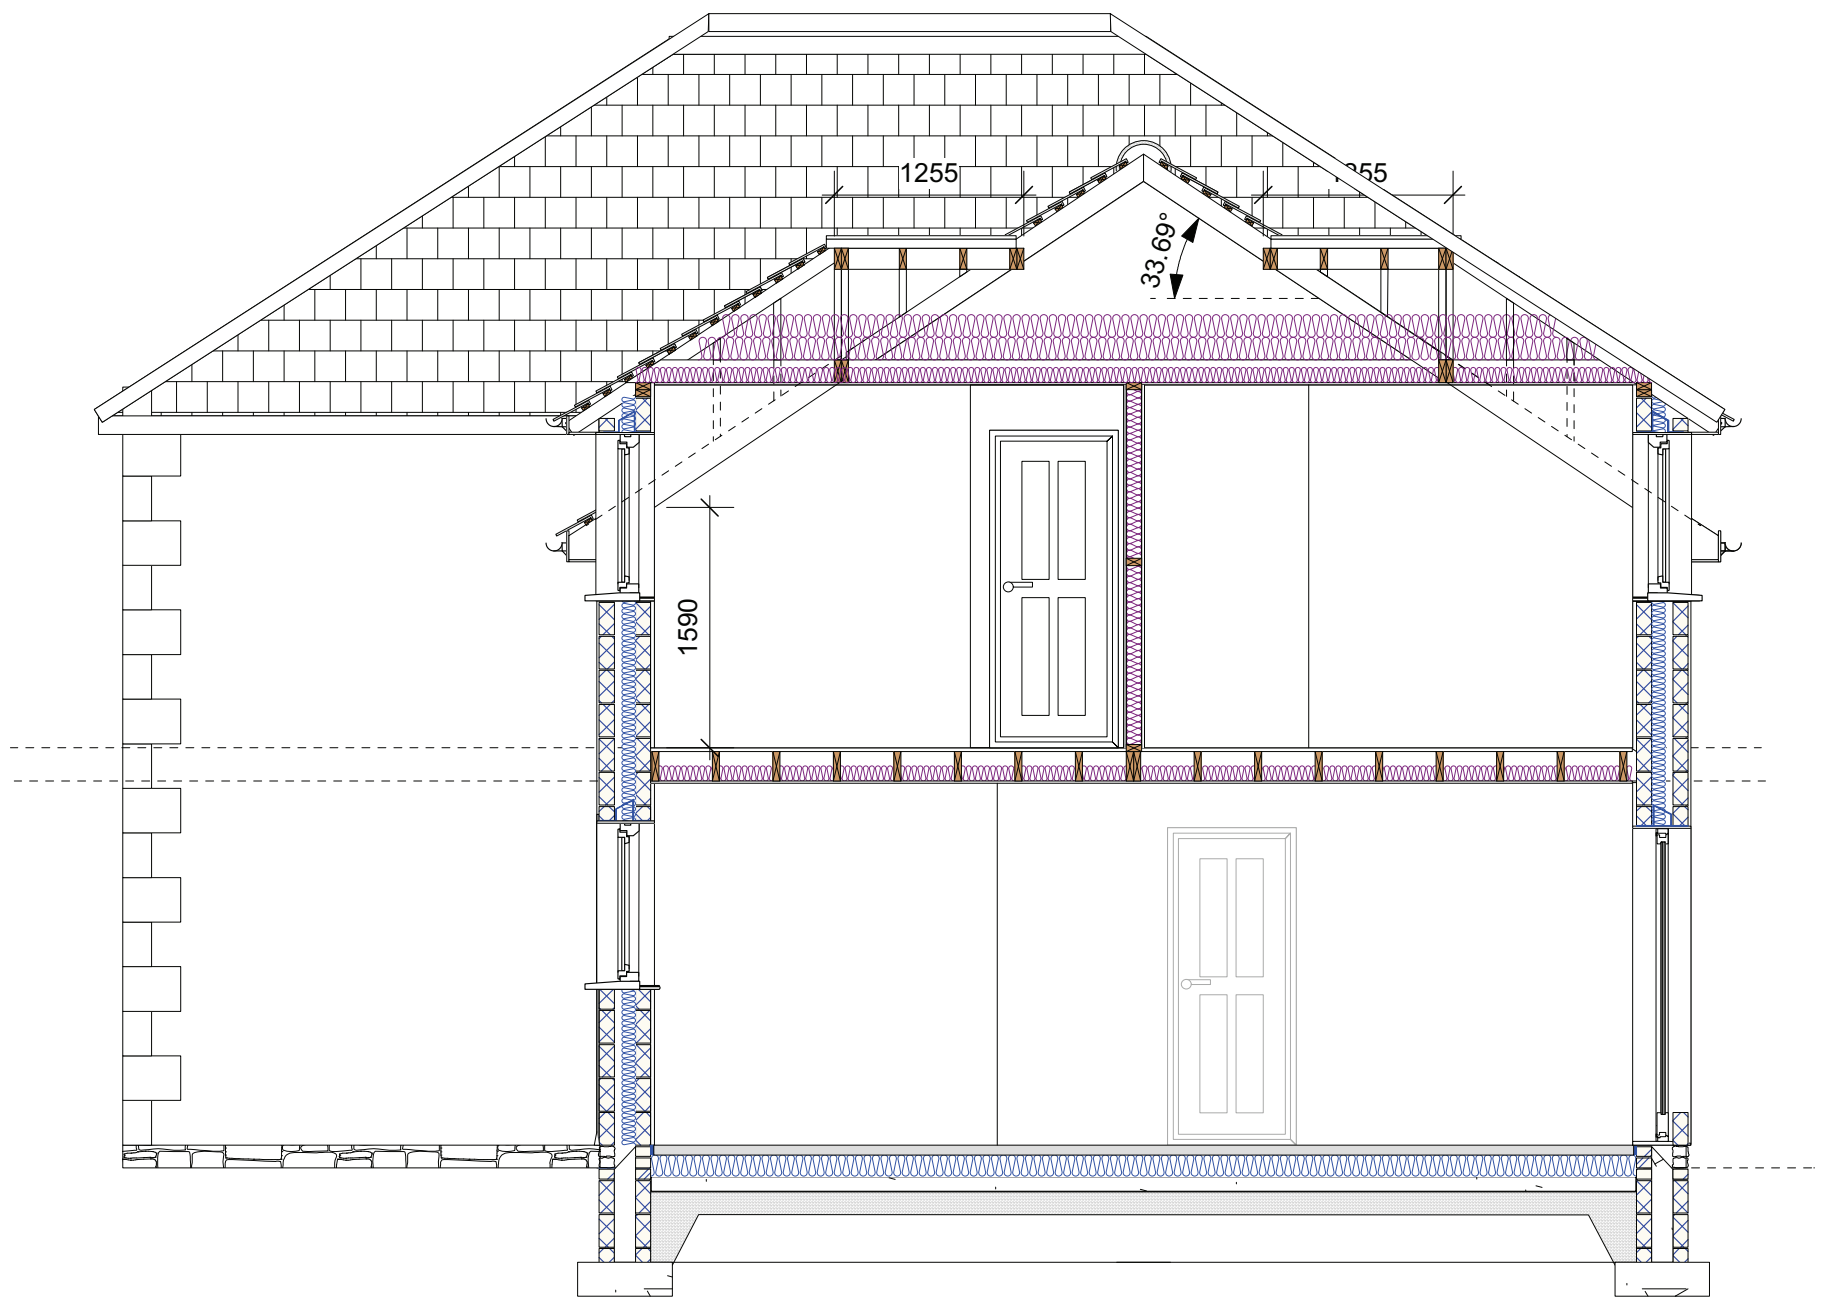

Approved section

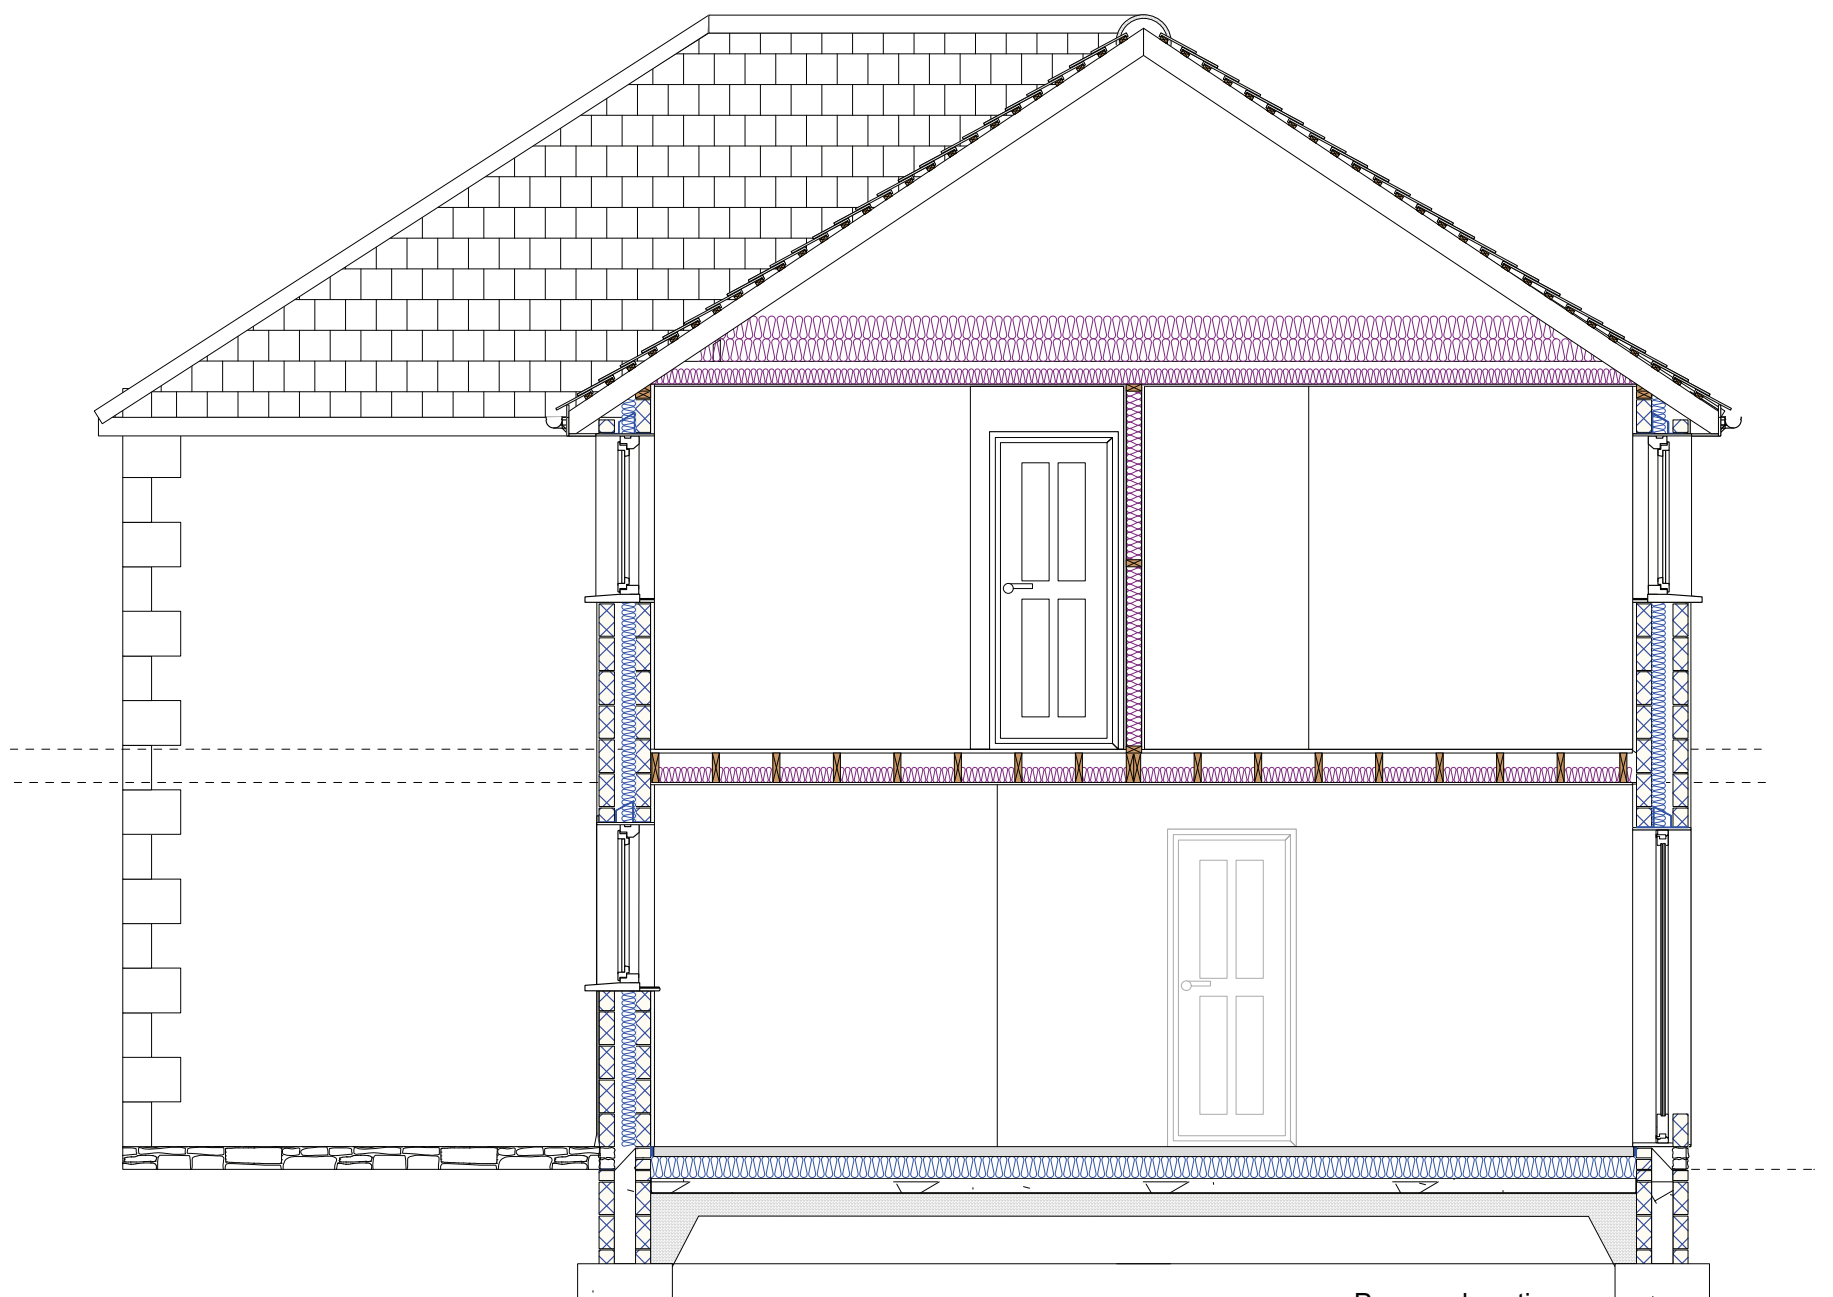

Proposed section

Skerryvore Designs Ltd
 Sexton's Tower
 2 Caerphilly Road
 Bassaleg,
 Newport,
 NP10 8LE.
 Phone **01633 897922**
 Mobile **07816 934352**
steve_groucott@hotmail.com

JOB
TITLE 9 Pentre Tai Rd,
 Rhiwderin, Newport
 NP10 8RL

DRAWING
TITLE Sections

DRAWING No. SD1161-10
SCALE 1:50 @ A3
DATE April 2026