



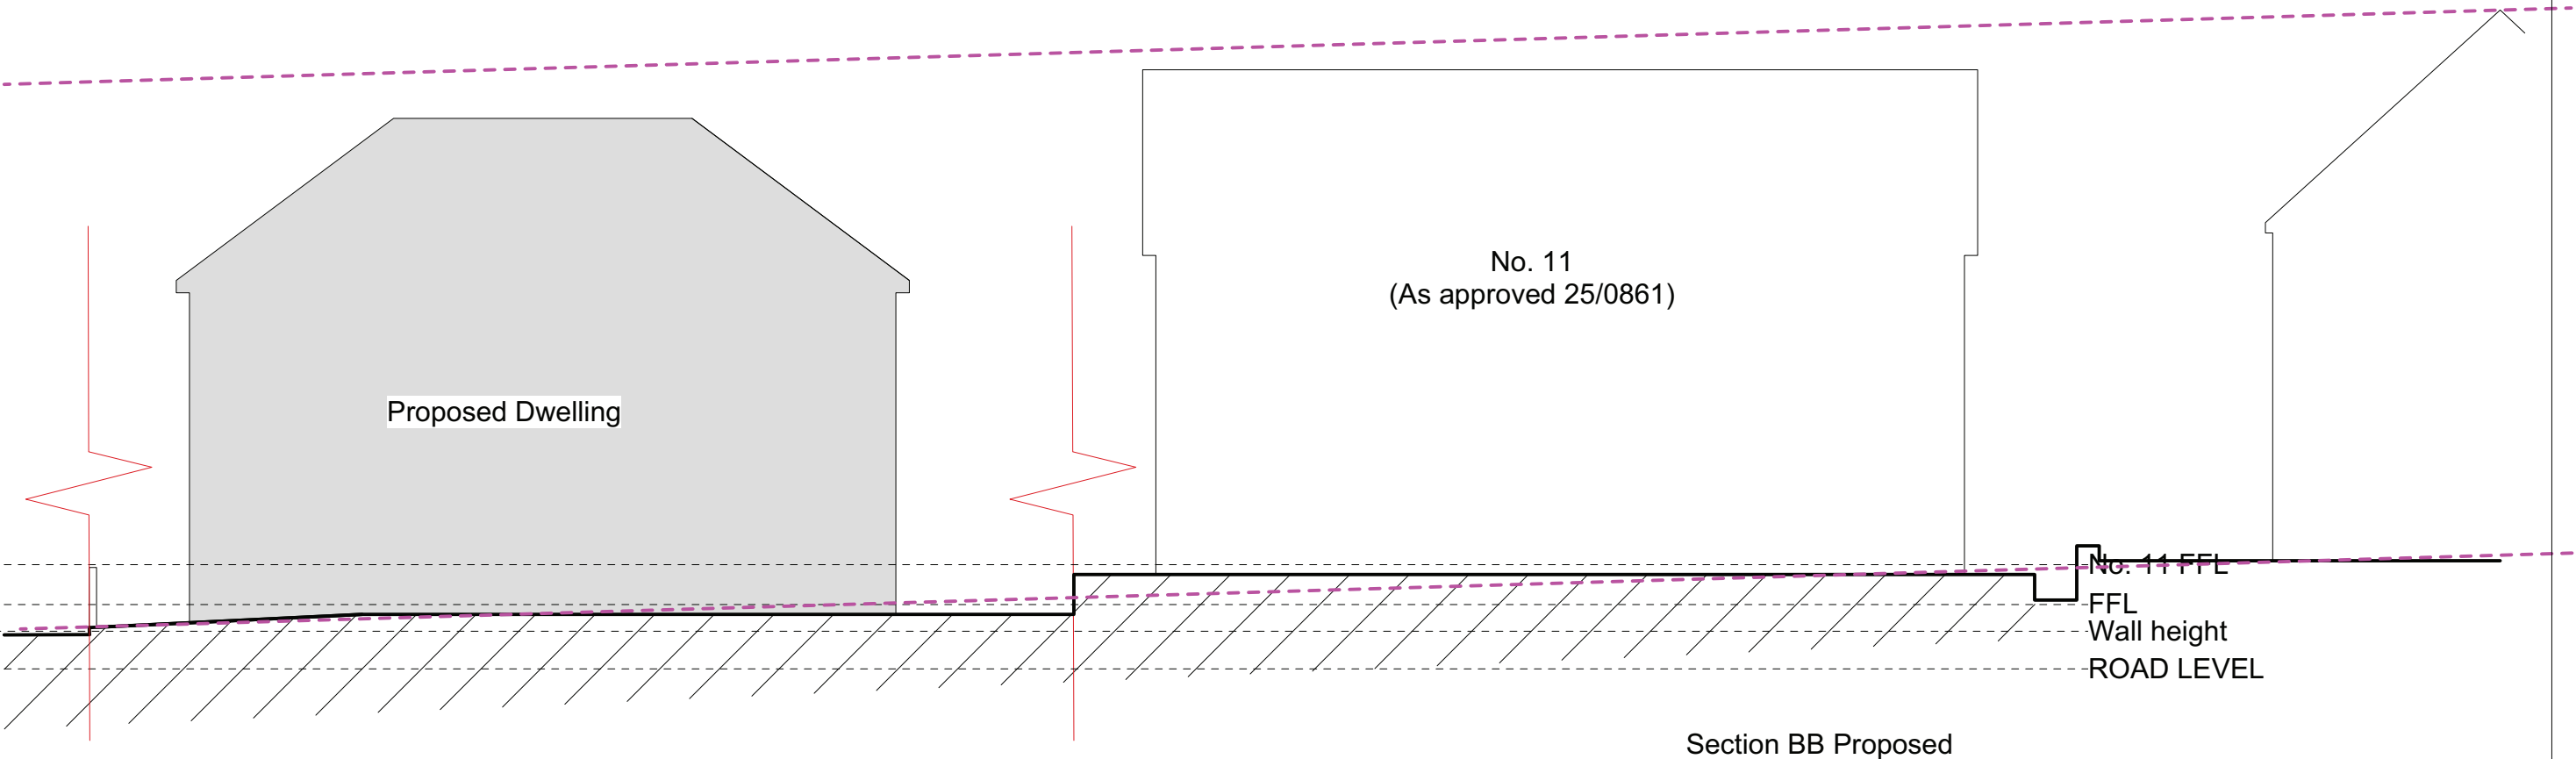

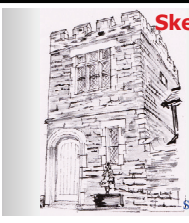

Skerryvore Designs Ltd
Sexton's Tower
2 Caerphilly Road
Bassaleg,
Newport,
NP10 8LE.
Phone **01633 897922**
Mobile **07816 934352**
steve_groucott@hotmail.com

JOB
TITLE

9 Pentre Tai Rd,
Rhiwderin, Newport
NP10 8RL

DRAWING
TITLE

Proposed street scene

DRAWING No.

SD1161-11

SCALE

1:100 @ A3

DATE

April 2026