



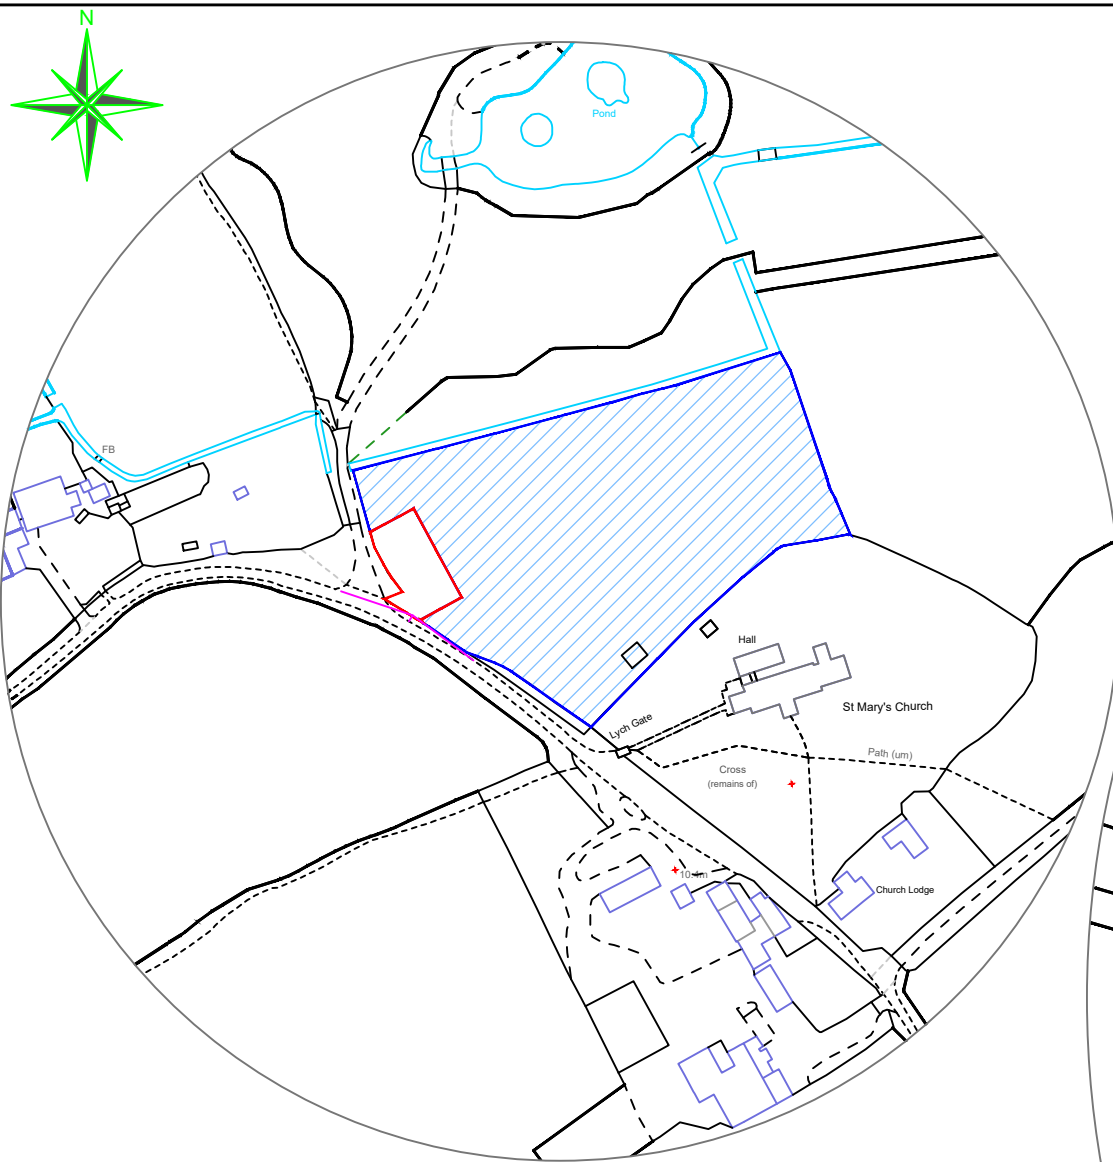

Location Plan
Scale 1:2500

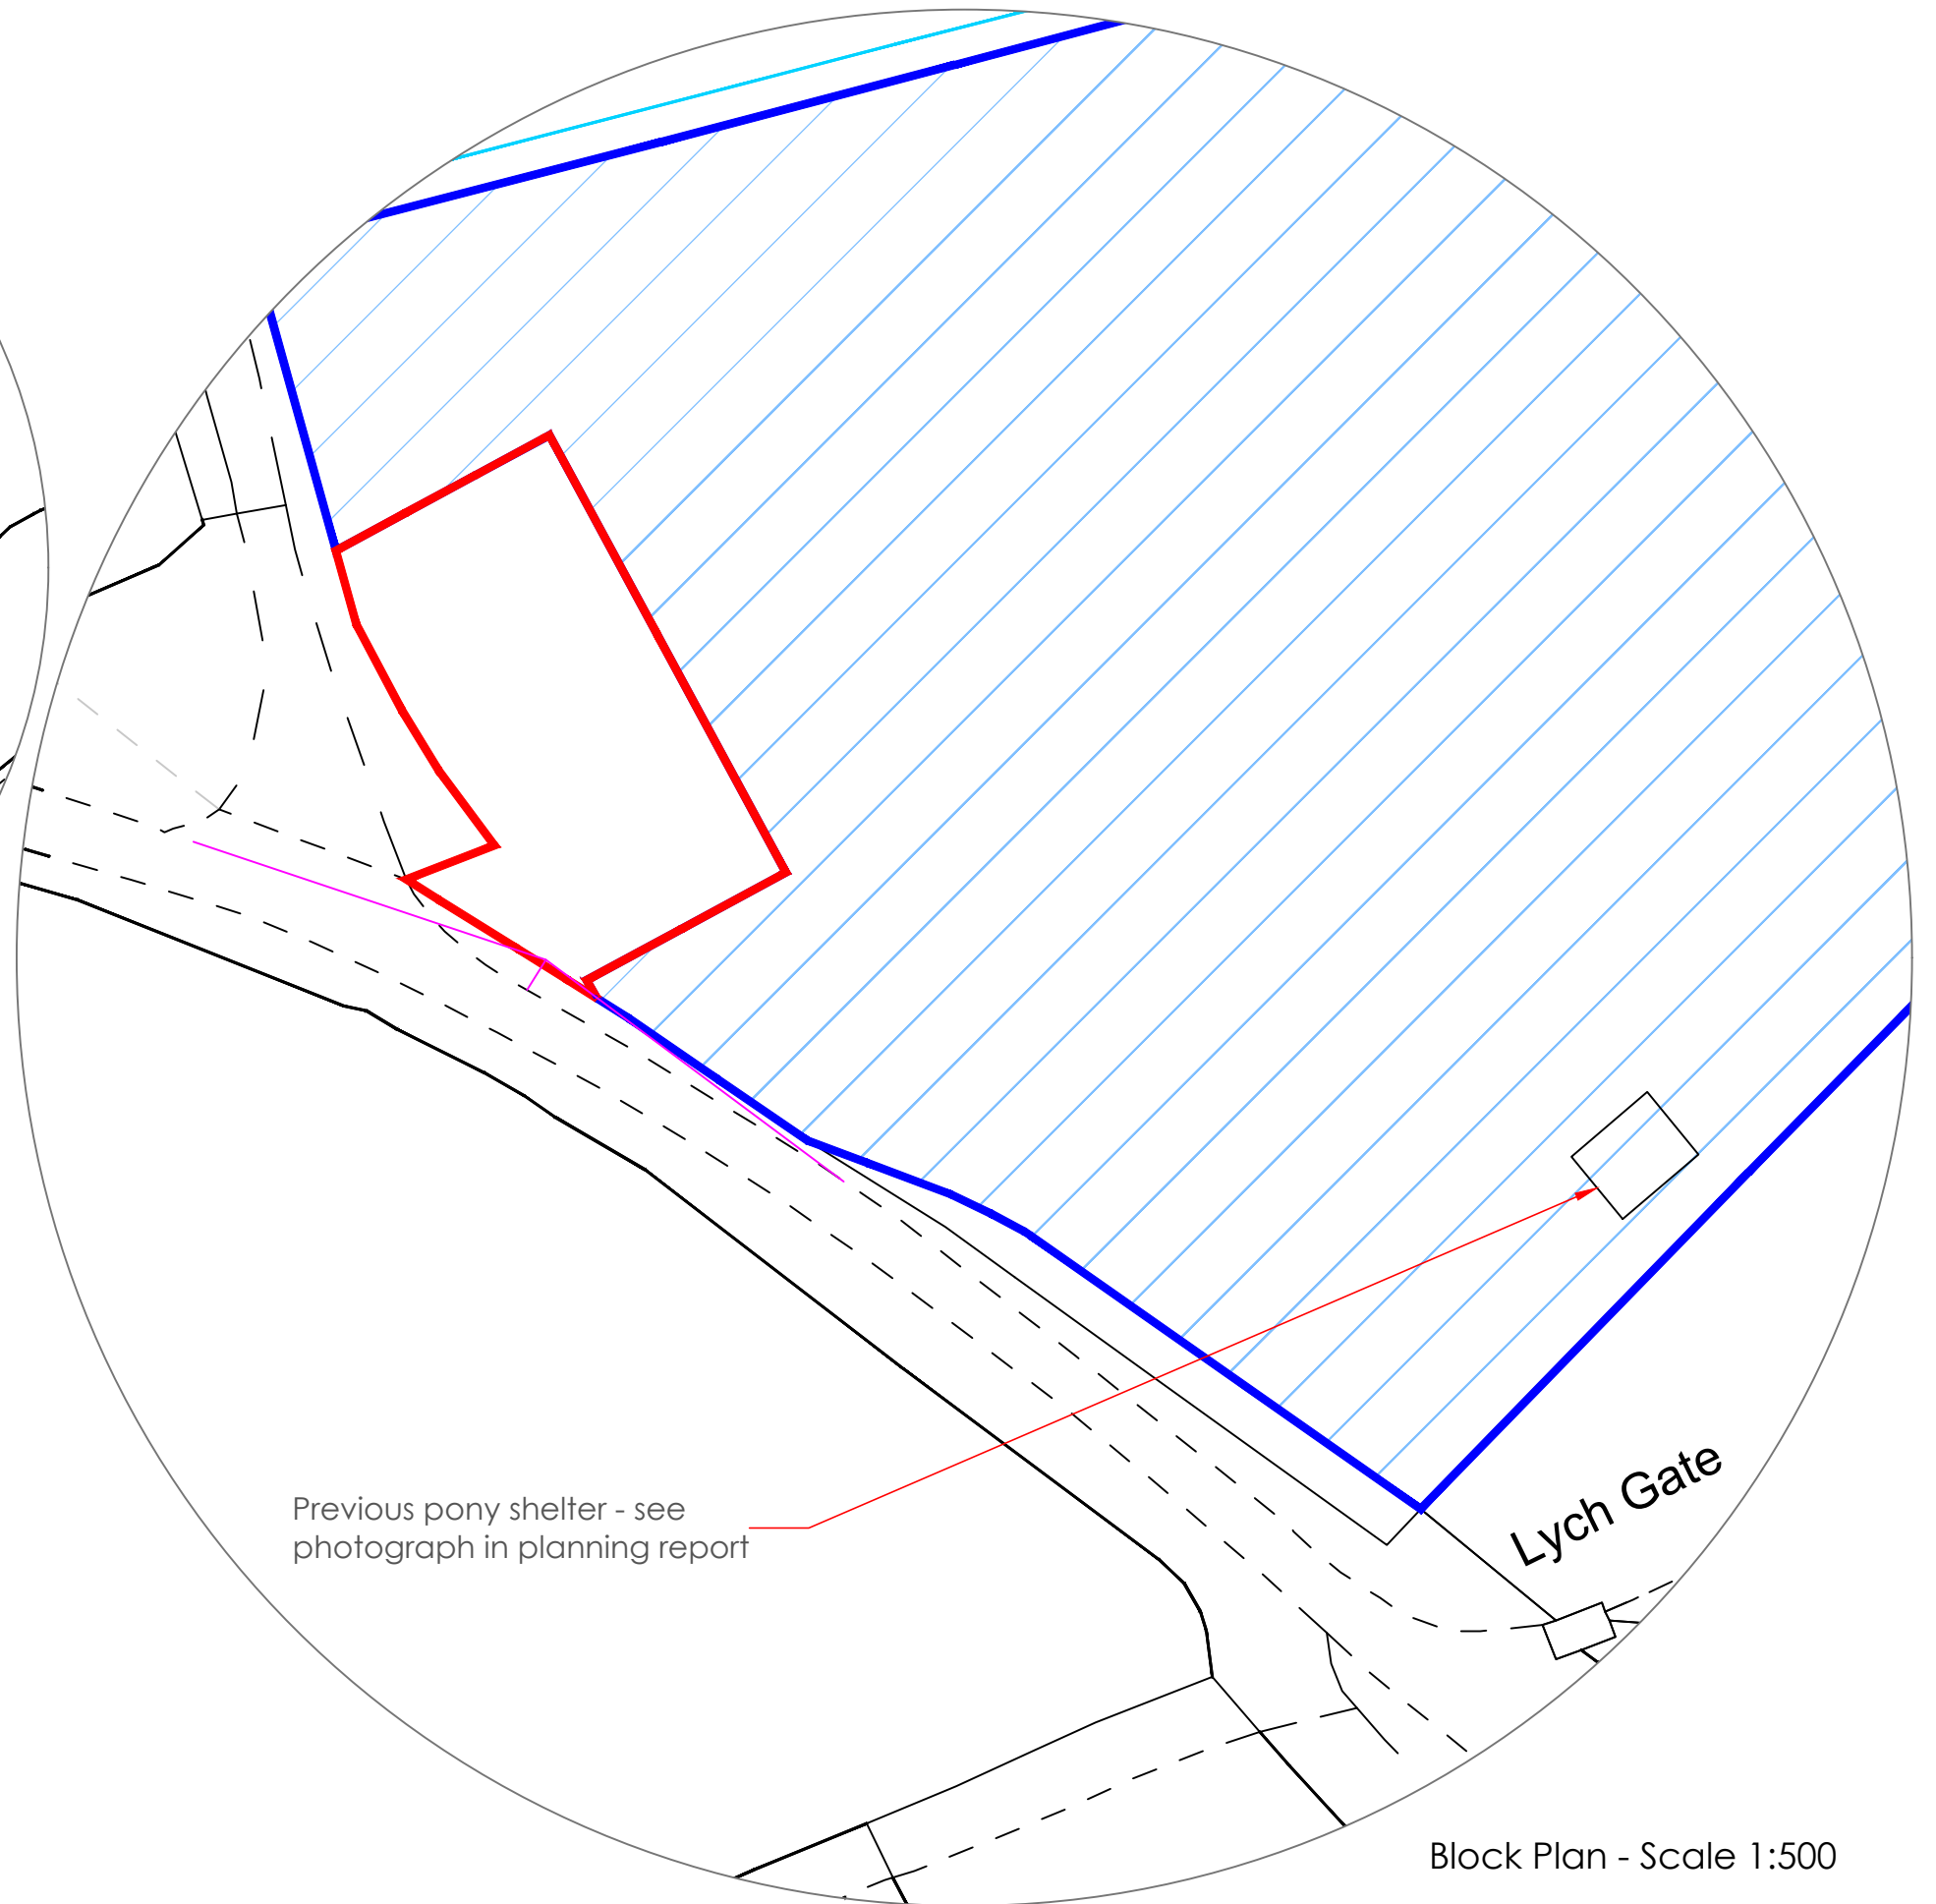

Block Plan - Scale 1:500

Reproduced from 'Ordnance Survey Site Map' by permission of Ordnance Survey® on behalf of the Controller of Her Majesty's Stationery Office.
© Crown Copyright 2009. All rights reserved.
Reference number 1071591.
Licence number 1071591.



The Planning Studio, Hayston Bridge
Johnston, Haverfordwest
Pembrokeshire SA62 3HJ
01437 891 817
07515 851 704
andrew@haystonplanning.co.uk
www.planningpembrokeshire.co.uk

**Creation of Stable Block, Improved Access
and Ecological Enhancements
(Resubmission of Refusal of 25/0741)
Land to the North of St Mary's Church
Church Lane, Marshfields, Newport**

Designed by	Checked by	File name AVH_1461	Date 20.08.2026	Scale A3 @ As Shown	Client Mr Jacob Price
Drawing Title Location and Block Plans					Dwg No. 02