


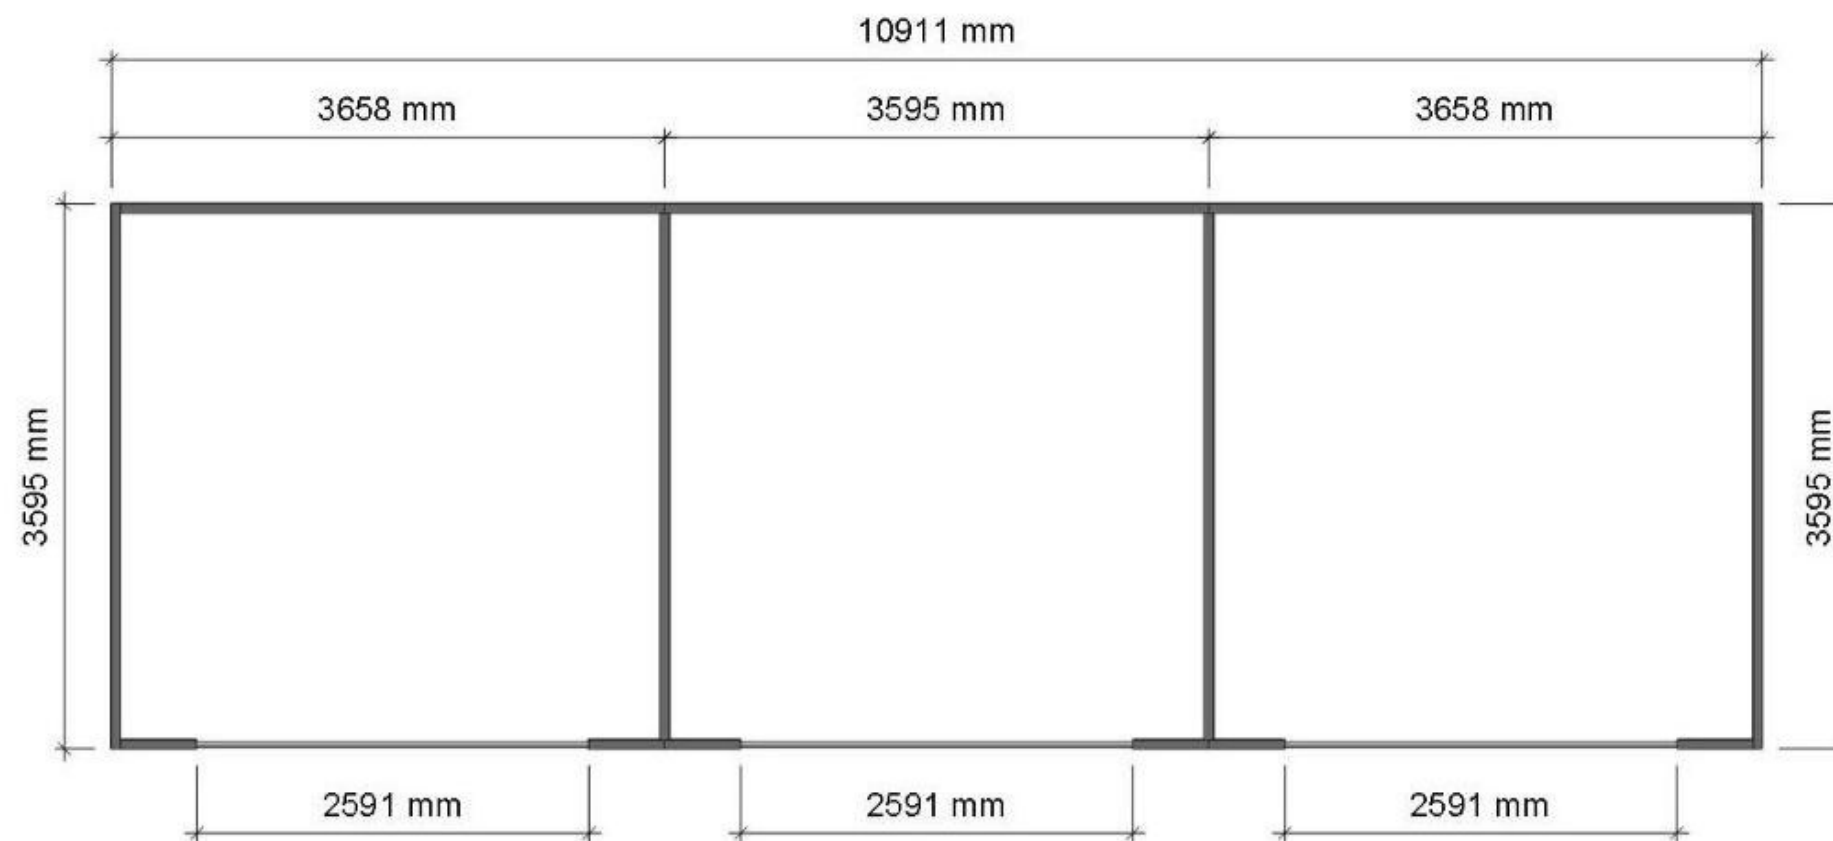

The Planning Studio, Hayston Bridge  
Johnston, Haverfordwest  
Pembrokeshire SA62 3HJ  
01437 891 817  
07515 851 704  
andrew@haystonplanning.co.uk  
www.planningpembrokeshire.co.uk

| No. | Description | Date |
|-----|-------------|------|
|     |             |      |
|     |             |      |
|     |             |      |
|     |             |      |
|     |             |      |

**Creation of Stable Block, Improved Access  
and Ecological Enhancements  
(Resubmission of Refusal of 25/0741)  
Land to the North of St Mary's Church  
Church Lane, Marshfields, Newport  
for Mr Jacob Price**

### Typical Stable on Skids Details

|                |            |                                                                         |
|----------------|------------|-------------------------------------------------------------------------|
| Project number | AVH_1461   | <div style="font-size: 2em; font-weight: bold; color: orange;">10</div> |
| Date           | 20.08.2026 |                                                                         |
| Drawn by       | '          |                                                                         |
| Checked by     | '          |                                                                         |
| Scale          |            | 1 : 50                                                                  |