


This drawing is intended to be viewed in colour- a monochrome copy should not be relied upon.

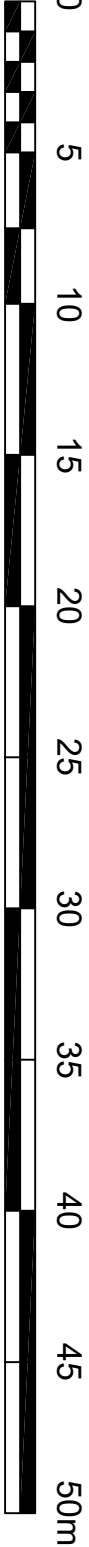

KEY:

12 Tree number (T)
Tree or (G) Group
or (H) Hedgerow

Canopy outline

Root Protection
Area (RPA)

Category U tree
centre


Category A tree
centre

Category B tree
centre

Category C tree
centre

Nominal RPA
affected by
construction

Nominal RPA
affected by hard
standing

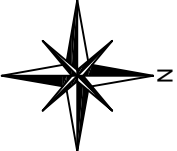

CLIENT:
Mr Price


PROJECT:
Land to the North of
St Marys Church,
Marshfields,
Newport

DRAWING TITLE:
Tree Location Plan
and Arboricultural
Impact Assessment

DRAWING NO:
ARW1201.01

DATE:
18/01/2026

SCALE:
1:250@A3

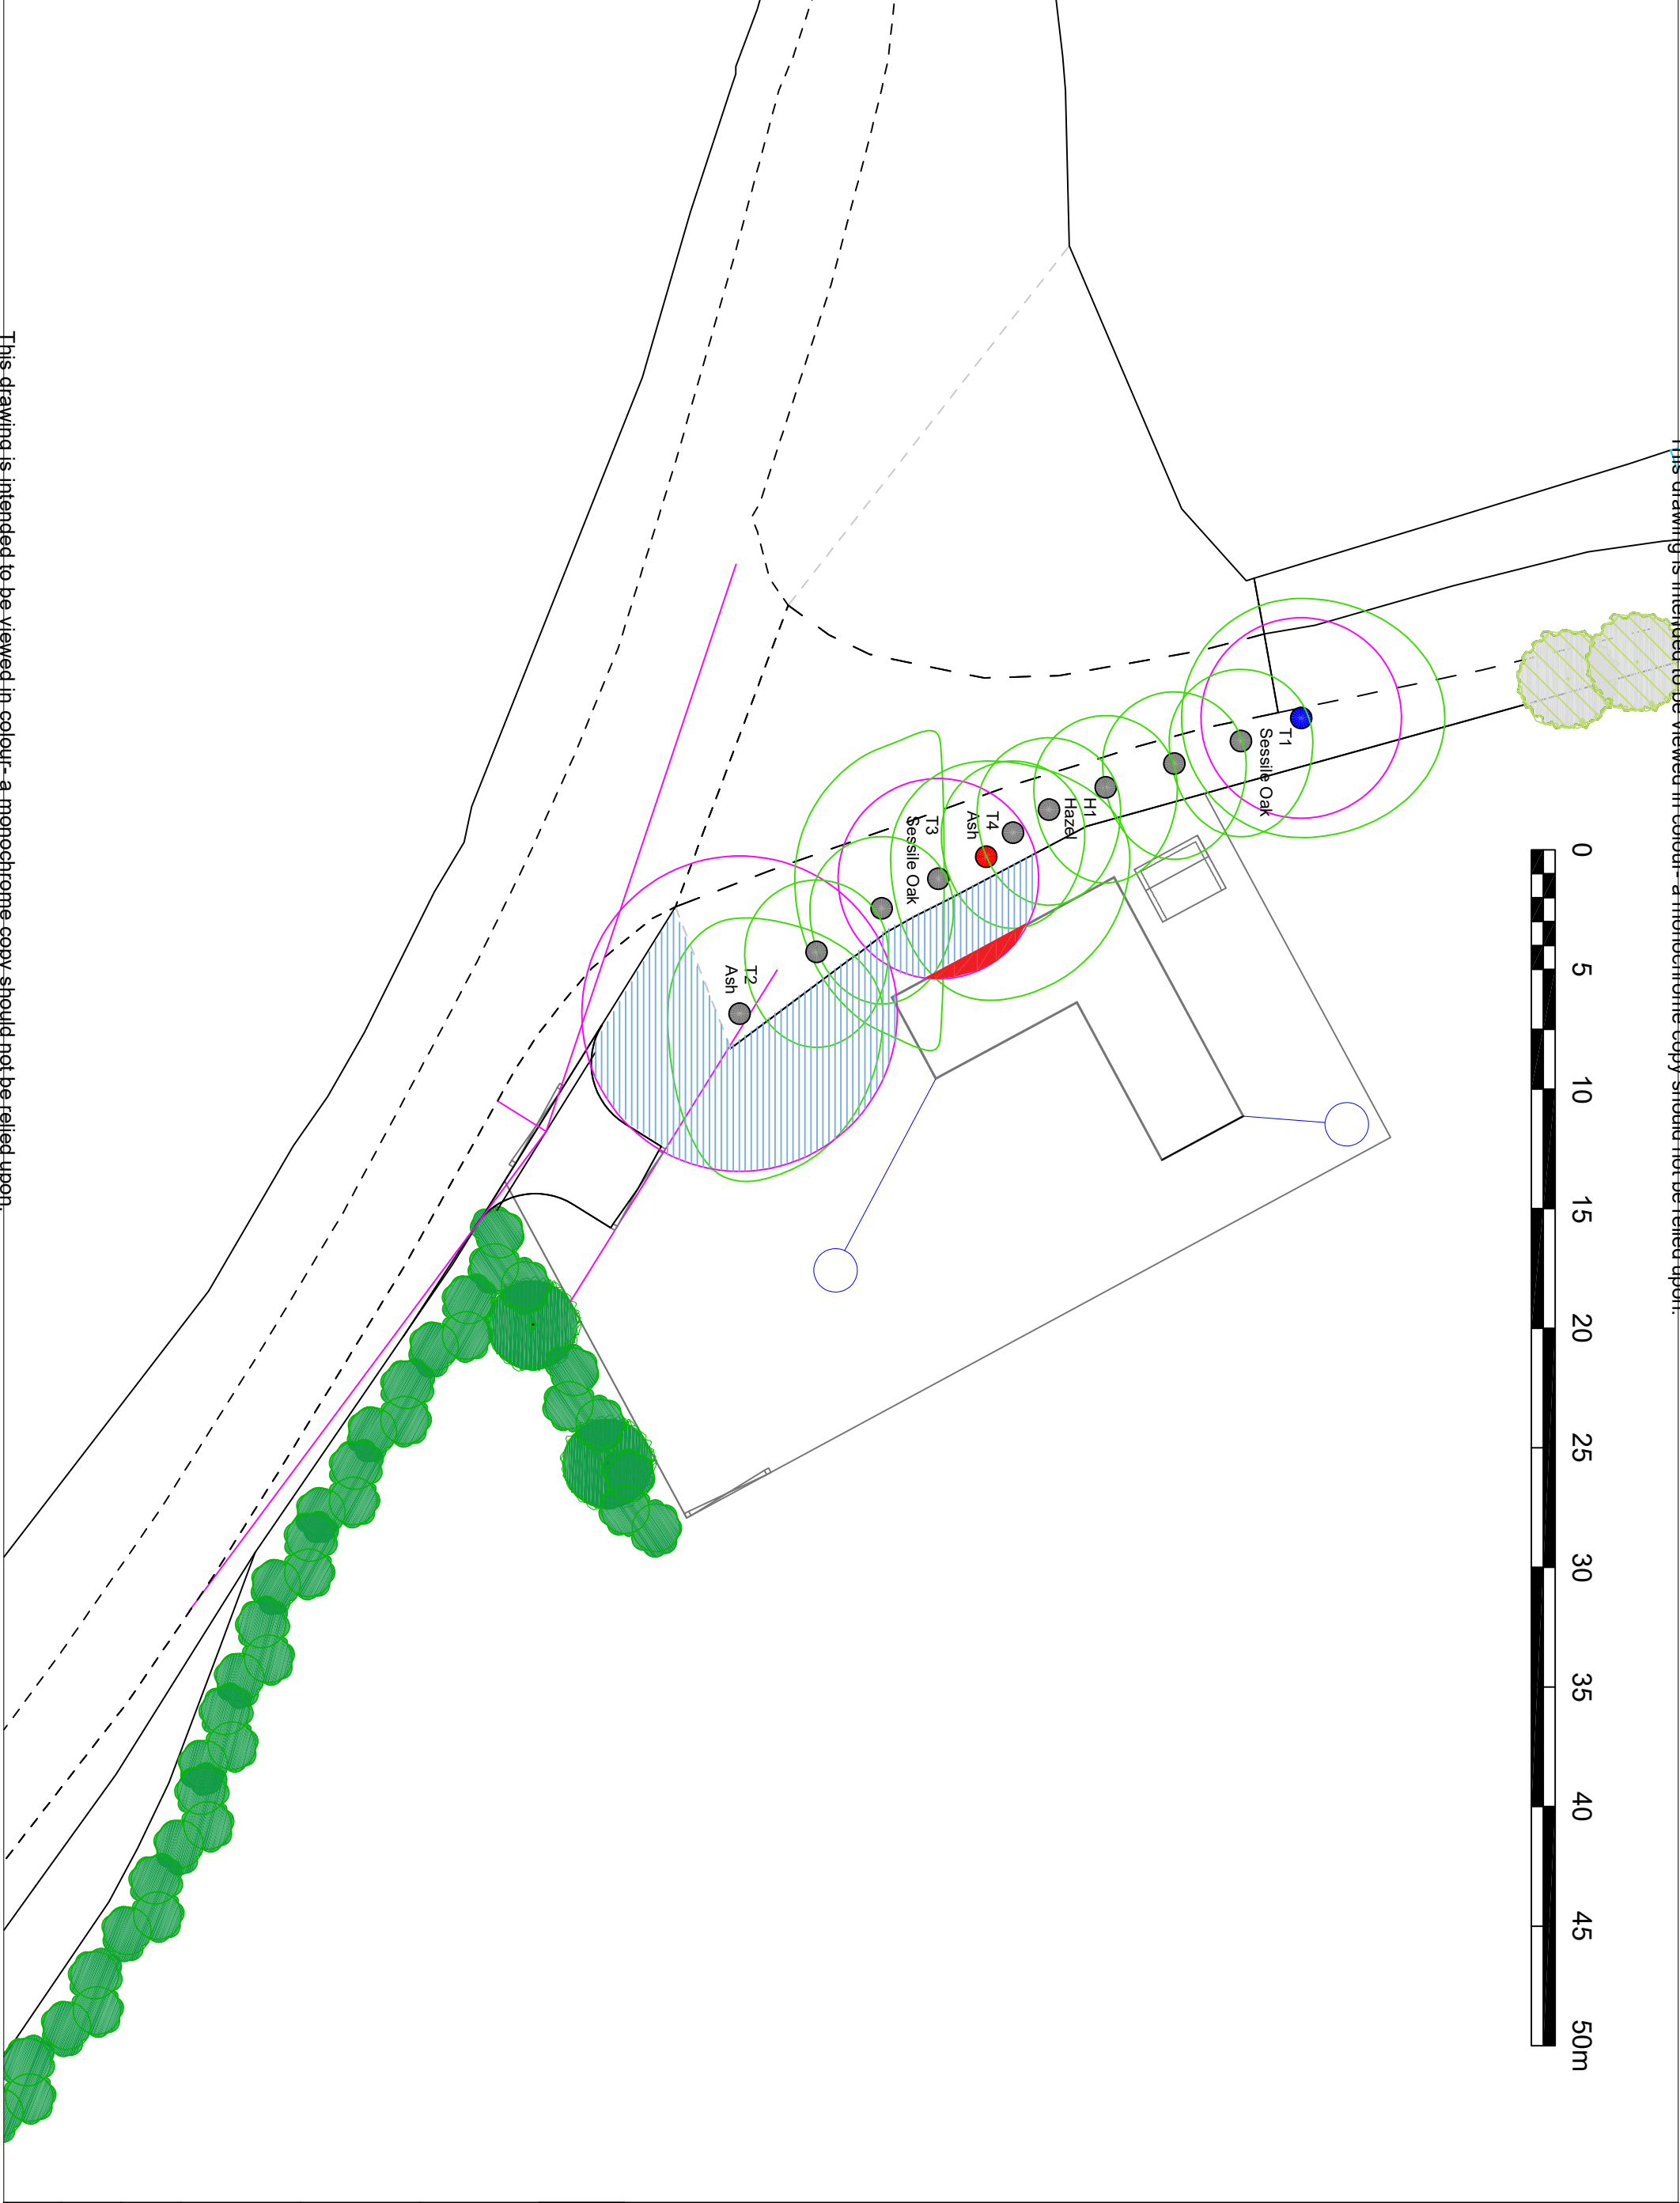

This drawing is intended to be viewed in colour- a monochrome copy should not be relied upon.