

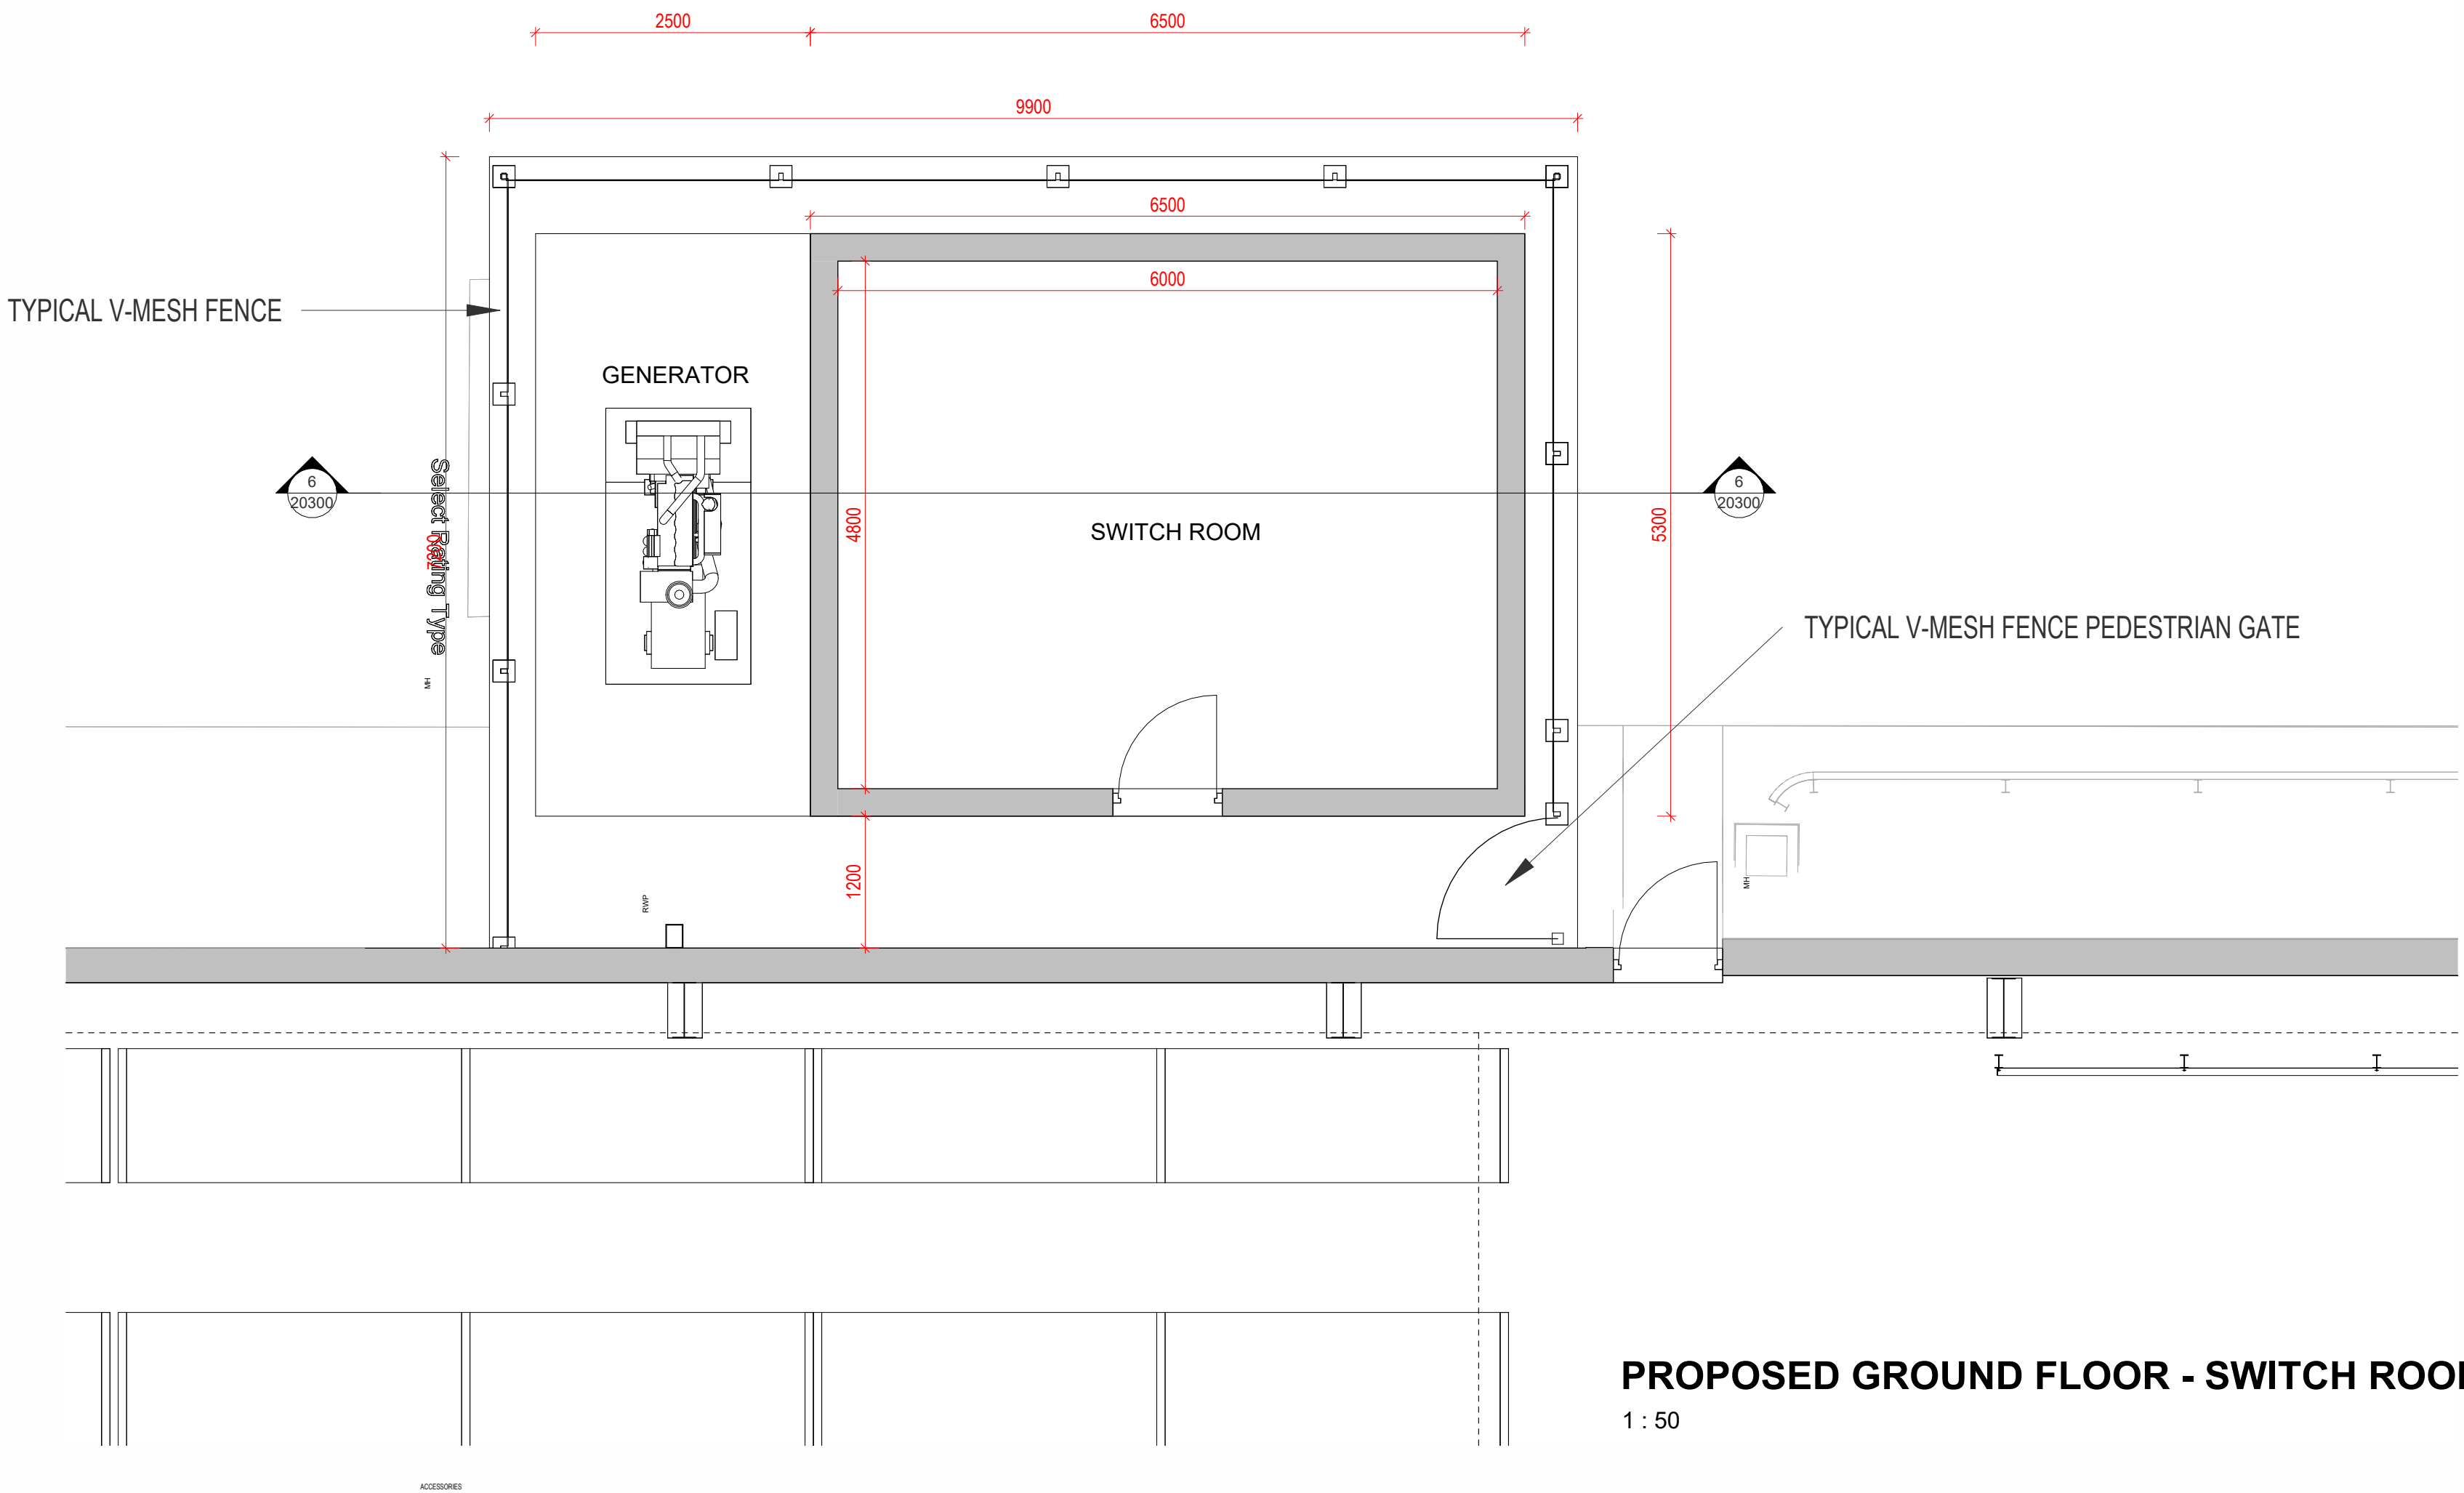
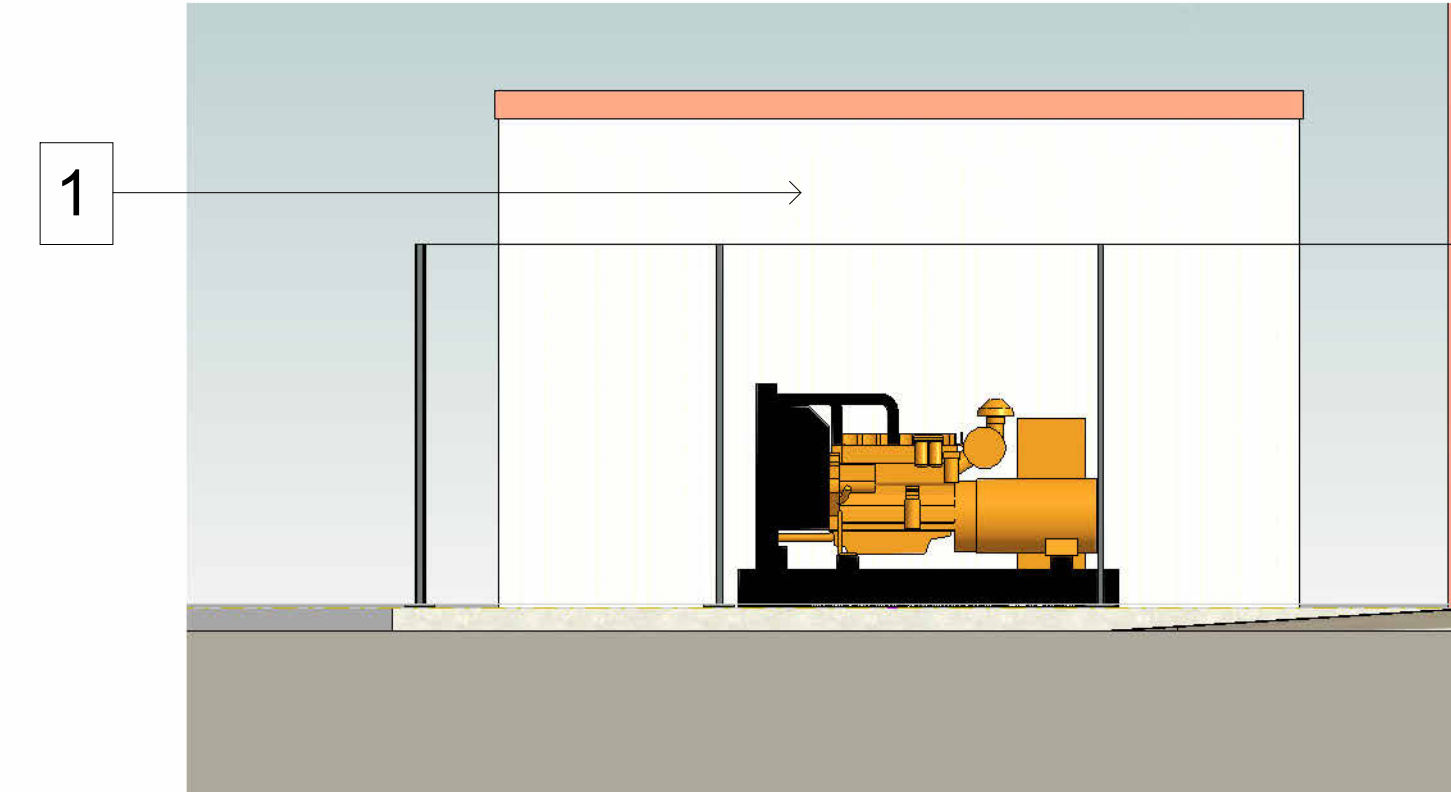


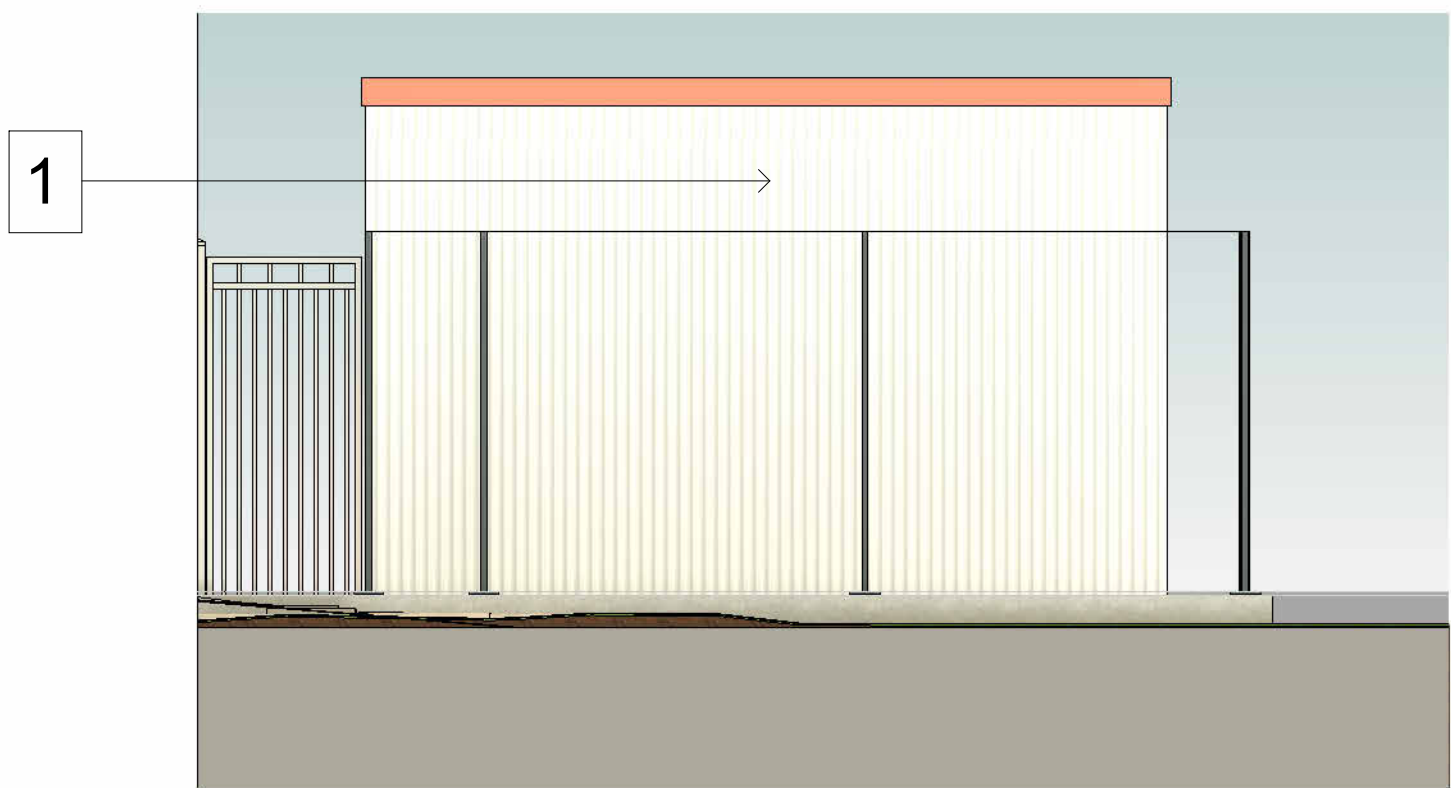

MATERIALS KEY

- 1 Existing cladding retained
- 2 Existing brown brick retained
- 3 Aluminium framed entrance double doors, Black RAL 9005
- 4 New proposed level access door Light Grey RAL 7035
- 5 Steel personnel doors, Light Grey RAL 7035
- 6 Proposed new dock leveler door Light Grey RAL 7035
- 7 Steel bollard
- 8 Main entrance glazed canopy
- 9 Non illuminated occupier signage zone.
- 10 Louvres

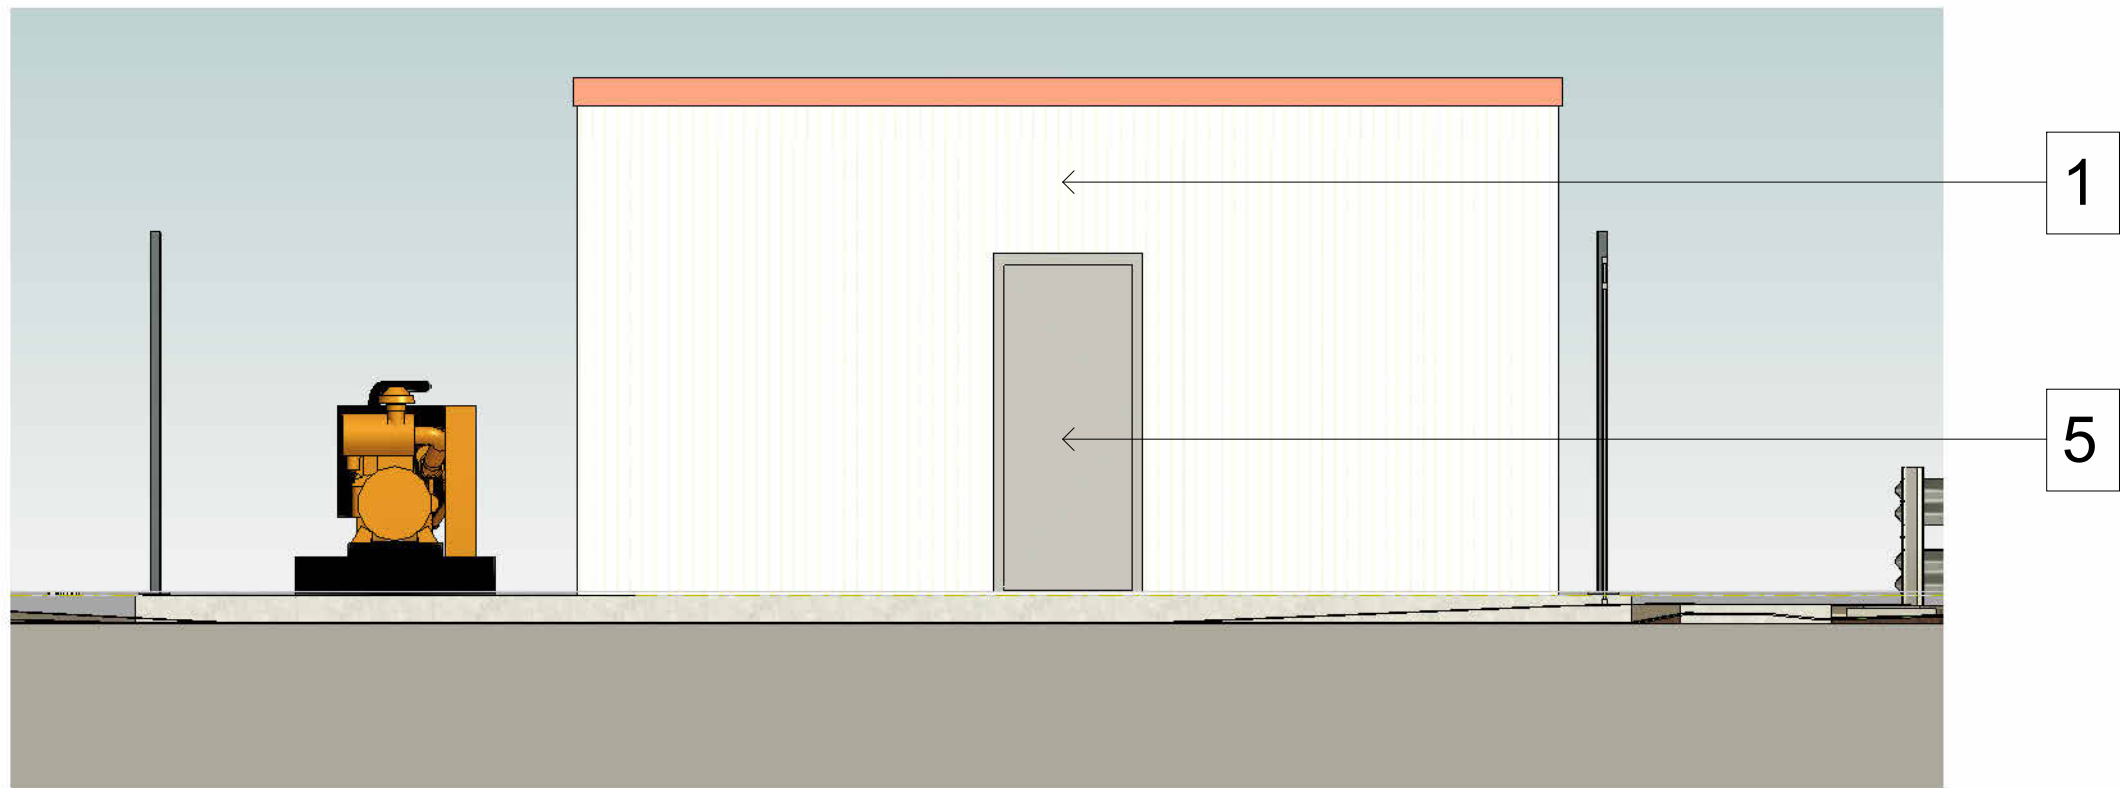

CLAN
ARCHITECTS

First Floor | 46 Tower Street | Harrogate | HG1 1HS
01423 548 391
www.clanarchitects.co.uk

PROJECT
**OAK TYRES,
NEWPORT, NP19 4SS**

TITLE
PROPOSED SWITCH ROOM

SCALE
1 : 50 @ A1

DATE
12/25

CLAN REF
2025-040

DRAWN
BL

REVIEWED
HJ

DOCUMENT NUMBER
OTNP-CLAN-ZZ-00-D-A- 20300

DOCUMENT PURPOSE
WS4 - DRAFT

REVISION
P 01