




| REVISIONS |                     |          |
|-----------|---------------------|----------|
| P 01      | CLIENT ISSUE        | 26.01.06 |
| P 02      | CLIENT ISSUE        | 26.01.15 |
| P 03      | CLIENT ISSUE        | 26.01.22 |
| P 04      | PLANNING SUB        | 26.01.22 |
| P 05      | BREGS DRAFT P1      | 26.02.16 |
| P 06      | PLANNING SUBMISSION | 26.05.20 |

BOUNDARY KEY:

- 2400MM Paladin Fence -  
RAL 6005 (Moss Green)
- 2400MM V-Mesh fencing -  
RAL 6005 (Moss Green)

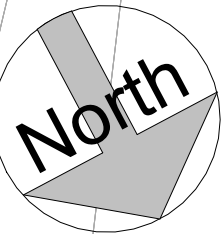


PROPOSED SITE PLAN - BOUNDARY TREATMENTS  
1 : 500

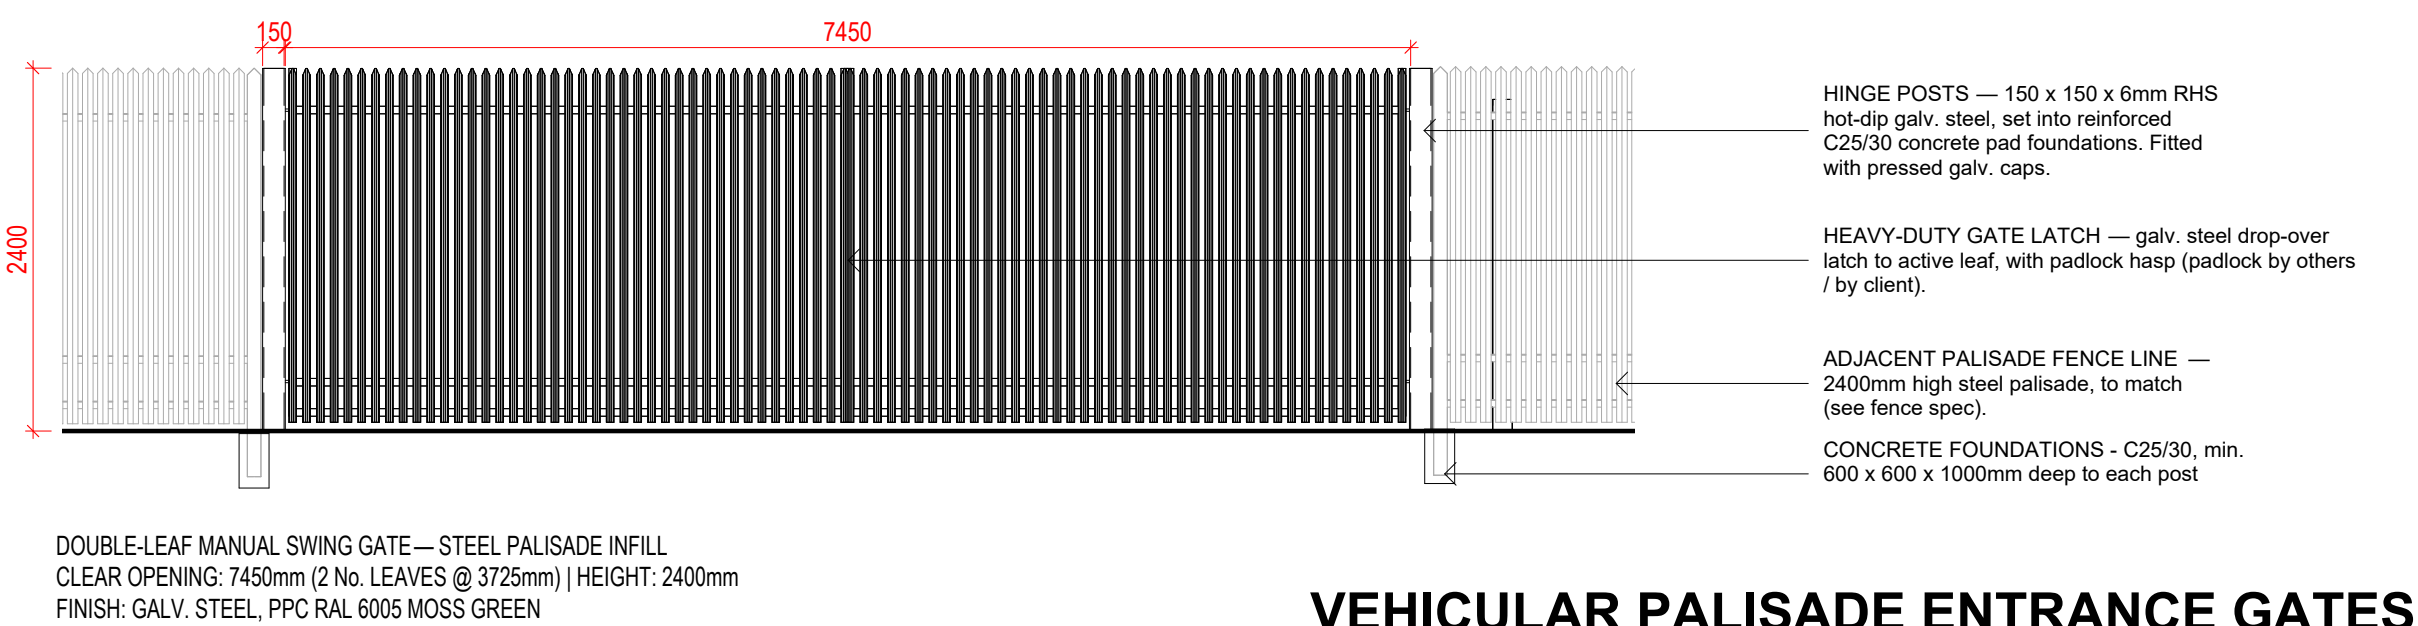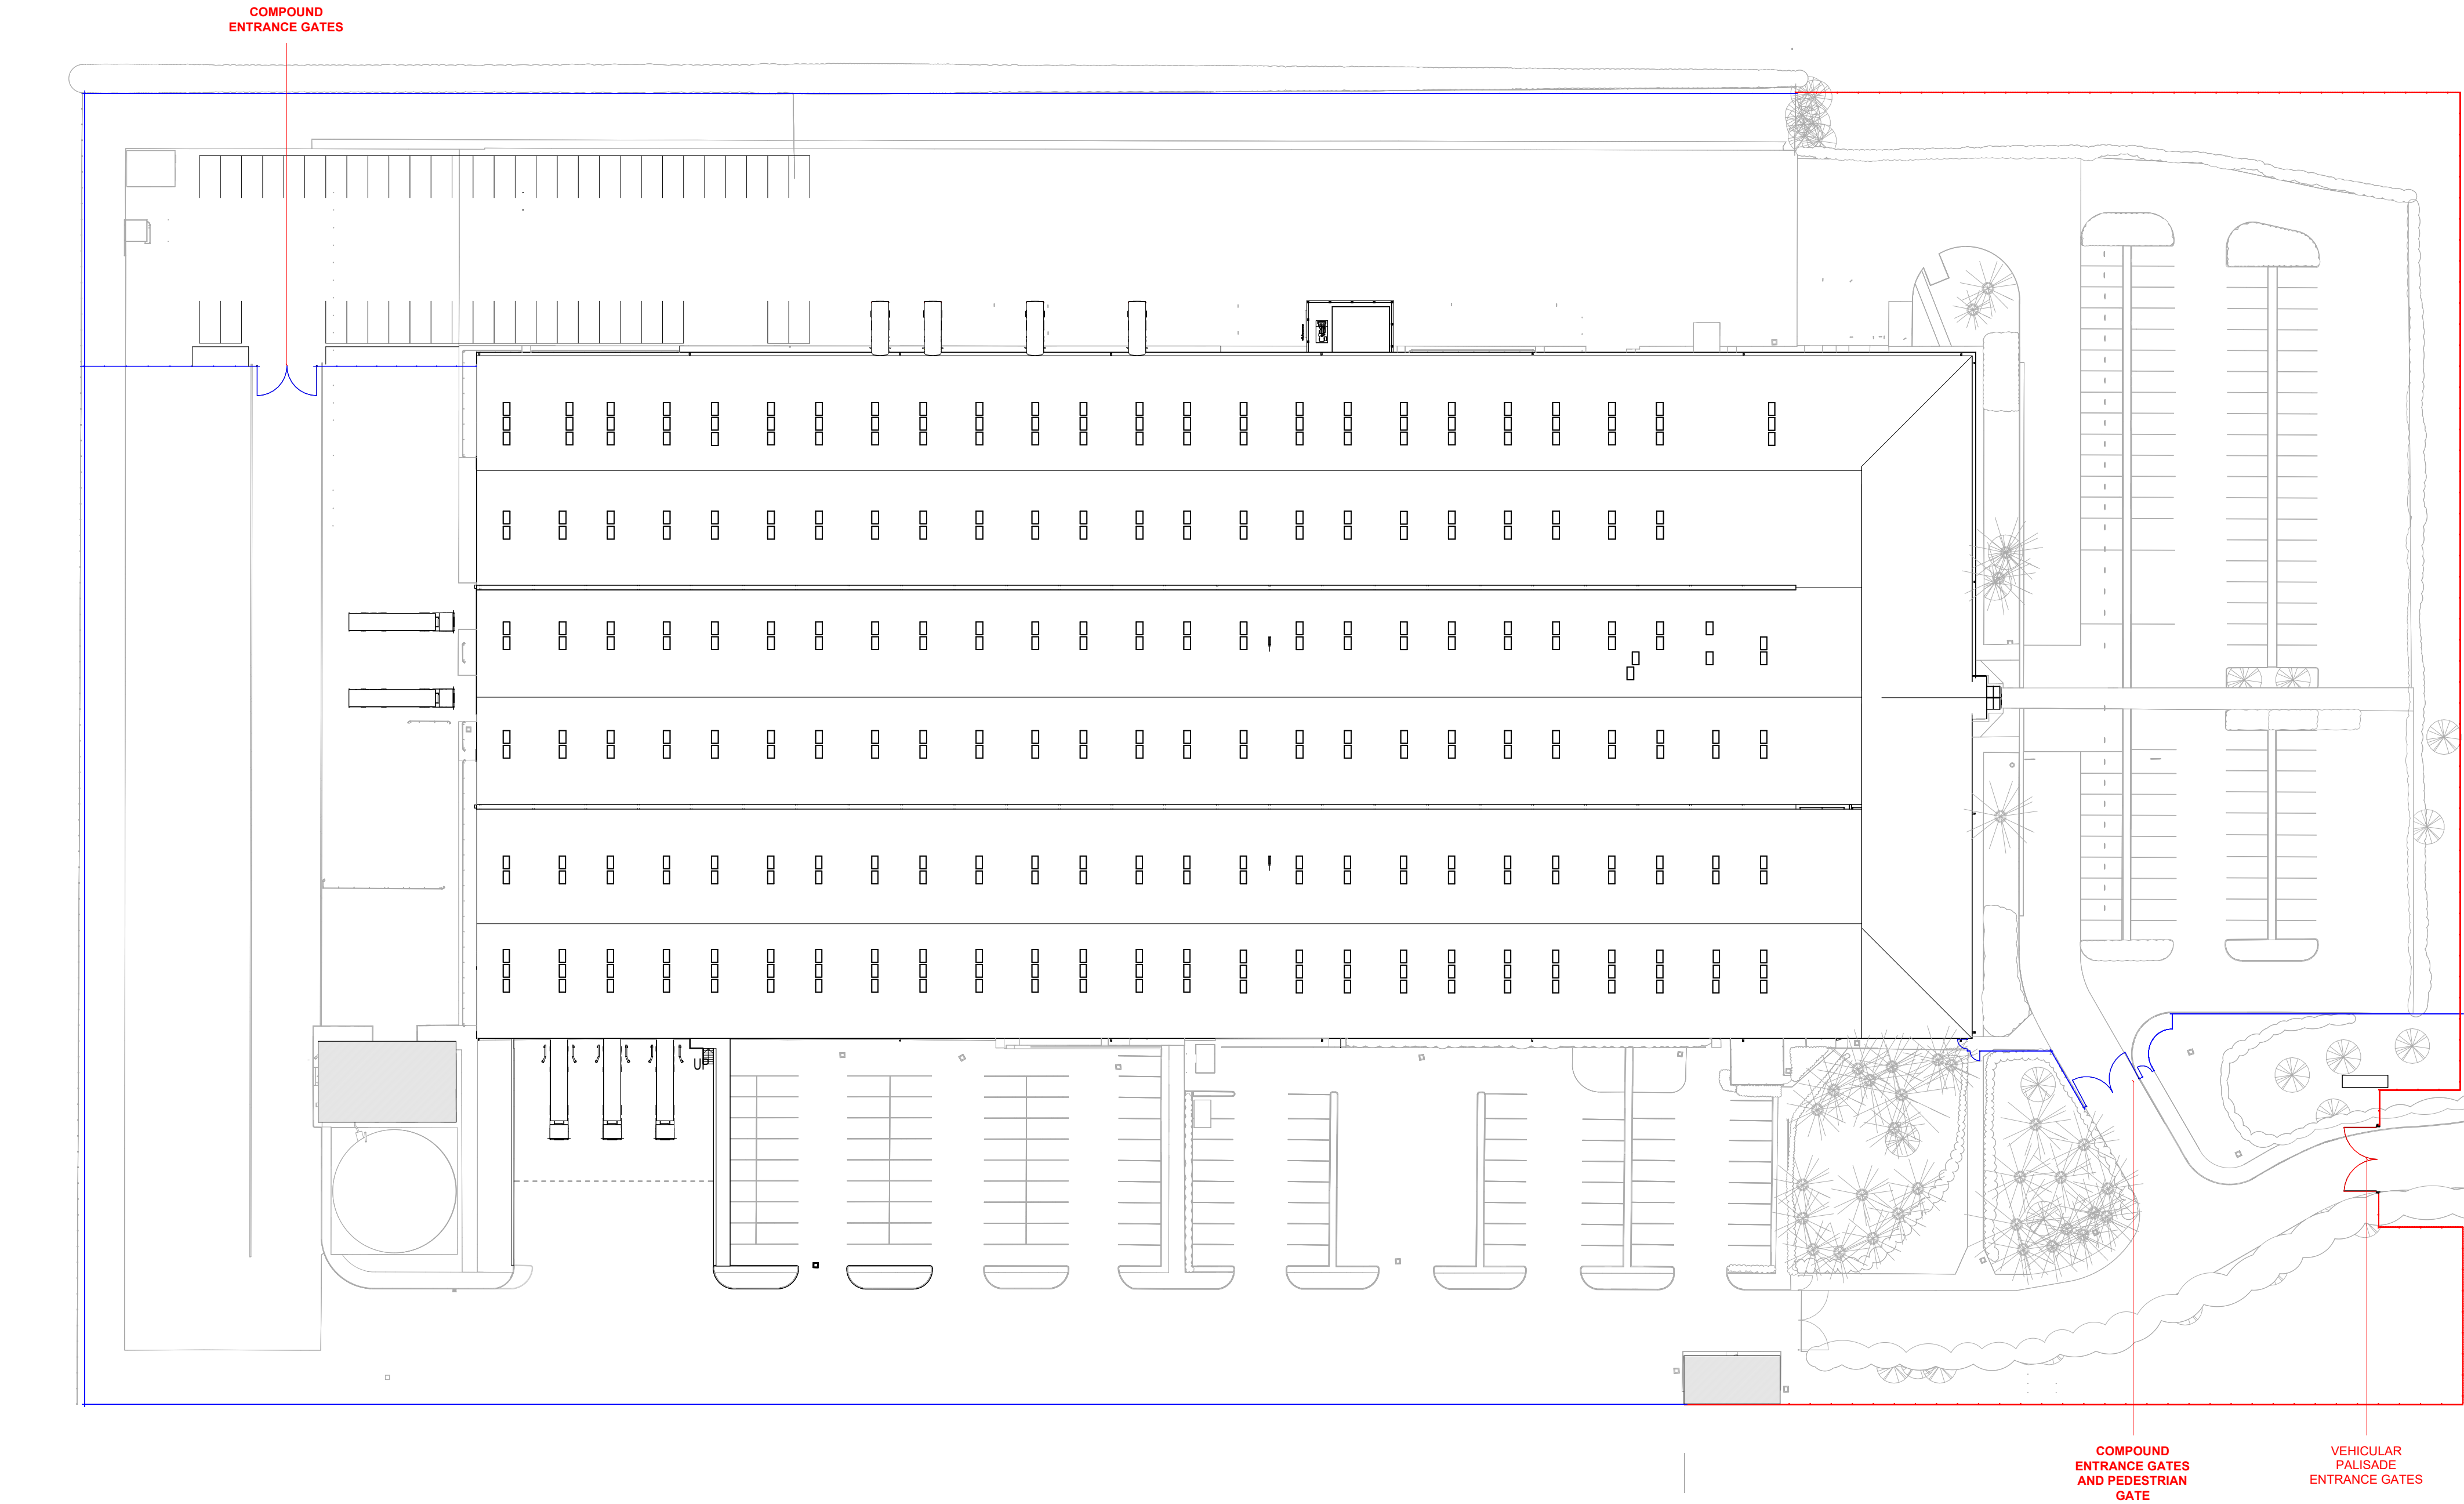


VEHICULAR PALISADE ENTRANCE GATES

1 : 50

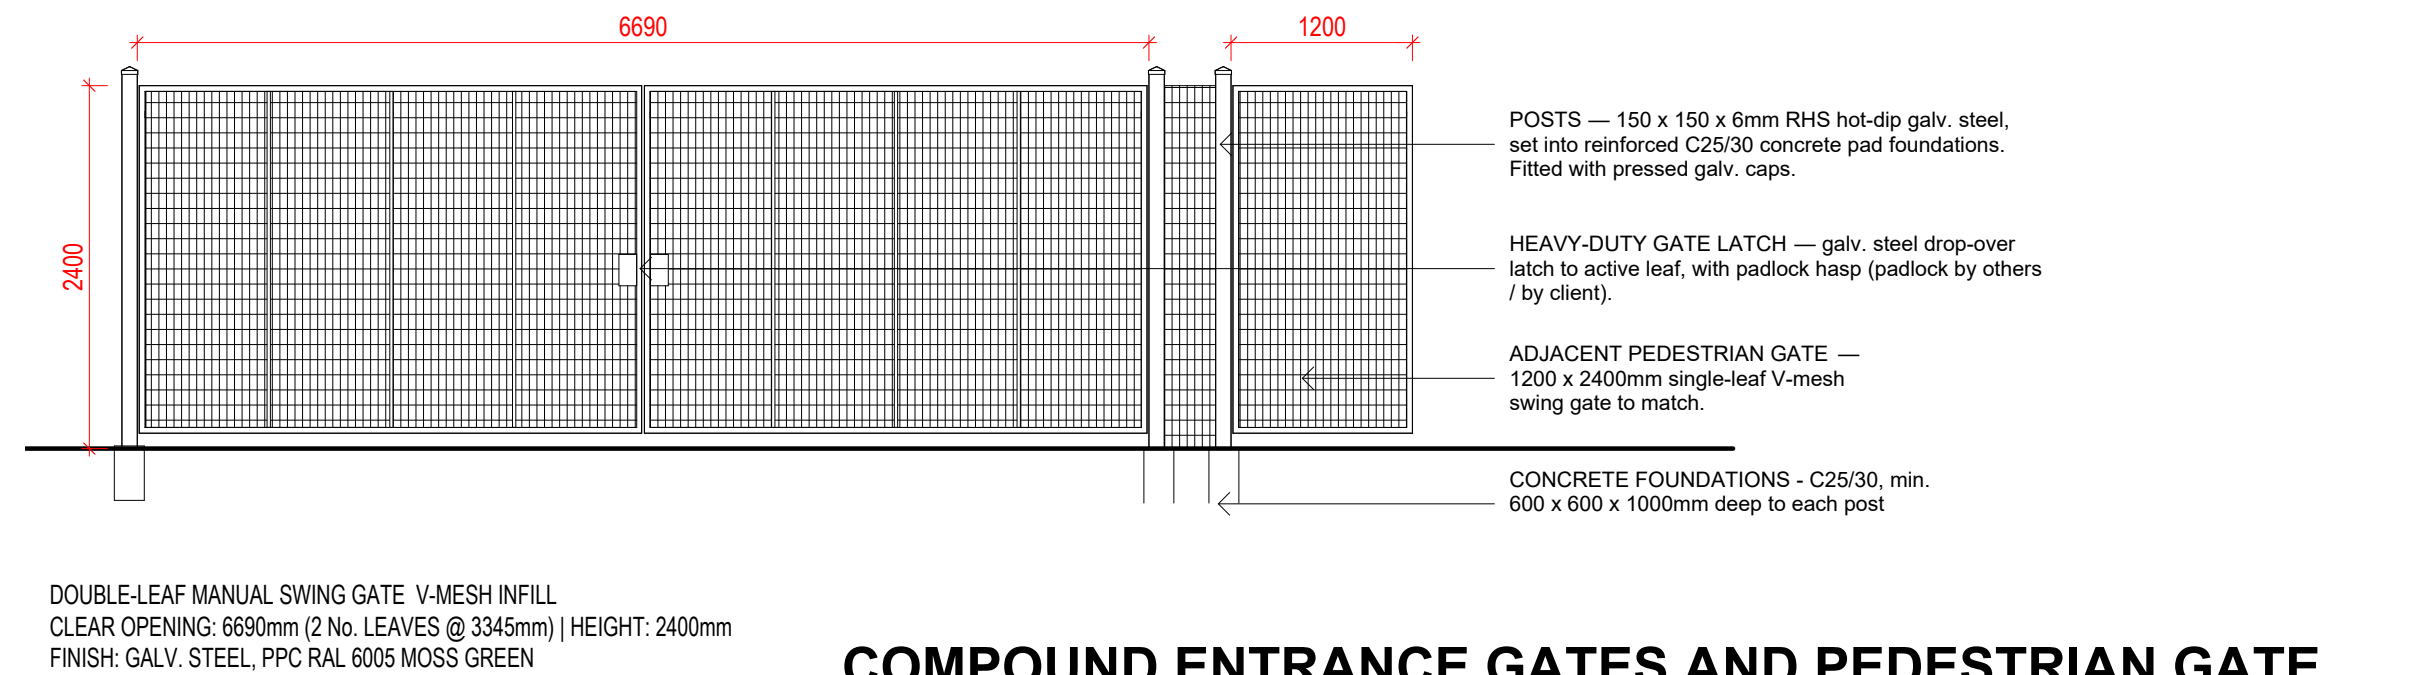


COMPOUND ENTRANCE GATES AND PEDESTRIAN GATE

1 : 50

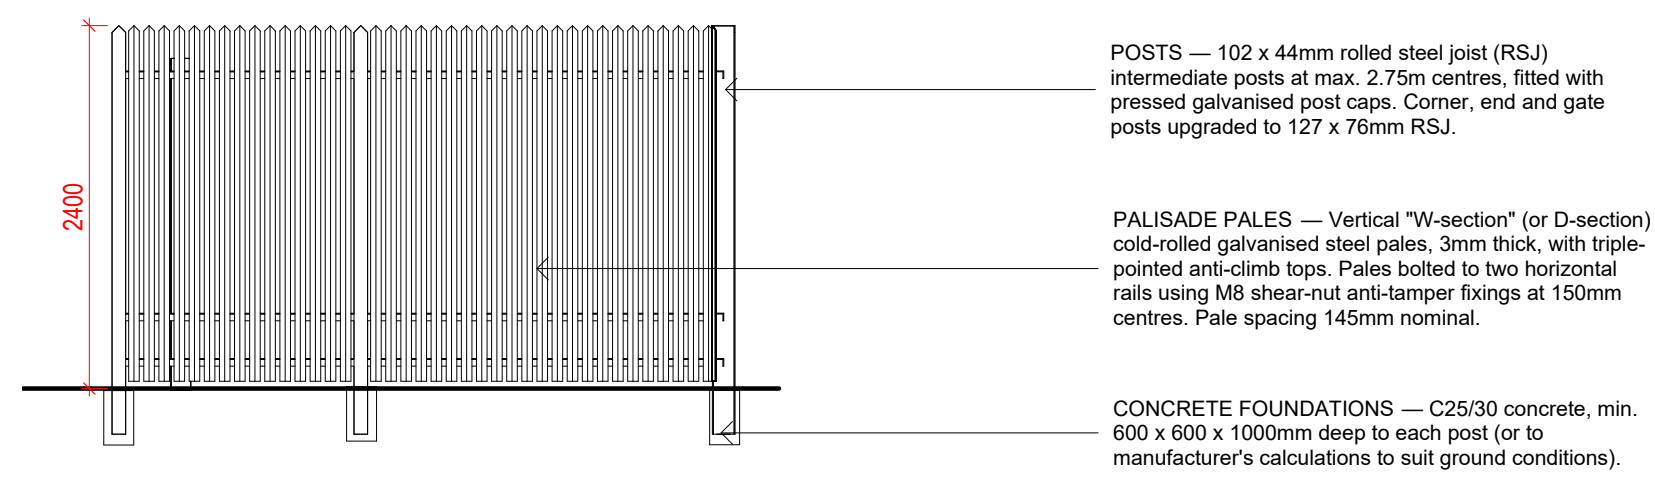


TYPICAL PALISADE FENCE

1 : 50

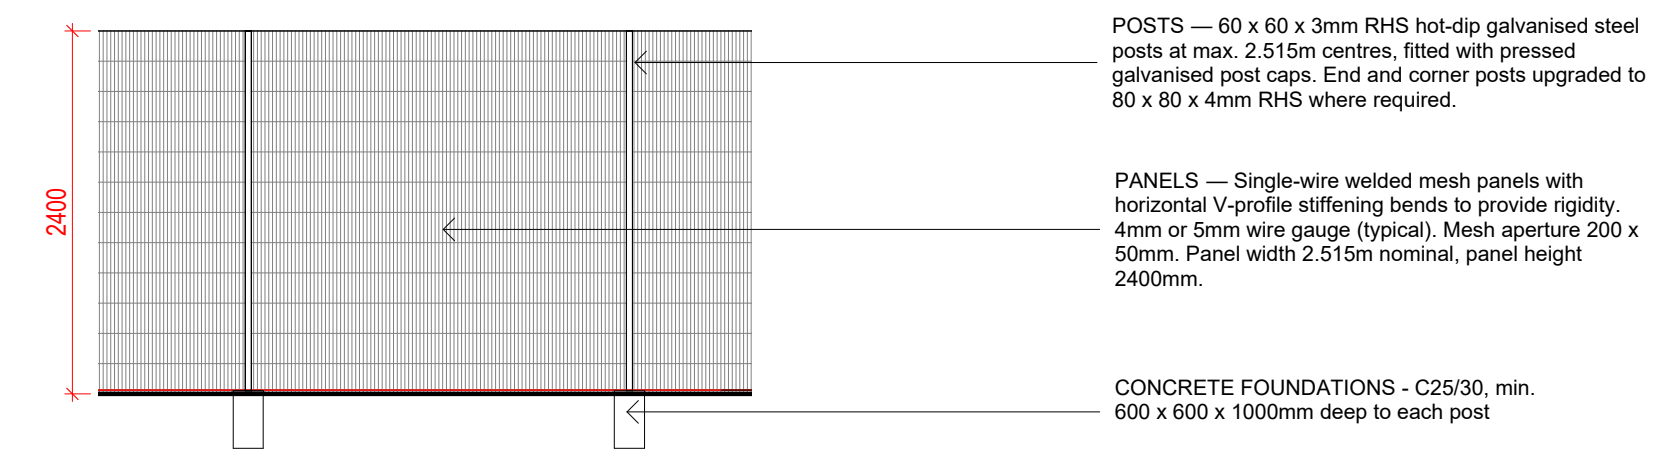

TYPICAL V-MESH FENCE

1 : 50

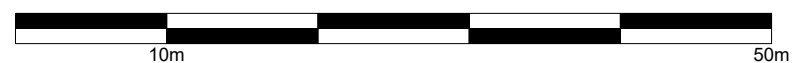

**CLAN**  
ARCHITECTS

First Floor | 46 Tower Street | Harrogate | HG1 1HS  
01423 548 391  
www.clanarchitects.co.uk

PROJECT  
**OAK TYRES,  
NEWPORT, NP19 4SS**

TITLE  
**PROPOSED BOUNDARY  
TREATMENTS**

SCALE  
**As indicated @ A1**

DATE  
**12/25**

CLAN REF  
**2025-040**

DRAWN  
**BL**

REVIEWED  
**HJ**

DOCUMENT NUMBER  
**OTNP-CLAN-ZZ-00-D-A- 20103**

DOCUMENT PURPOSE  
**WS4 -**

REVISION  
**P 06**