


REVISIONS

P 01	CLIENT ISSUE	26.01.06
P 02	CLIENT ISSUE	26.01.15
P 03	CLIENT ISSUE	26.01.22
P 04	PLANNING SUB	26.01.22
P 05	BREGS DRAFT P1	26.02.16


MATERIALS KEY

- 1 Existing cladding retained
- 2 Existing brown brick retained
- 3 Aluminium framed entrance double doors, Black RAL 9005
- 4 New proposed level access door Light Grey RAL 7035
- 5 Steel personnel doors, Light Grey RAL 7035
- 6 Proposed new dock leveler door Light Grey RAL 7035
- 7 Steel bollard
- 8 Main entrance glazed canopy
- 9 Non illuminated occupier signage zone.
- 10 Louvres

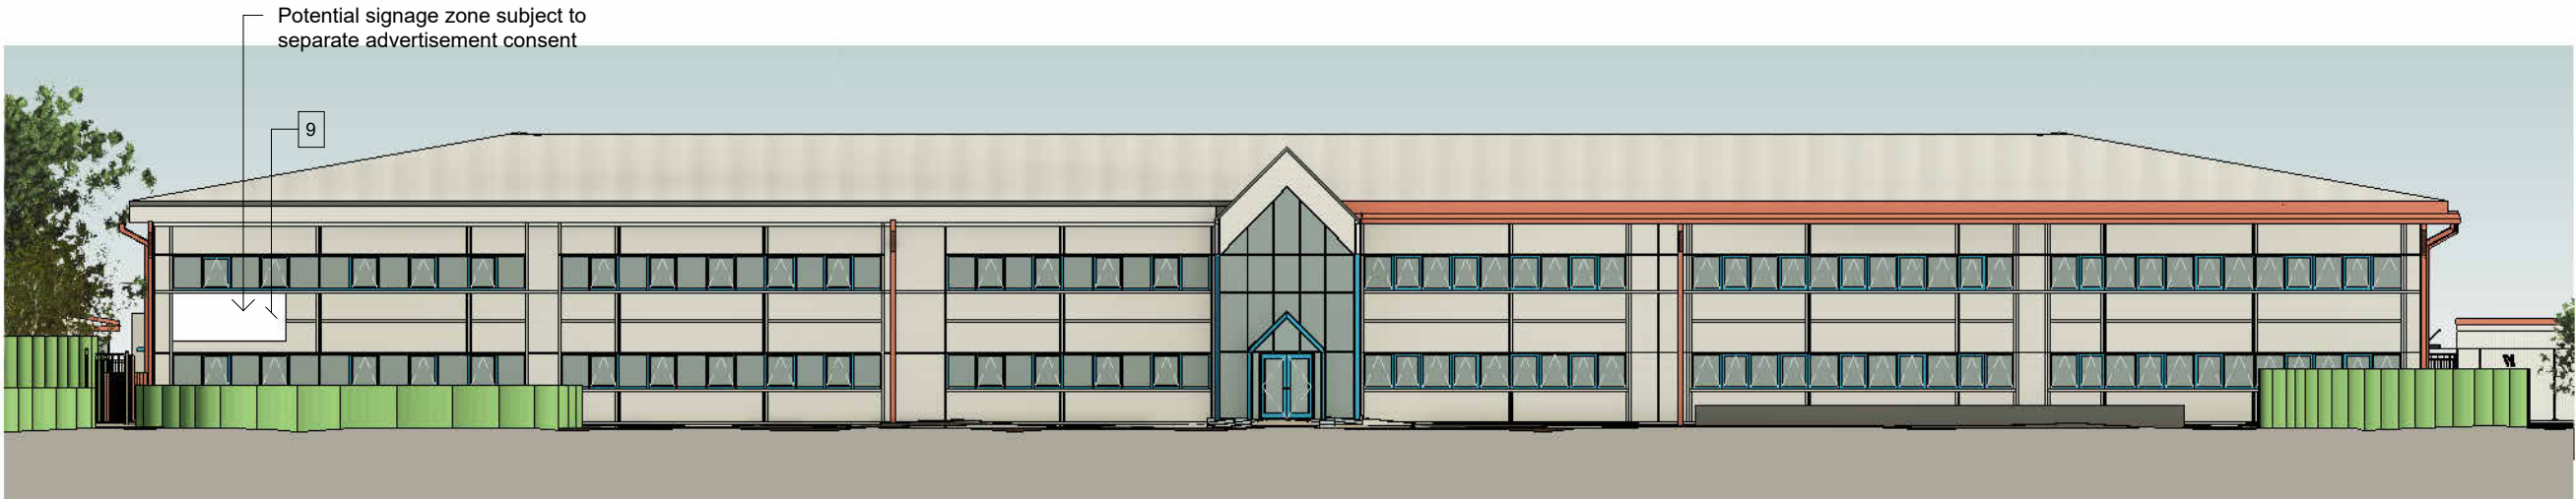


PROPOSED WEST ELEVATION

1 : 250

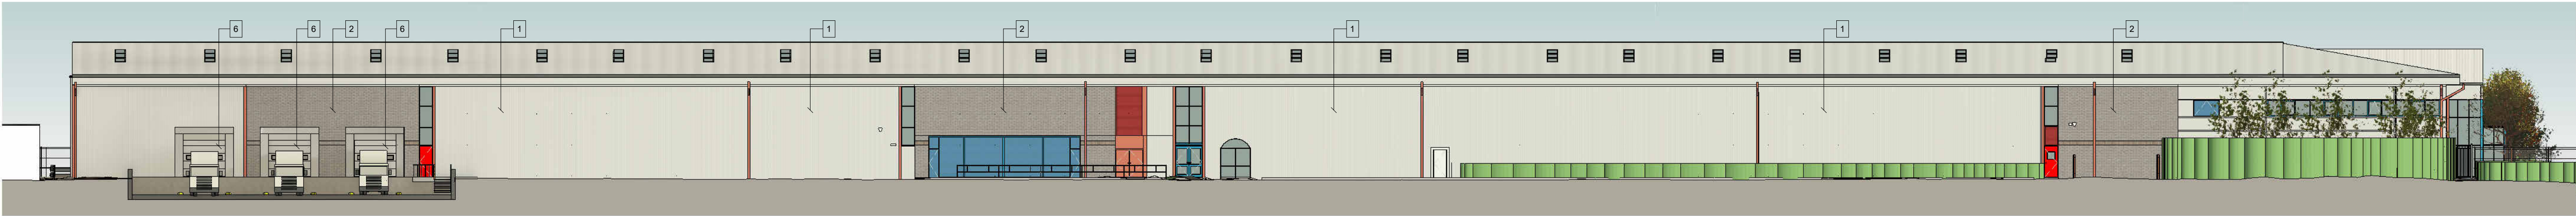


PROPOSED NORTH ELEVATION

1 : 250

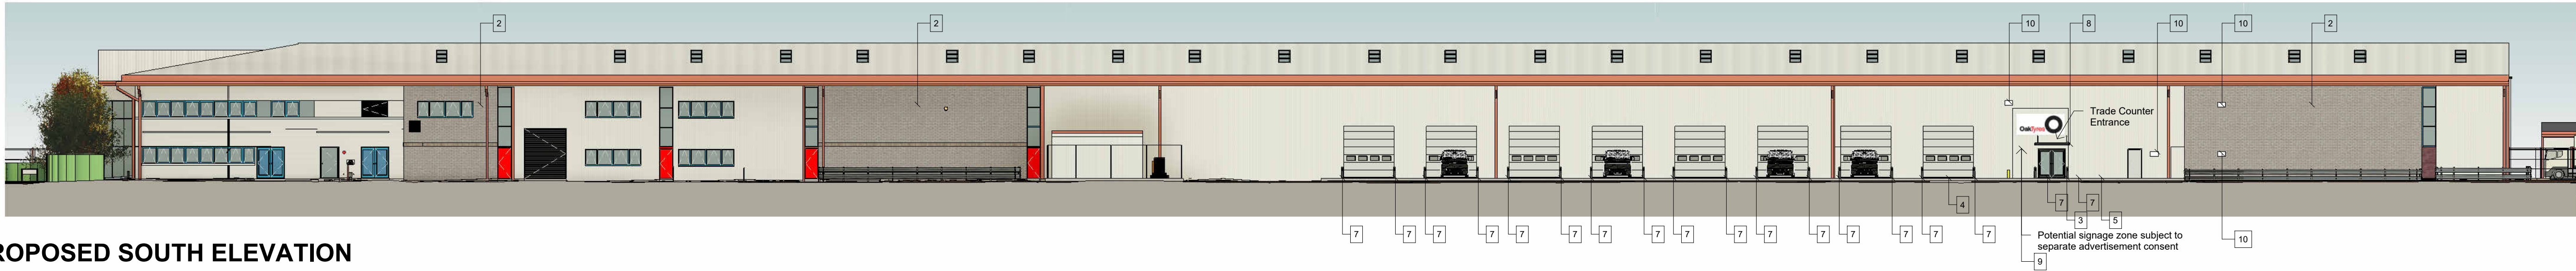

PROPOSED SOUTH ELEVATION

1 : 250

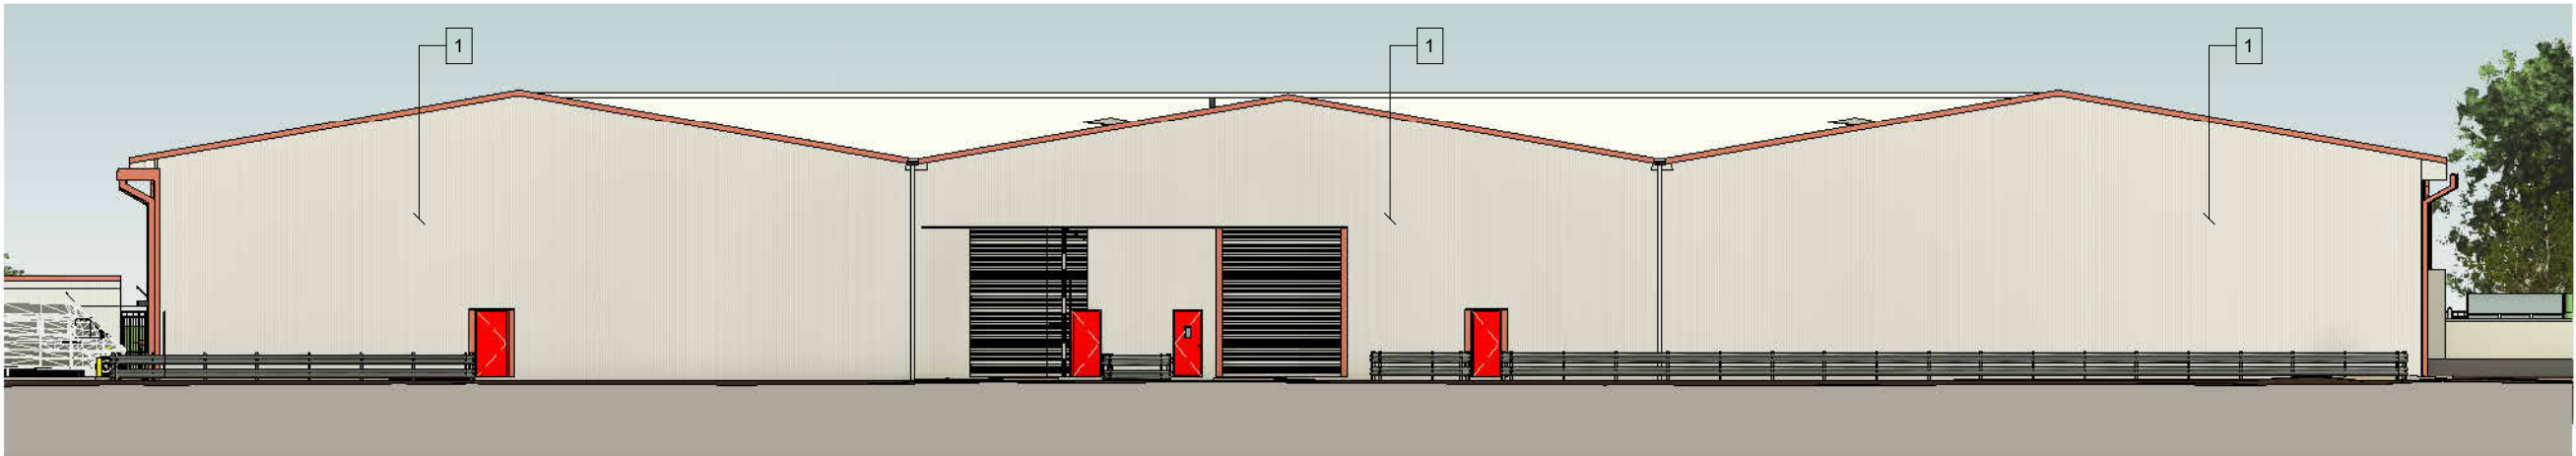

PROPOSED EAST ELEVATION

1 : 250

CLAN
ARCHITECTS

First Floor | 46 Tower Street | Harrogate | HG1 1HS
01423 548 391
www.clanarchitects.co.uk

PROJECT
**OAK TYRES,
NEWPORT, NP19 4SS**

TITLE
PROPOSED ELEVATIONS -GA

SCALE
As indicated @ A1

DATE
12/25

CLAN REF
2025-040

DRAWN
BL

REVIEWED
HJ

DOCUMENT NUMBER

OTNP-CLAN-ZZ-XX-D-A- 20701

DOCUMENT PURPOSE
WS4 - DRAFT

REVISION
P 05

