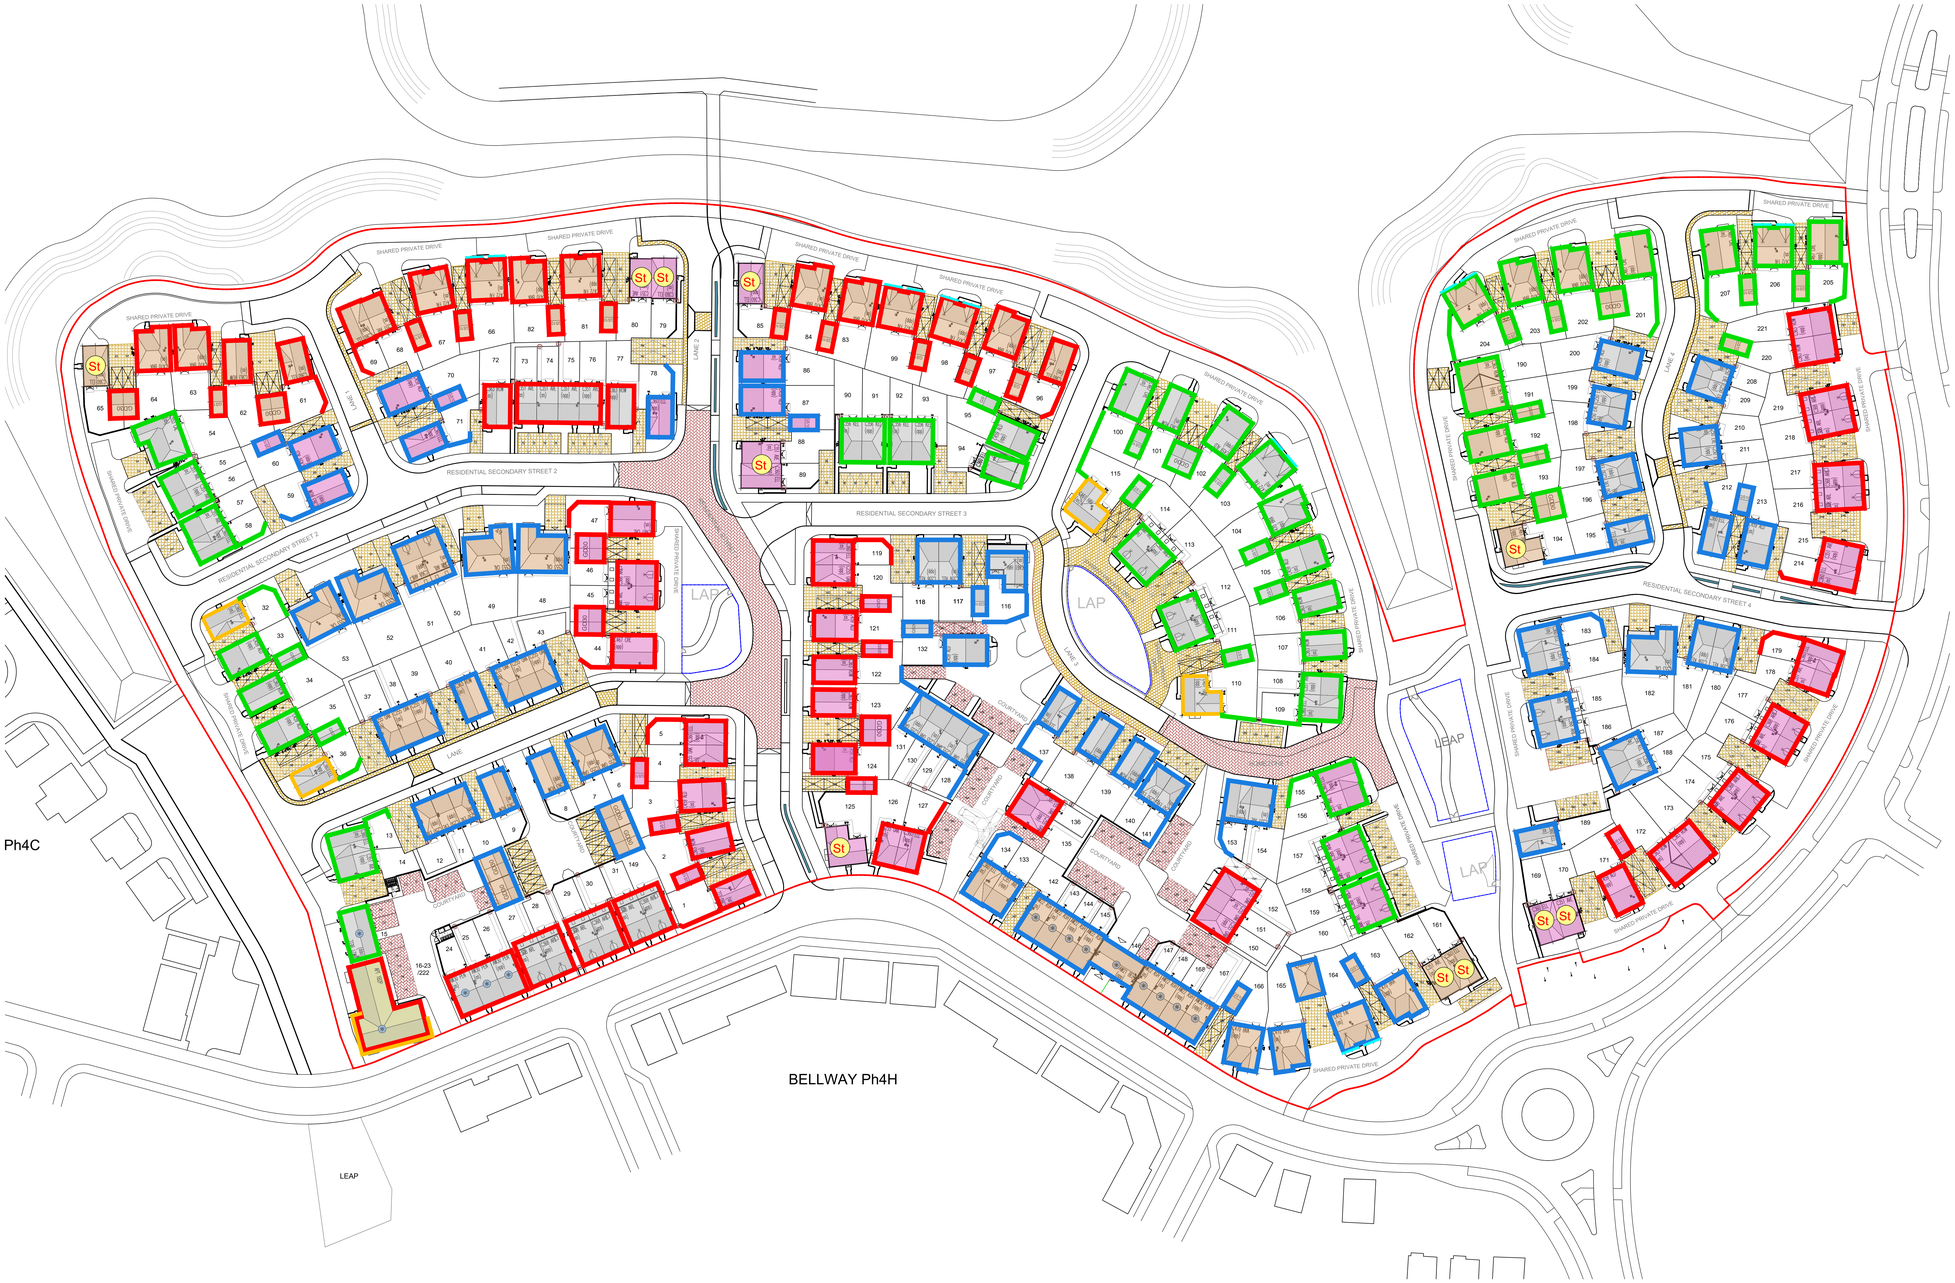


Main Brick

- Facing Brick - Red Brick
- Facing Brick - Red/Orange Brick
- Facing Brick - Red Multi Brick
- Weberpral M: Rough Cast Render
- Wood Effect Cladding - Ocean Blue
- St — Re-con Stone walling - colour GREY

Roof Tiles

- Slate Gray
- Peat Brown
- Red

Elevation Enhancements

C — HOUSE TYPE ELEVATION STYLE: COTTAGE
Canopies - White apex GRP canopies with tile effect roofs
Headers - Smooth red bricks + Brick arches
Cills - Tile Creasing

G	Wooden paneled Gate
Doors to rear	White UPVC
Front doors	Black
Rainwater goods	Black
Garage door	Black

BRINDLE BLOCK PAVING

BUFF BLOCK PAVING

Note: All other roads and footways are to be surfaced with black tarmacadam

On-plot footpaths to be 450x450mm grey concrete slabs.

Rev	Description	Drawn	Date

miller homes
Miller Homes (Midlands) Ltd
2 Centro Place
Pride Park
Derby, DE24 8RF
Telephone 0870 336 4400
Fax 0870 336 4401
www.millerhomes.co.uk

Project Title
PHASE 4E–4G
LLANWERN

Drawing Title
MATERIALS LAYOUT

Scale	Drawn By	Designer Check	Engineer Check
1:500	AS		
	Date AUG 25	Date	Date

Job No.	Drawing No.	Revision
	LLAN/MAT/001	C

Original Sheet Size A0