




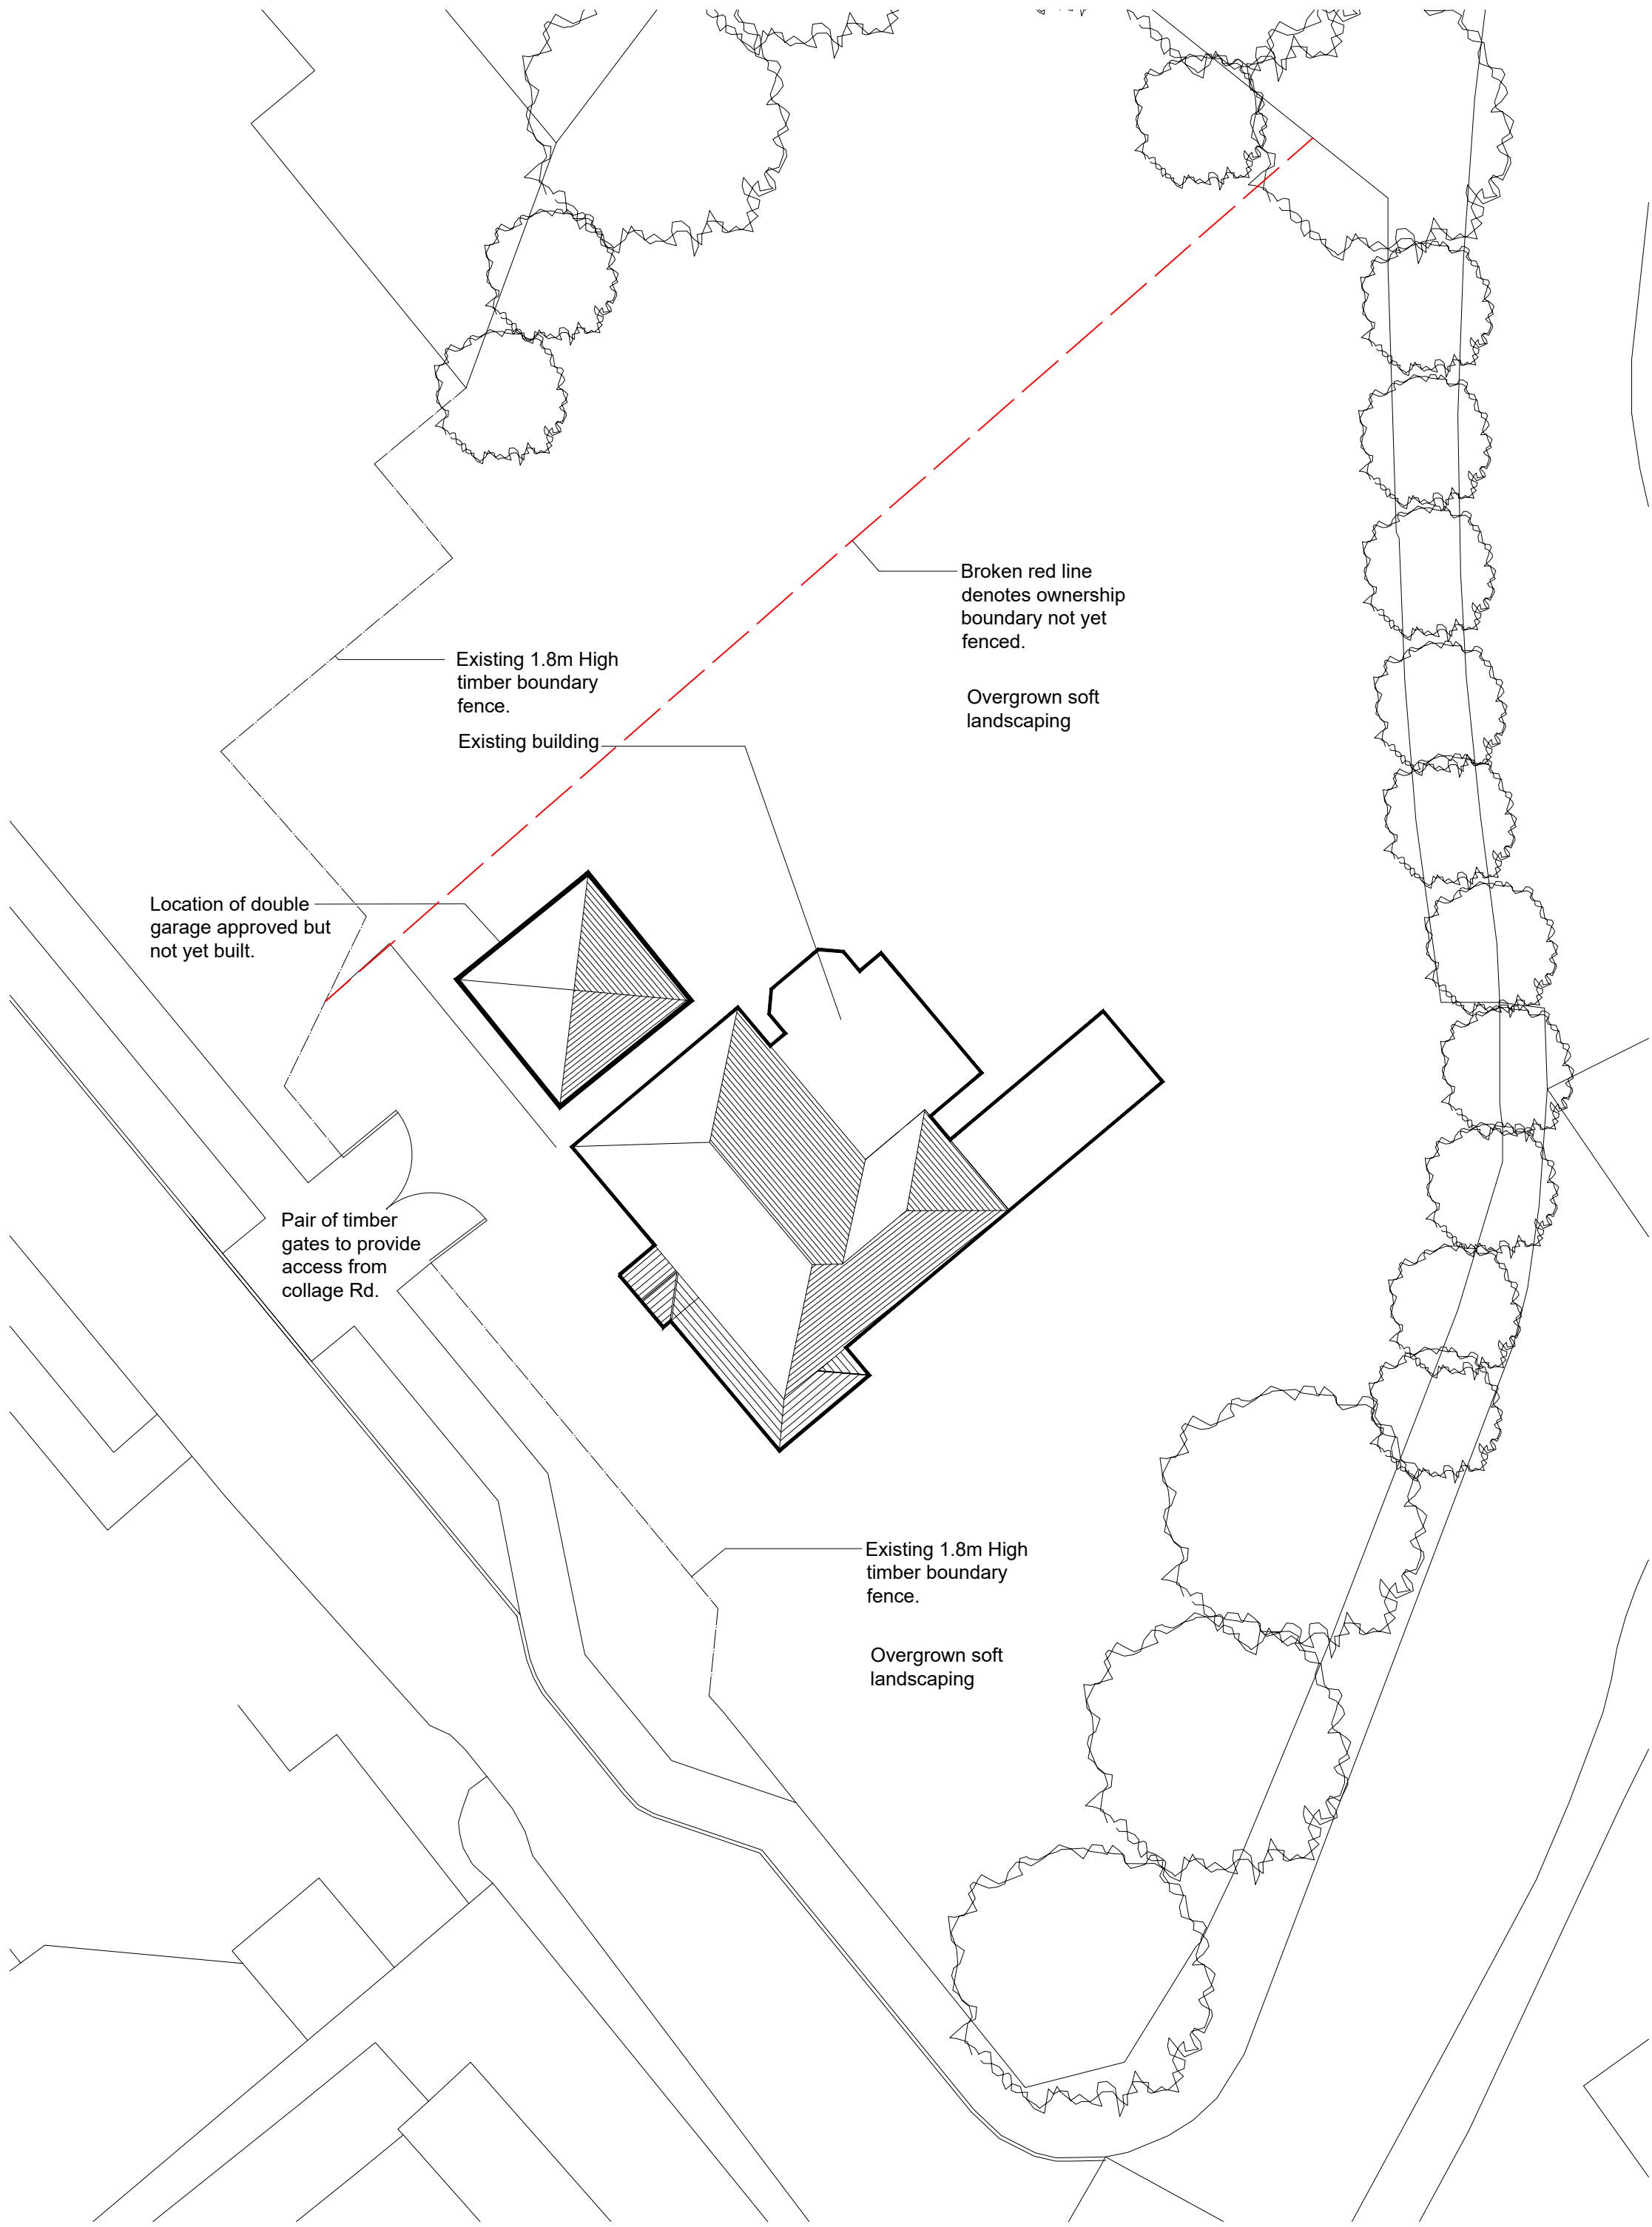



Site Block Plan as existing
1:200 scale

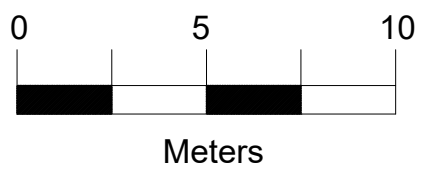

Boundary fence example
NTS

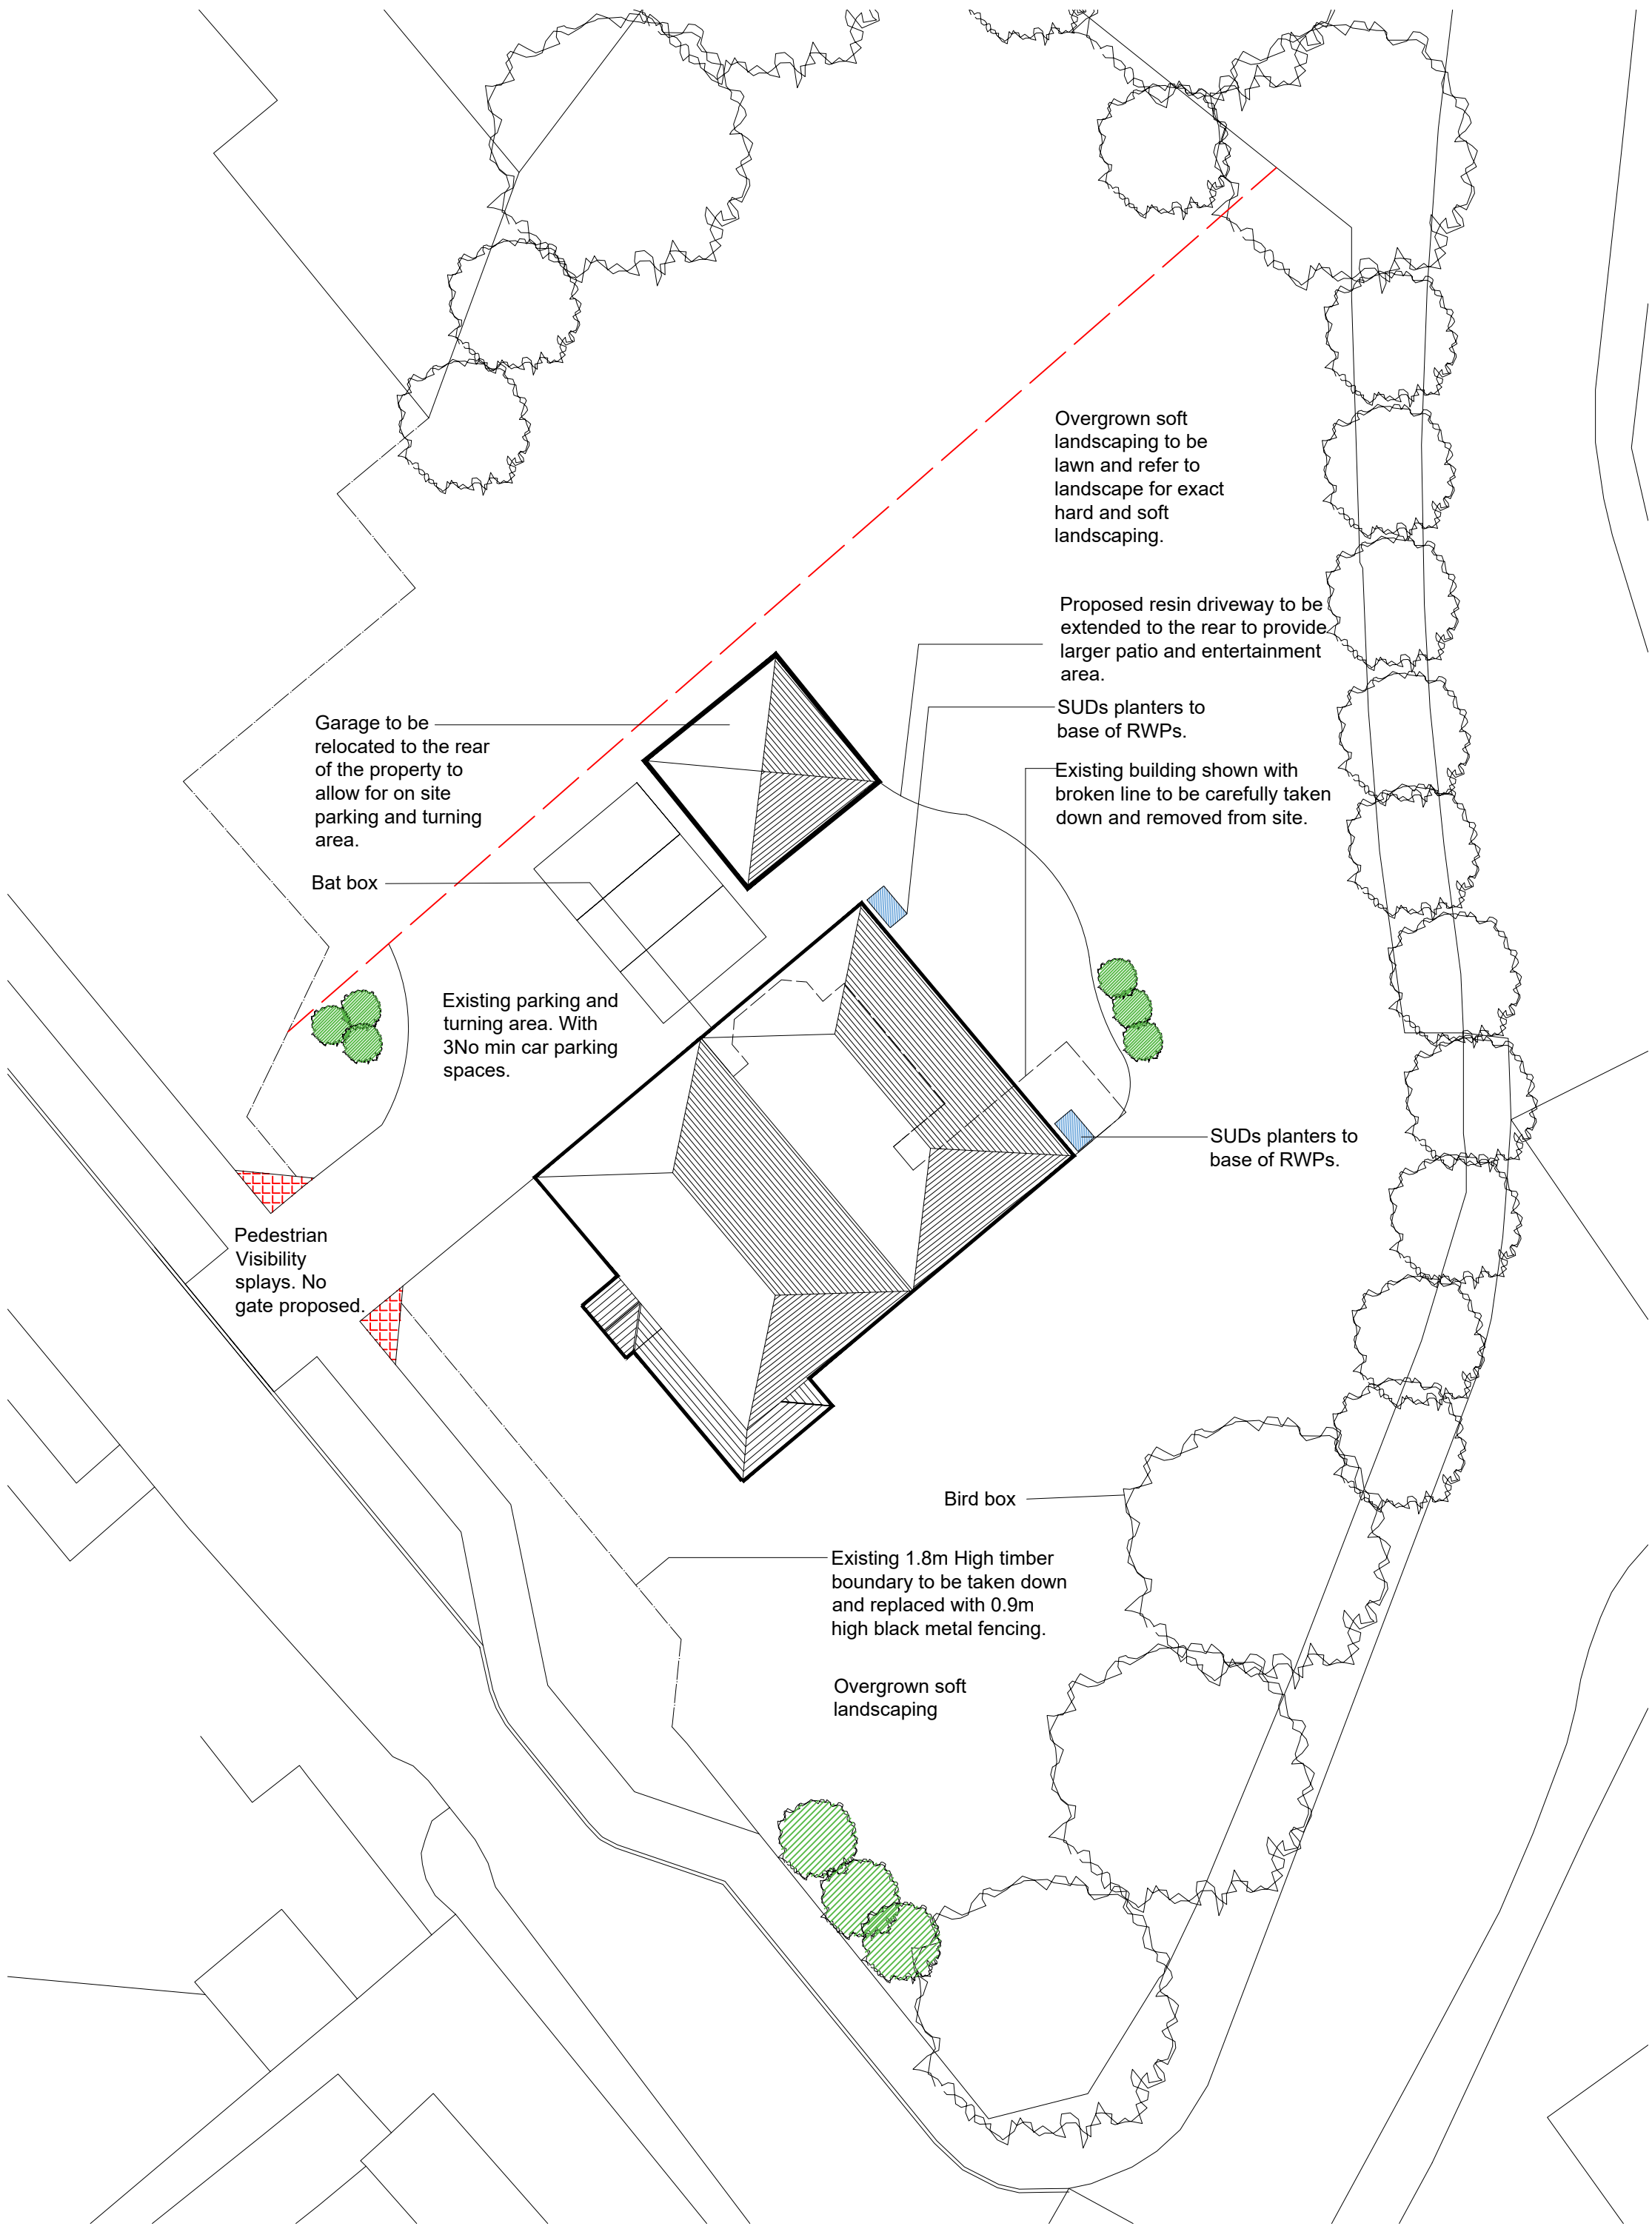

Site Block Plan as proposed
1:200 scale

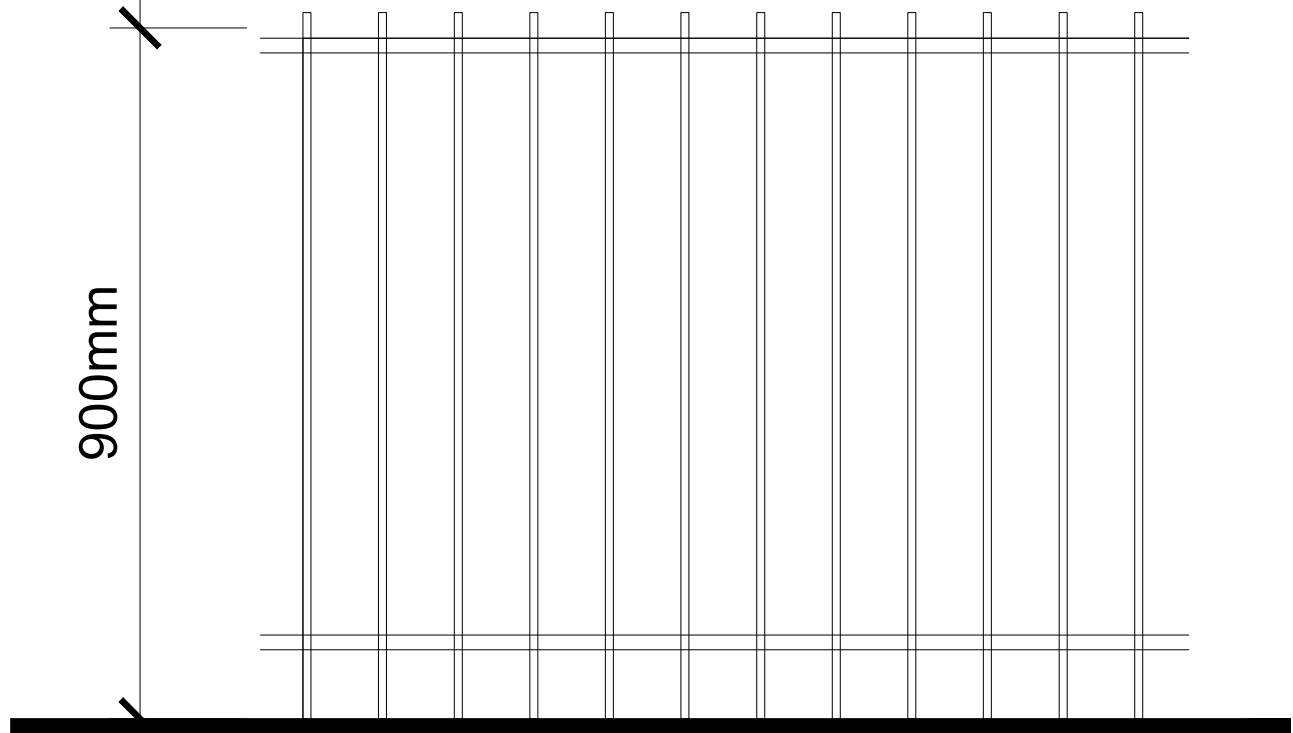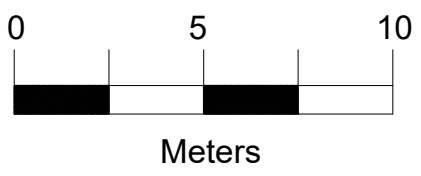

Boundary fence
1:10 scale




SUDs planter example
NTS






Bat box



Swift cup

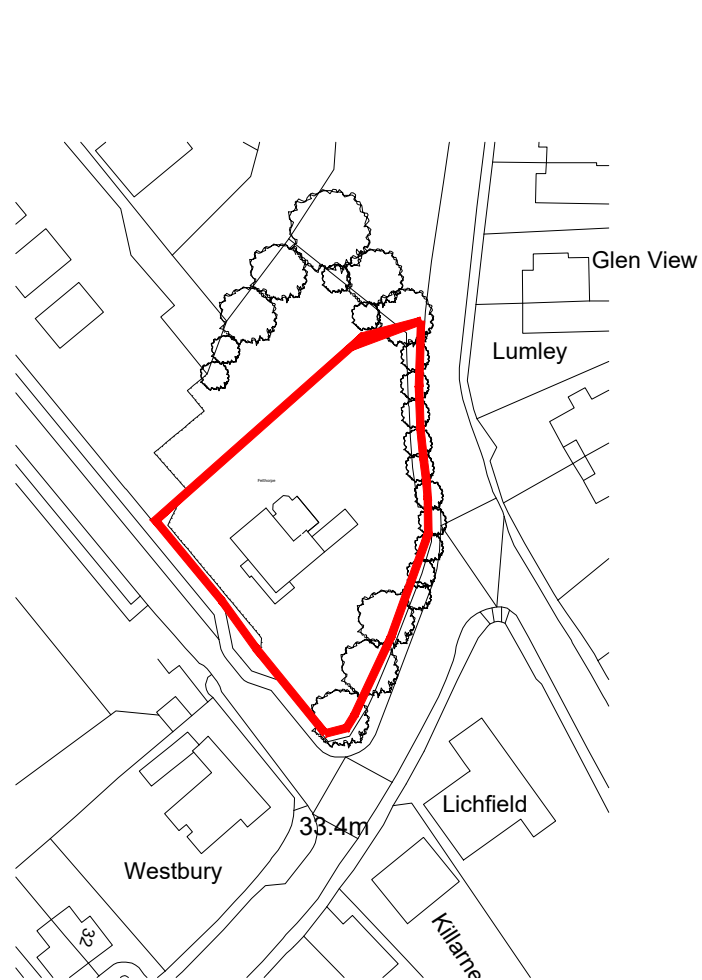

Site location plan
1:1250 @ A4

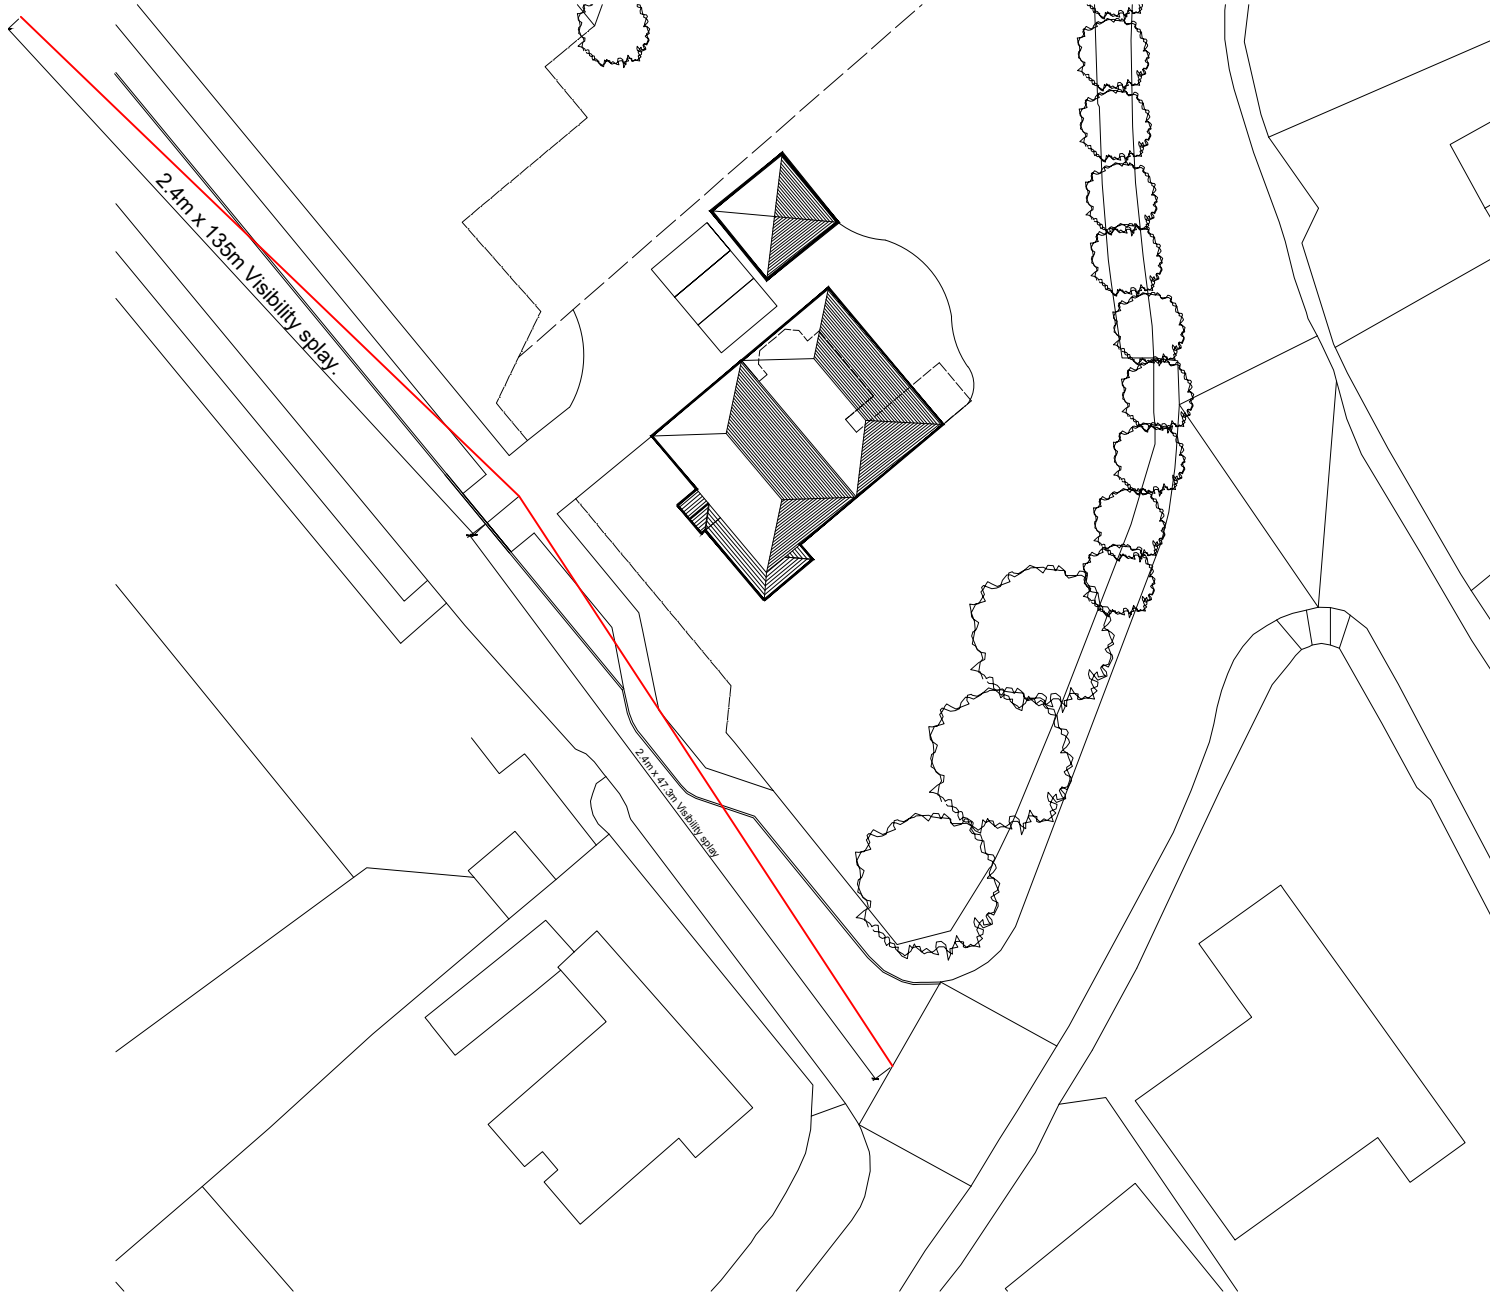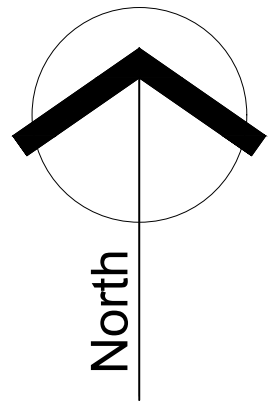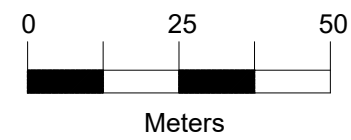

Visibility plays
1:500 scale

Biodiversity enhancements

- Bat boxes to be Schwegler 1FF or similar that will be hung at least 3.0m in height to the Northern face of the building
- Bird boxes to be swift cups located under eaves of dwelling.

GriffithsDesign Architectural Technologists. Tel: 07969446621 Email: griffithsdesign@outlook.com			
Client	Mr & Mrs Smith		
Project	Proposed extension & Alterations; Feltrope, Collage Rd, Caerleon		
Drawing	Existing and proposed site block plan.		
Date	June 2025	Scale	1:50 @ A1
Drawn by	JG	Drawing No	03B
Checked by	***		
Revision			