


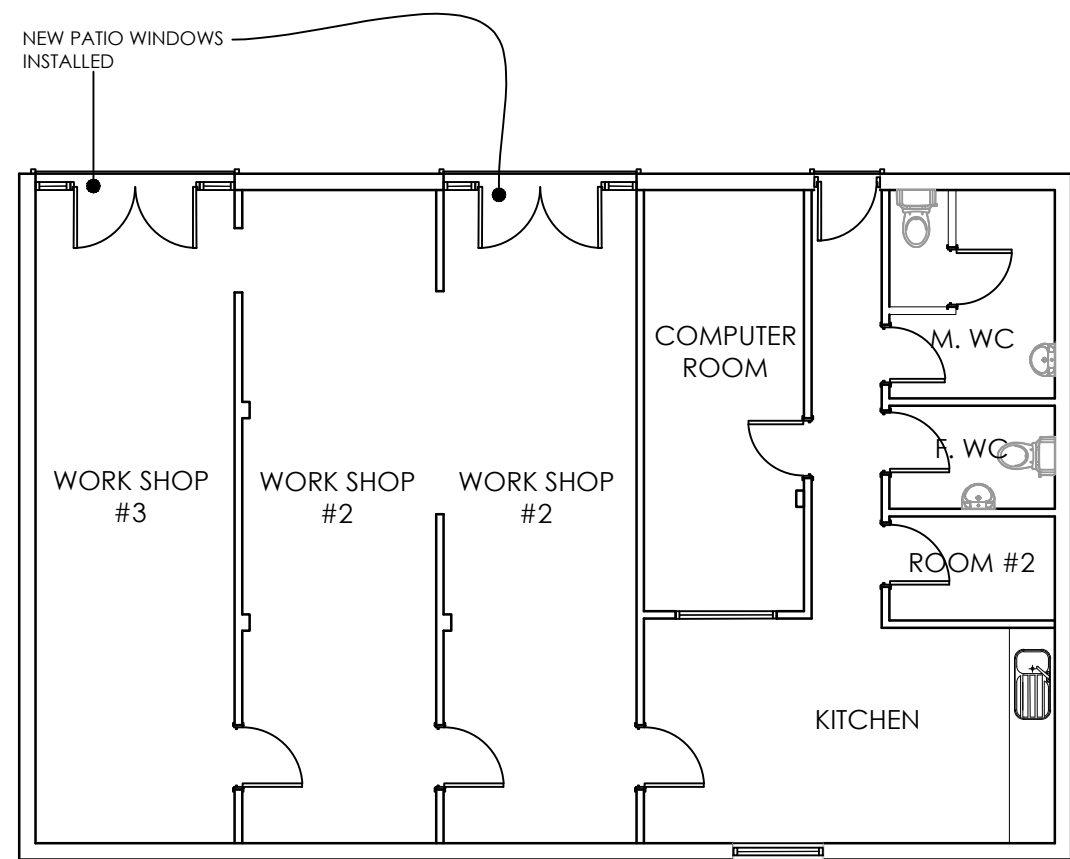
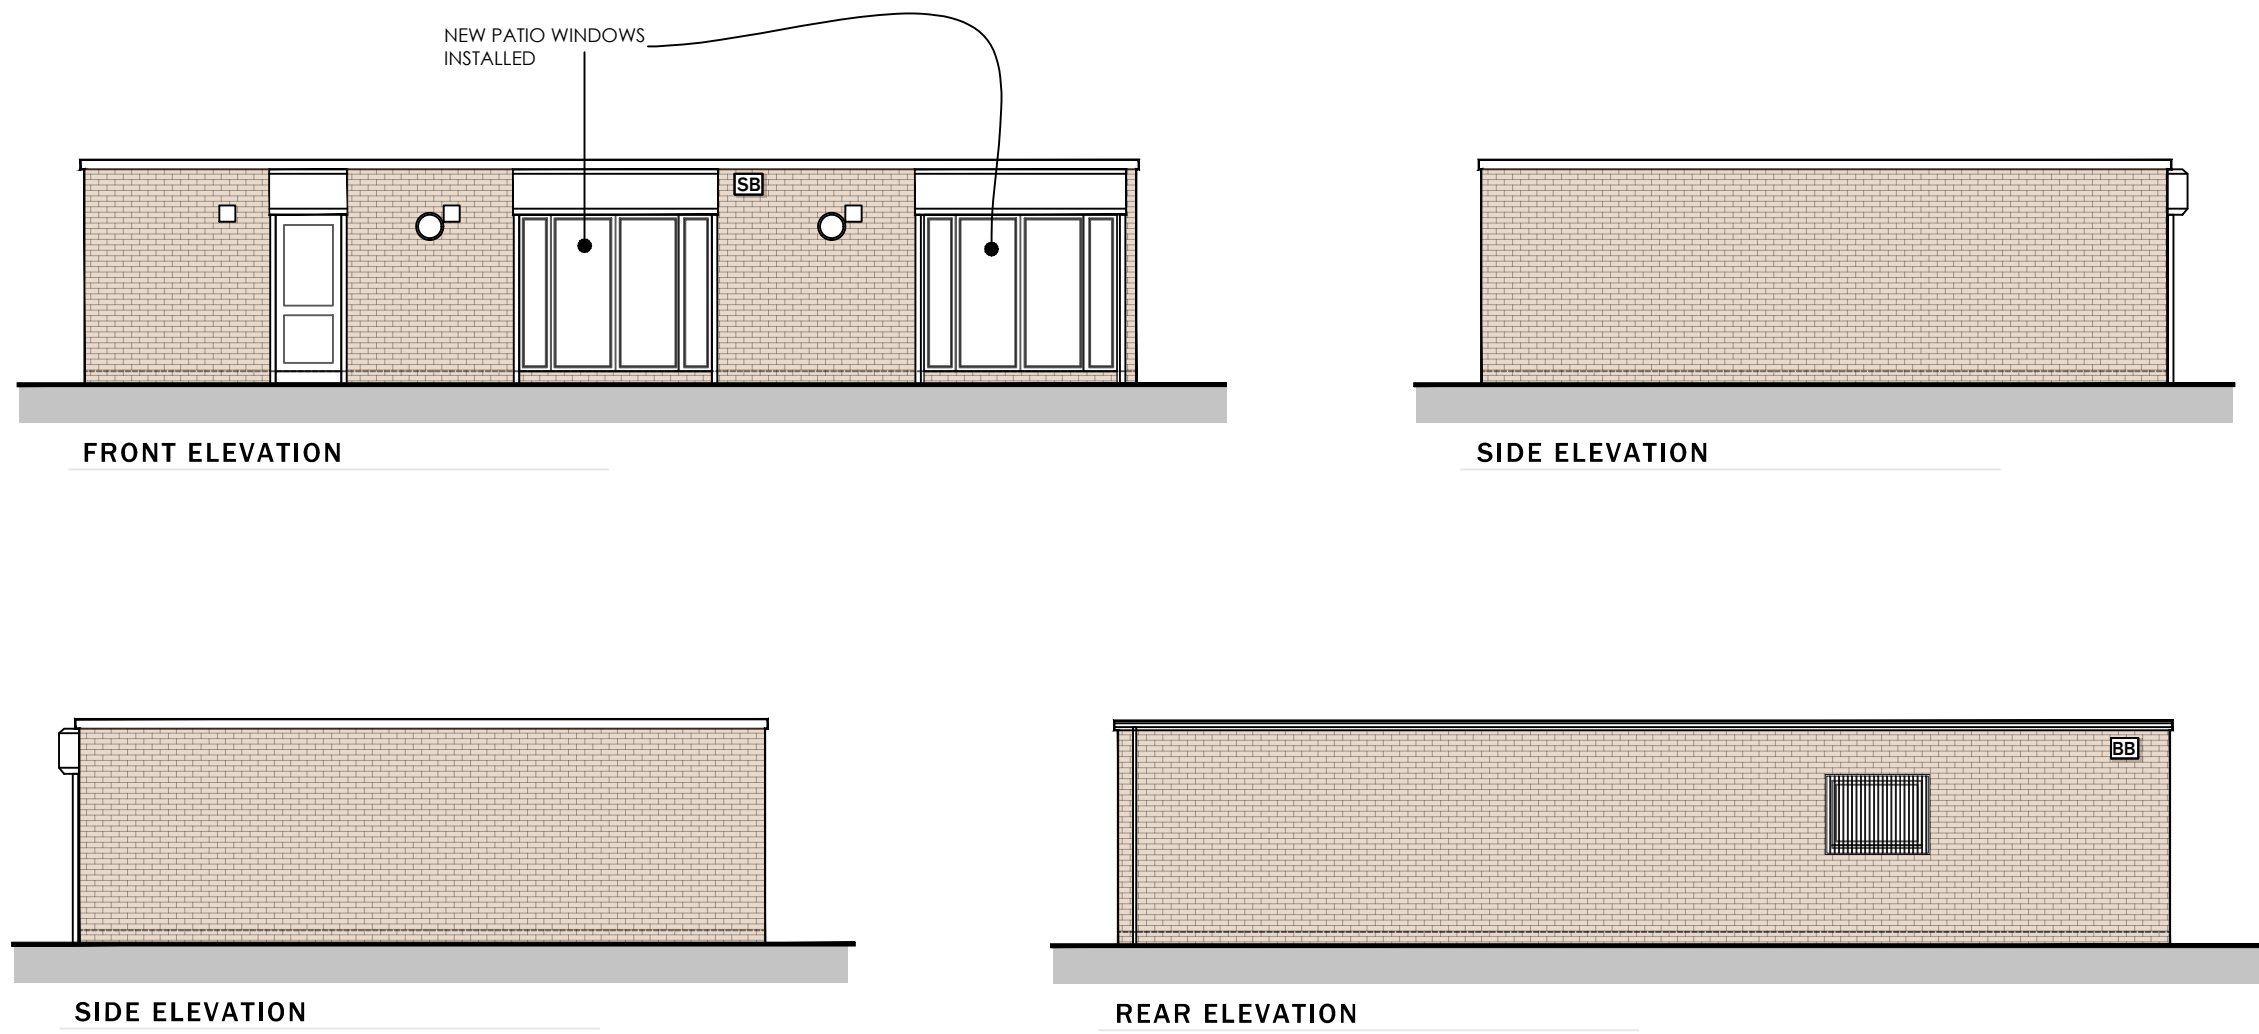
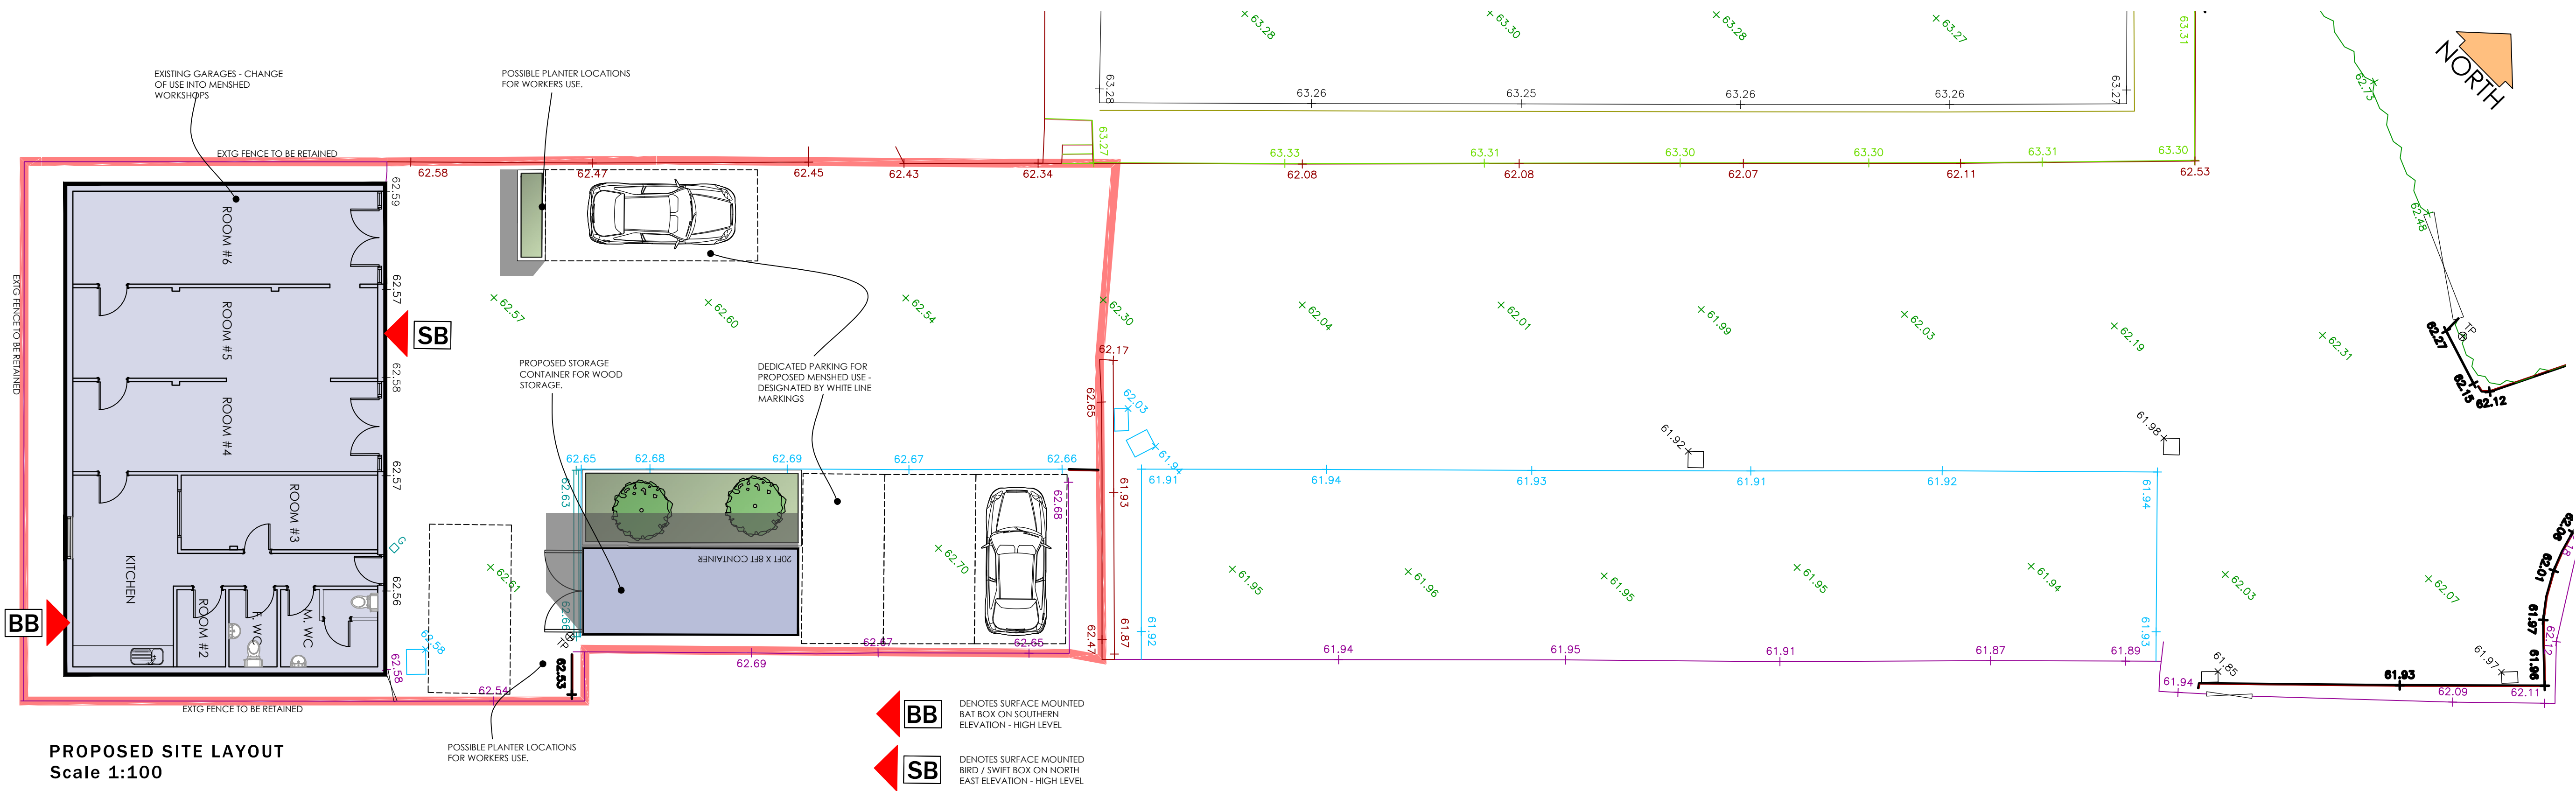


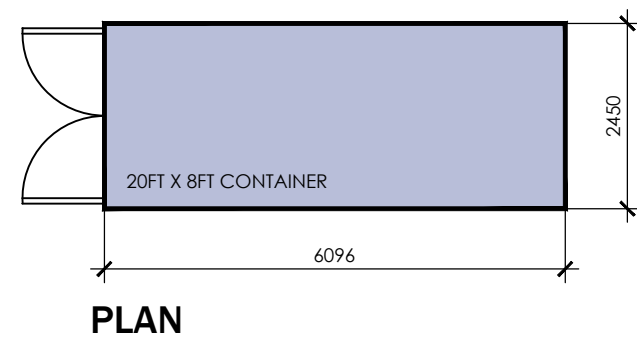

PROPOSED PLANS - Garage
Scale 1:100

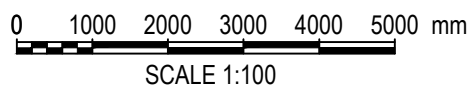

TYPICAL IMAGE

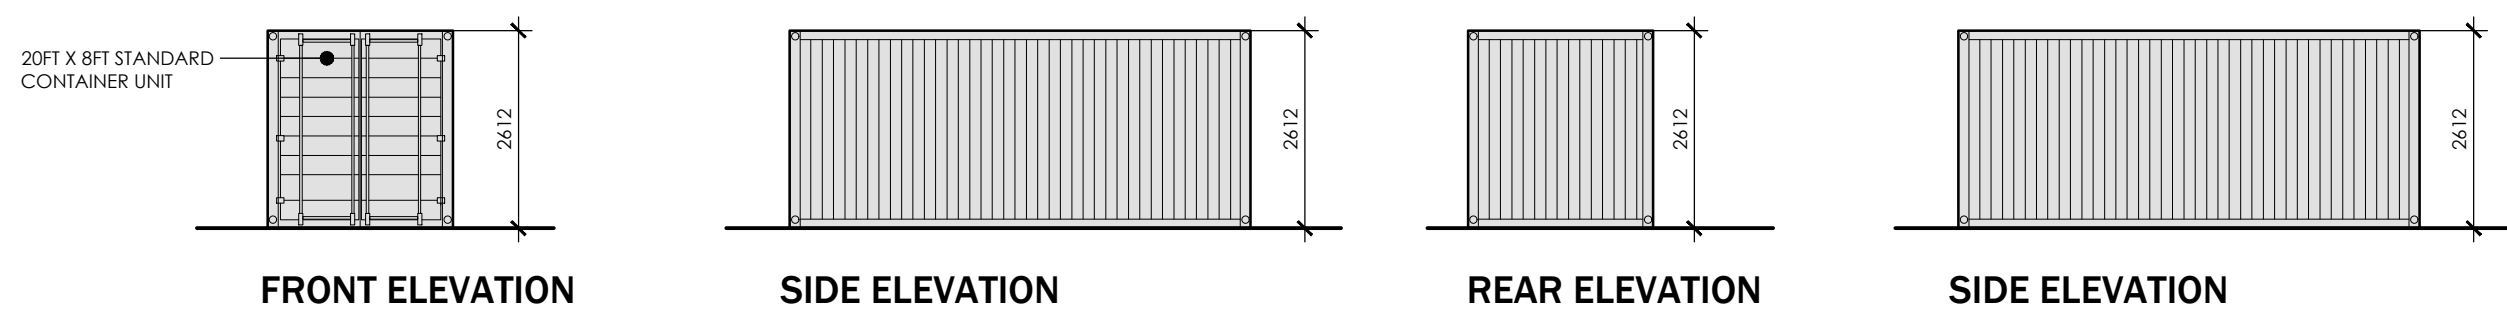

Do not scale from this drawing.
The users of this drawing shall check all dimensions & report all errors and omissions to Letruccodesign.
This drawing is copyright. It must not be copied, used or disclosed to third parties without prior permission of Letruccodesign.

Revisions
REV A, SEPT 25
SLIGHT UPDATES AS PER CLIENT COMMENTS
REV B, SEPT 25
ADDITIONAL BIODIVERSITY MEASURES ADDED IN THE FORM OF BAT AND BIRD BOXES.

Client	Drawing No	Scale	Revision
Hedynn HA	LT2508.04.02	1:100 @A1	B
Job Title	Drawing Title	Date	Checked
Mensherd, Gaer Garages	Proposed Works	Sept 25	KWL