
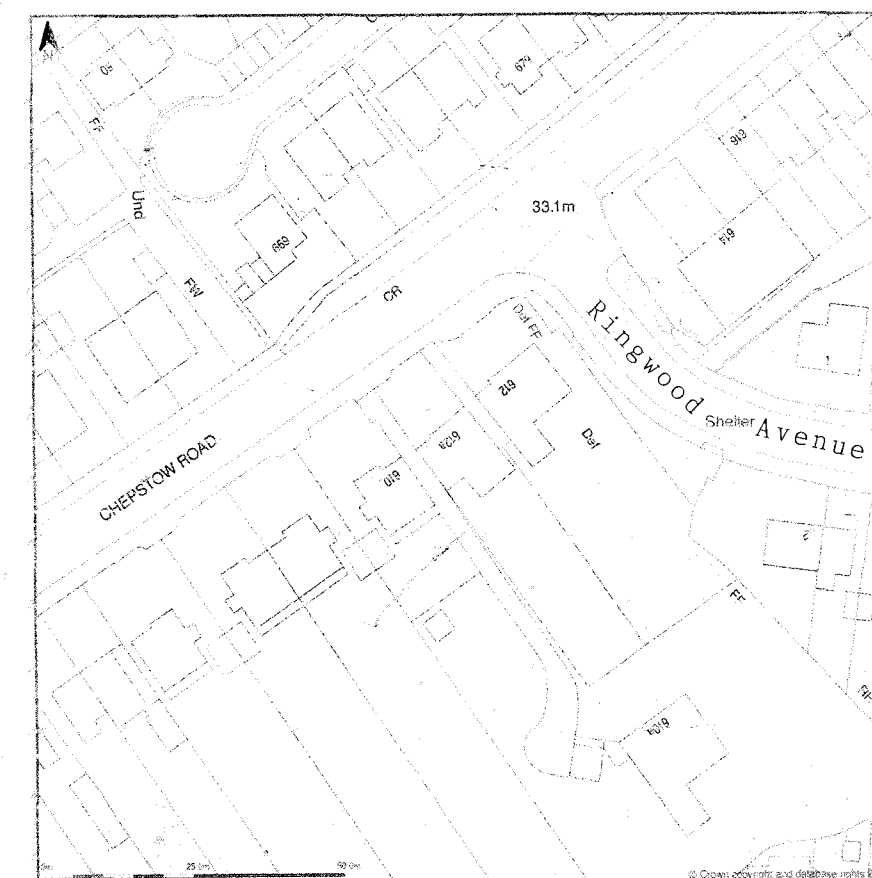


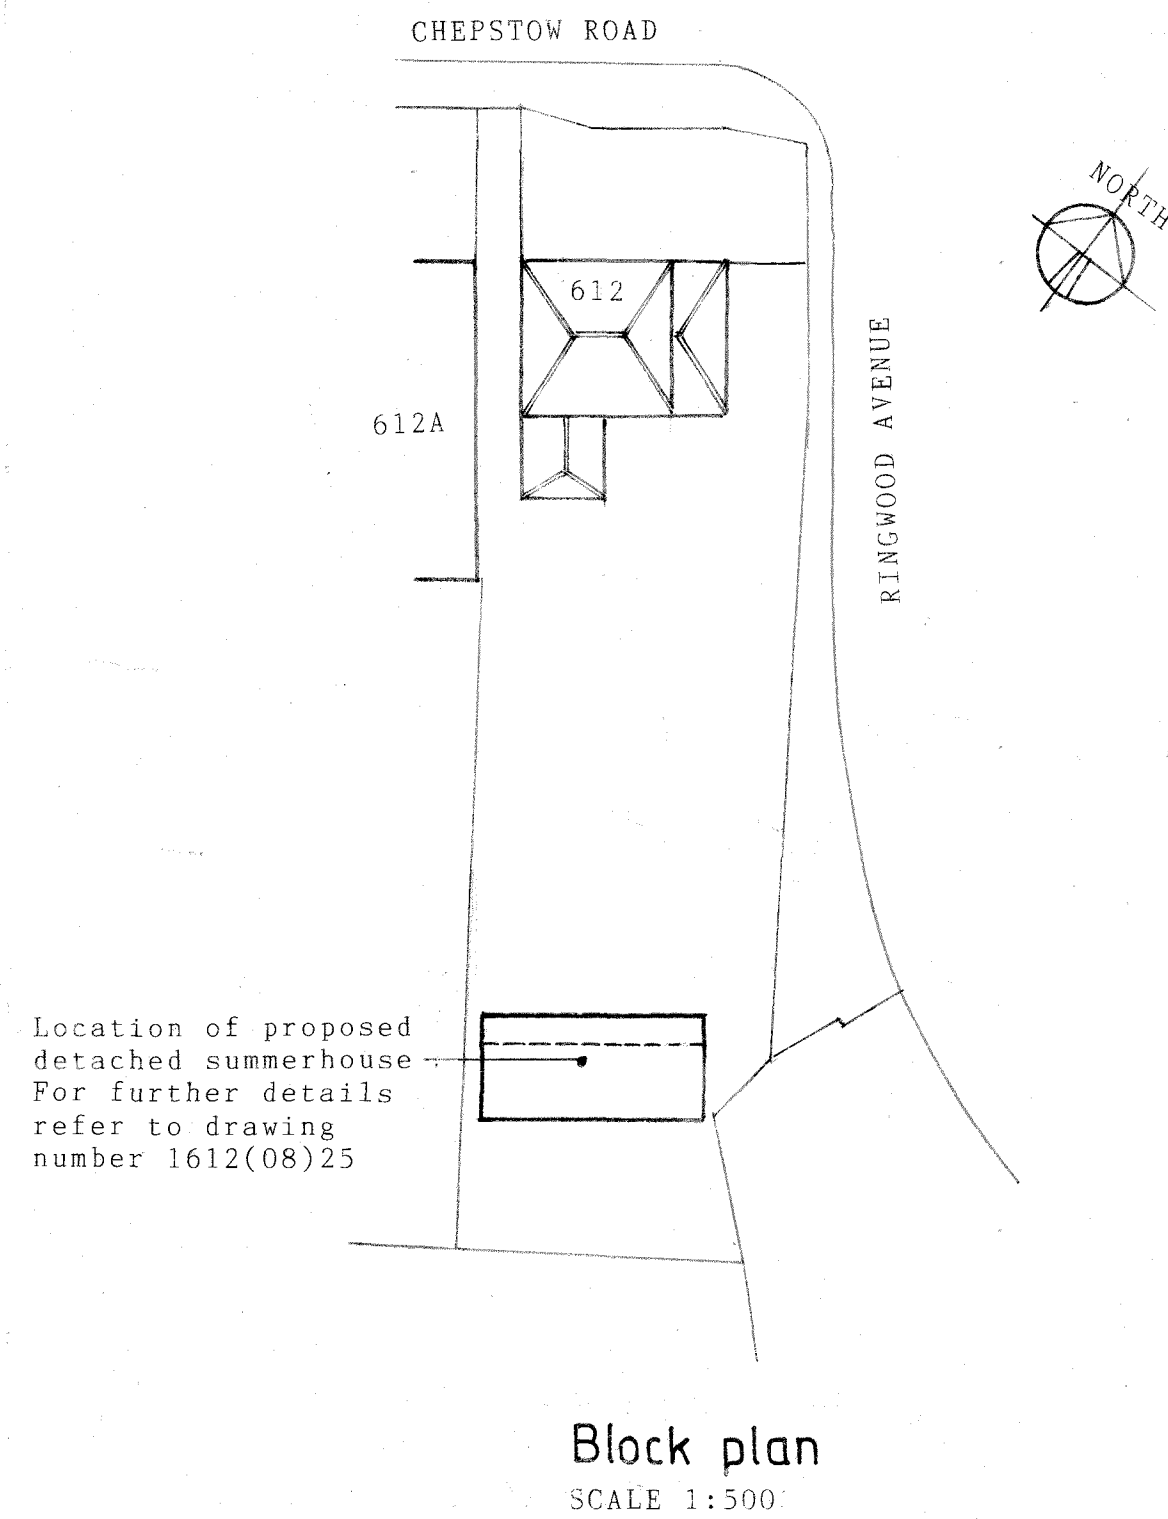

Revisions
Proposal
Alterations and extensions
Address
612 Chepstow Road
Newport
Classification
Site location and block plans
Drawing number
1612(01)25