
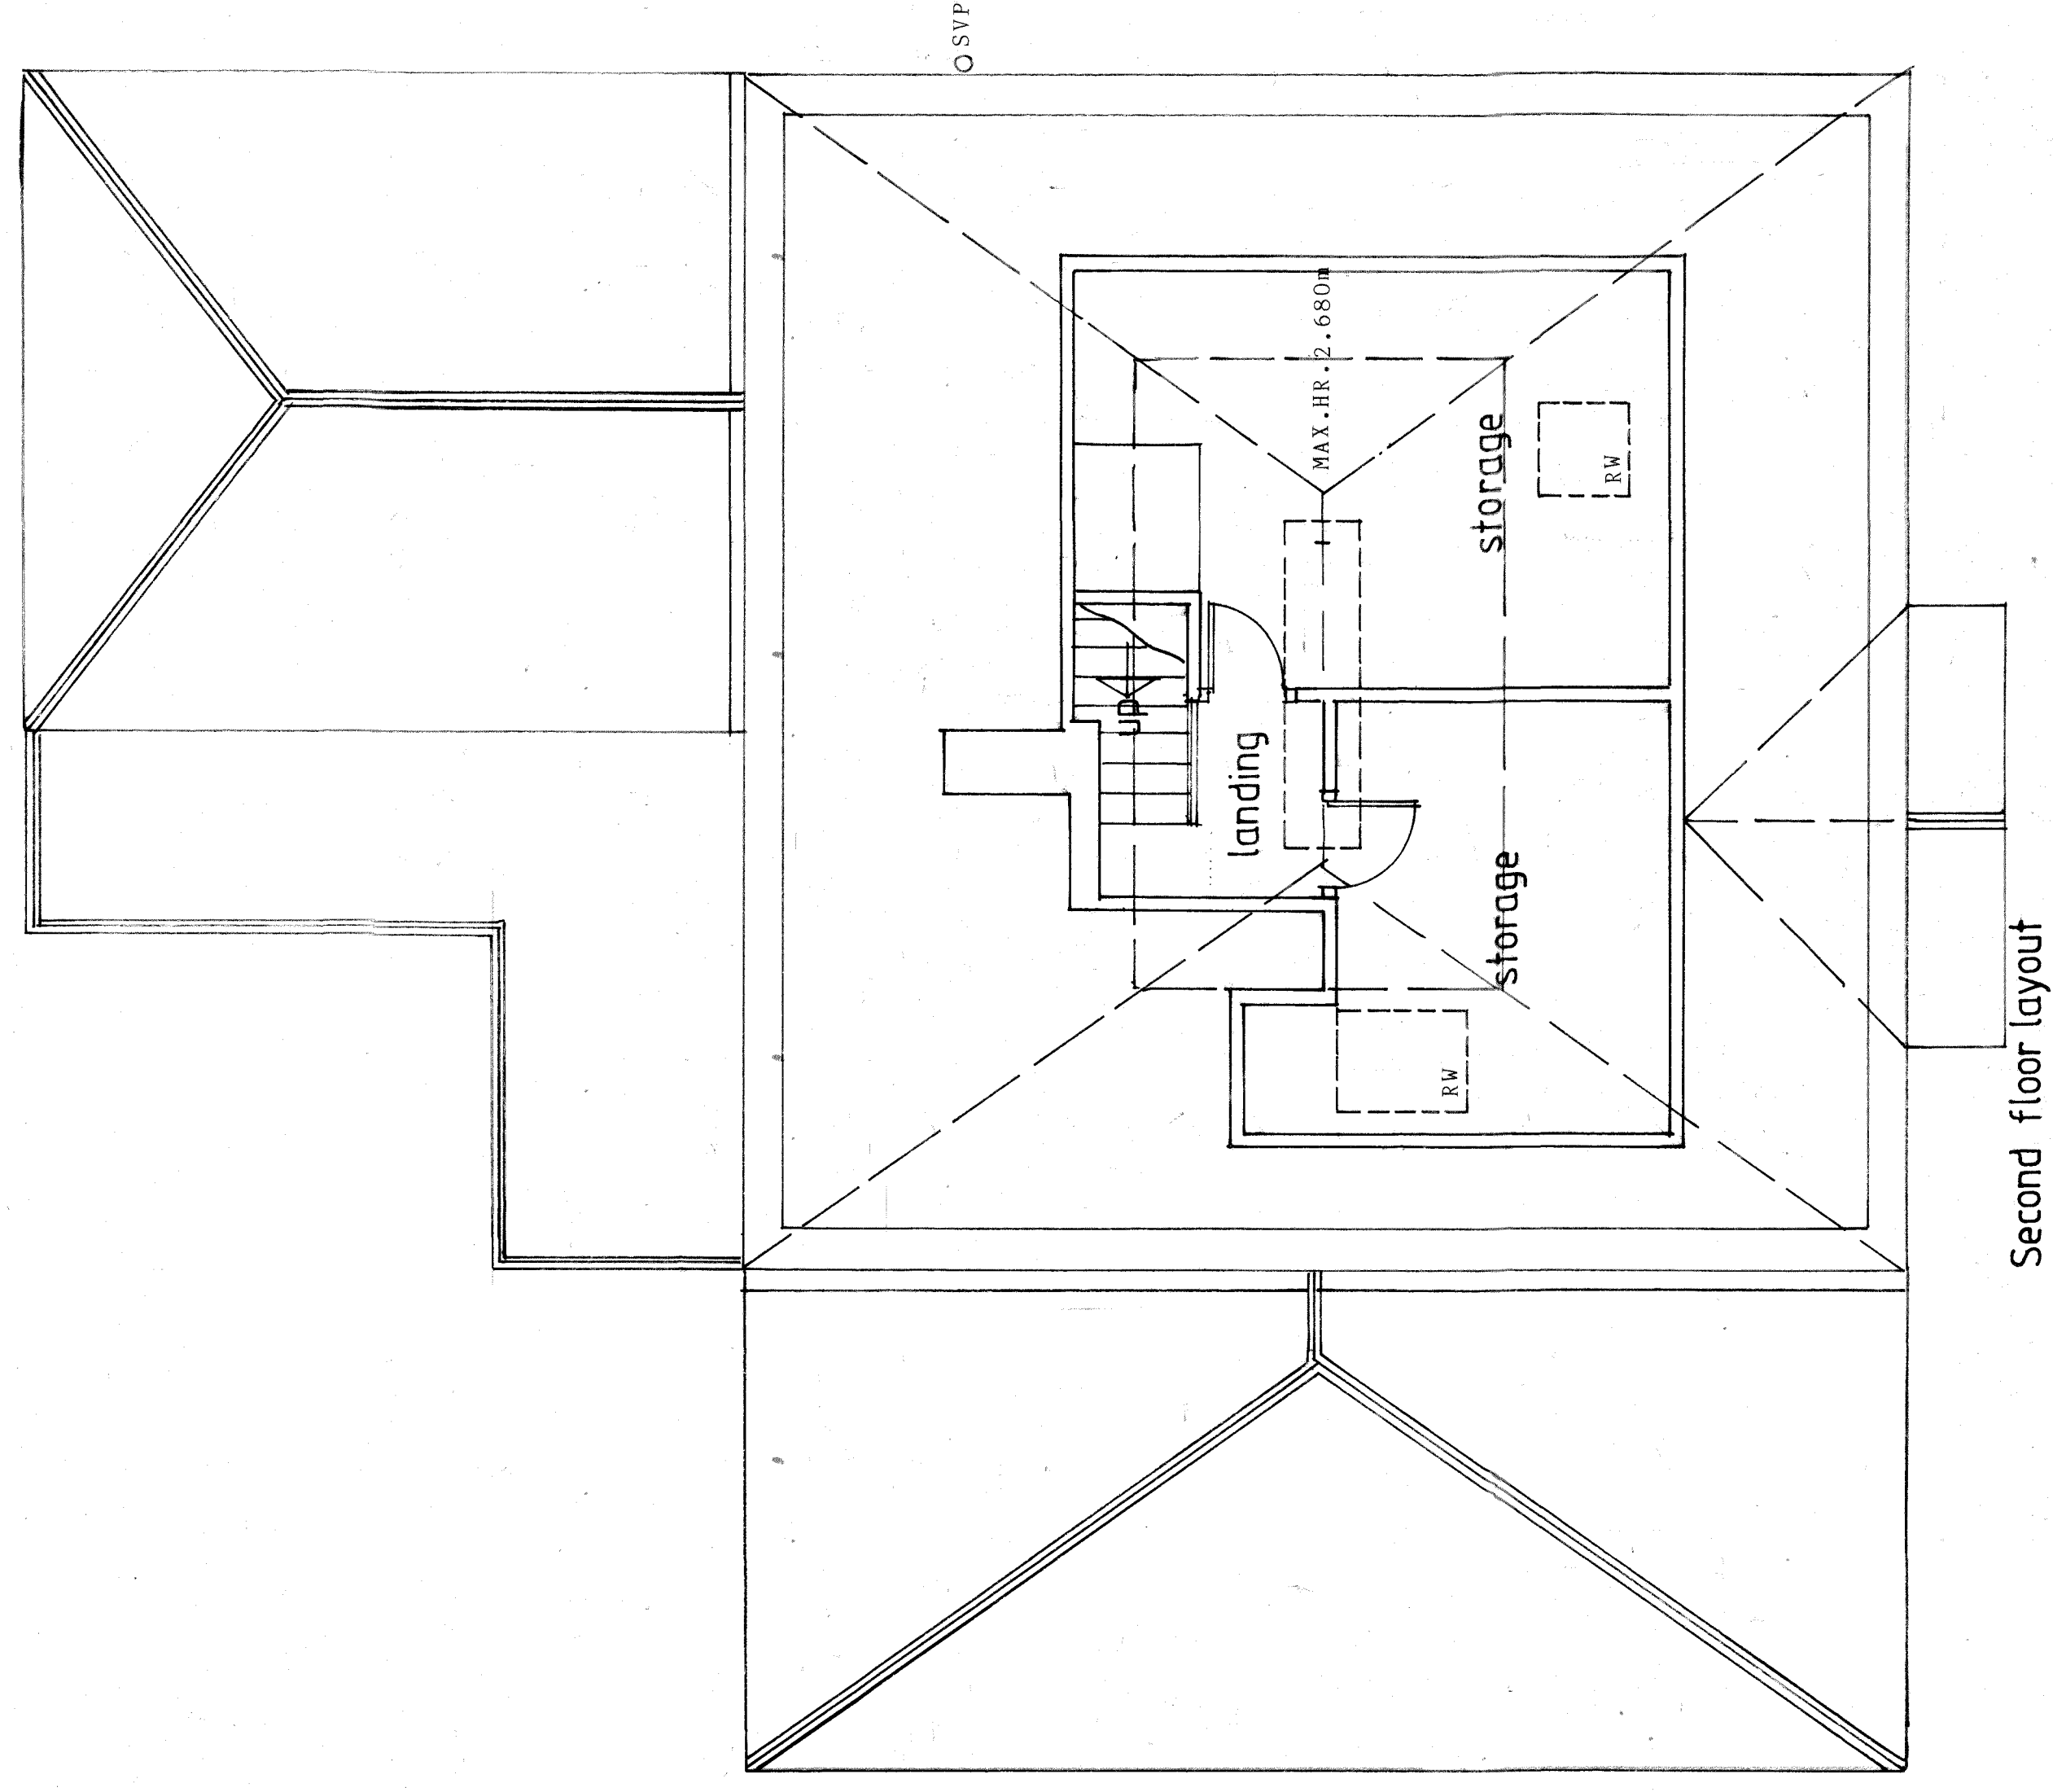


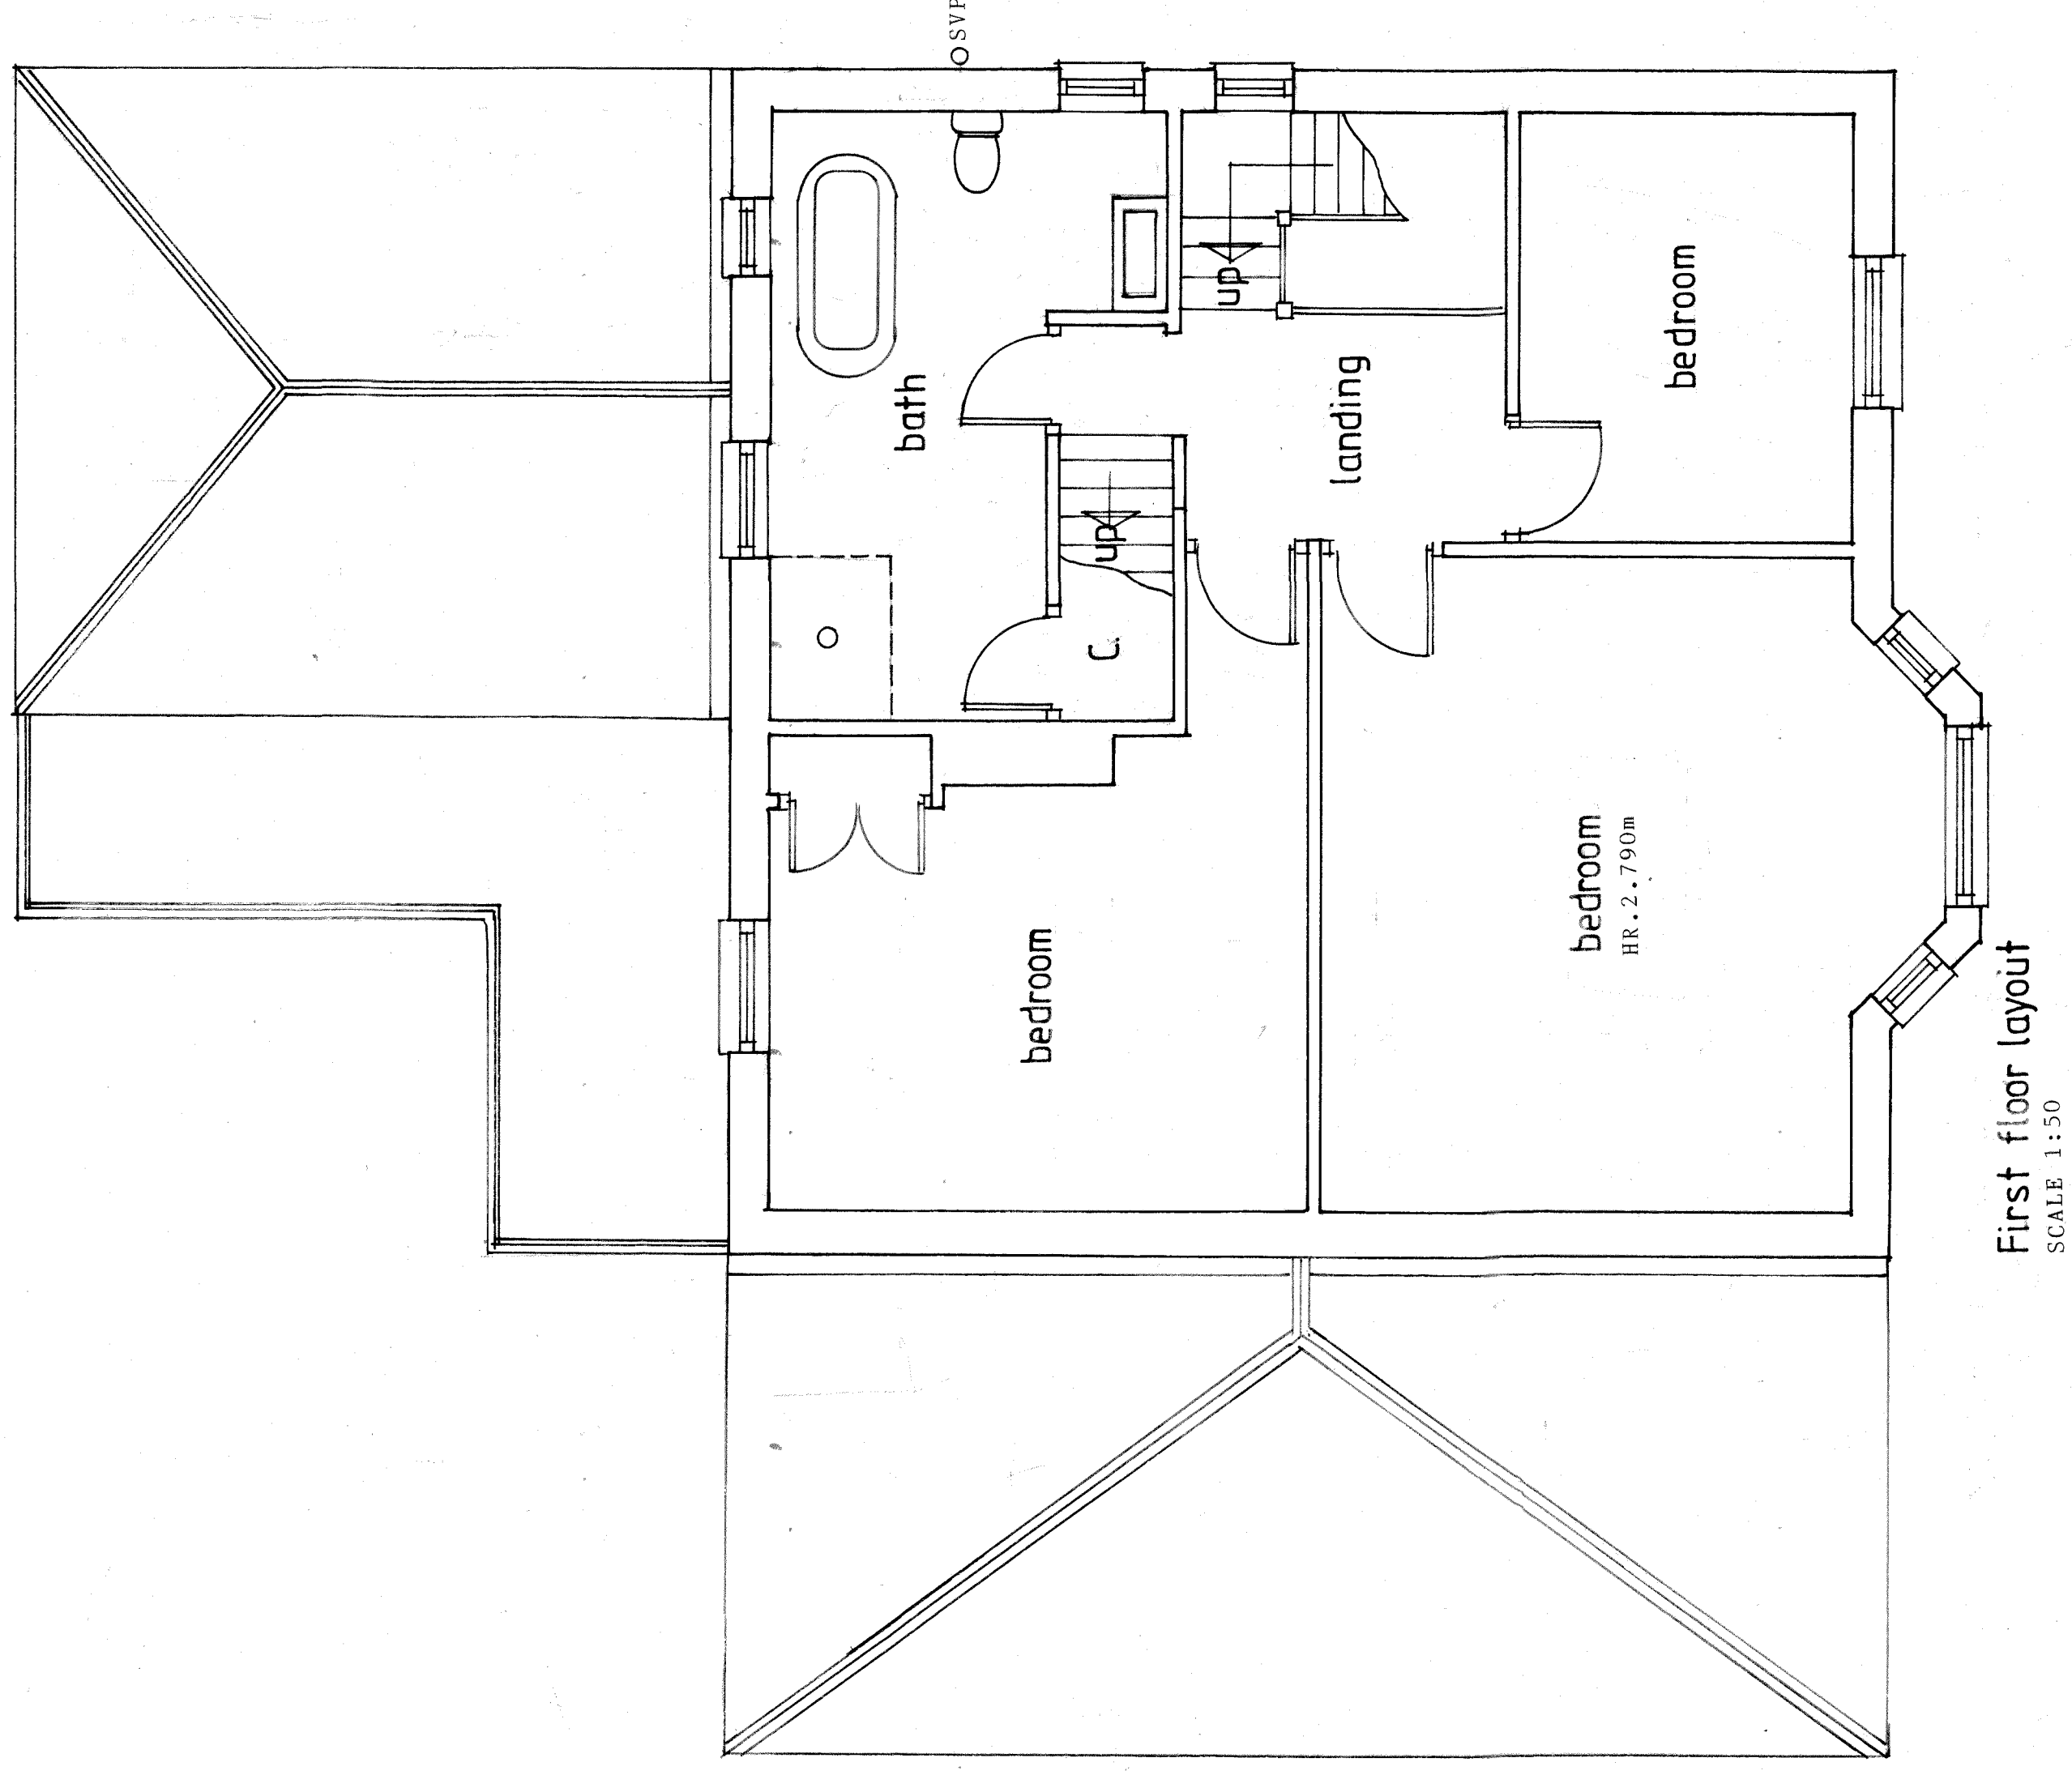

Revisions

Proposal

Alterations and extensions

Address

612 Chepstow Road

Newport

Classification

Existing first floor and second

floor layouts

Drawing number

1612(03)25