The remainder of the raised seating area between B and C is to be bounded by a 1.1m high balustrading.

The proposals are to include a 1.8m high translucent screen between A and B

EXTENDED RAISED SEATING AREA

B

C

A

en suite

dressing

family bath

C.

landing

up

up


bedroom

bedroom


bedroom

TO SUIT

3.700

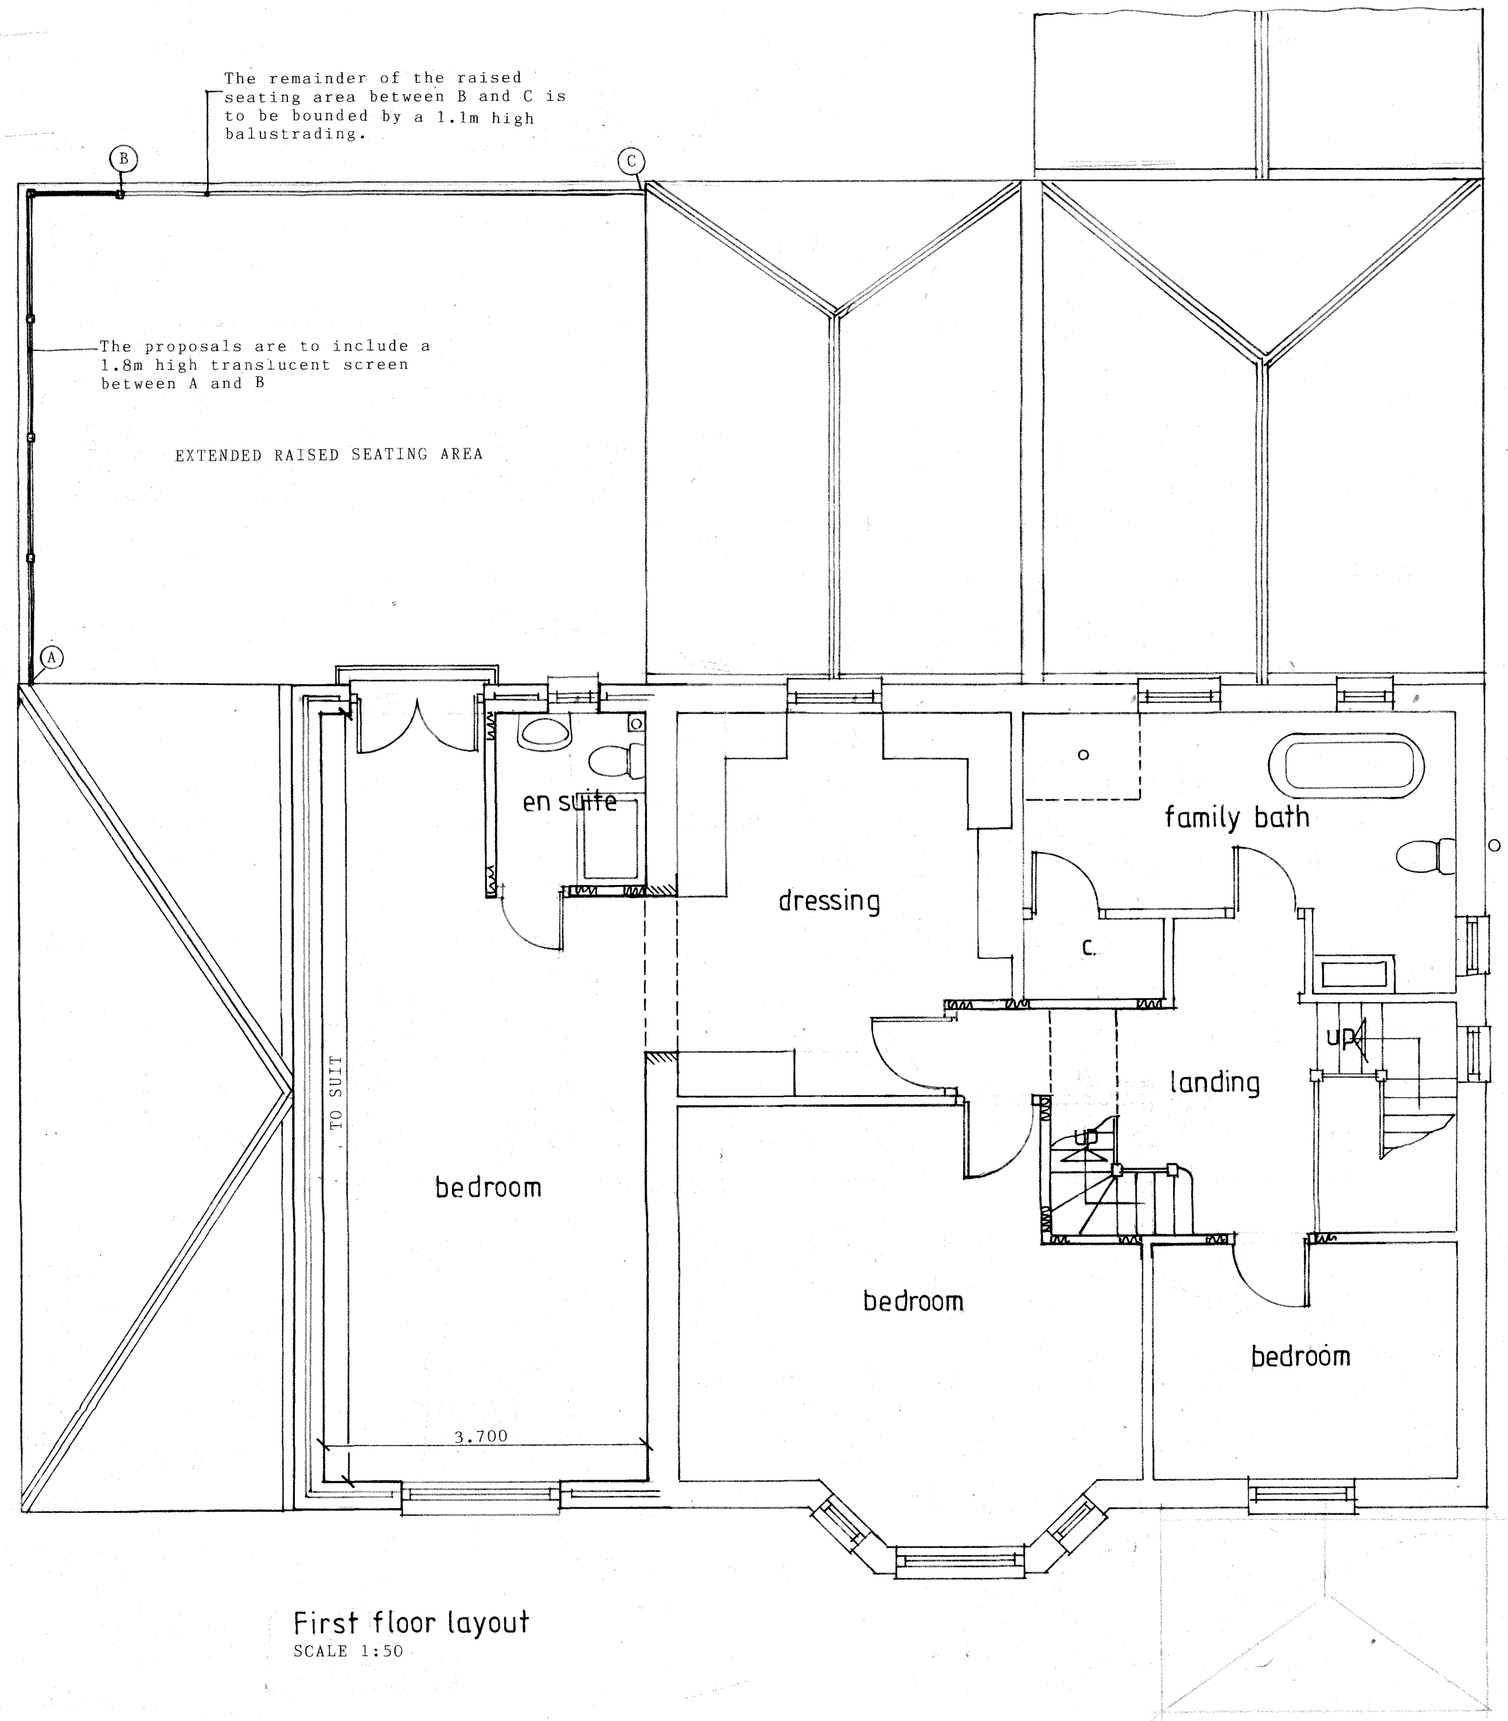

First floor layout
SCALE 1:50

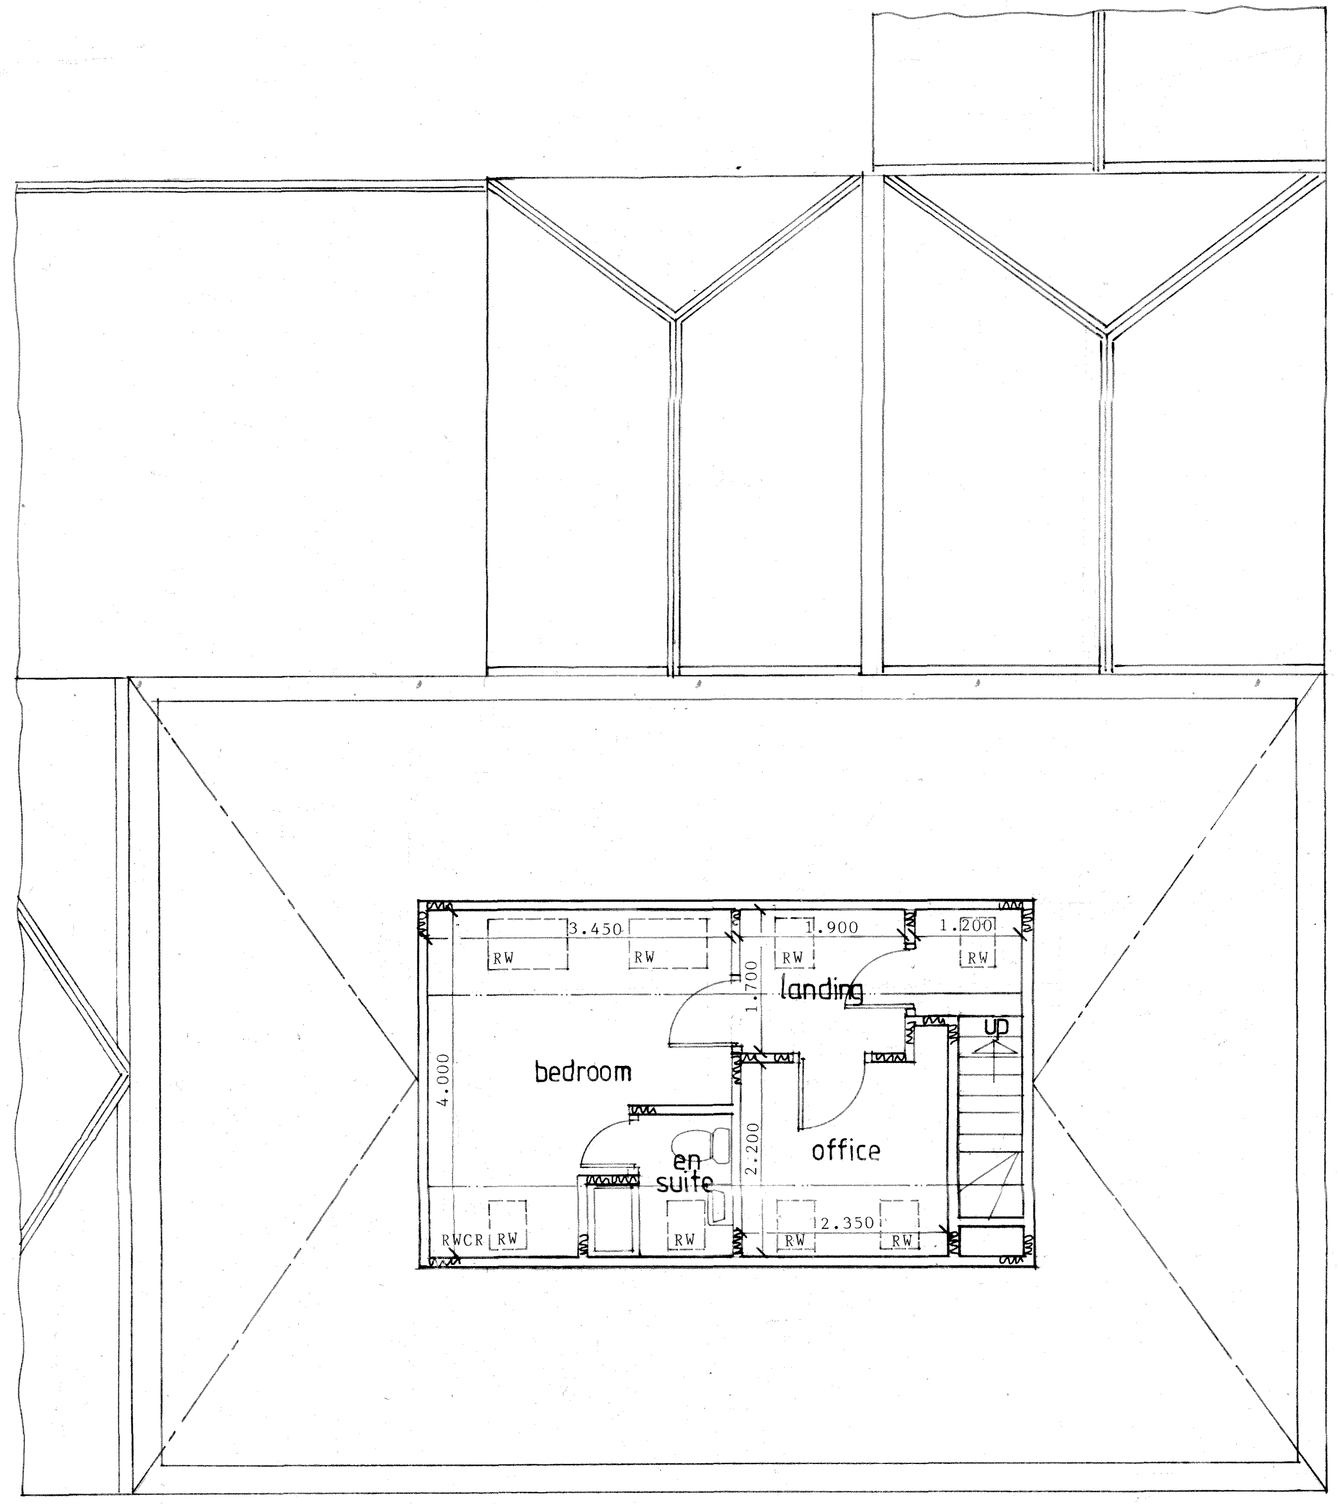


Second floor layout

**Specification for building works**
Numbered notes indicated thus (3) refer to sections in the Specification for Building Works that is to be read in conjunction with the working drawings.

Revisions

Proposal
**Alterations and extensions**

Address
**612 Chepstow Road**
**Newport**

Classification
**Proposed first and second floor layouts**

Drawing number
**1612(06)25**