




SITE LOCATION PLAN
AREA 2 HA
SCALE: 1:1250 on A4
CENTRE COORDINATES: 336580 , 183154

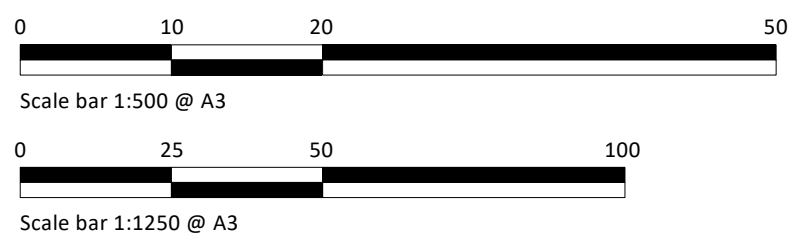

Supplied by Streetwise Maps Ltd
www.streetwise.net
Licence No: 100047474
07:37:16 17/11/2023





Skerryvore Designs Ltd
skerryvoredesigns.co.uk

Phone **01633 897922**
Mobile **07816 934352**
contact@skerryvoredesigns.co.uk

JOB TITLE	St Helens, Chapel Road, Goldcliff, Newport, NP18 2AW	DRAWING TITLE	Block and Location Plan	DRAWING No.	SD1169 00
				SCALE	1:500 / 1:1250 @ A3
				DATE	Feb 2026