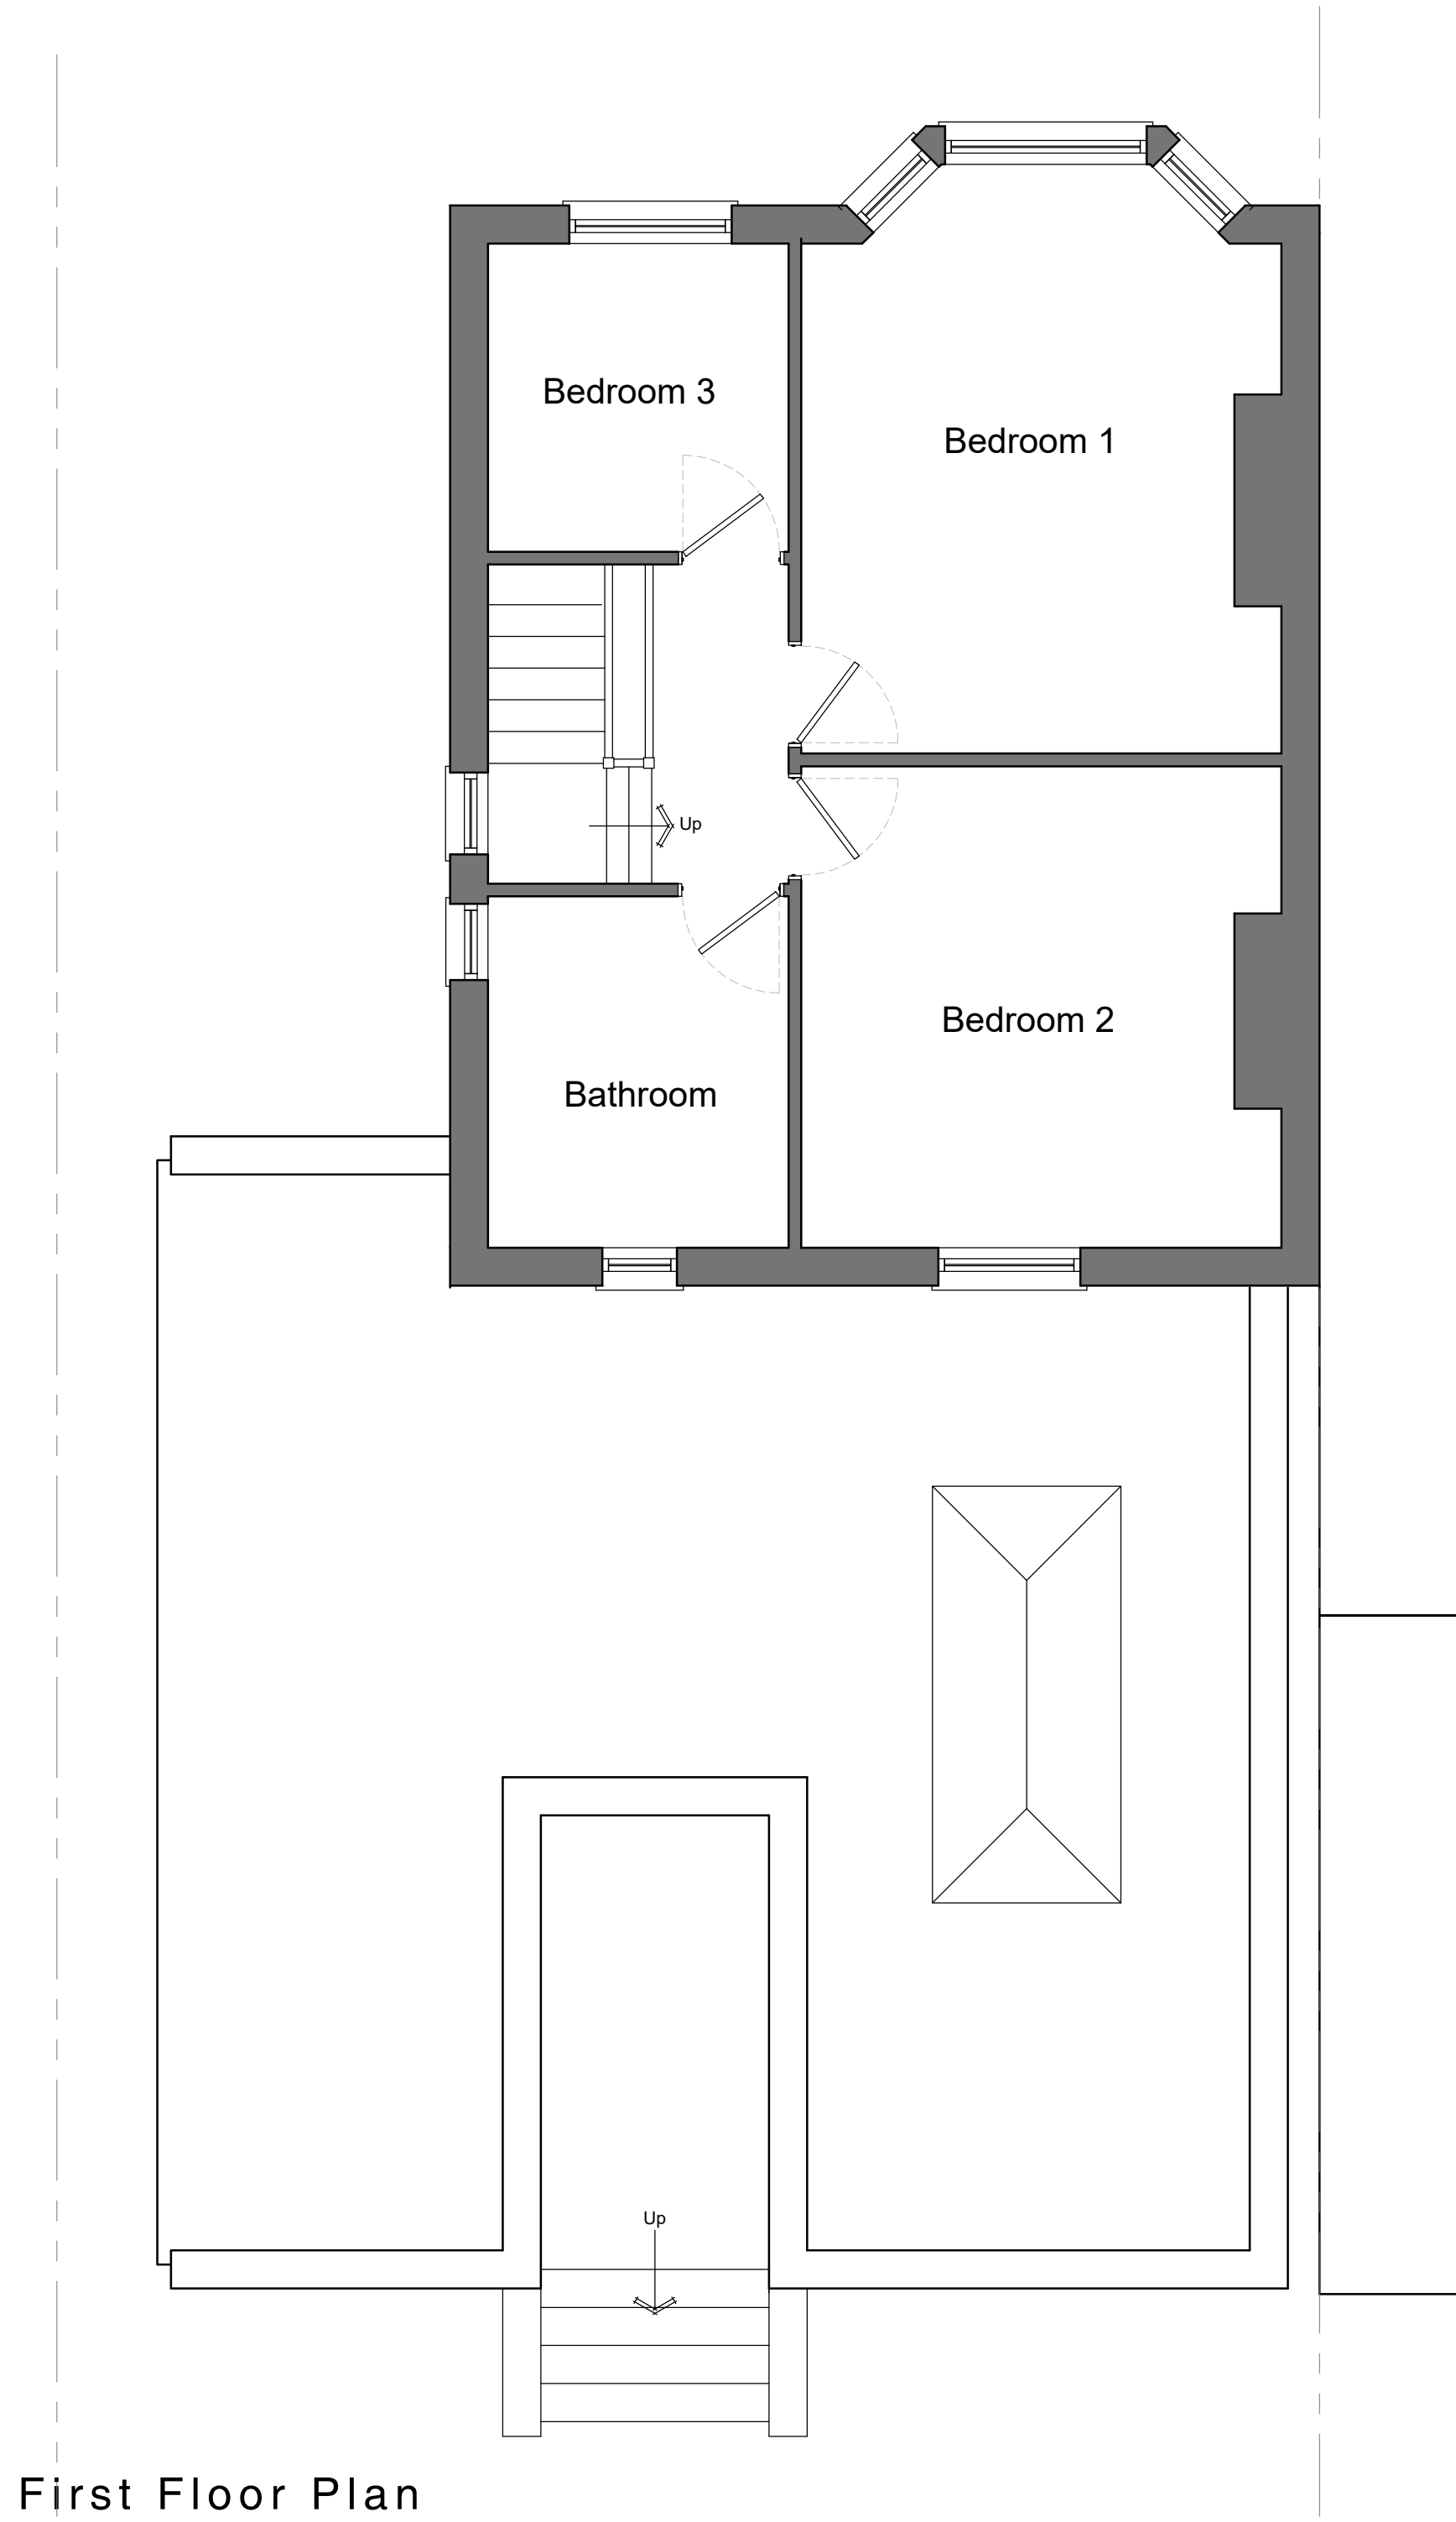
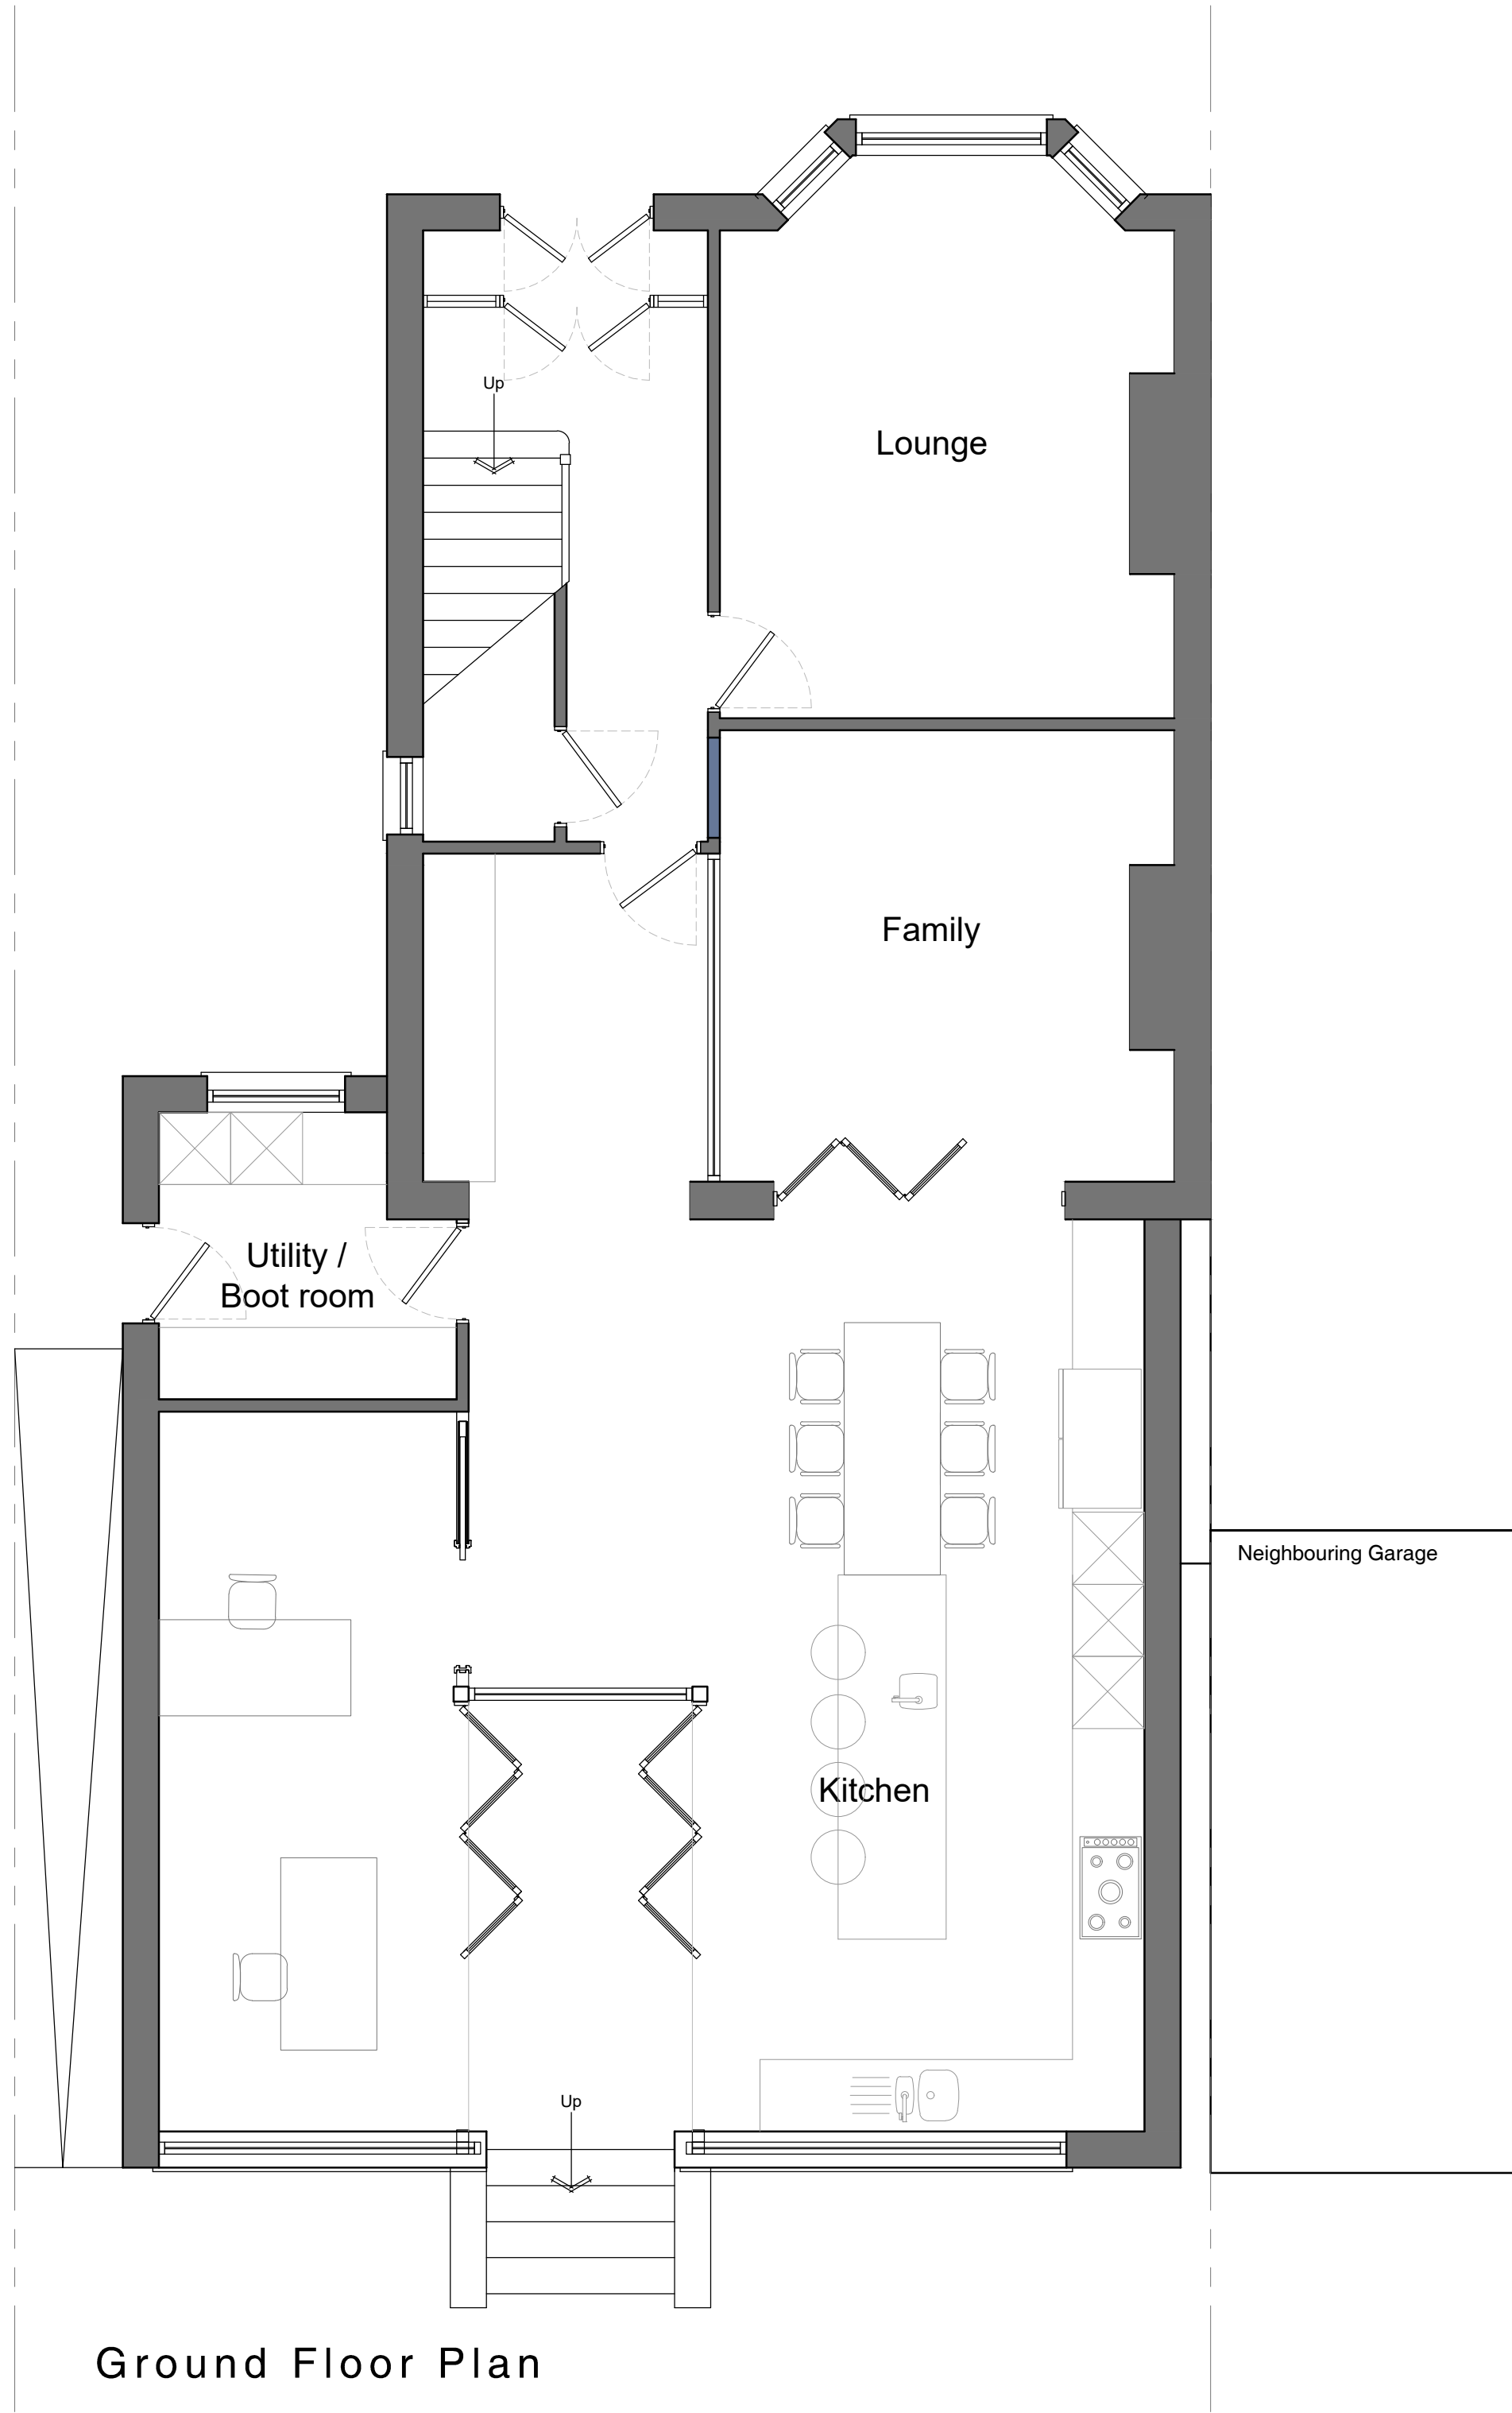


PROJECT: 46 The Coldra Newport		
TITLE: Proposed Plans		
SCALE: 1:50 @ A1	DATE: July 2025	DRAWN BY: ams
DRAWING NUMBER: 4421.PL.05	REVISION: G	