


Location	34 Envillie Road NP20 5AD
Existing	Plan of new garden elevation showing boundary wall and new fence
Scale	1 : 50
Drawing No	GV 04

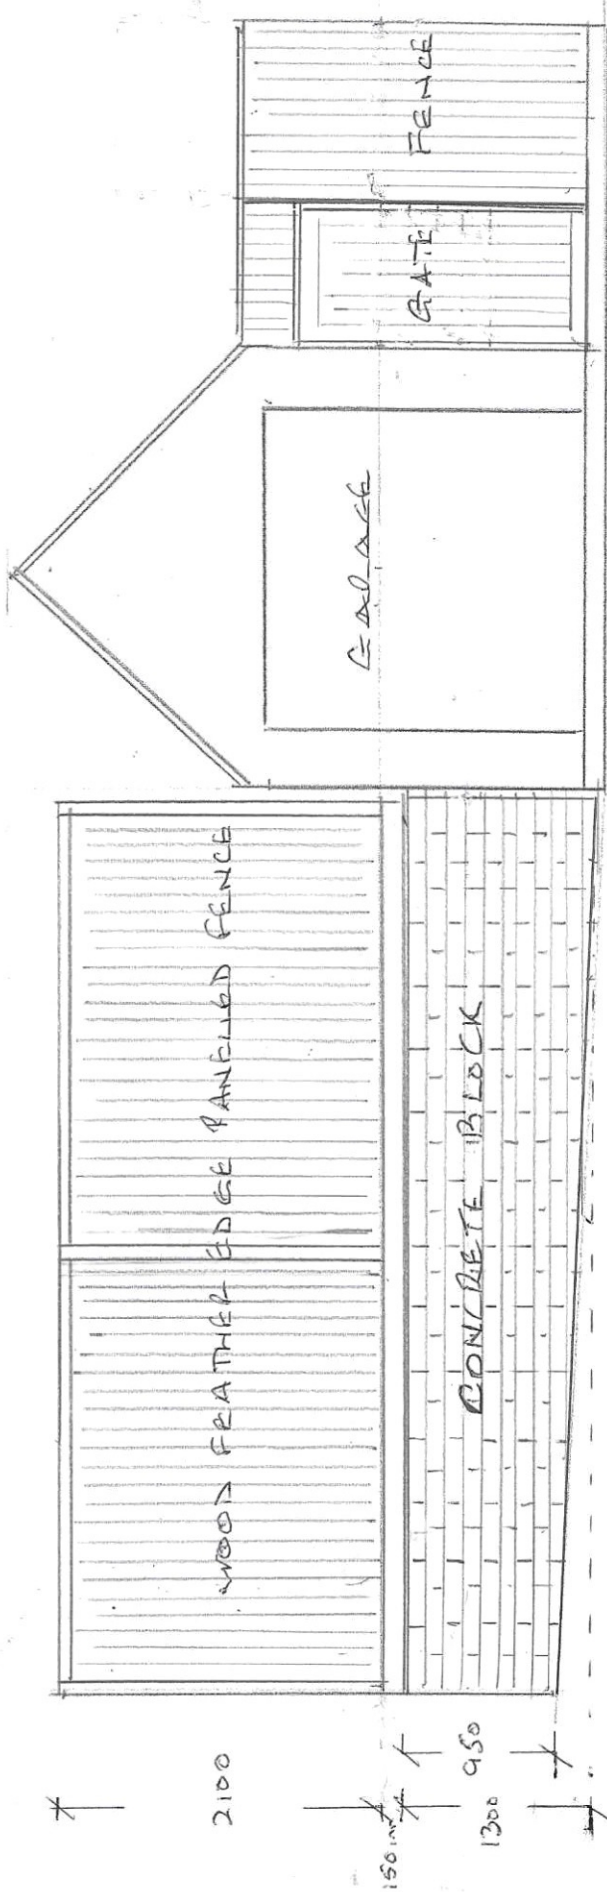

* 5900mm * 2900 * 2100 *