

THIS DRAWING IS COPYRIGHT
RICHARD ANDREWS ARCHITECTS
AND IS TO REMAIN THE PROPERTY OF
ANY DISSEMINATION TO BE WITHDRAWN

THIS DRAWING HAS BEEN PRODUCED FOR PLANNING AND BUILDING REGULATIONS
PURPOSES ONLY. THE CLIENT HAS BEEN ADVISED THAT THE CLIENT IS
RESPONSIBLE FOR OBTAINING ALL NECESSARY CONSENTS AND FOR OBTAINING
CONTRACTOR QUOTES FOR ANY WORKS ADVICE BY THE CLIENT

REVISIONS	
-	-
-	-

RICHARD ANDREWS
ARCHITECTS
SUSTAINABLE DESIGN SOLUTIONS

SUITE 2.3, THE ESTATES OFFICE 25,26
GOLD TOPS, NEWPORT, NP20 4PG
PHONE: 01923 241414
EMAIL: radm@richardandrews.co.uk

Richard Andrews Architects Ltd
Registered Office: 25, 26 Gold Tops, Newport, NP20 4PG, GY14 3LZ
www.richardandrews.co.uk

Job
**21 Cot Farm Circle
Newport
NP15 9JR**

Drawing
**Existing Plans, Elevation and
Section**


Number
R 9 1 7 – 1 1 A 1

Scale
1:50


Date
08/25

Drawn
BH

Checked
LS

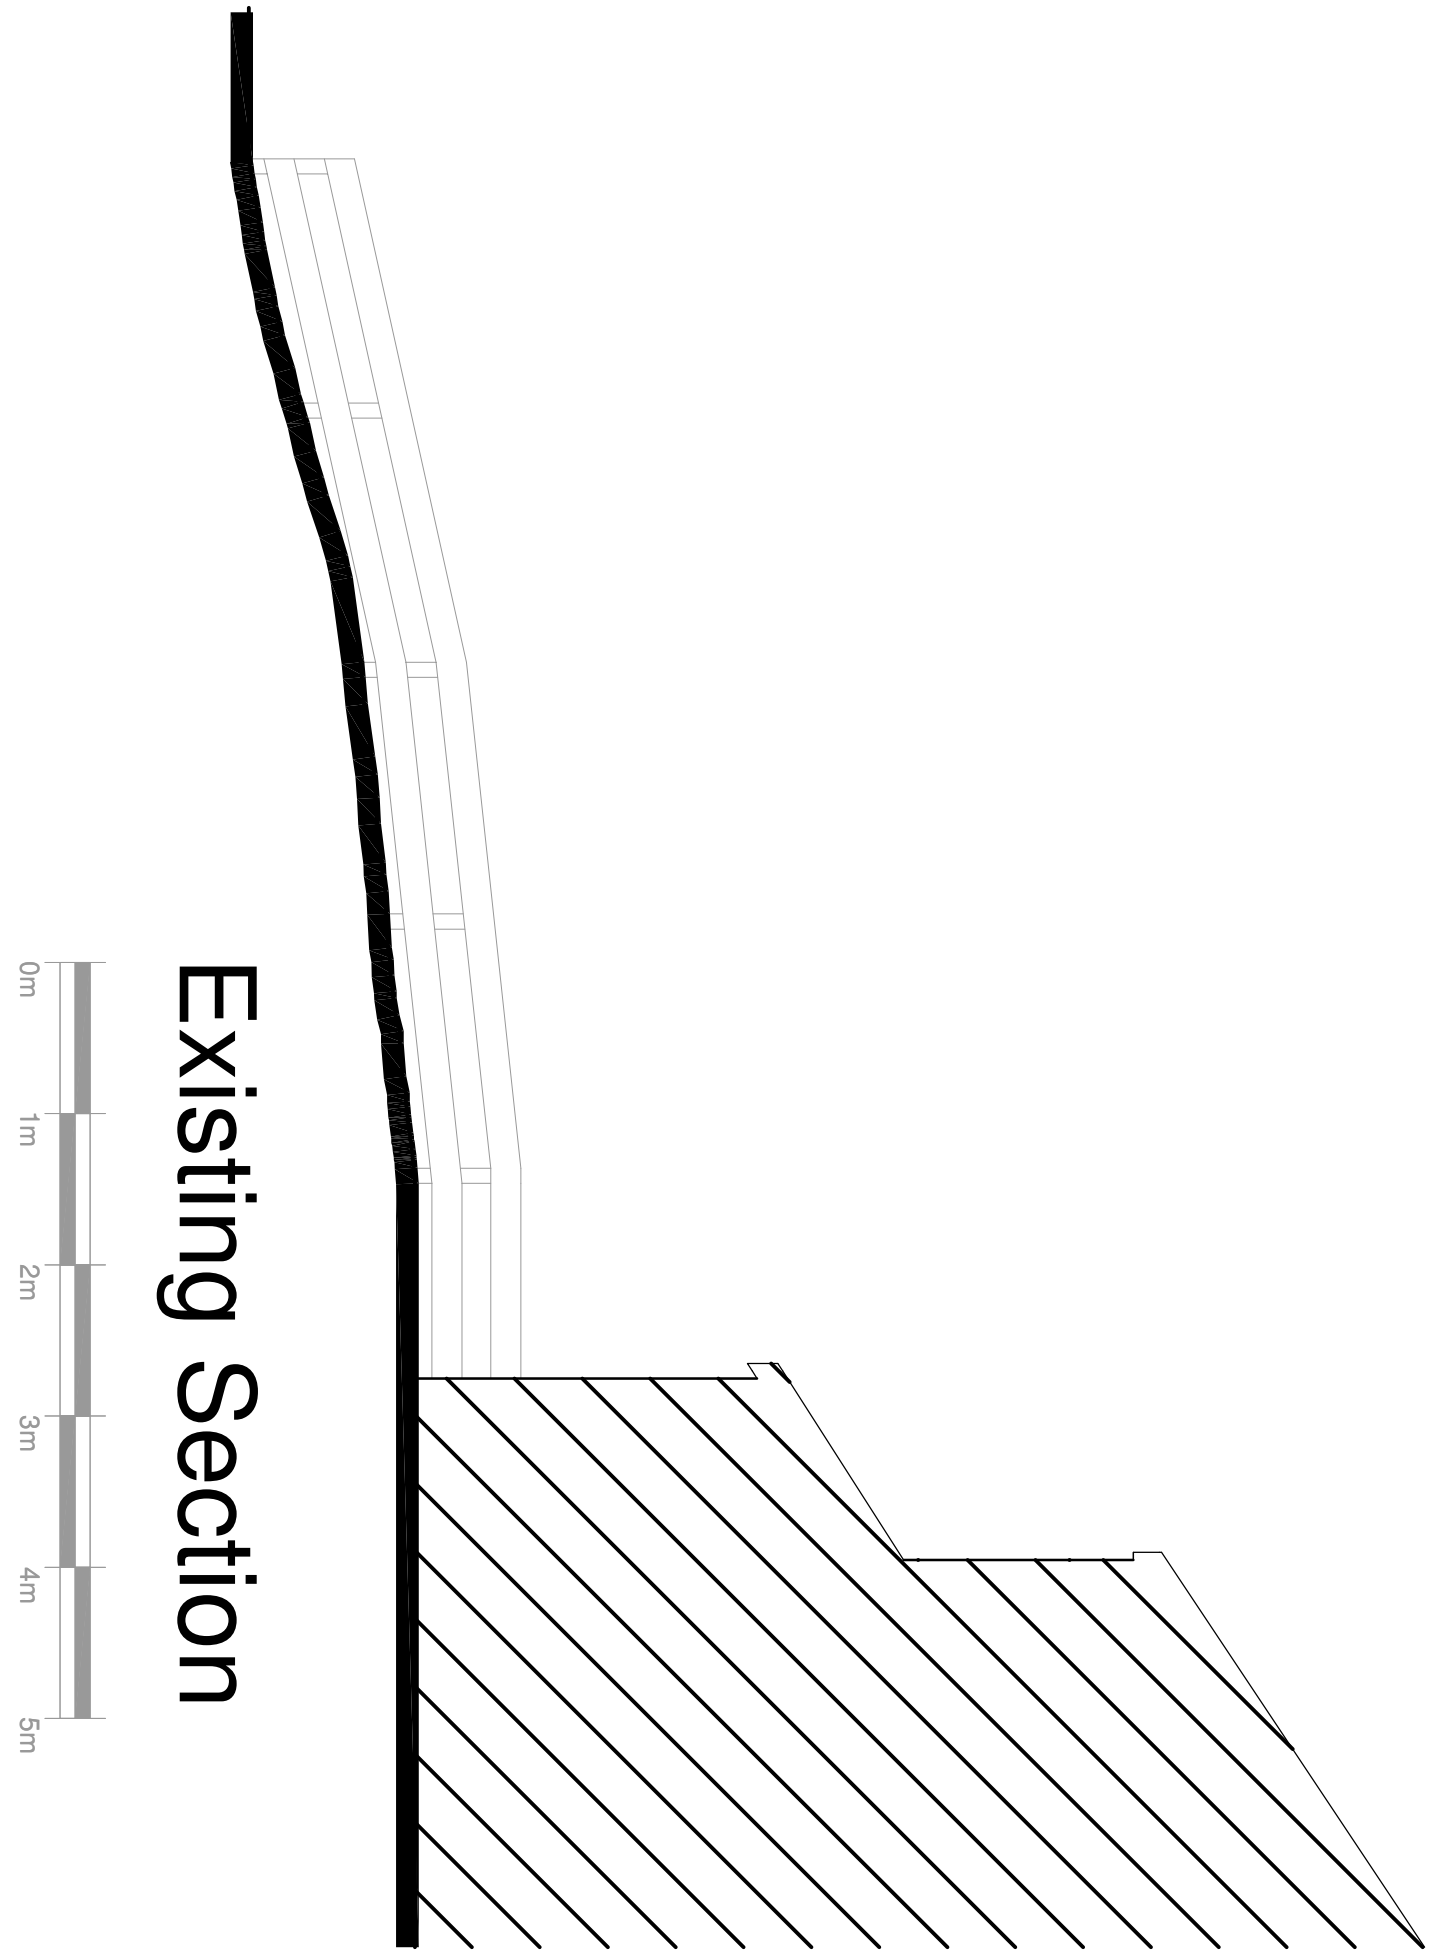

Existing Section

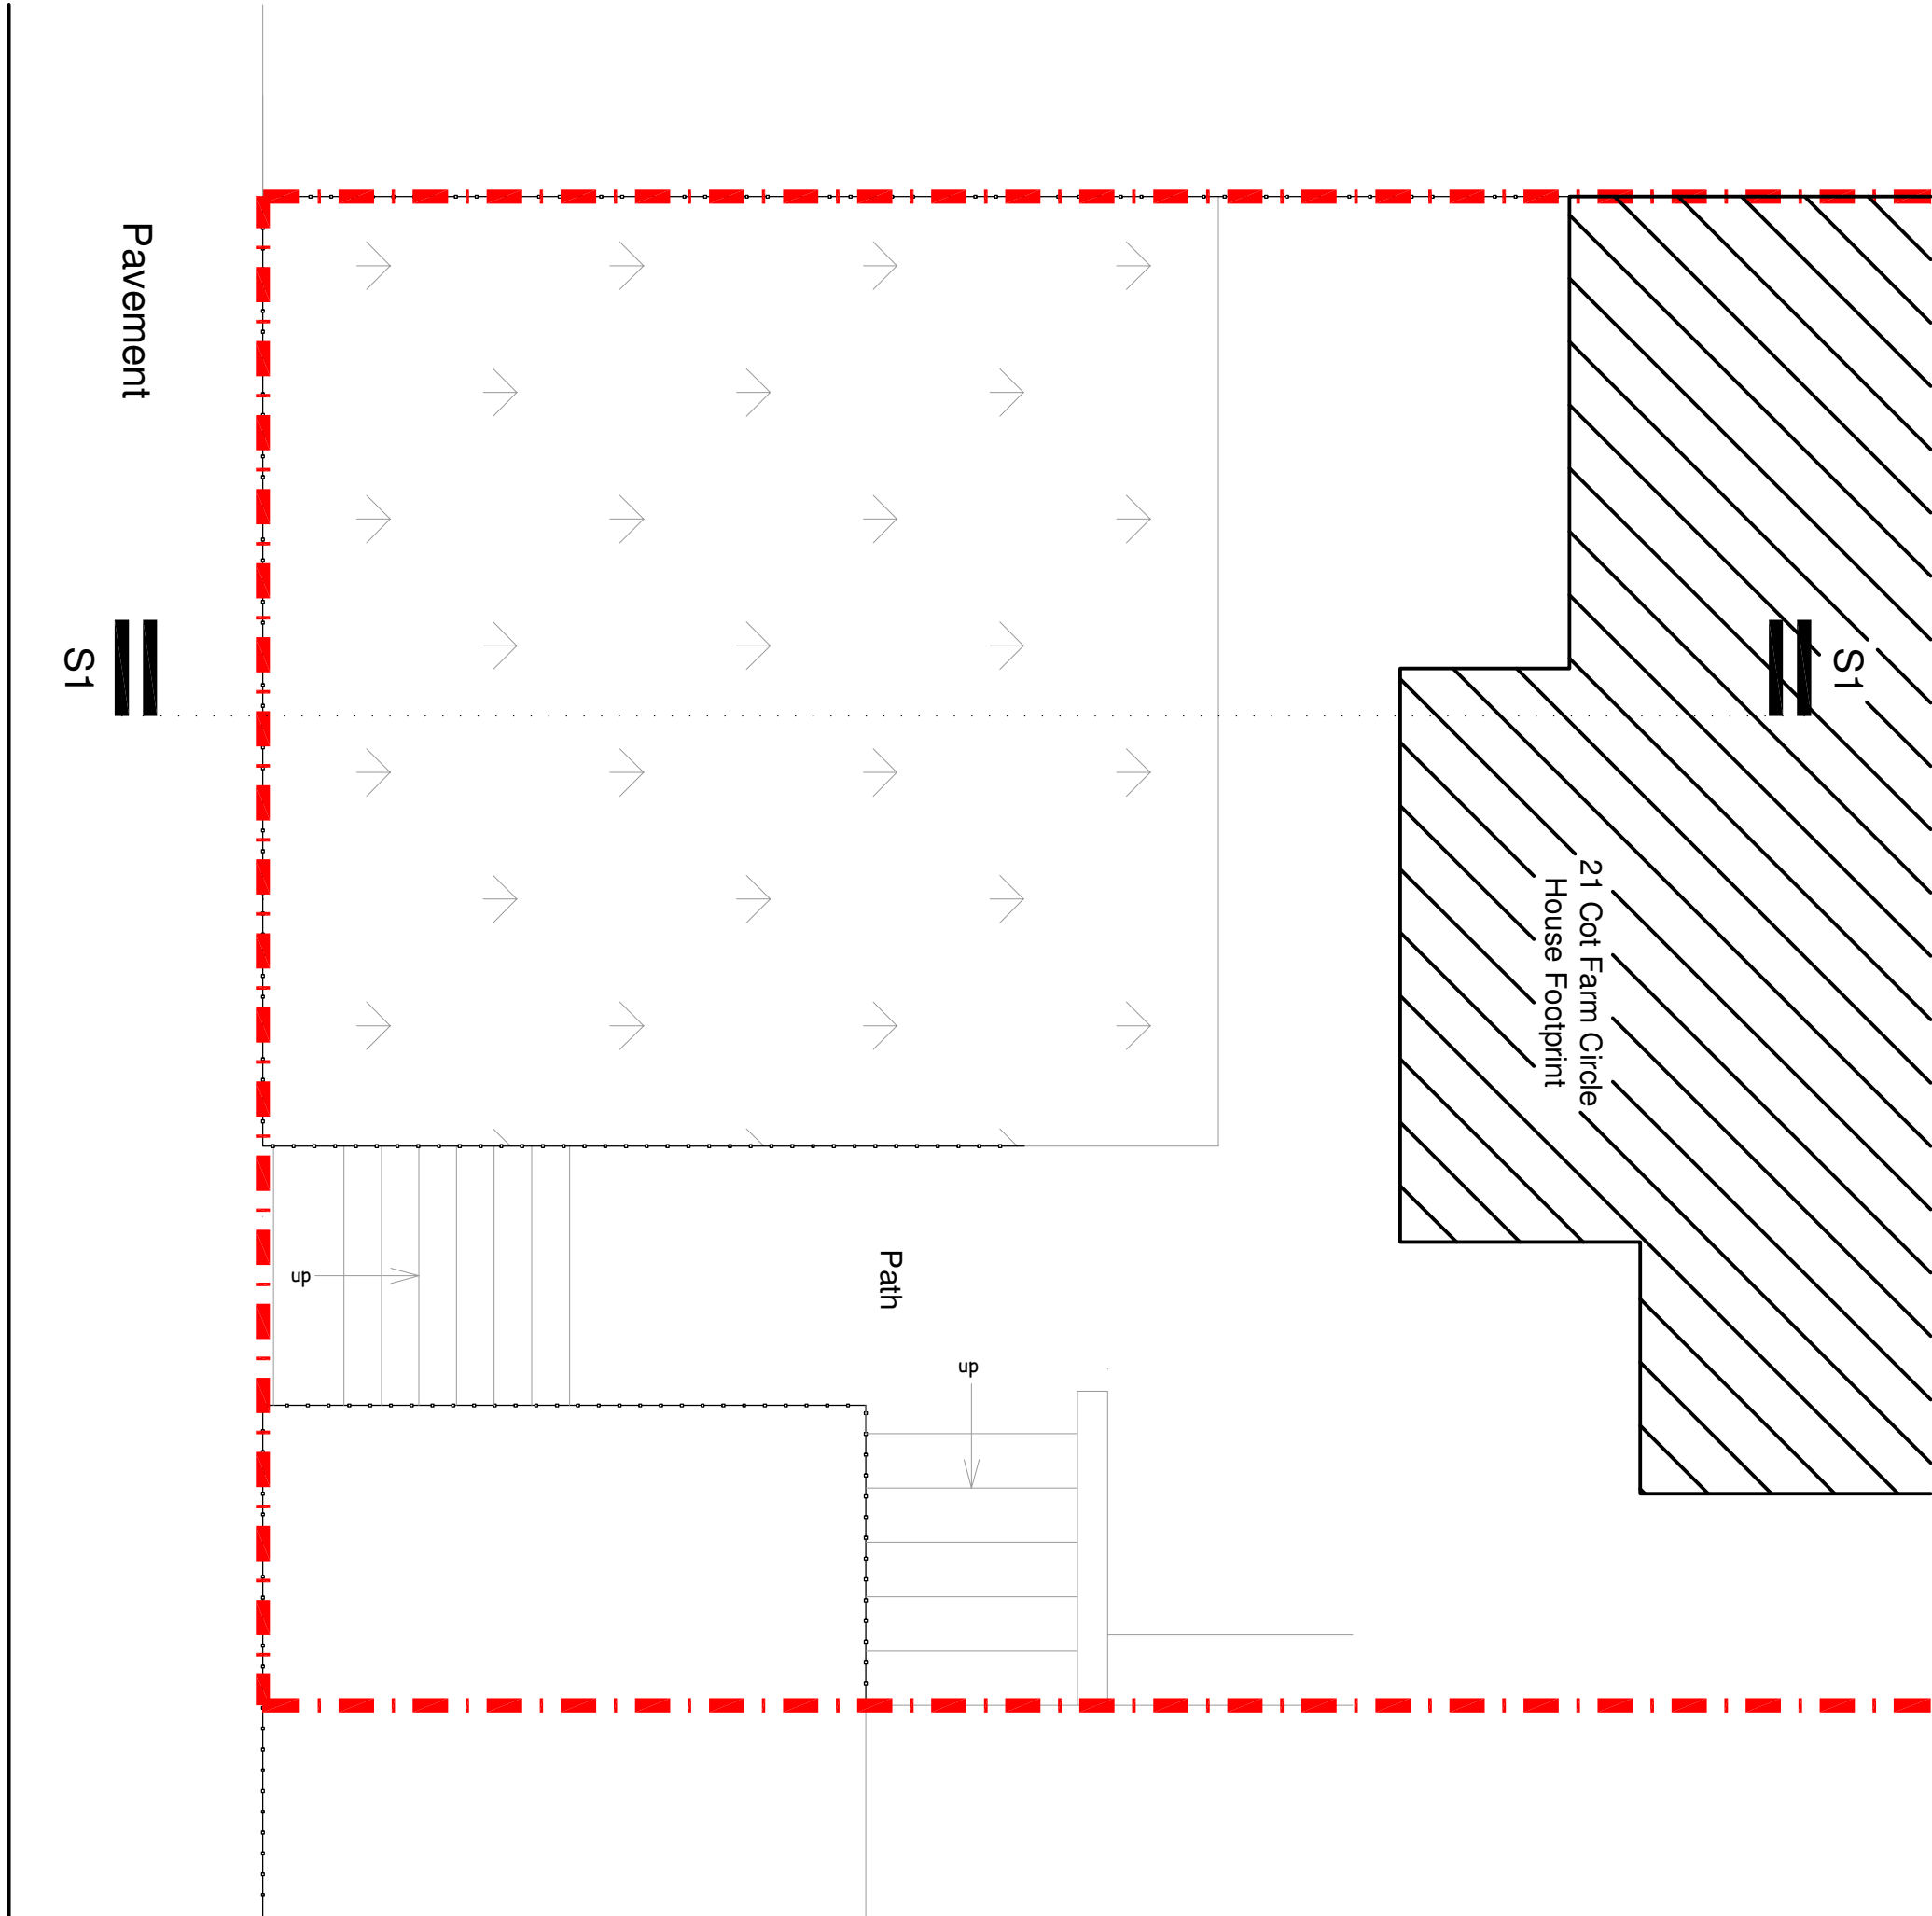

Existing Plan

Front Elevation

