


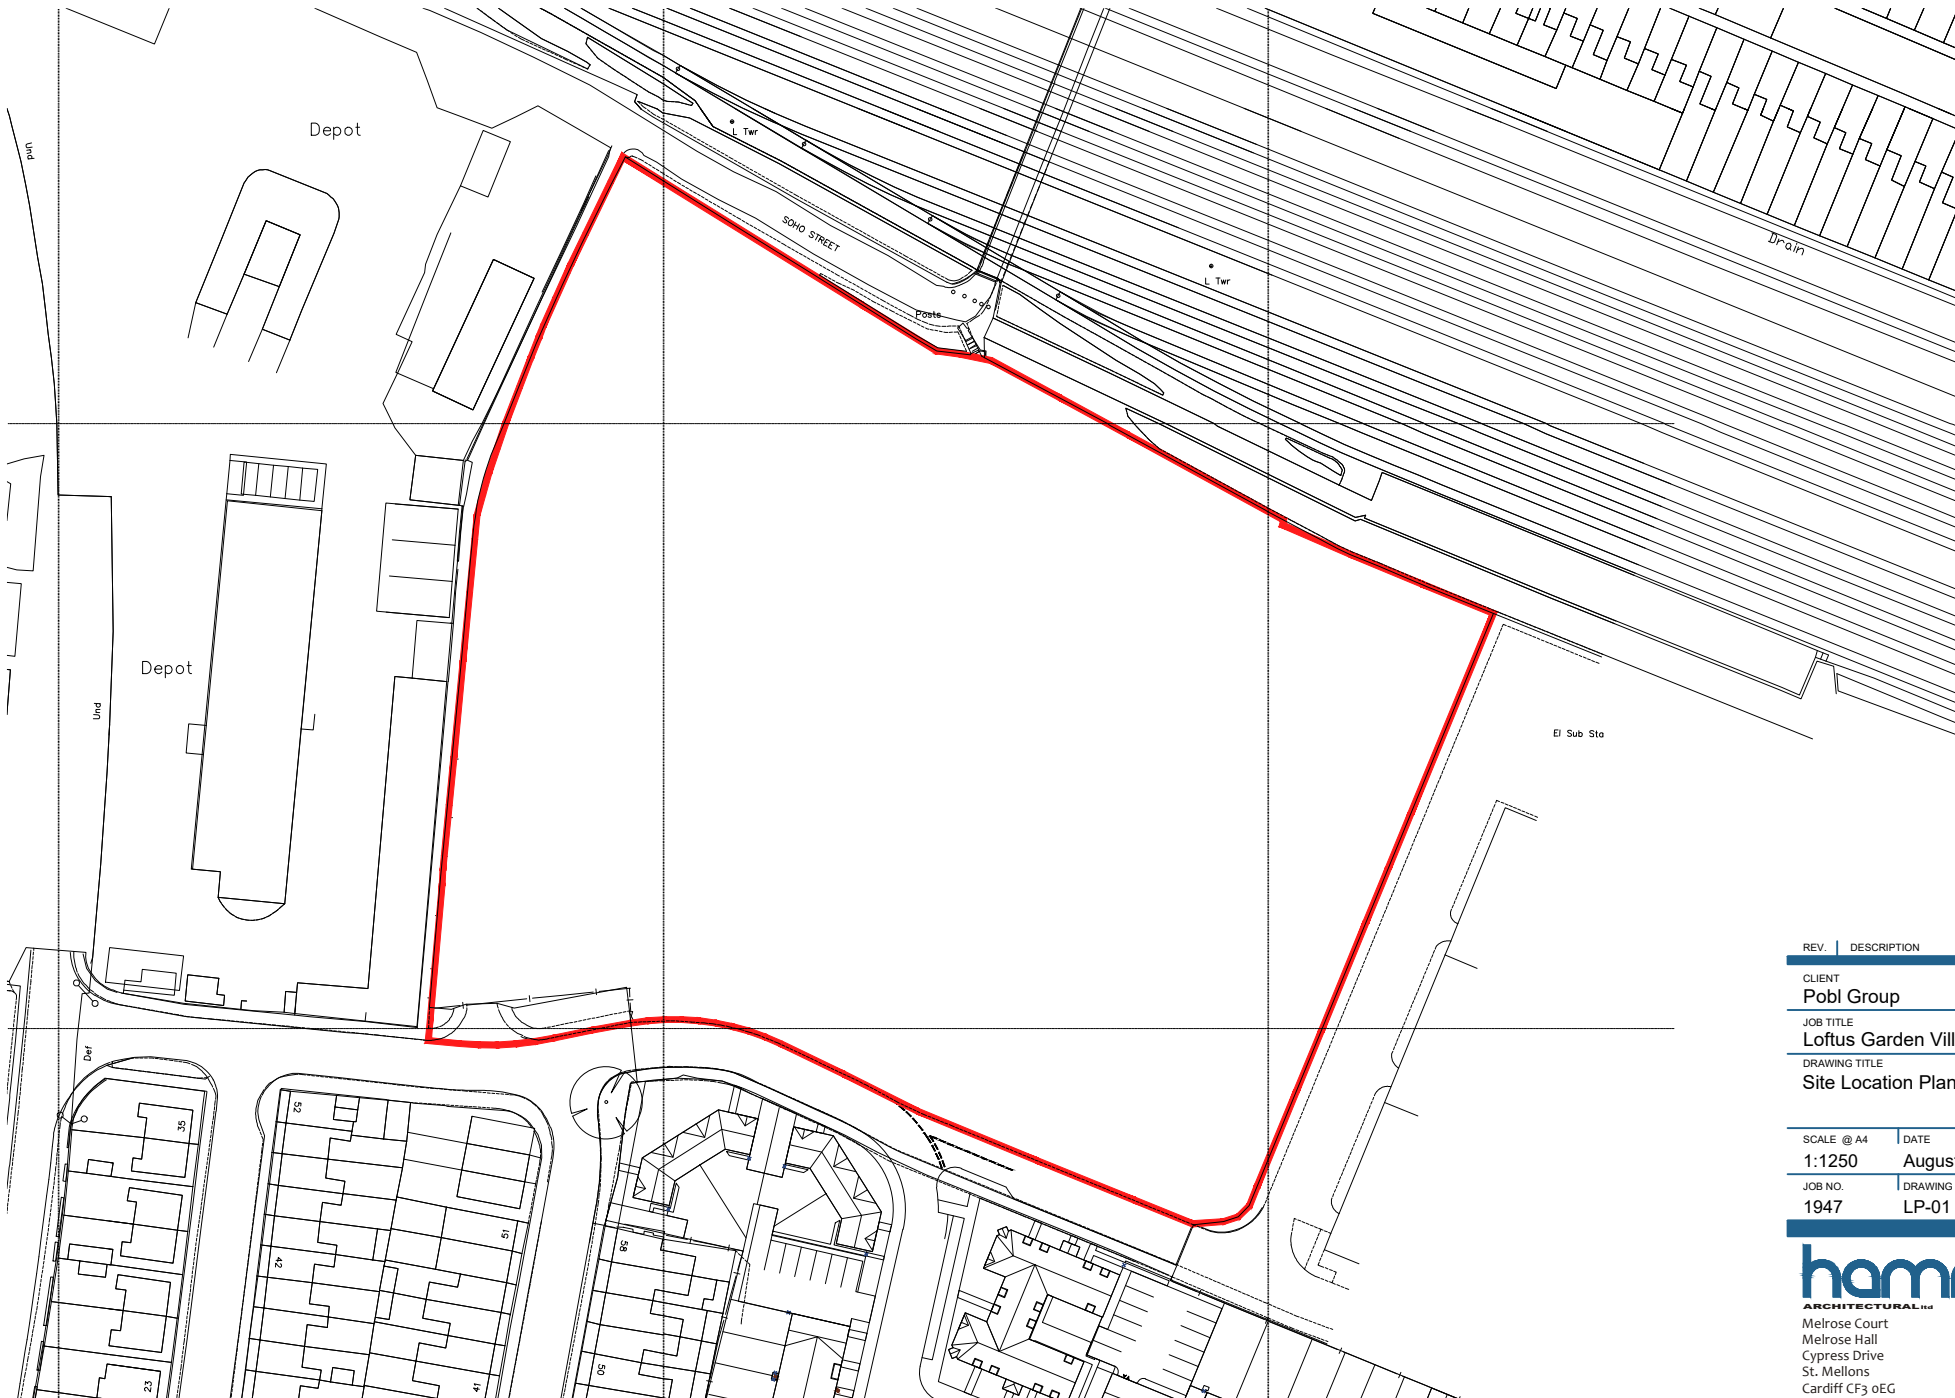

Scale 1:1250



Key



Site Boundary 1.89 hectares [4.67 acres]

REV.	DESCRIPTION	DATE
CLIENT		
Pobl Group		
JOB TITLE		
Loftus Garden Village - Site 2		
DRAWING TITLE		
Site Location Plan		
SCALE @ A4		
1:1250	DATE	DRAWN BY
	August '20	PC
JOB NO.	DRAWING NO.	REVISION
1947	LP-01	-

hammond
ARCHITECTURAL LTD
Melrose Court
Melrose Hall
Cypress Drive
St. Mellons
Cardiff CF3 0EG

t. 029 2077 6900
f. 029 2079 9619
e. info@hammond-ltd.co.uk

www.hammond-ltd.co.uk

© Hammond Architectural Limited 2020
Figured dimensions must be taken in preference to scaled dimensions and any discrepancies are to be referred to Hammond Architectural Ltd. Contractors, subcontractors and suppliers must verify all dimensions on site before commencing any work or making any workshop drawings.