


PROPOSED EXTENSION
416, CHERSTON ROAD,
NEWPORT, S.WALES.

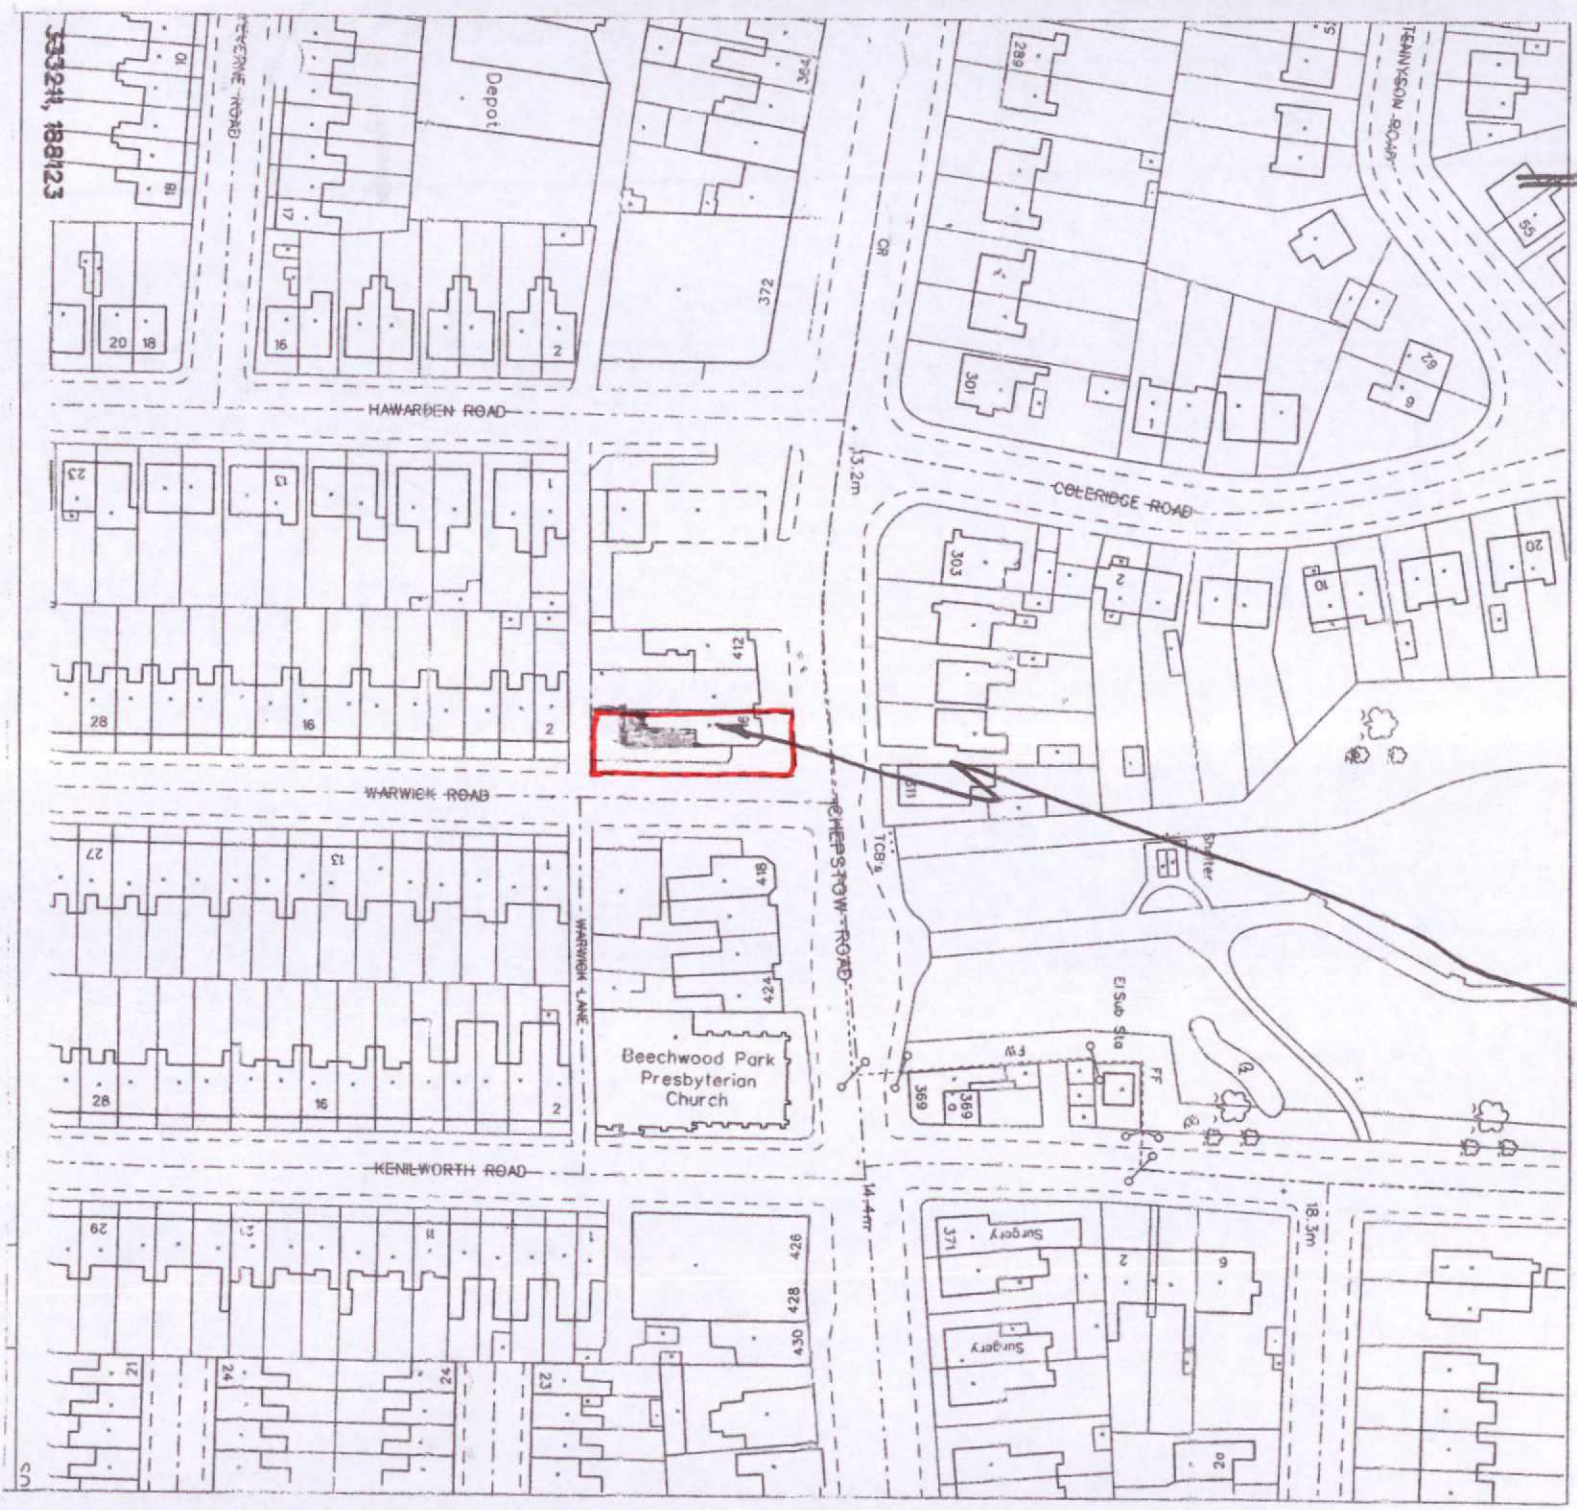

LOCATION PLAN FOR 416 CHERSTON ROAD

NEWPORT S.WALES. NP19 8JH

SCALE 1:1250

DRC. REF. 5