


The Harris Group Ltd does not accept liability for any deviation to our drawings or specification. This Drawing is copyright and may not be reproduced in whole or part without written authority. Do not scale off this drawing.

Rev	Date	Description	Drawn	Chk'd
P01	28.11.23	PLANNING ISSUE	RM	LEEB
P01	17.10.24	Red line updated for s73 application	RM	LEEB

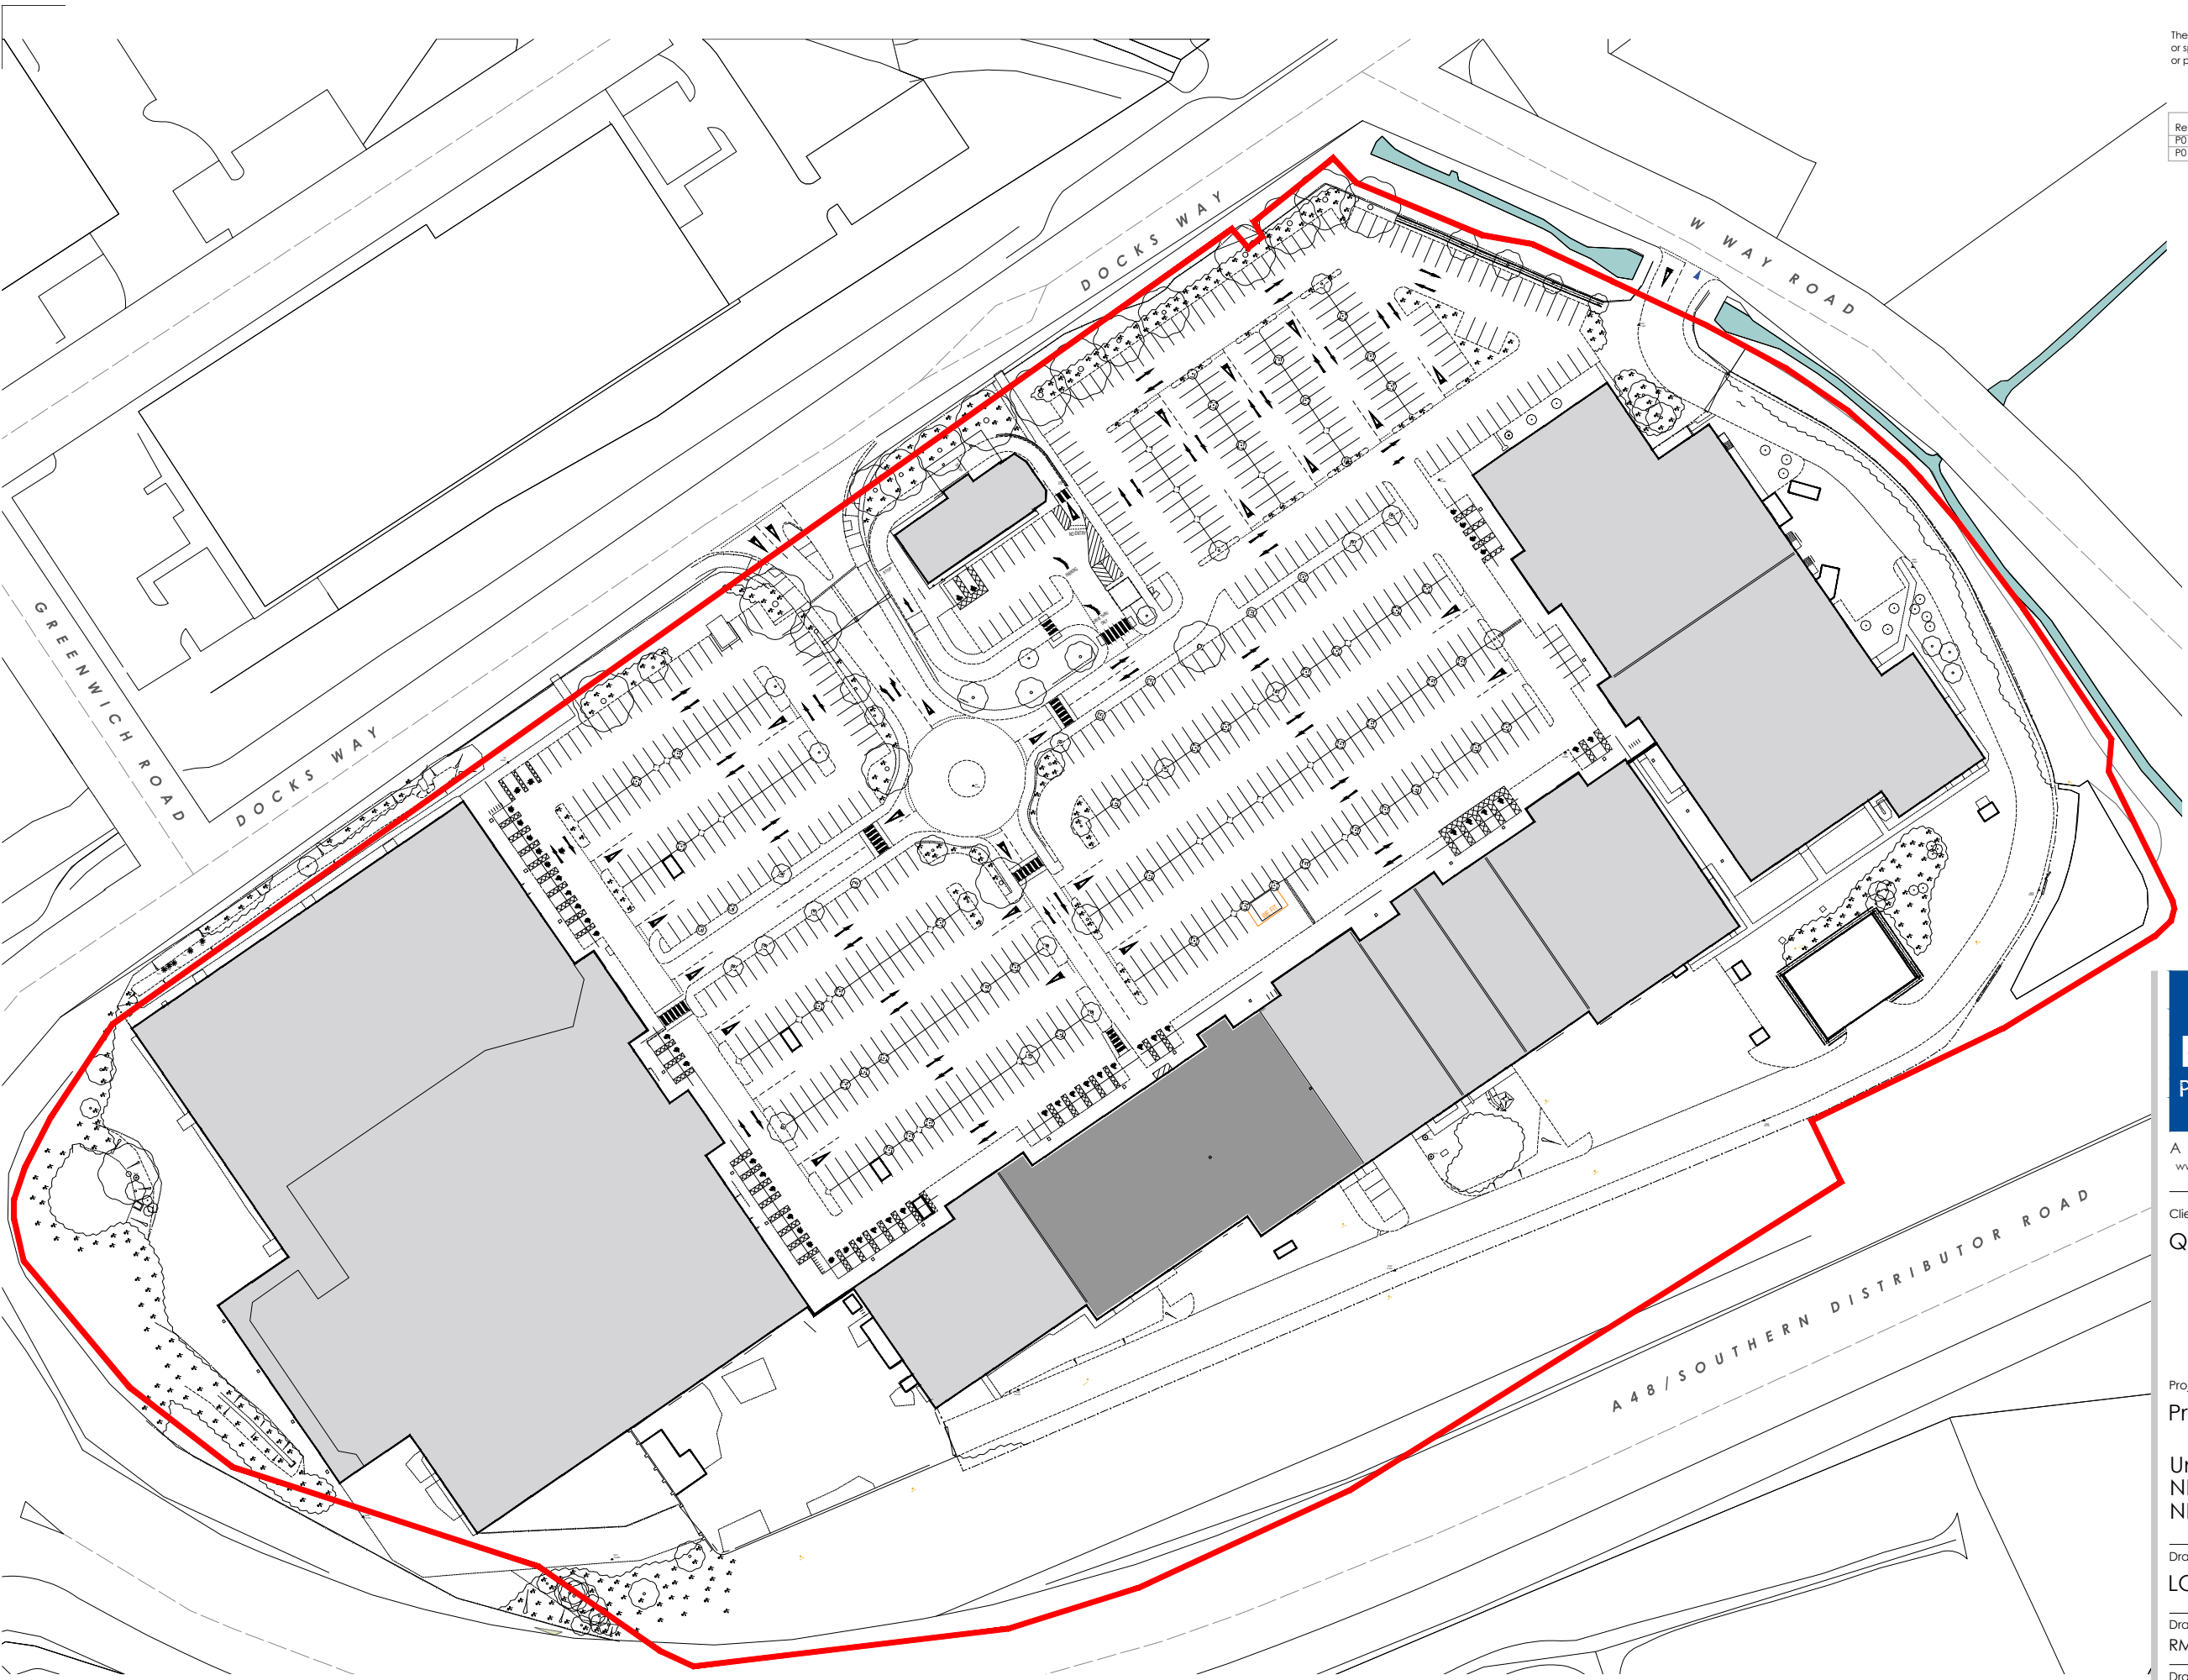

 APPLICATION BOUNDARY
18.09 ACRES (7.32 HA)



THE HARRIS PARTNERSHIP
ARCHITECTS
www.harrispartnership.com

WAKEFIELD - T. 01924 291800
2 St John's North, Wakefield, WF1 3QA

MANCHESTER - T. 0161 2388555
Carvers Warehouse, 77 Dale Street, Manchester, M1 2HG

MILTON KEYNES - T. 01908 211 577
The Old Rectory, 79 High Street, Newport Pagnell, MK16 8AB

READING - T. 0118 950 7700
101 London Road, Reading, RG1 5BT

LONDON - T. 020 7409 1215
10 Giles Court, St Christopher's Place, London, W1U 1JJ


Client
Quadrant Estates


Project Title
Proposed Foodstore

**Units 3-4, Newport East Retail Park
NEWPORT
NP20 2NW**

Drawing Title						
LOCATION PLAN						
Drawn	Checked	Scale @A3	Status	Date		
ARM	LEEB	1:1250	SO	11.23		
Drawing Status			Rev.	THP Project No		
PLANNING			P02	19170		
Project No.	Originator	Volume	Level	Type	Role	Number
19170 -THPW-XX -XX -DR -A -1100						

PROPOSED DEVELOPMENT
LOCATION PLAN
SCALE 1:1250 @ A3

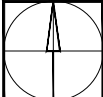

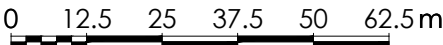

0 12.5 25 37.5 50 62.5m
SCALE 1:1250