



1

Planning -Tree Pit, Plant Bed and and Planter Sections


1 : 25

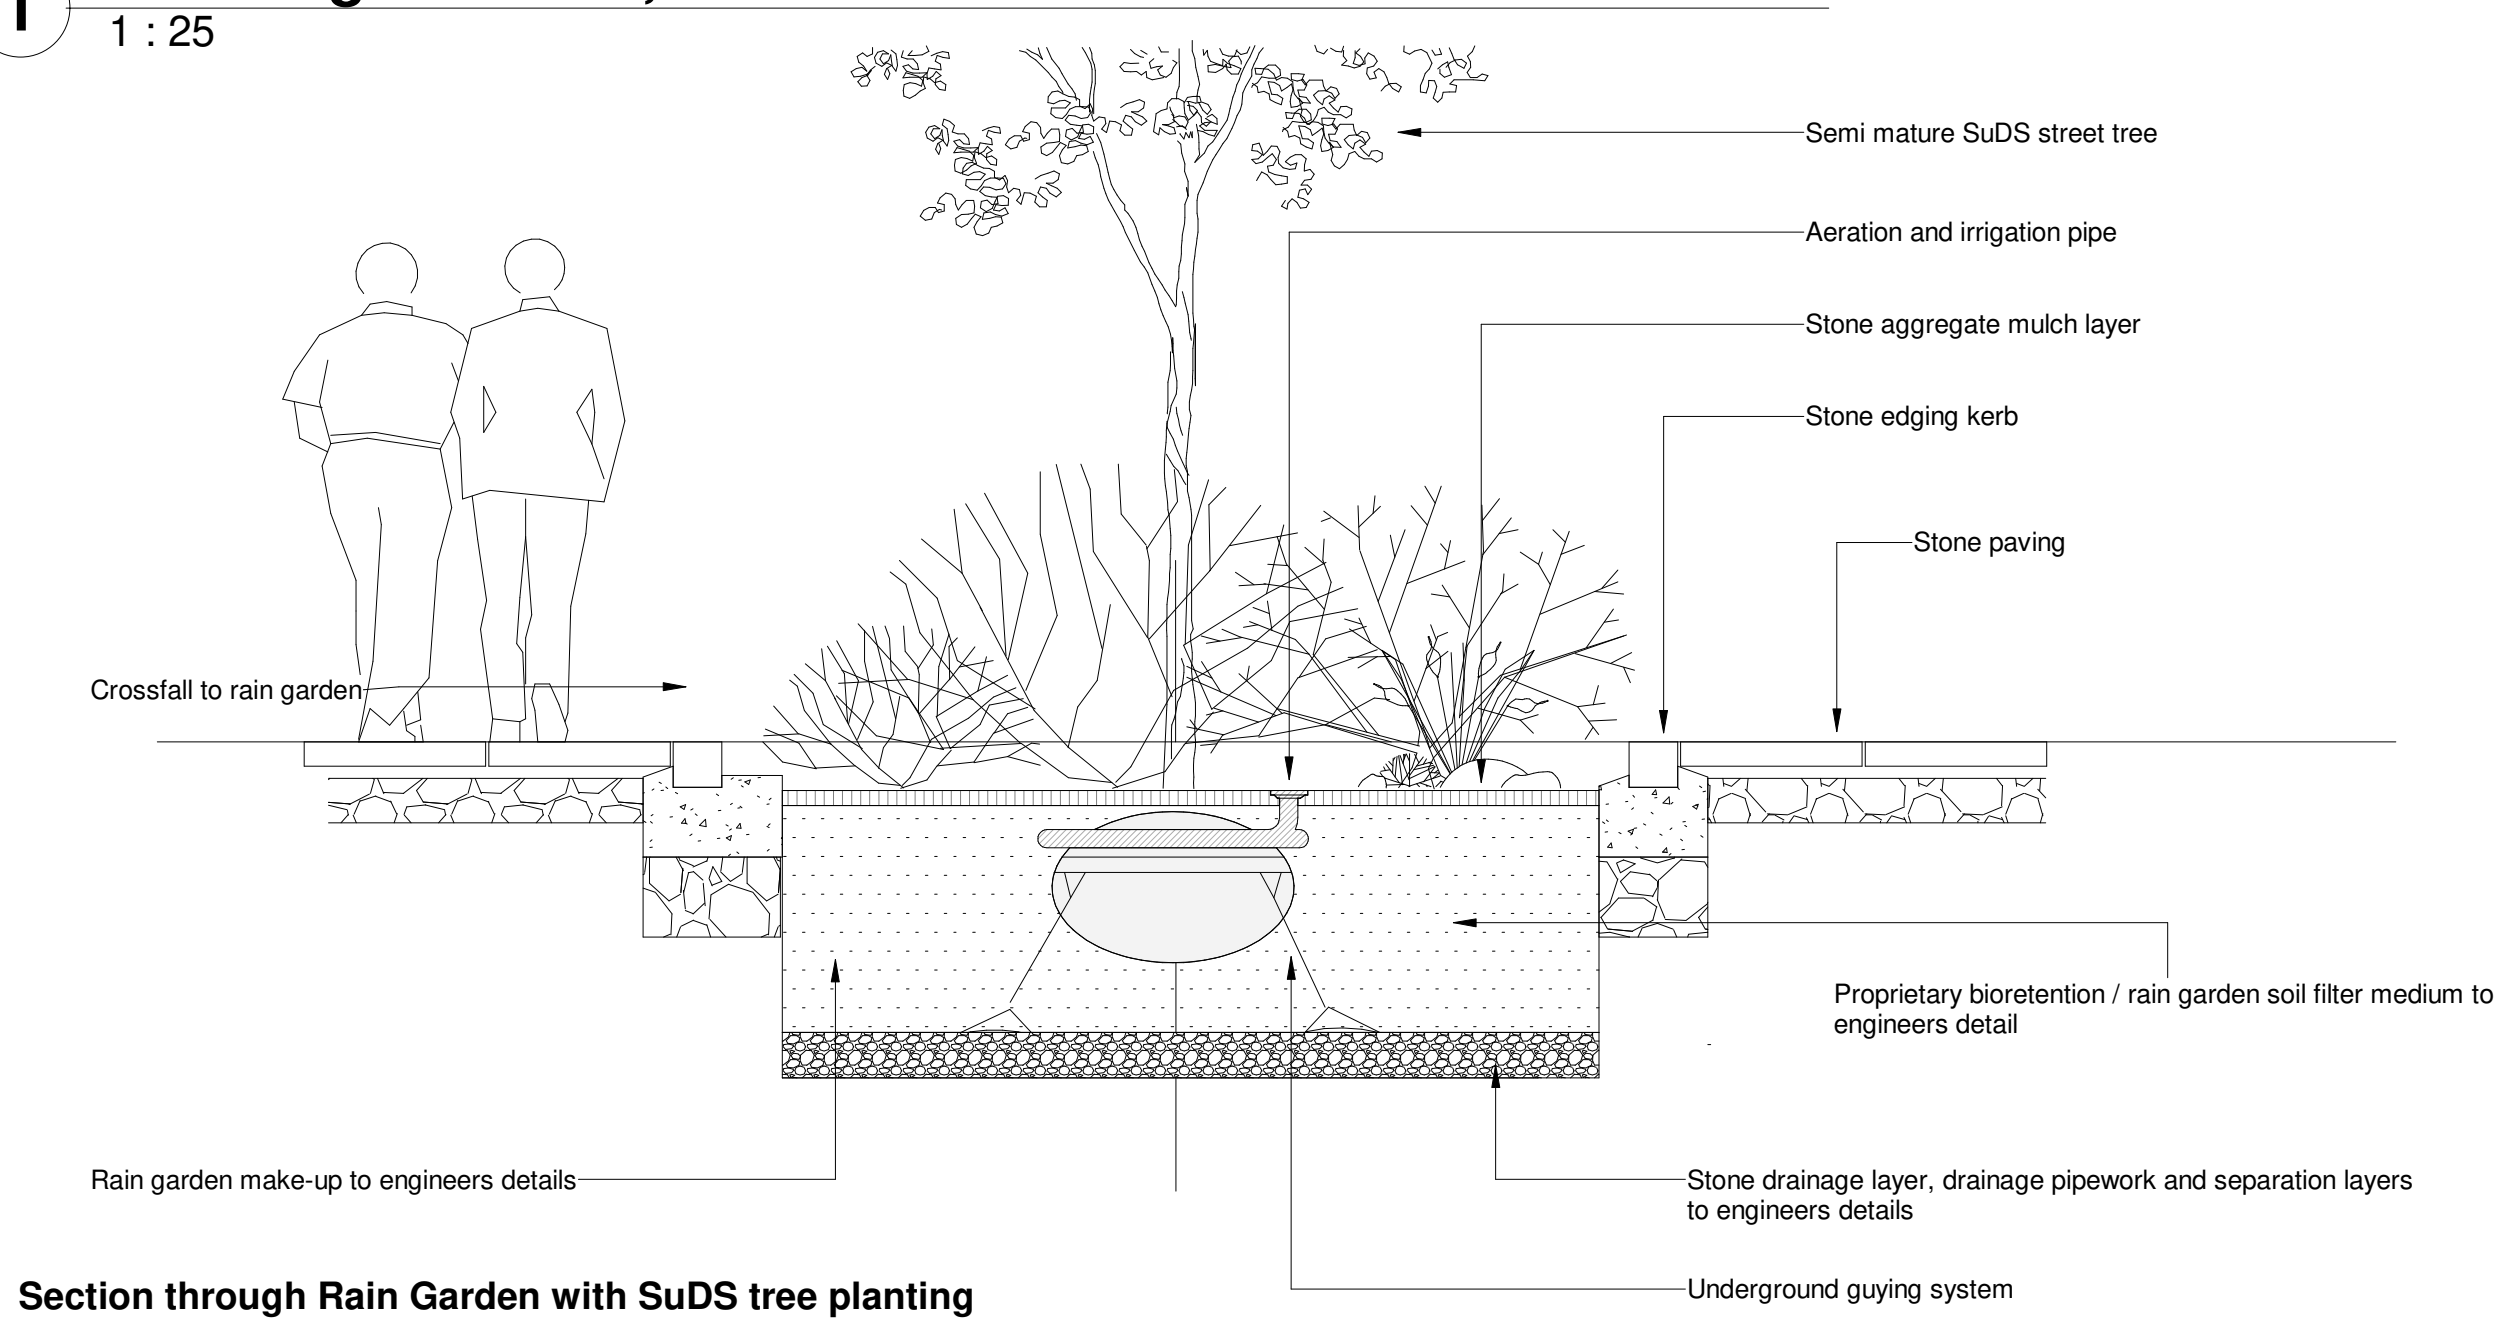


Section through Rain Garden with SuDS tree planting

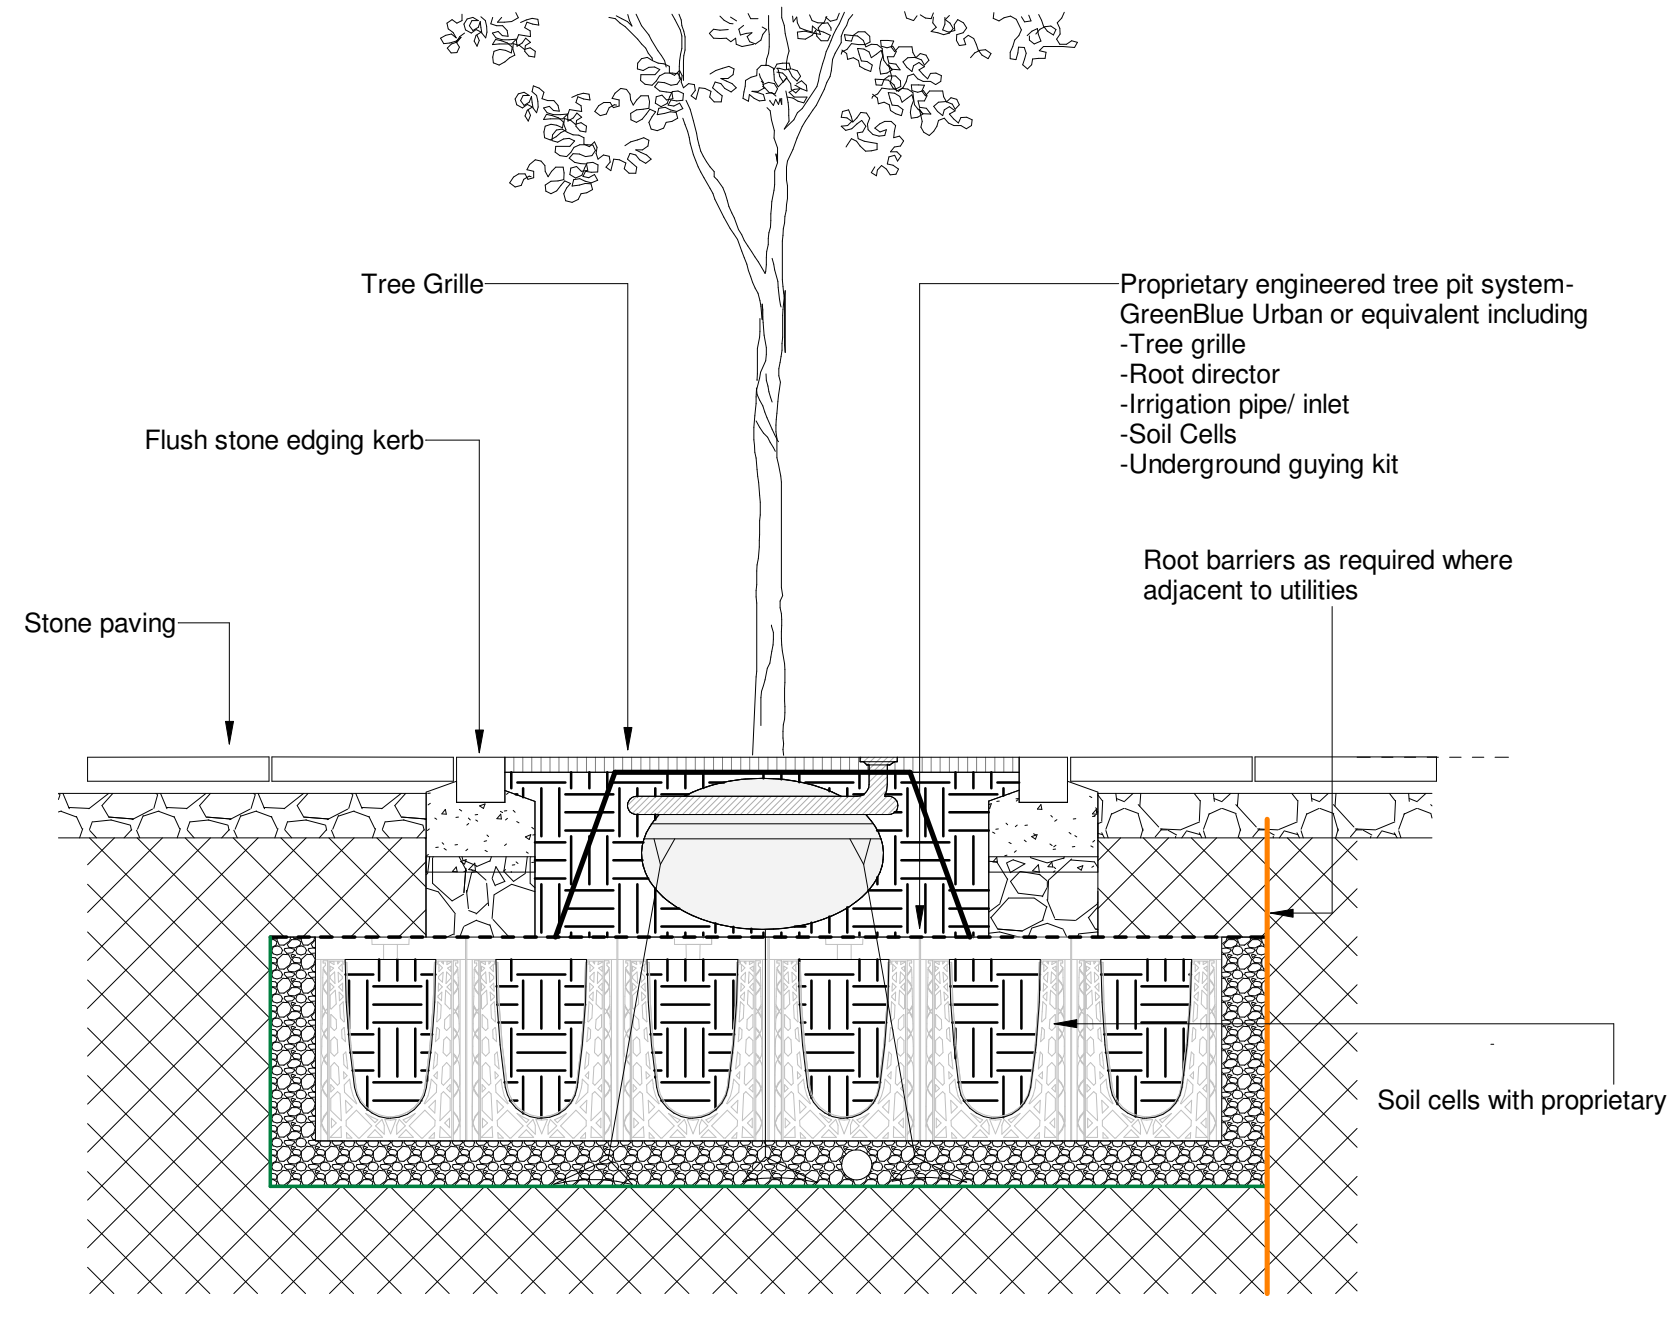

Section through Engineered Tree Pit in Paved Area

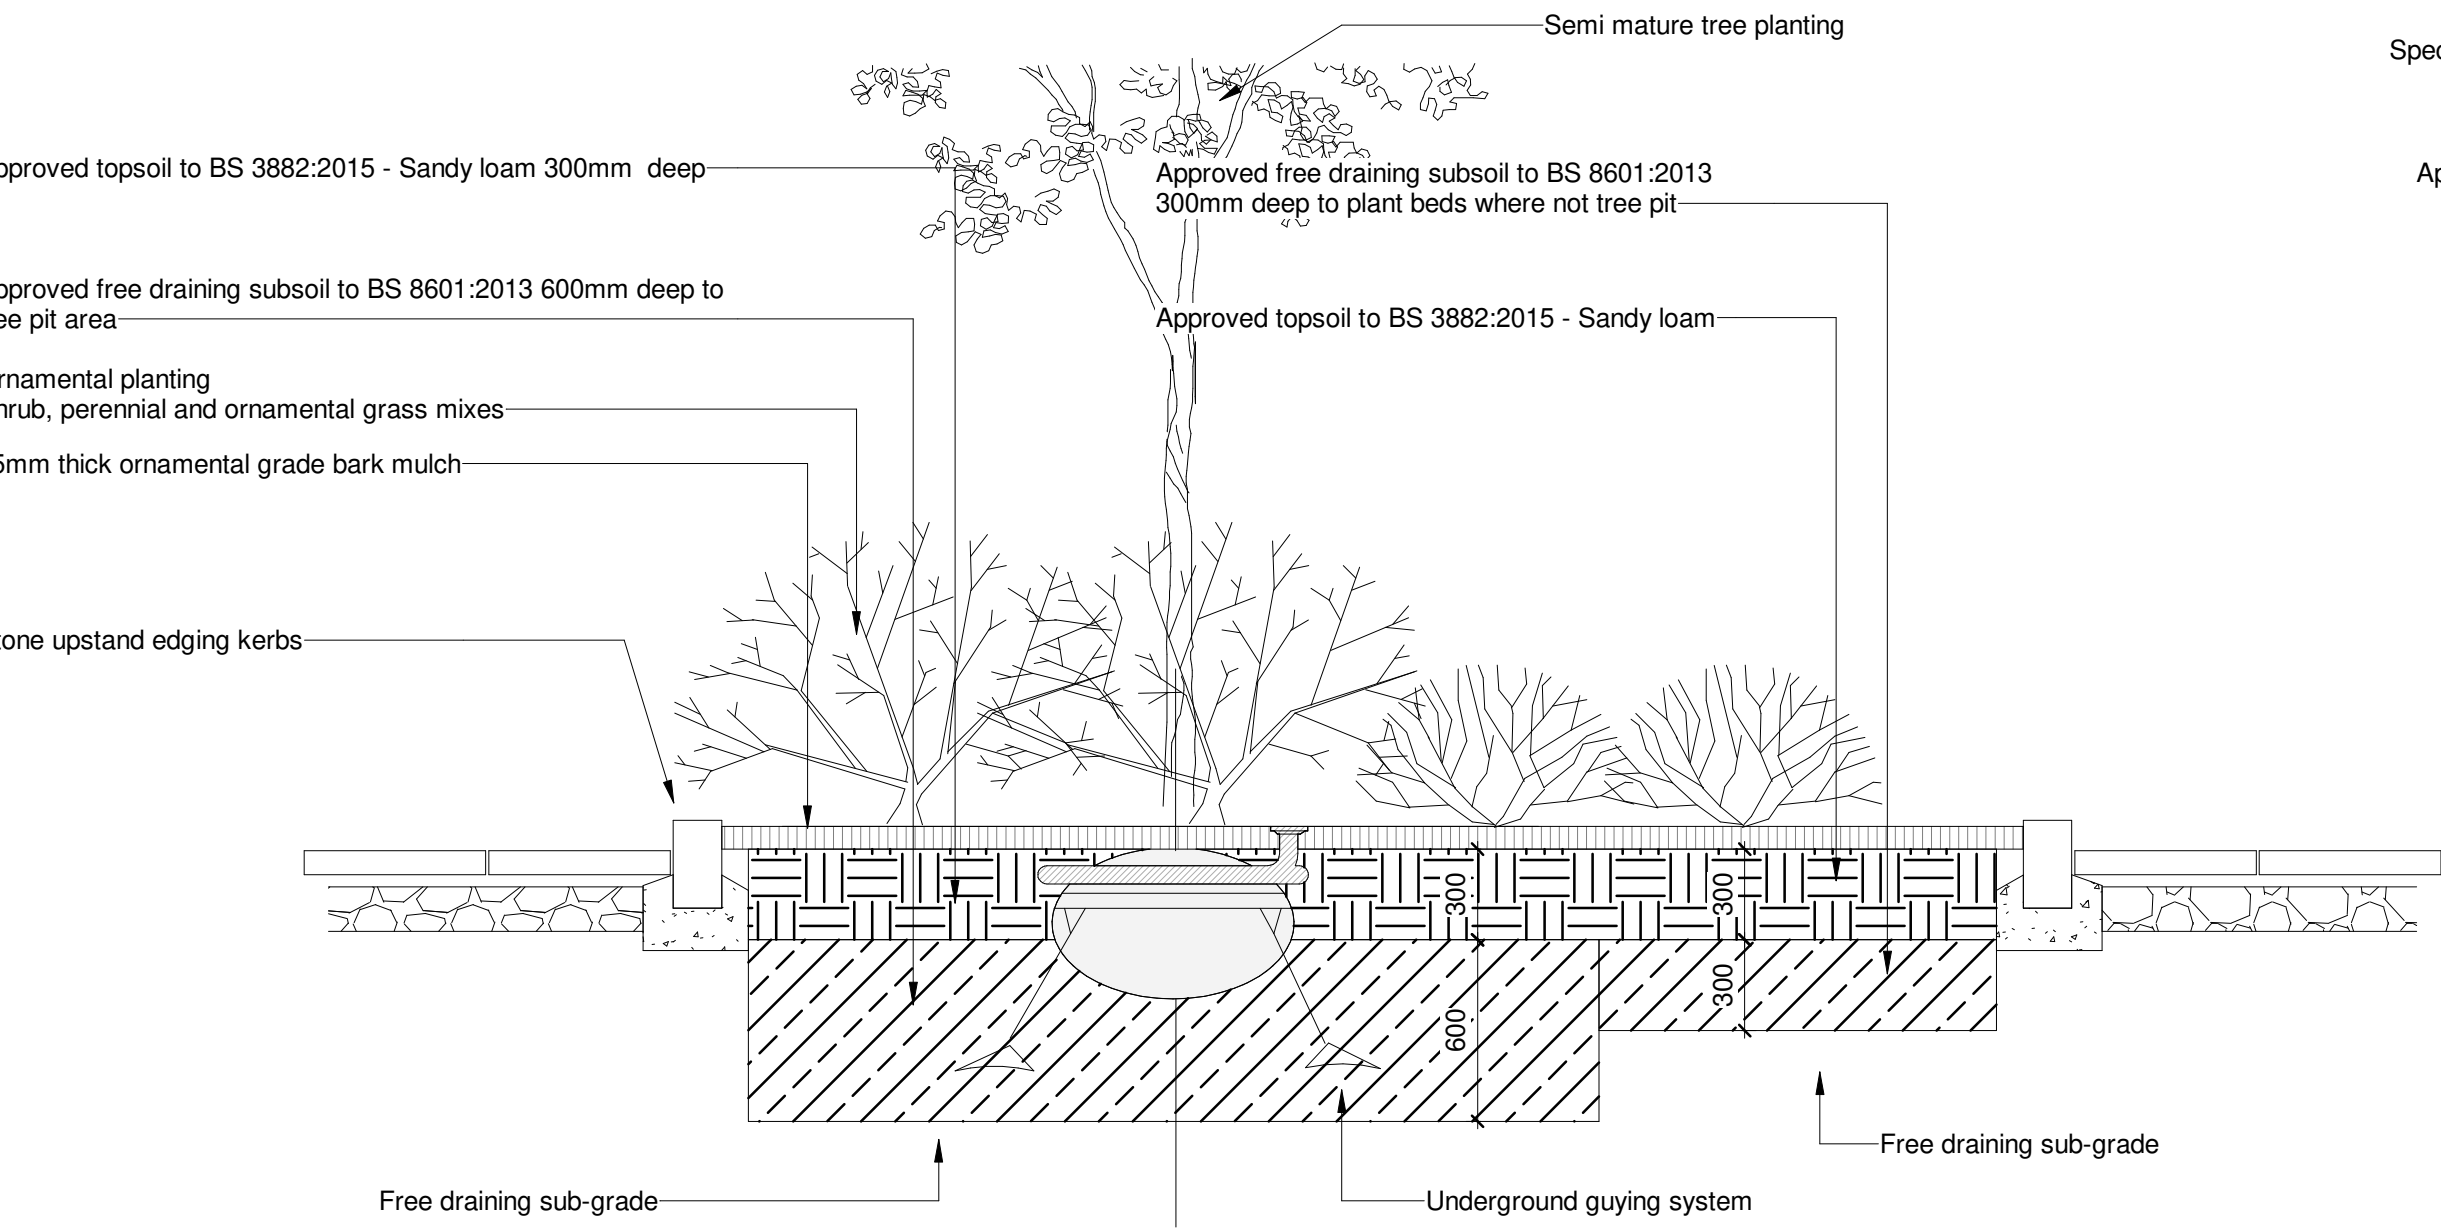

Section through typical ornamental planting bed with tree pit

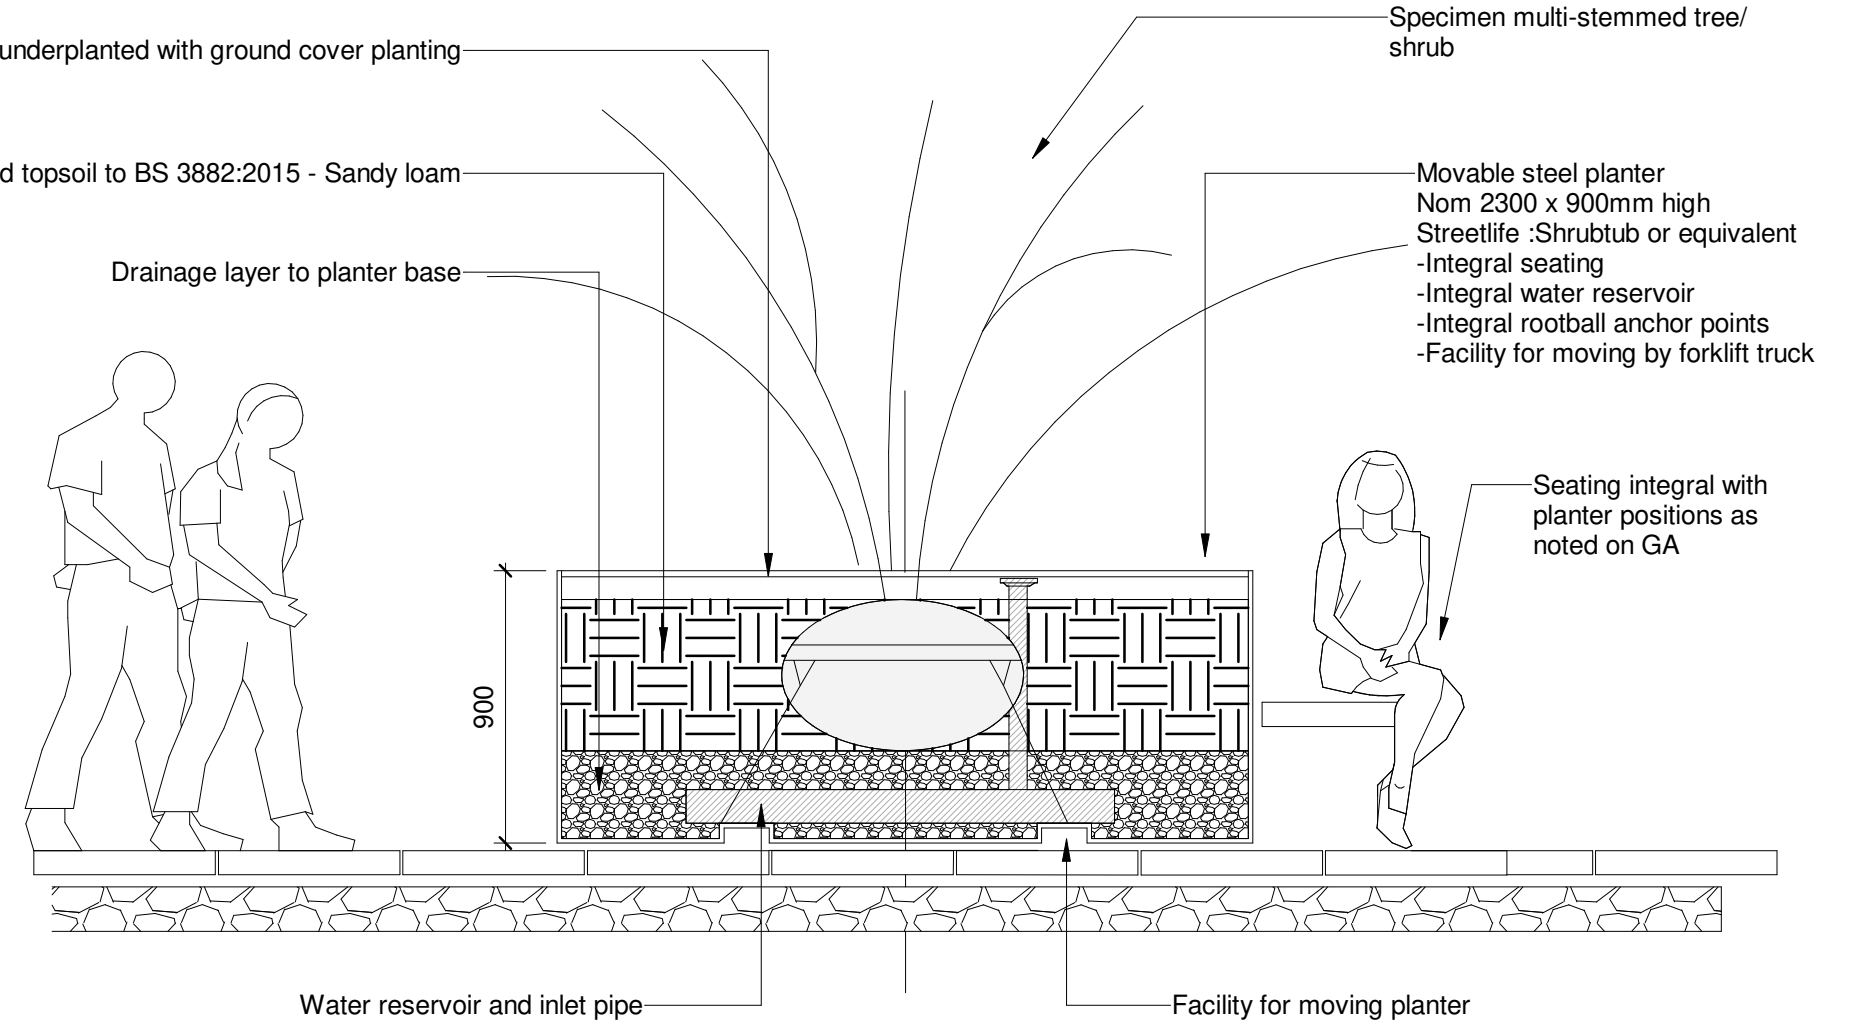

Section through planter with multi-stem tree

Refer to A:S-L drawings for further information:
NE0101-ASL-00-ZZ-DR-L-06901- Landscape Masterplan
NE0101-ASL-00-ZZ-DR-L-06903- Hard Landscape
NE0101-ASL-00-ZZ-DR-L-06904- Detailed Soft Landscape
NE0101-ASL-00-ZZ-DR-L-06905- Boundary Treatment
NE0101-ASL-00-ZZ-DR-L-06906-Roof Terrace Landscape.
NE0101-ASL-00-ZZ-DR-L-06907- Retained and Removed Trees
NE0101-ASL-00-ZZ-DR-L-06908- Plant Bed and Tree Pit Sections
NE0101-ASL-00-XX-SH-L-06103- Planting Schedule

Rev	Description	Drawn	Checked	Date Issued
P01	Reserved Matters Planning issue		CM	19.08.26

DO NOT SCALE. Use figured dimensions only. The contractor is requested to check all dimensions before the work is put in hand. ©All copyrights Austin-Smith:Lord Ltd. This drawing must only be used for the purpose for which it is supplied and its contents must not be reproduced for any purpose without written permission. No areas indicated, or areas calculated from this drawing should be used for valuation purposes or as the basis for development contracts. Austin-Smith:Lord Ltd is a limited company registered in England & Wales with registered number 11773049 Registered Office: Port of Liverpool Building Pier Head Liverpool L3 1BY	Drawn	Author	Austin-Smith:Lord Ltd Architects Designers Planners Landscape Architects 18 Park Place Cardiff CF10 3DQ t +44 (0)2920 225 208 e cardiff@austinsmithlord.com
	Date	JULY 26	
	Scale @ A2	1 : 25	
	Status	A2 PLANNING	
			Drawings and models powered by Austin-Smith:Lord Ltd BIM using AutoDesk Revit

Austin-Smith:Lord			
Project Newport Knowledge Quarter			
Description Planning - Plant Bed and Tree Pit Sections			
Job No.	Drawing No.	Revision	P01
324055	NE0101-ASL-00-ZZ-DR-L-06908		