



Layout Plan

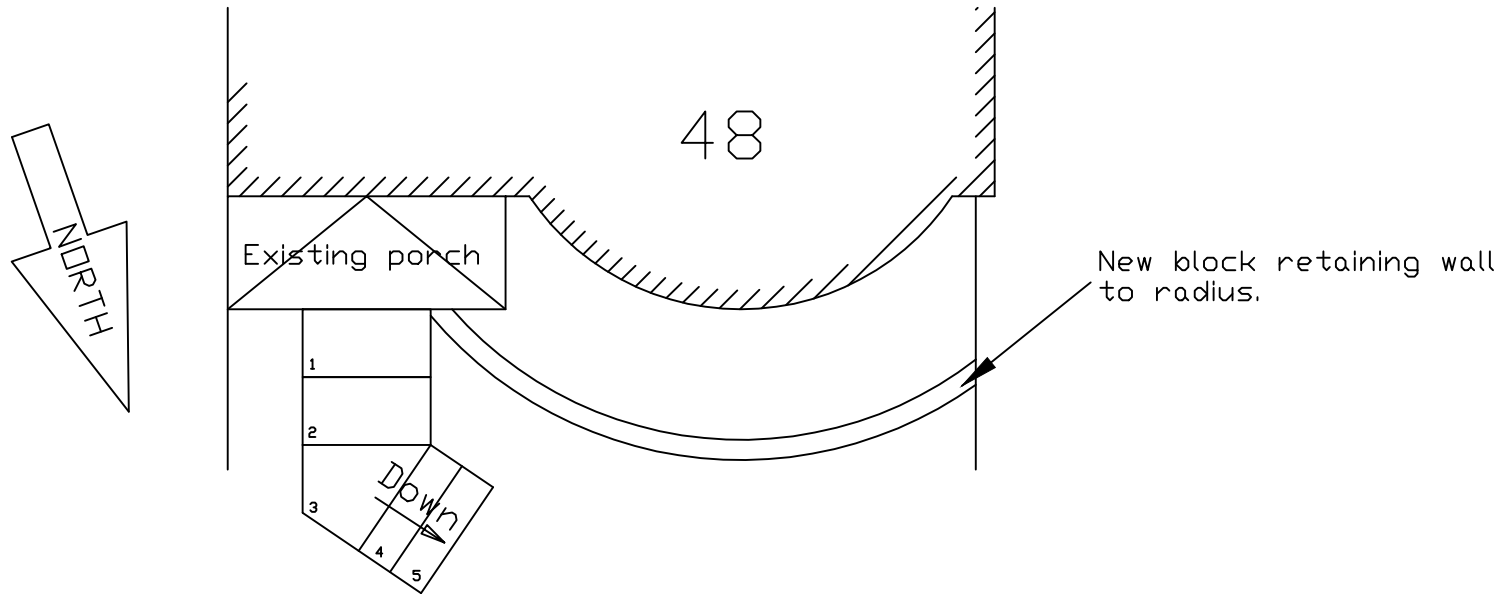

Front Elevation

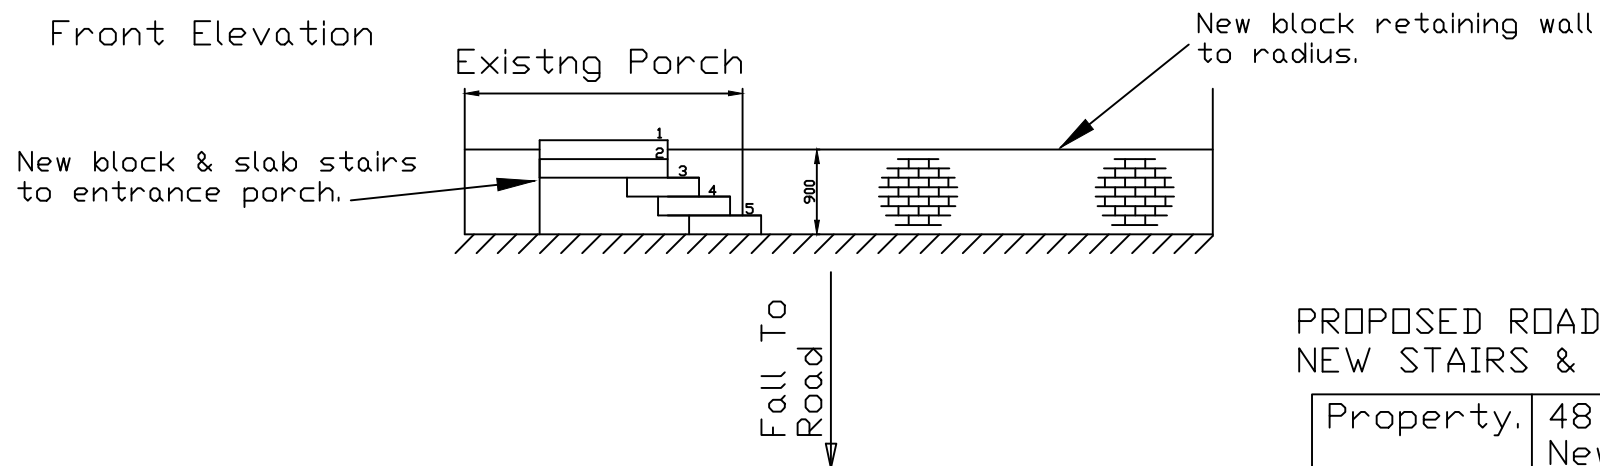

PROPOSED ROADSIDE VIEW ON
NEW STAIRS & RETAINING WALL.

Property.	48 Pillmaur Road, Newport NP26 WG	
Date.	September 2025	
Scale.	1:50	E004