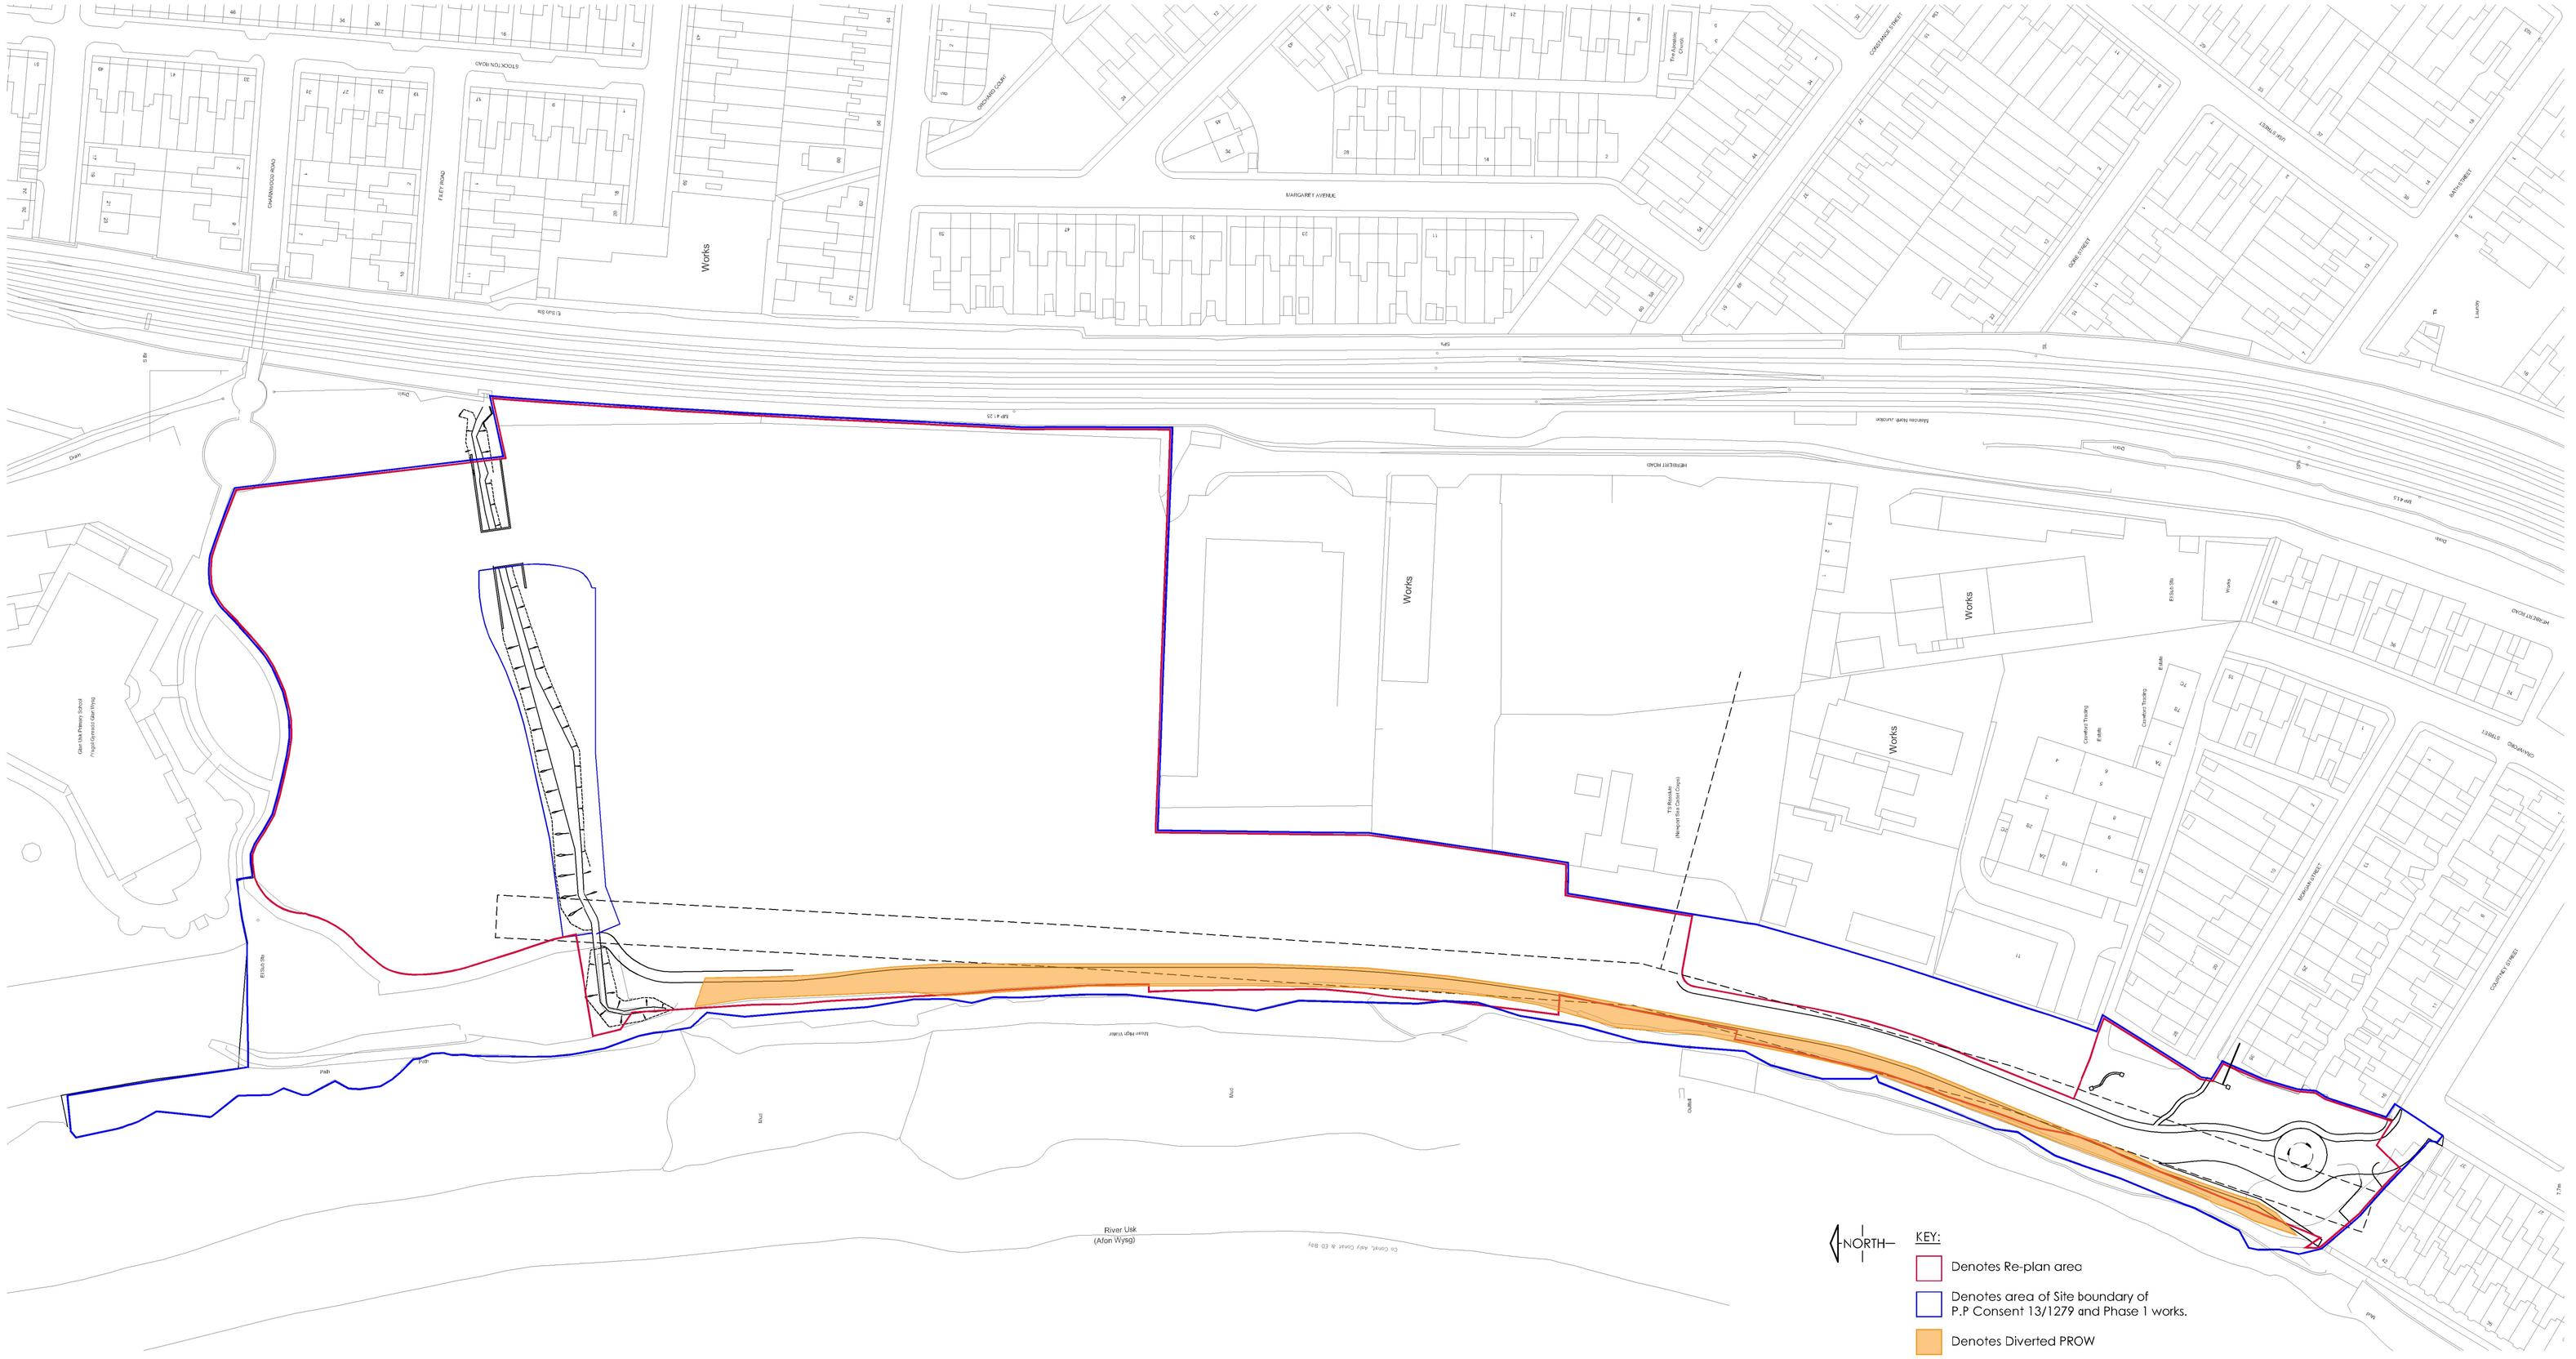


Do not scale from this drawing.
Refer to figured dimensions only.

The Contractors shall check all dimensions and report all errors and omissions to the Architect.

| | |
|---|---|
| B | 17.04.2018 |
| Phase 1 area excluded from red line boundary. | |
| A | 11.01.2018 |
| Area of Diverted PROW included. | |

Client
Pobl Group

Project
Herbert Road Replan
Newport

Drawing Title
Site Location

| Project No. | Drawing No. | Revision |
|---|---|---|
| 3073 | (04)001 | B |

| Drawn | Director | Date |
|---|---|---|
| WWM | JM | 20/12/2017 |

Project Status
Prelimin. P Tender T
Planning PL Construction C

Stage
PL

Scale:
1:1000

Sheet Size:
A1

Eos Architects Limited
Tregleath House, 1 Serpentine Road,
Newport,
South Wales, NP20 4PF
Tel: 01633 254711
www.eosarchitects.co.uk