


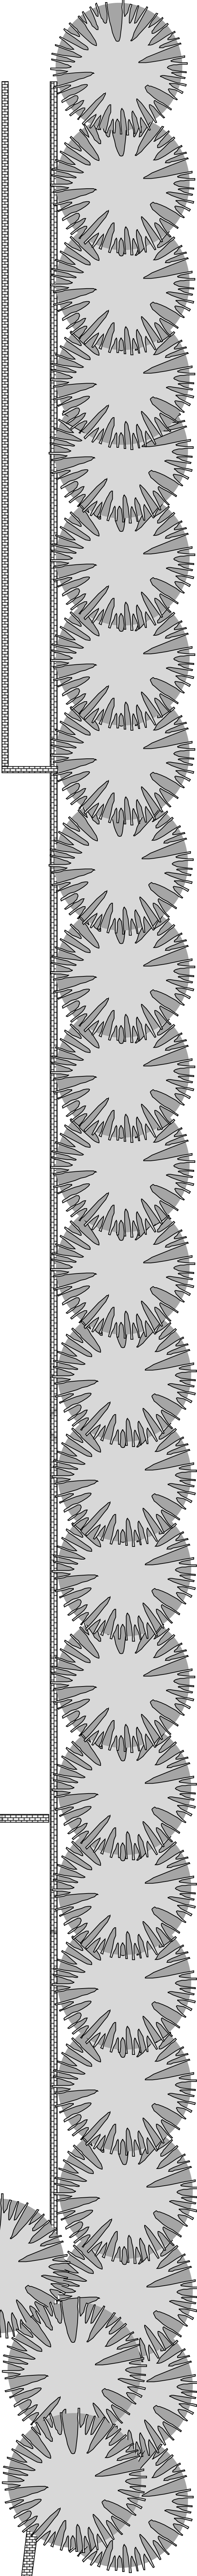
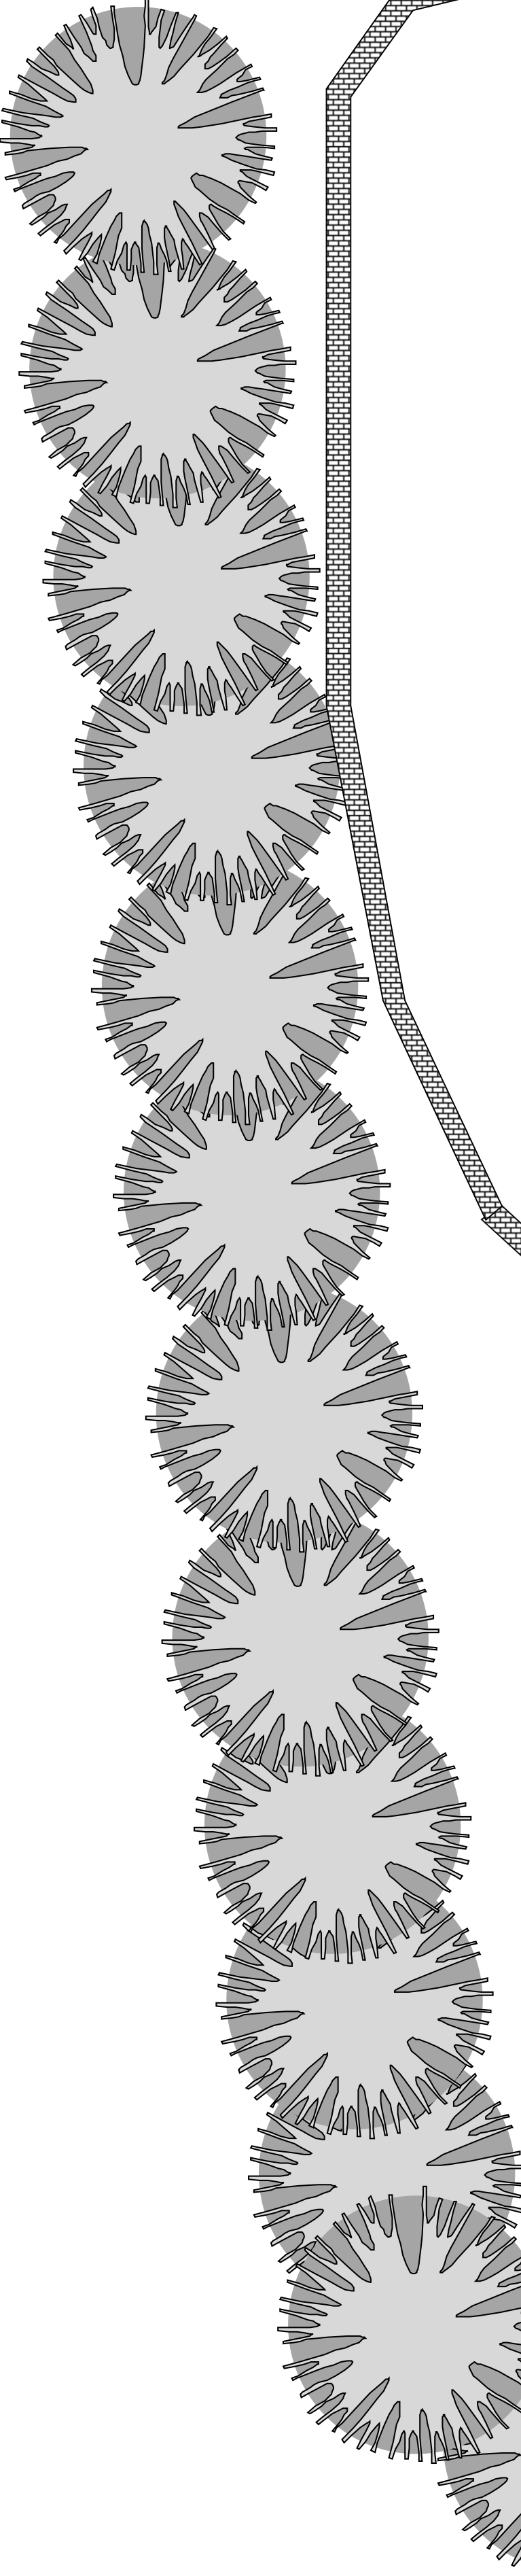
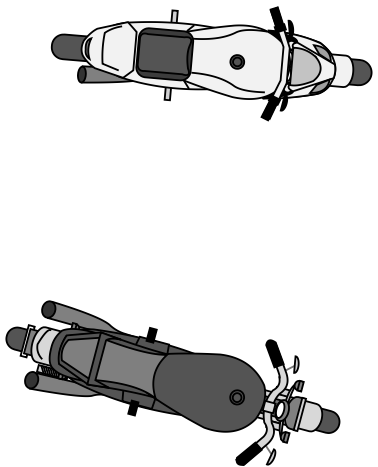
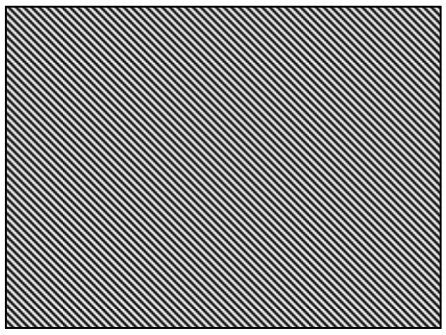
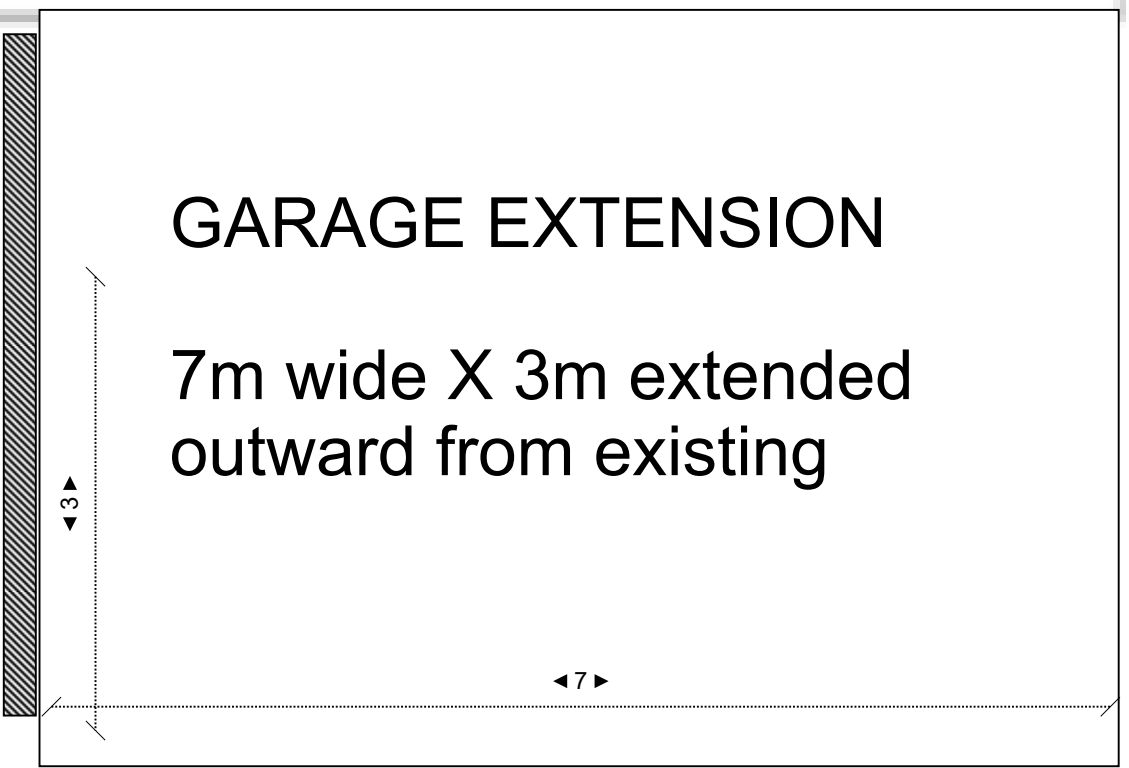
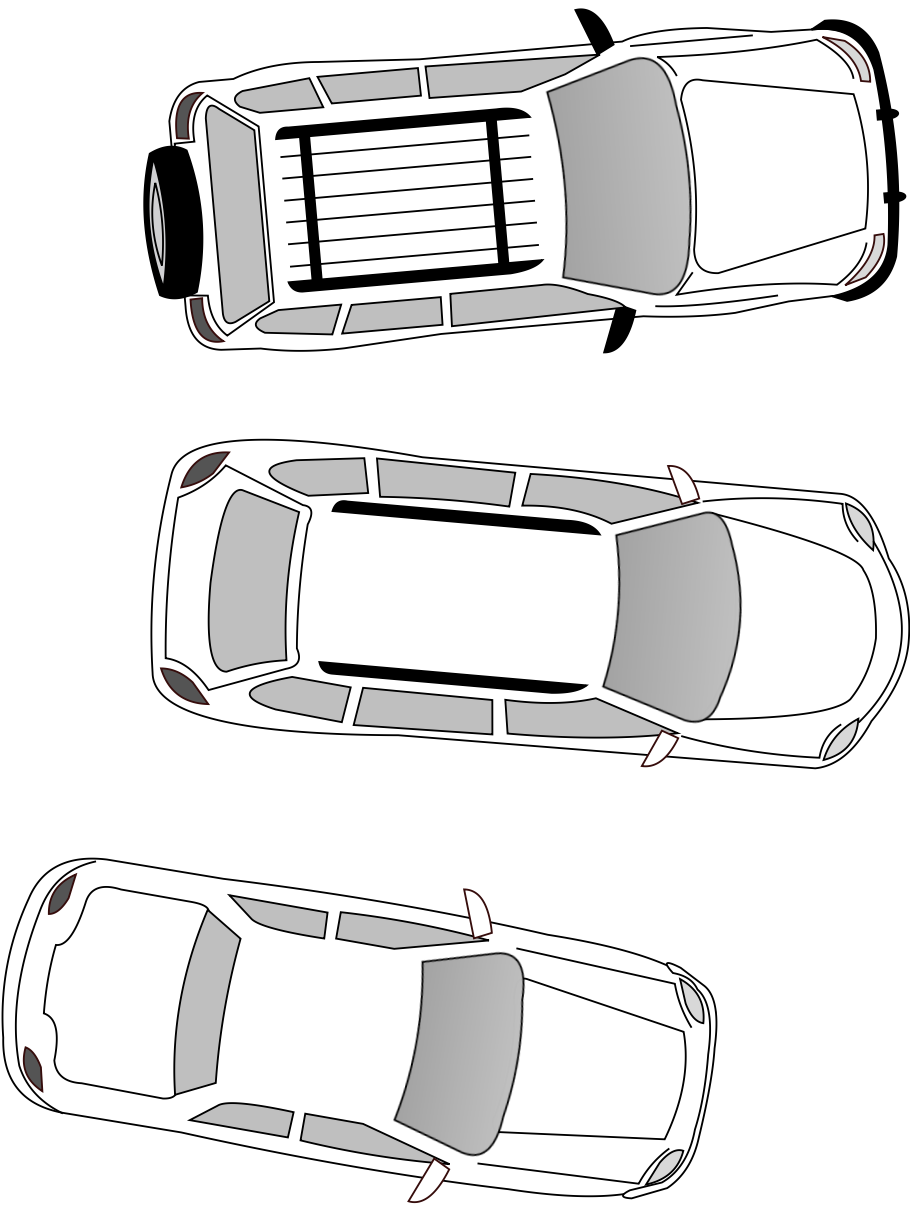
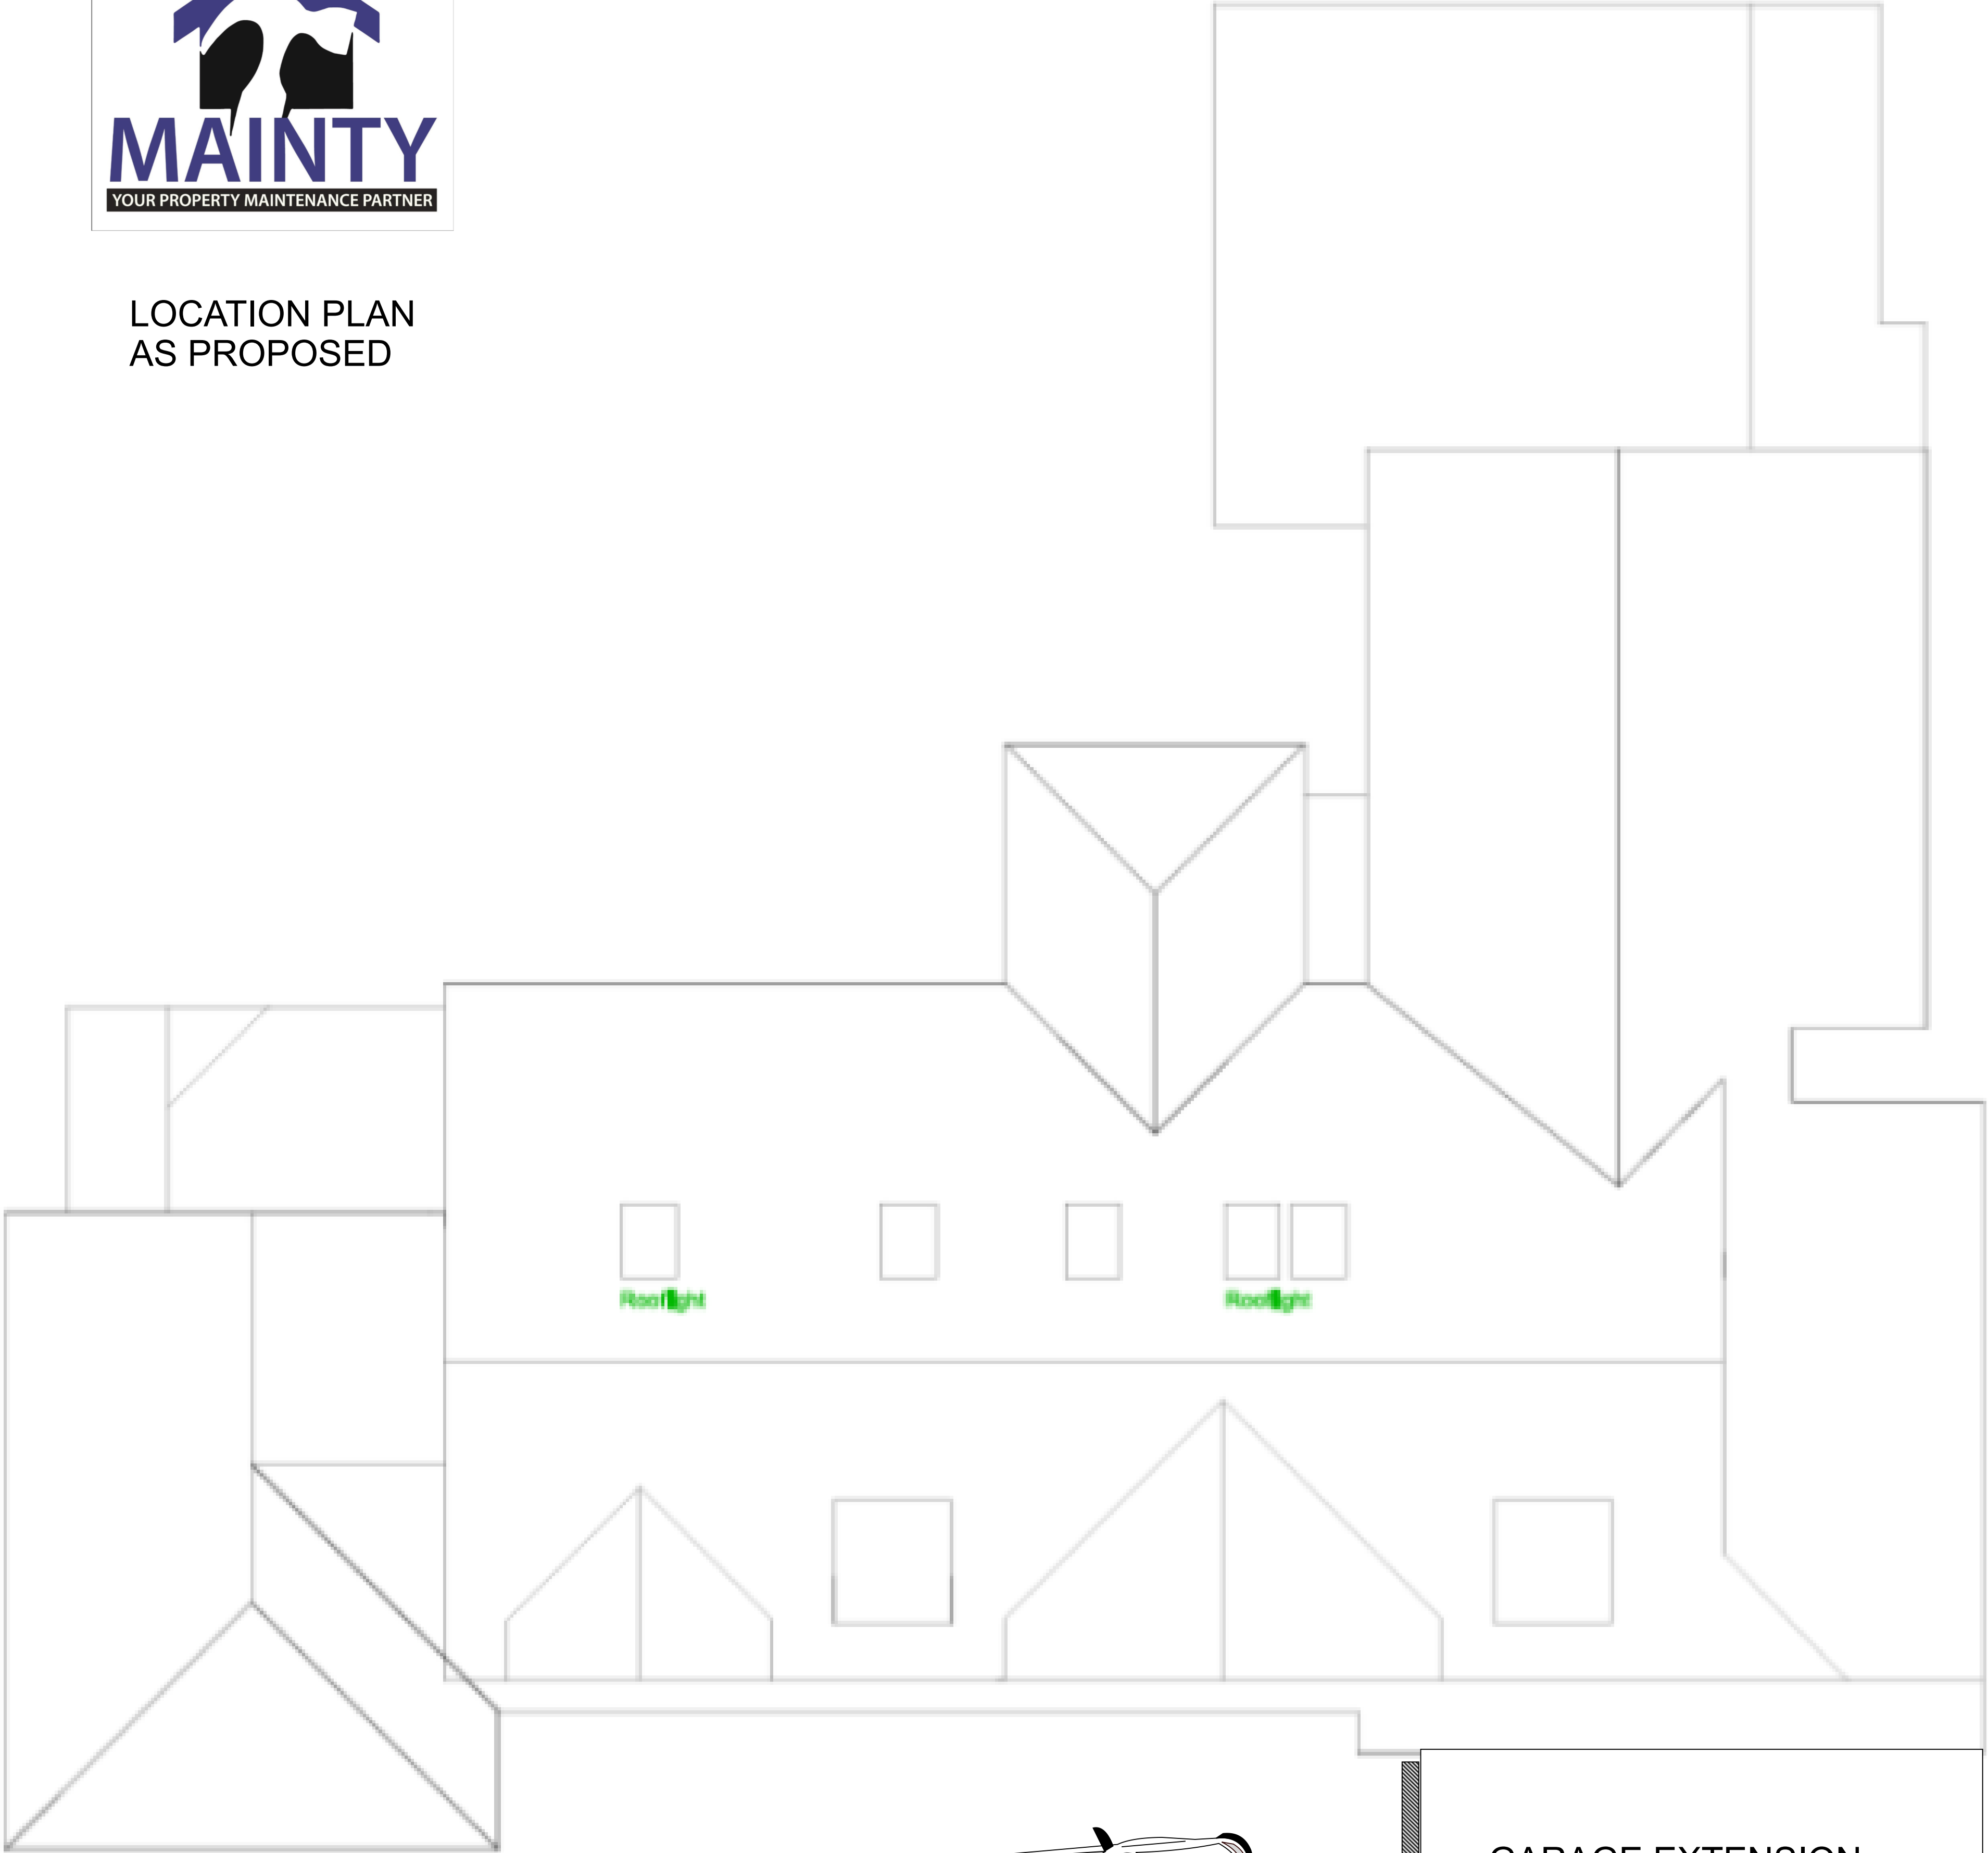


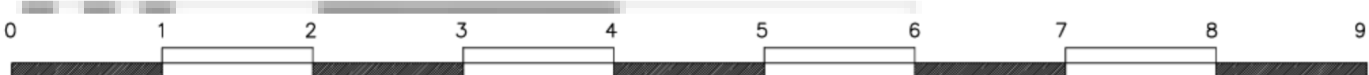

LOCATION PLAN
AS PROPOSED


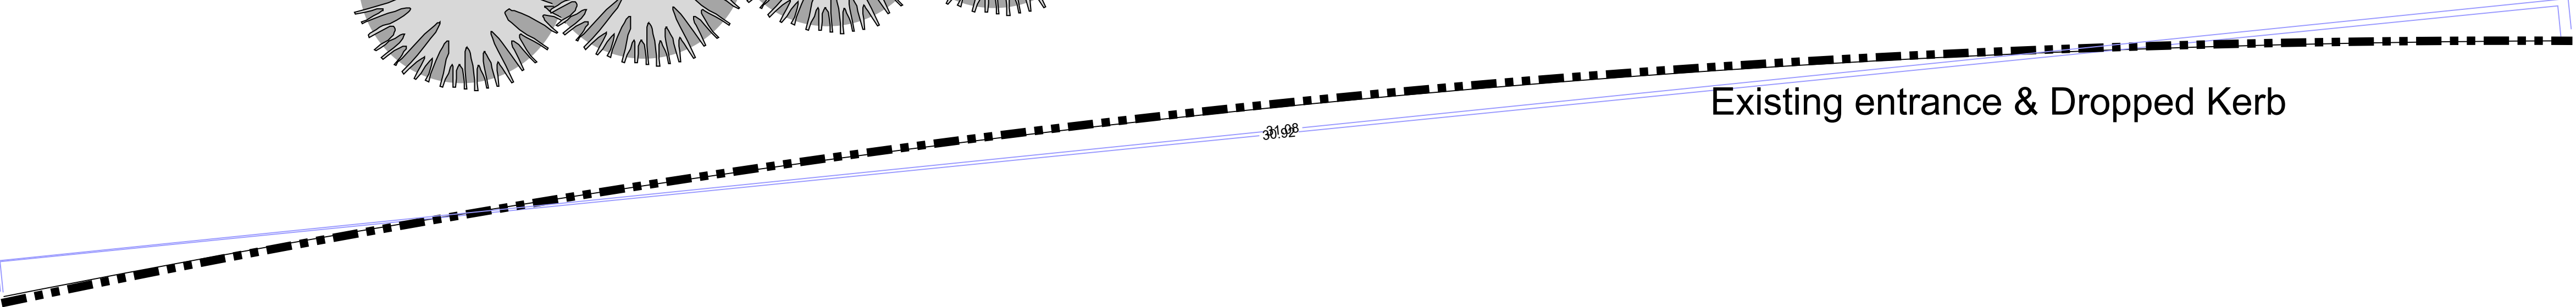


ELECTRIC GATES
(REMOTE)







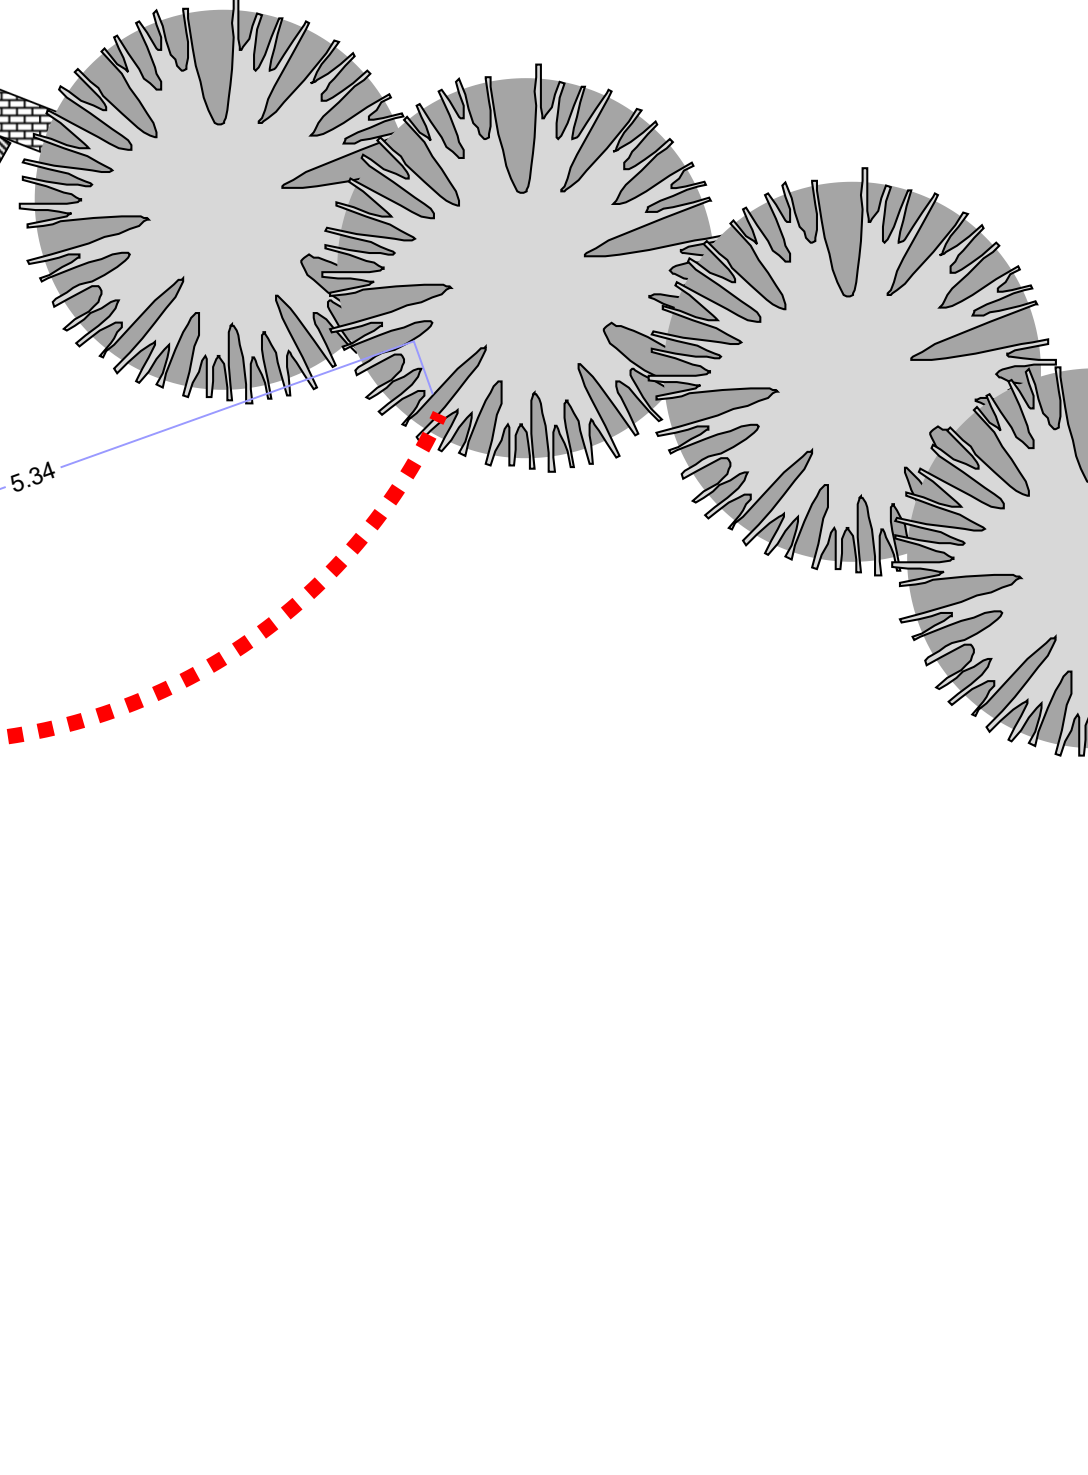




LOCATION PLAN
AS EXISTING

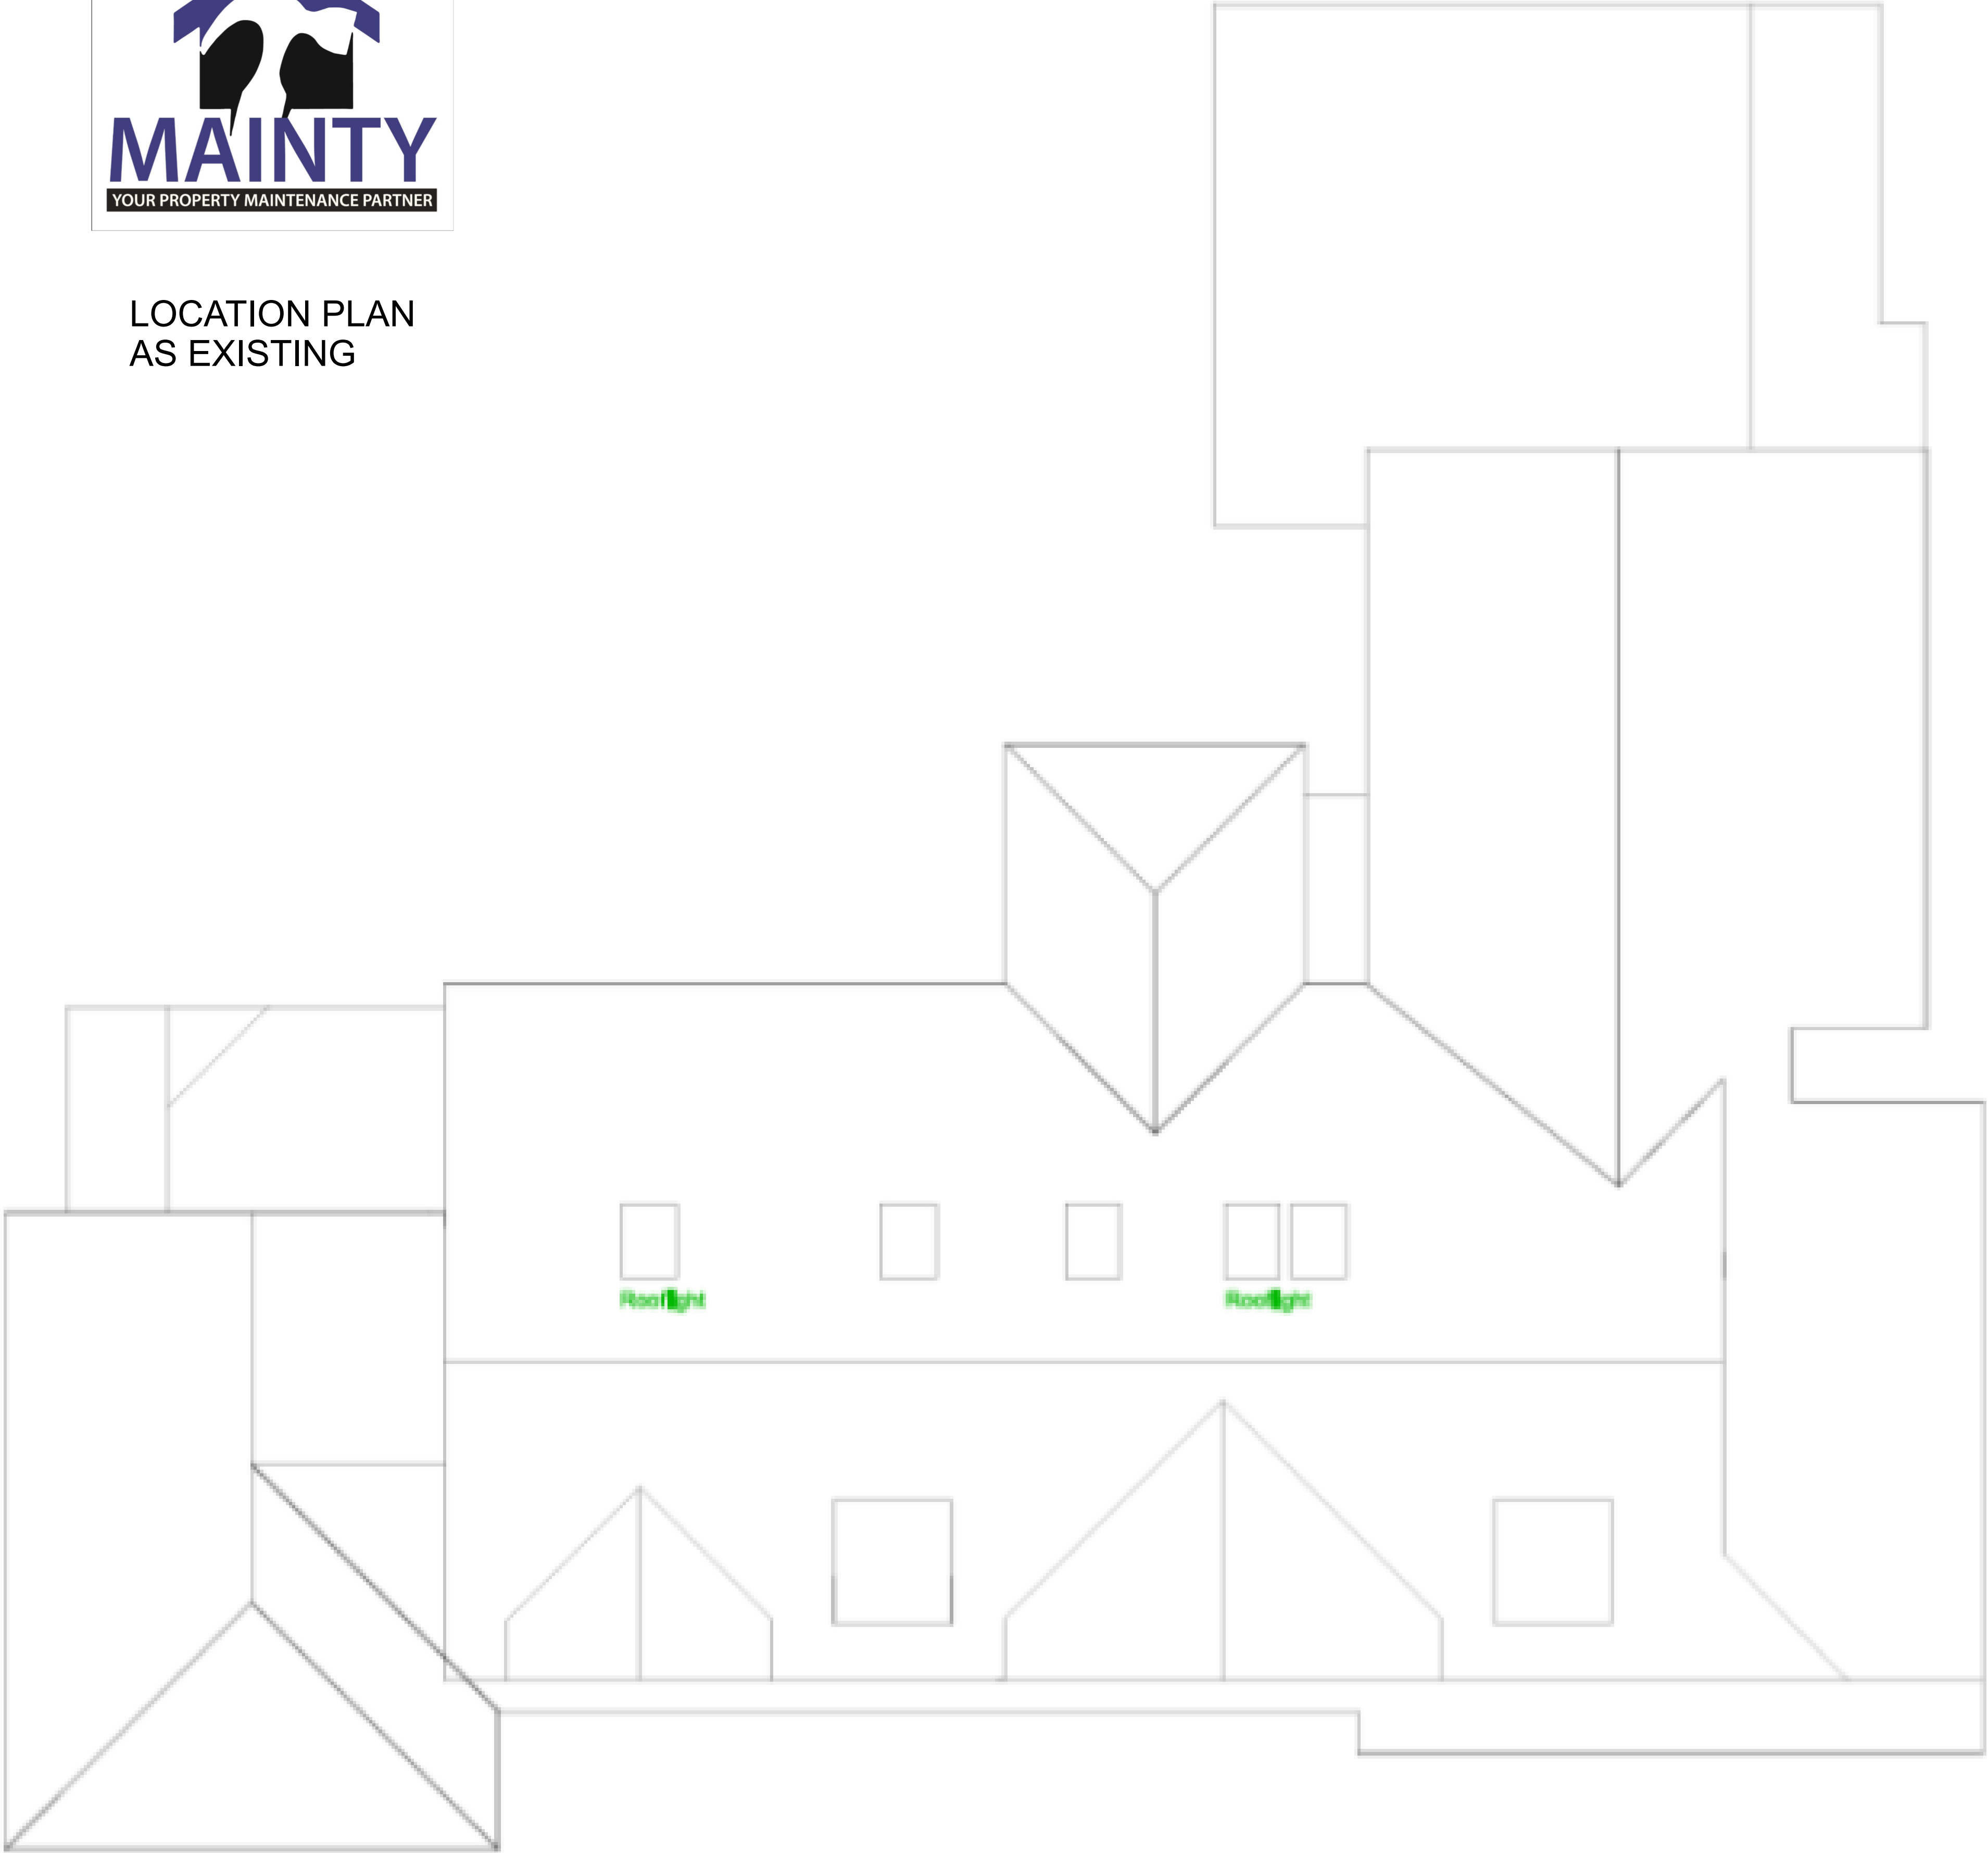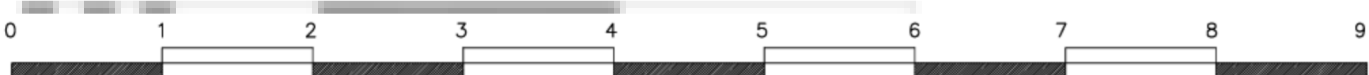


F

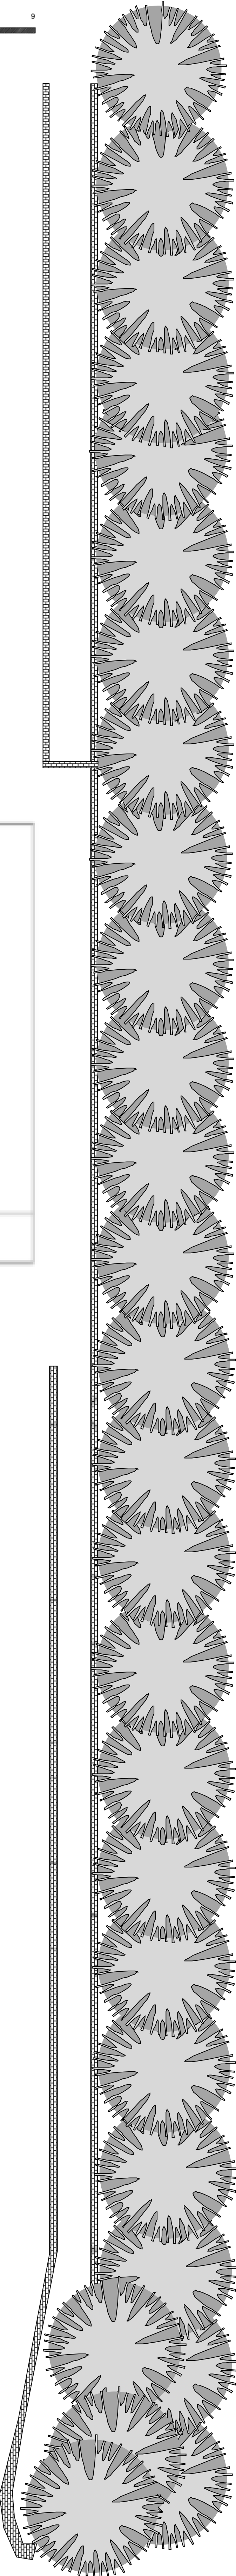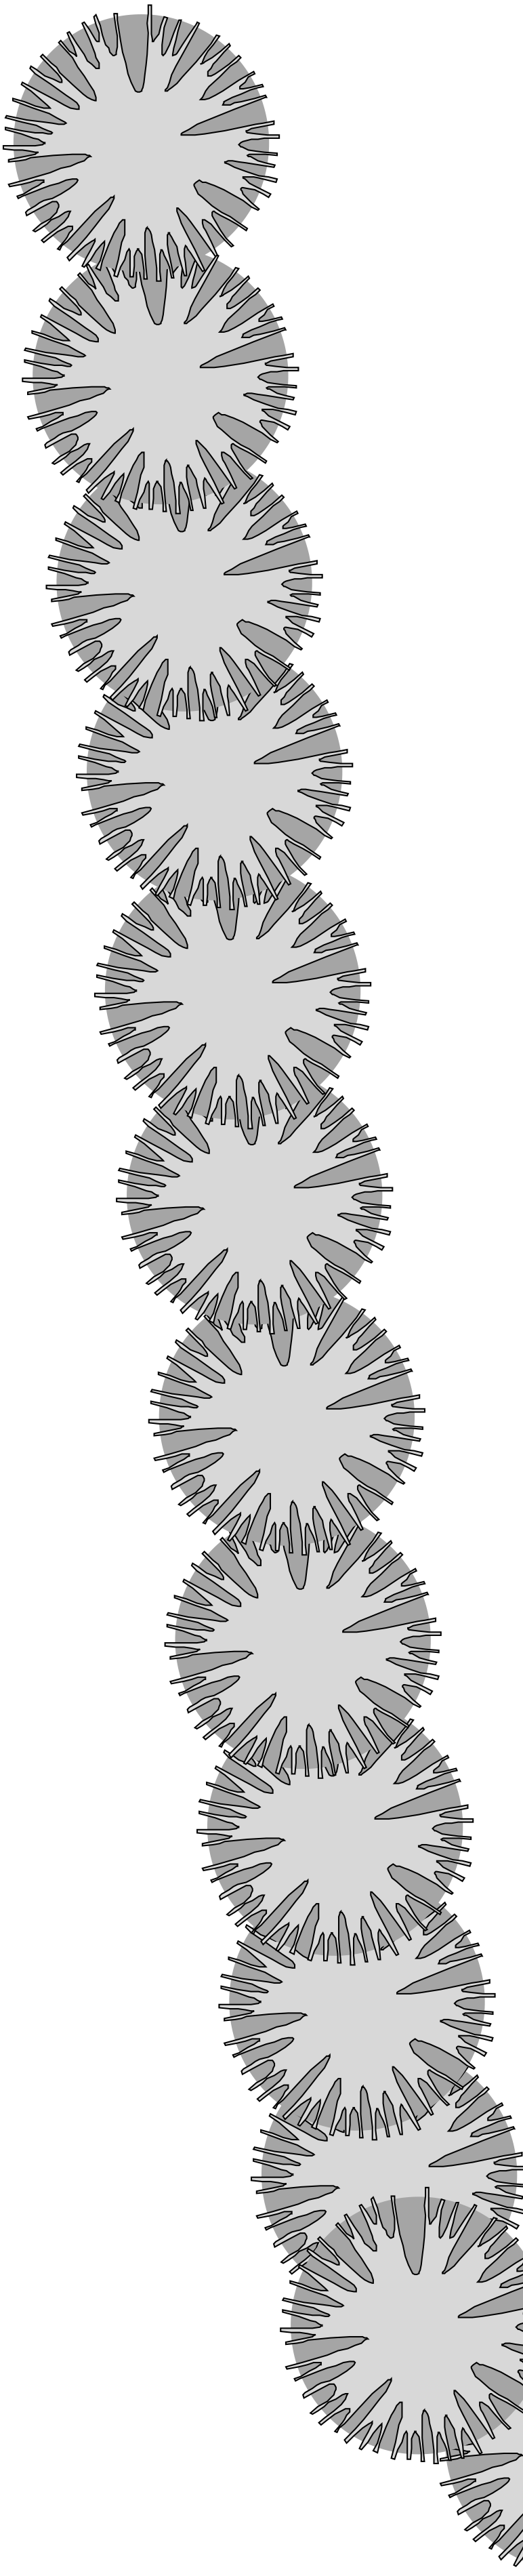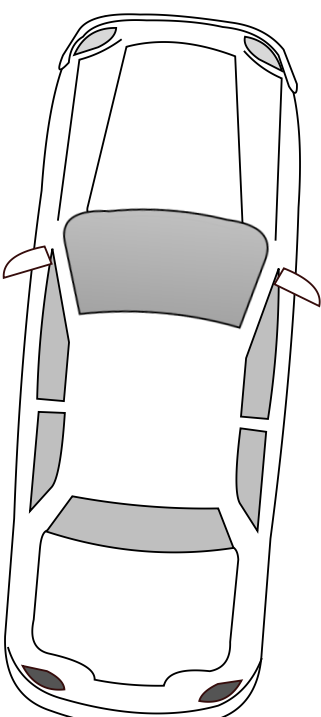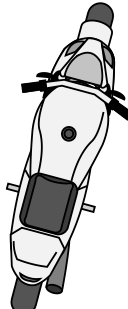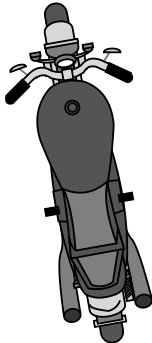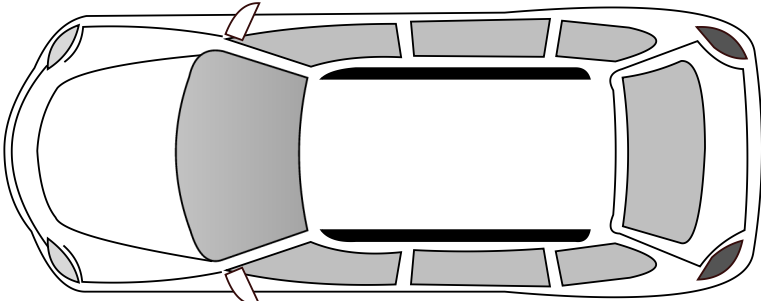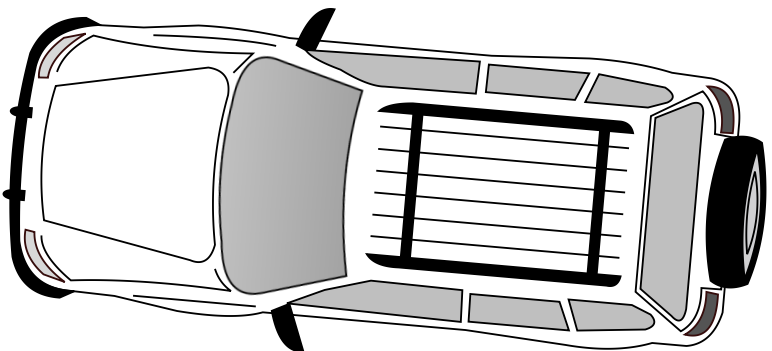

0.05

Existing entrance & Dropped Kerb

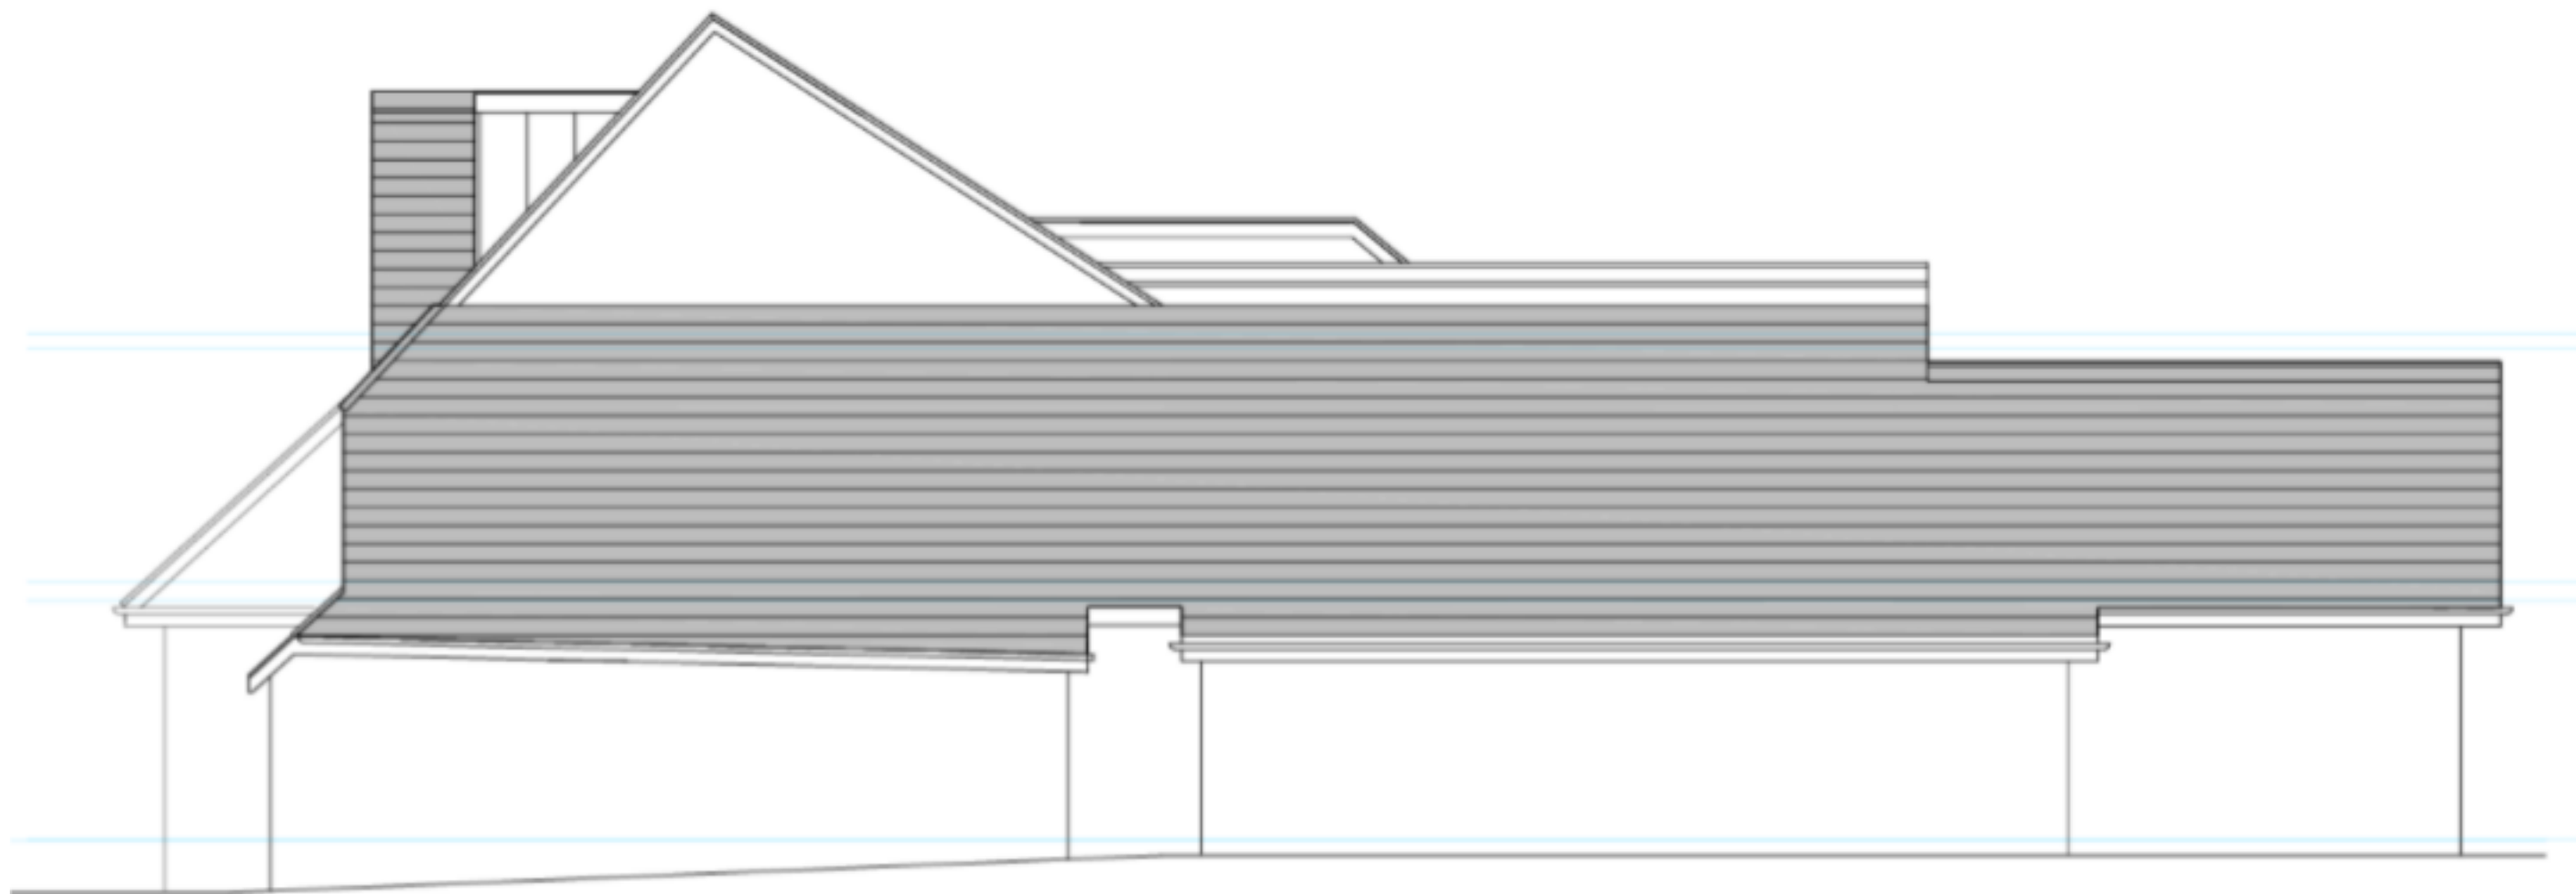

East Elevation - As Existing.






West Elevation - As Existing.





South Elevation - As Existing.



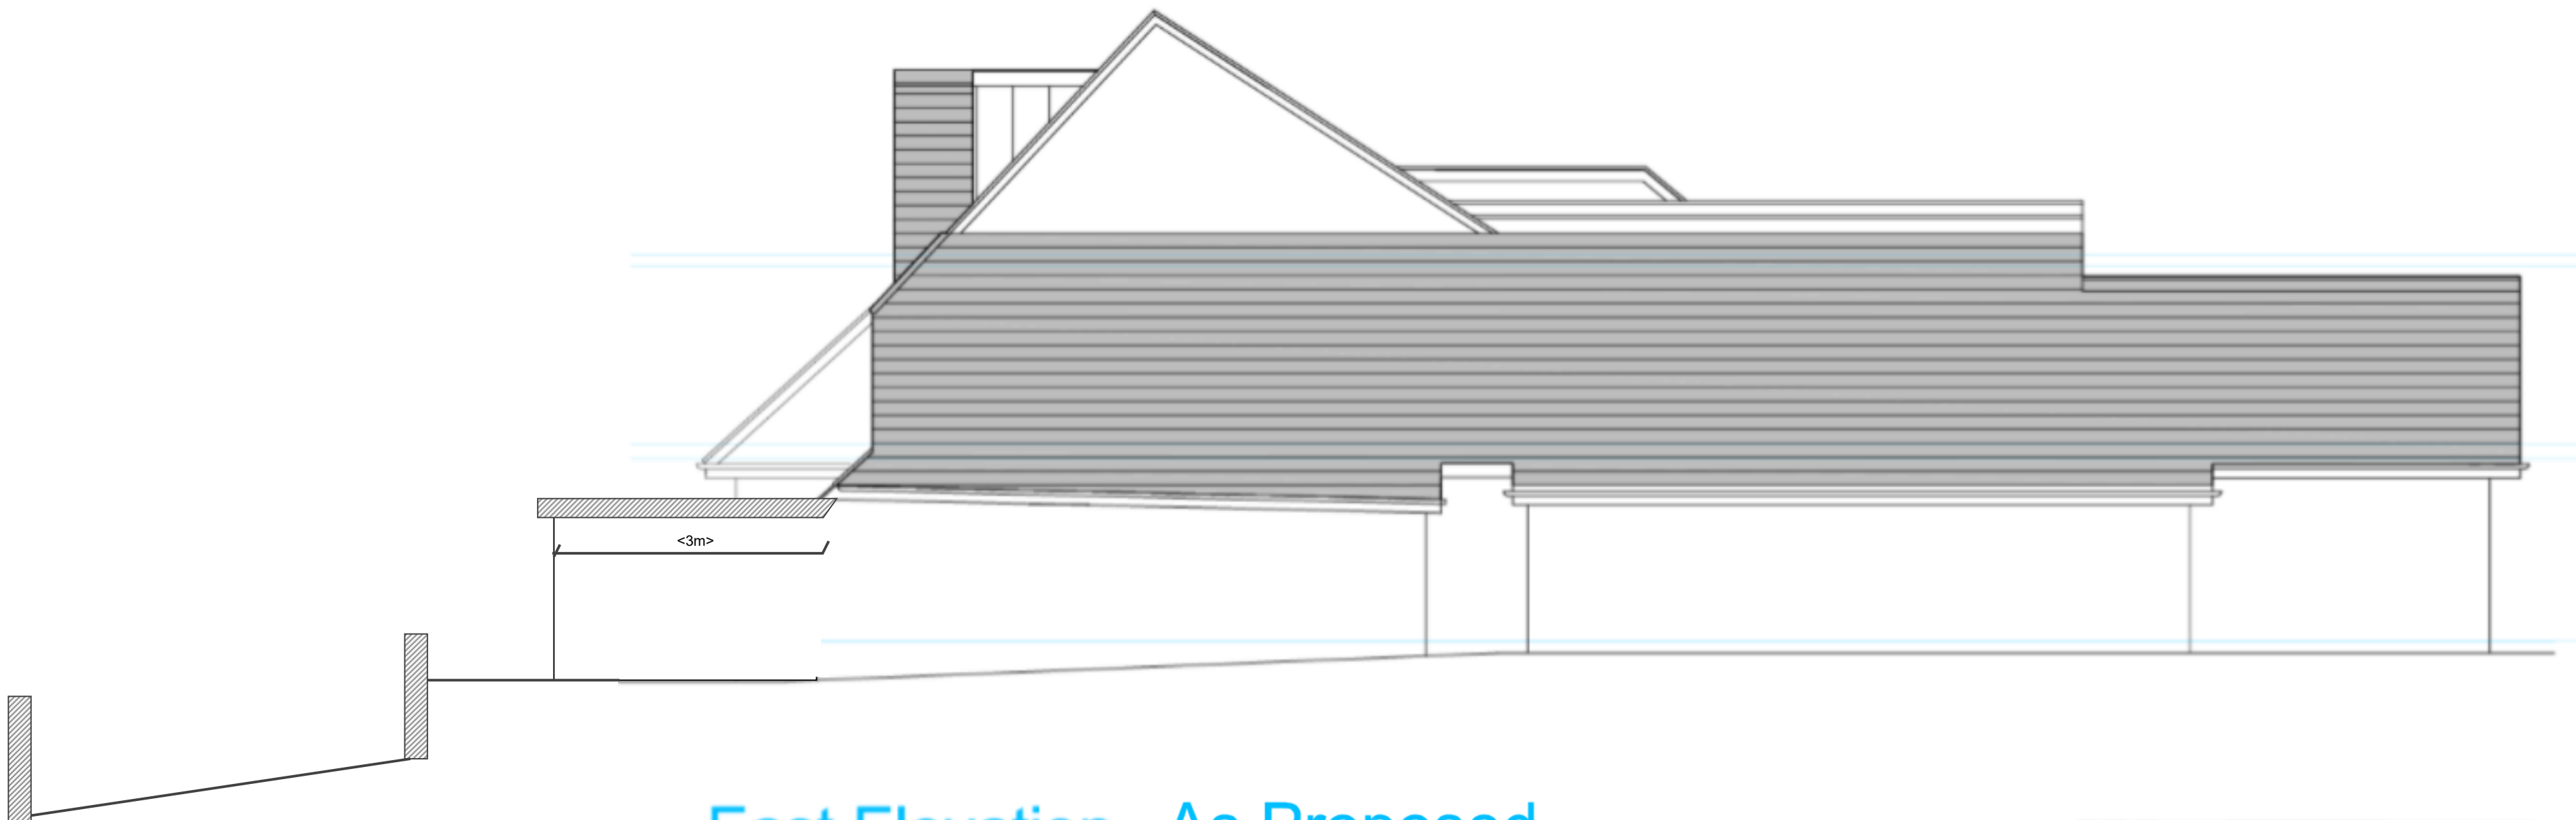

East Elevation - As Proposed.





West Elevation - As Proposed.



South Elevation - As Proposed.

Original garage doors removed, garage extended outward by +3000mm (retaining existing width of 7m)
Garage door entrance moved from frontage, to west elevation and driveway adjusted

All materials to match existing property style and design

