



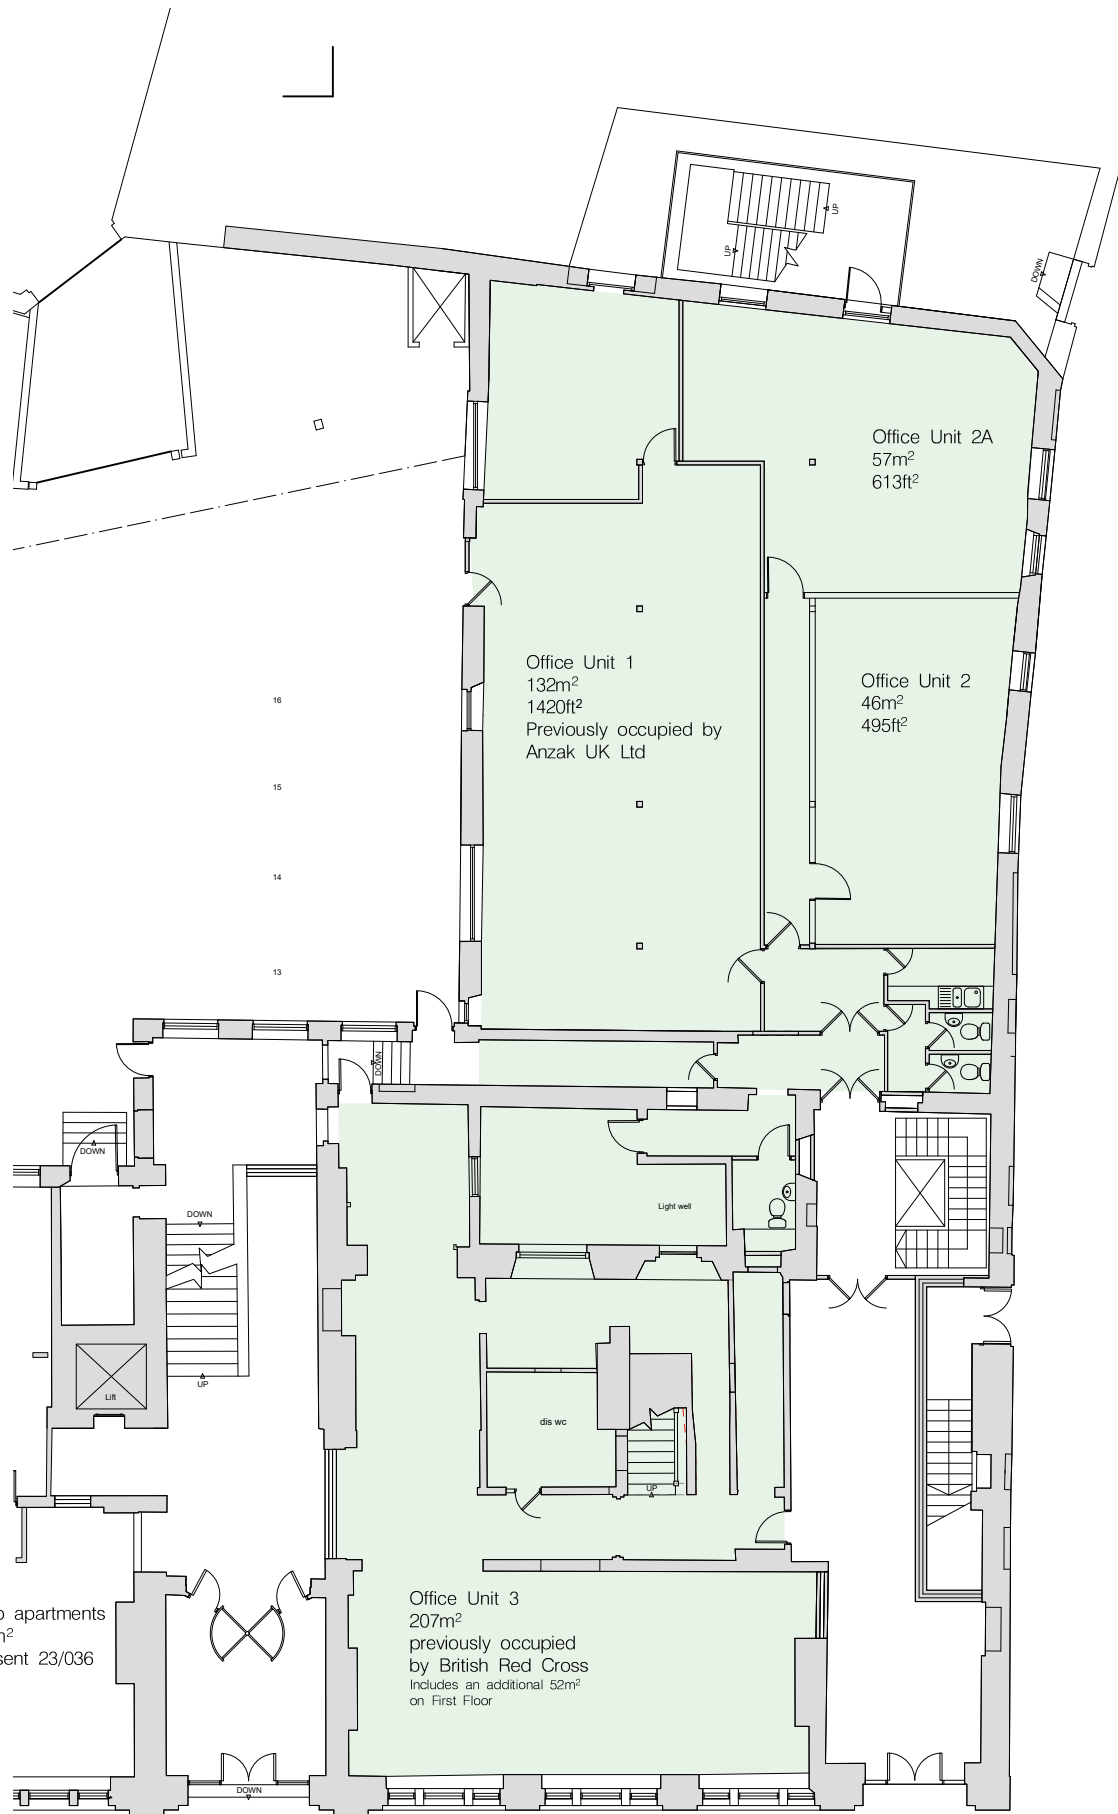

Ground floor

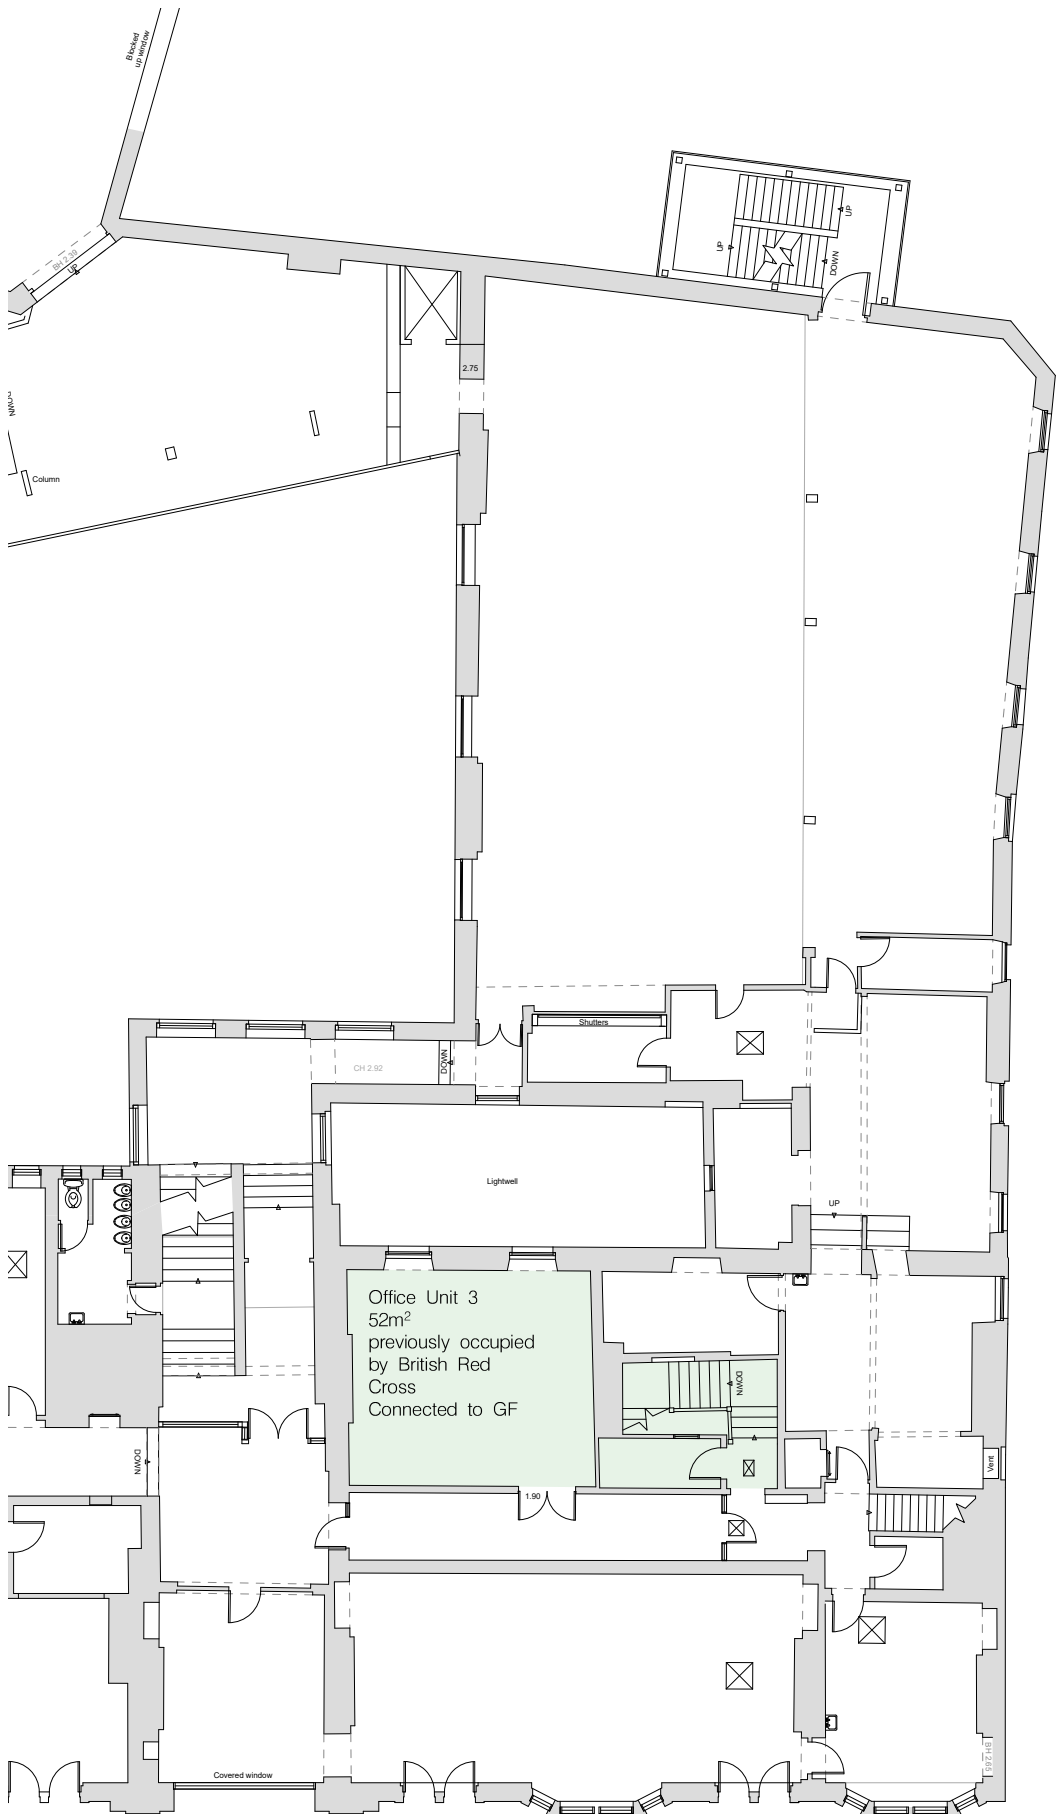


First floor

Areas subject of new application



A2/B1 Office Space granted by
Change of Use consent ref: 24/0581

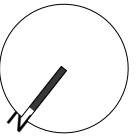

Kennedy James Griffiths
Chartered Architects and Project Managers
Project
Proposed Apartments
Kings Chambers, Newport
T 02920 545100
10 Victoria Park Court
516 Cowbridge Road East
Cardiff
CF5 1DB

Title	Date
Existing Plans	130624
Status	Scale @ A3
Planning	1:200

Drawing Number	Revision	Drawn by
1612-PL4-03		CKG

Use figured dimensions where possible. Do not scale for construction purposes.
This drawing is copyright.

High Street