




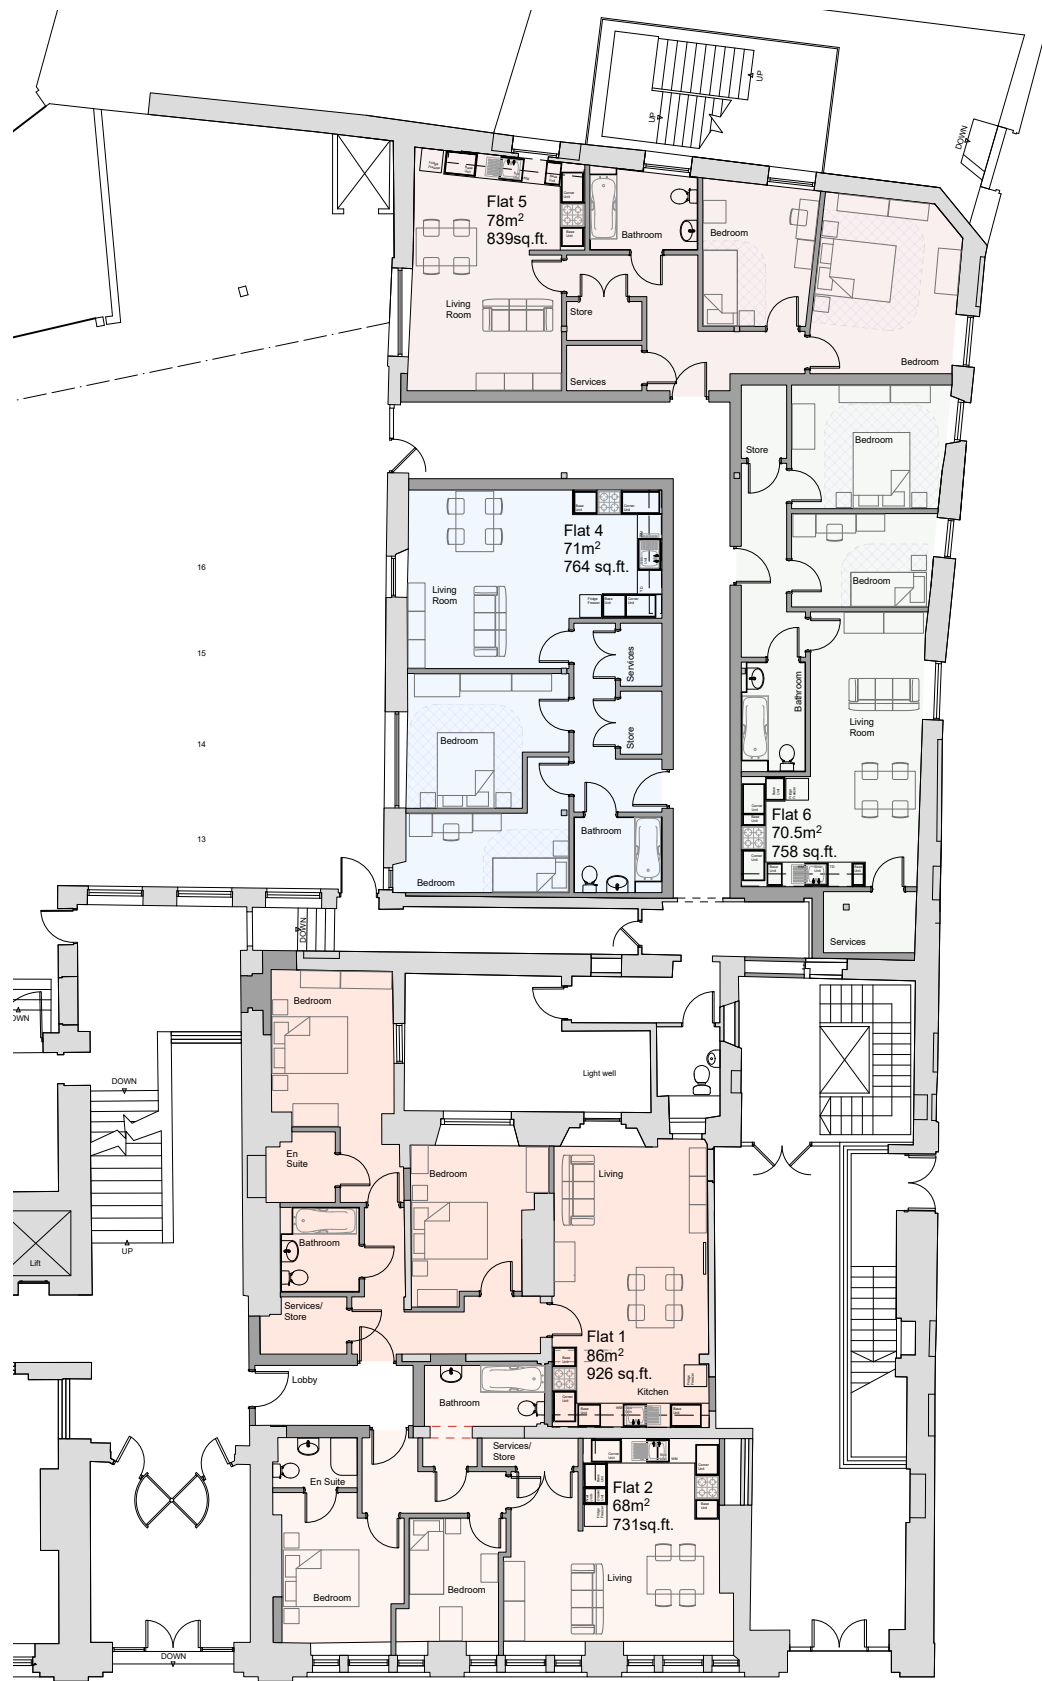

GROUND FLOOR

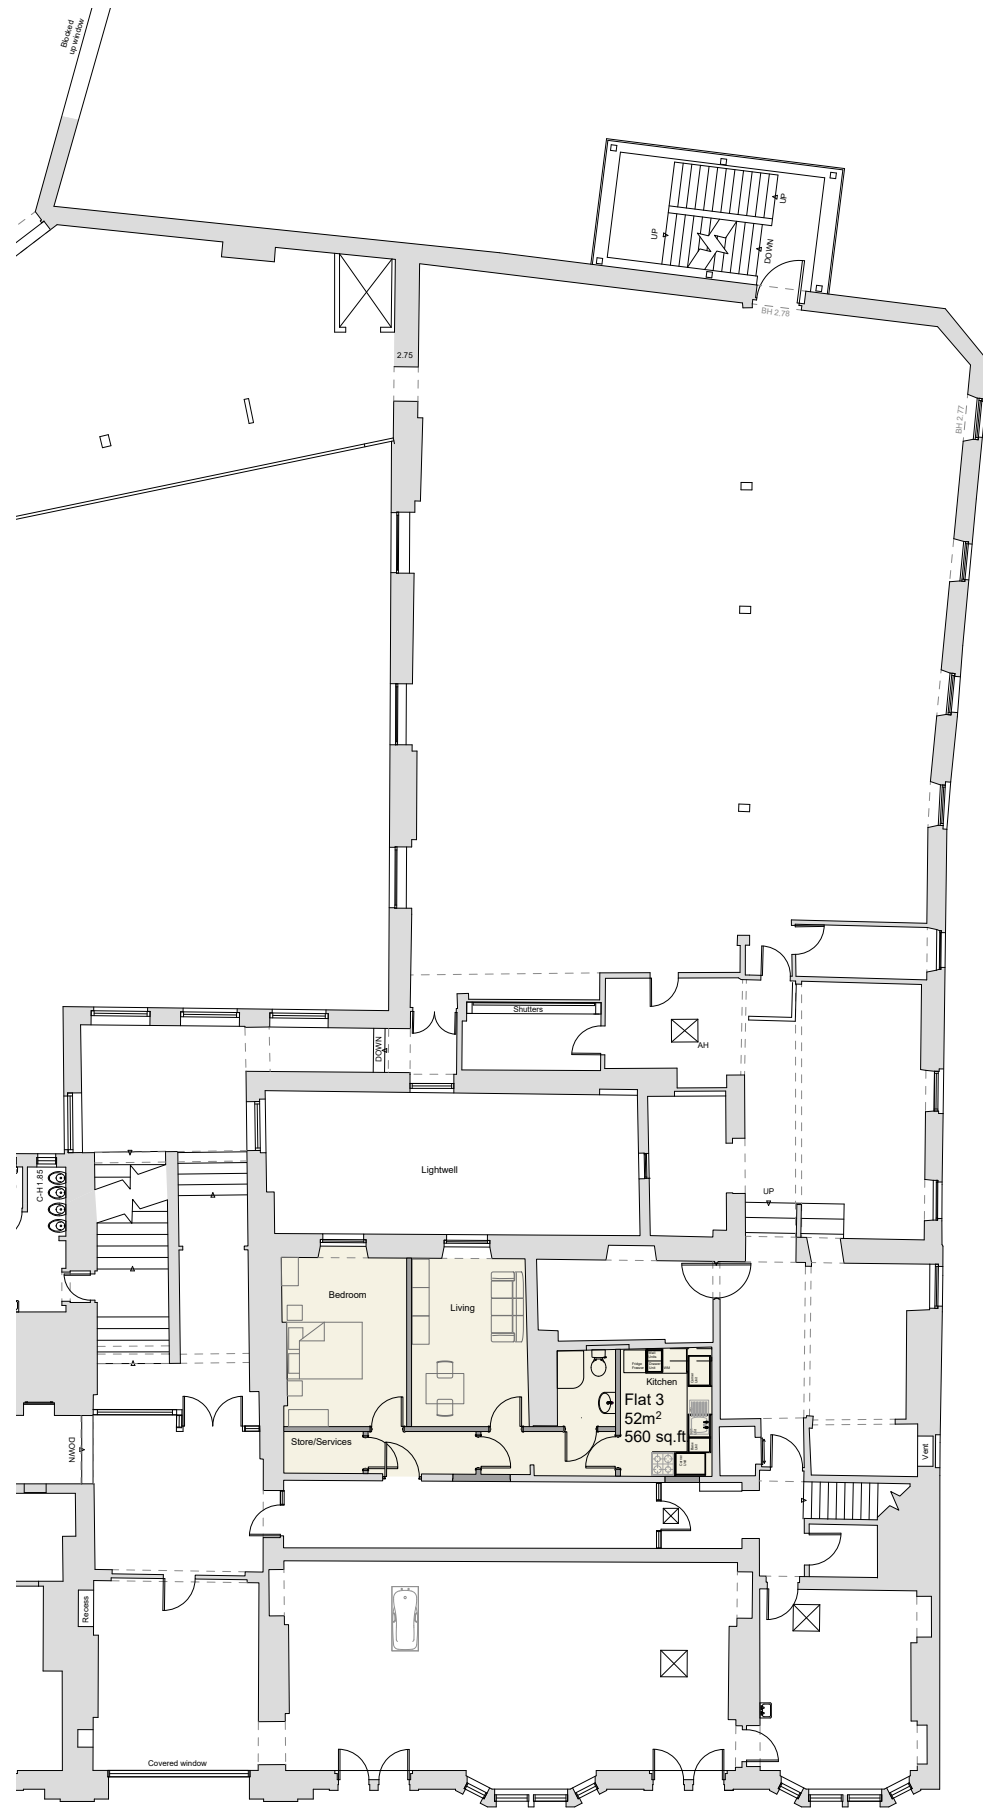

FIRST FLOOR

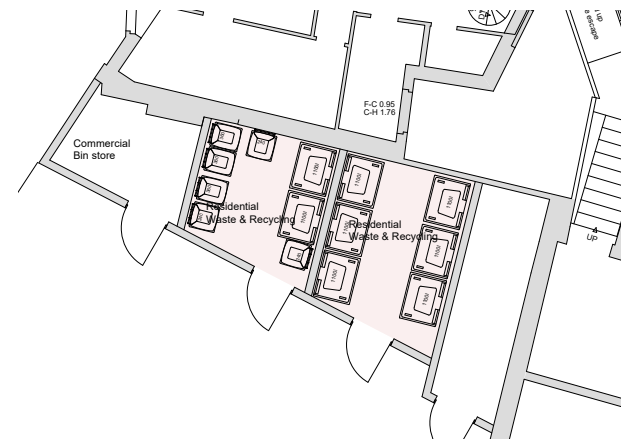

Bin store extract

General waste	4,320l
Card	1,980l
Cans	1,980l
Glass	720l
Food	720l

To serve 36 apartments in accordance with Waste SPG

Total apartments 6 No.



Kennedy James Griffiths
Chartered Architects and Project Managers
Project

Proposed Apartments Kings Chambers, Newport

Title
Proposed Apartment Plans

Status
Planning Application

Drawing Number
1612PL4- 05

Use figured dimensions where possible. Do not scale for construction purposes.
This drawing is copyright.



T 02920 545100
7 Herbert Terrace
Penarth
Vale of Glamorgan
CF64 2AH

Date
07/05/26

Scale @ A3
1:200

Drawn by
CKG/DKB