



ASSOCIATED BRITISH PORTS

Alexandra Docks, Newport Hill & Smith Compound Development

Landscape Maintenance and Management Plan

March 2025

DATE ISSUED:

JOB NUMBER: CA13312

REPORT NUMBER: 0001

VERSION: V0.1

STATUS: Draft

ASSOCIATED BRITISH PORTS

Alexandra Docks, Newport Hill & Smith Compound Development

Landscape Maintenance and Management Plan

March 2025

PREPARED BY:

Jenny Walgate Senior Landscape
Architect

REVIEWED AND

APPROVED BY:

Lucy Green Service Lead - Landscape

This report has been prepared by Wardell Armstrong LLP with all reasonable skill, care and diligence, within the terms of the Contract with the Client. The report is confidential to the Client and Wardell Armstrong LLP accepts no responsibility of whatever nature to third parties to whom this report may be made known.

No part of this document may be reproduced without the prior written approval of Wardell Armstrong LLP.



Wardell Armstrong is the trading name of Wardell Armstrong LLP, Registered in England No. OC307138.

Registered office: Sir Henry Doulton House, Forge Lane, Etruria, Stoke-on-Trent, ST1 5BD, United Kingdom

UK Offices: Stoke-on-Trent, Birmingham, Bolton, Bristol, Bury St Edmunds, Cardiff, Carlisle, Edinburgh, Glasgow, London, Leeds, Newcastle upon Tyne and Truro. International Office: Almaty.

ENERGY AND CLIMATE CHANGE
ENVIRONMENT AND SUSTAINABILITY
INFRASTRUCTURE AND UTILITIES
LAND AND PROPERTY
MINING AND MINERAL PROCESSING
MINERAL ESTATES
WASTE RESOURCE MANAGEMENT

CONTENTS

1	Introduction	1
1.1	Background	1
2	General operations	1
3	Wetland meadow Grassland to Swale	2
4	Hard Landscaping	4

APPENDICES

Appendix 1 Maintenance Schedule

DRAWINGS/FIGURES

CA13312-001 Planting Plan

1 INTRODUCTION

1.1 Background

1.1.1 This document sets out the landscape strategy and management for the proposed landscape at the Newport Hill & Smith Compound development. It should be read and followed in conjunction with the attached maintenance schedules and drawings:

- CA13312-001 Planting Plan

2 GENERAL OPERATIONS

2.1.1 At each visit the following operations and checks will be carried out:

- Reinstatement of any damage or disturbance to soil structure, planting, grass, fencing, hard landscaping, structures or buildings to the original condition.
- Watering as required to encourage all planting to thrive.
- Litter pick, collecting and removing rubbish from site.
- Should any invasive plant species be present such as Himalayan Balsam or Japanese Knotweed, these will be controlled and removed by specialist contractors.

2.1.2 Ensuring the following:

- All arisings will be removed from site and hard surfaces will be kept clean.
- Chipping and shredding is not permitted on site.
- The use of mechanical equipment will be minimised and only used between the hours of 8:00 am and 6:00 pm.
- Existing grassed areas will be protected if affected by maintenance operations using boards/tarpaulins. Excavated or imported materials will not be placed directly on grass.
- The site will be left in a clean, tidy condition at completion and after any maintenance operations.

3 WETLAND MEADOW GRASSLAND TO SWALE

3.1.1 Operations will be carried out to ensure:

- A healthy vigorous sward is maintained, free from disease, fungal growth, discolouration, scorch or wilt.
- Waterlogging and compaction is prevented.
- Operations close to tree stems, walls, fences, lamp posts and road signs, etc. will be complete using hand tools. Nylon filament rotary cutters and other mechanical tools will not be used closer than 100mm to the stem of any tree.
- All risings and litter will be removed from site.

3.1.2 Operations will include:

- Repair of any damage from trampling, abrasion or scalping.
- Edges will be kept neat and well defined, in clean straight lines or smooth flowing curves.
- Litter and fallen leaves will be removed regularly to maintain a neat appearance.
- Rolling after all risk of frost heave.
- Spiking as necessary to relieve compaction to aerate the soil and improve surface water penetration.
- Scarifying to relieve thatch and remove dead grass.
- Harrowing with a chain harrow or drag mat to aerate soil and remove worm casts
- Hollow tining to relieve compaction.
- A top dressing of compost/ sand/ loam mix will be applied after scarification and aeration.
- Hand weeding as necessary to remove unwanted weeds.
- Do not apply fertiliser to any of these areas.
- Grass edges will be re-formed as required by drawing back soil and re-forming edges to clean straight lines or smooth flowing curves, sloping slightly back from vertical.

3.1.3 Grass cutting:

- All machines used are to be of an approved type capable of producing a standard finish commensurate with the required use of the area to ensure a consistent and

cleanly mown sward.

- Before mowing litter, stones, rubbish and debris will be collected and removed from site to an authorised tip.
- If the sowing of wildflower seeds is carried out in the autumn – the first cut shall be done in March/April and then every 6-8 weeks until October during the first year, to a height of 75mm, arisings shall be left on site for one week and then removed.
- If the sowing of wildflower seeds is carried out in spring – the first cut shall be in June/July and then every 6-8 weeks until October during the first year, to a height of 75mm, arisings shall be left on site for one week and then removed.
- Every year thereafter a first cut shall be carried out no later than the end of April and then another in late August/ September, arisings shall be left on site for one week and then removed. If spring is very late the April cut can be omitted.
- Maximum sward height will be 75 mm.
- The finish will be neat and even, without surface rutting, compaction or damage to grass.
- Edges will be left neat and well defined. Neatly trimmed around obstructions.
- Adjoining hard areas will be swept clear of cuttings and remove arisings.
- Where inclement weather prevents grass cutting, operations should recommence as soon as the conditions permit. Grass is not to be cut during periods of drought.

3.1.4 The reinstatement of any damaged areas will involve the following:

- Preparation: Cultivate substrate to a fine tilth.
- Protection and watering: Provide as necessary to promote successful germination and/ or establishment.
- Height of initial growth: 75 mm.
- Height of first cut: 50 mm.
- Edges: Cut to clean straight lines or smooth curves. Draw back soil to permit edging.

4 HARD LANDSCAPING

4.1.1 All areas will be inspected at regular intervals and the following maintenance tasks will be carried out:

- Herbicide: Apply a suitable foliar acting or residual herbicide. Allow recommended period for herbicide to take effect before clearing arisings.
- Hard surfaces: Remove litter, leaves and other debris by hand or mechanical sweeping.
- Surface gutters and channels: Remove mud, silt and debris.
- Drainage gullies: Empty traps and flush clean in areas not adopted by the Highways Authority.
- Gravel areas: Rake over. Remove weeds, litter, leaves and debris, and level off.
- Repairs to flexible bituminous pavings: In accordance with the original paving specification or BS 7370-2, clause 4.12.
- Stain removal: In accordance with BS 7370-2, table 4.
- Snow clearance and de-icing by spreading grit evenly at manufacture's recommended rate of application.
- Fences: Inspect and repair.
- Overhanging hedges, shrubs, and tree branches: Trim back ensuring plants remain in a neat and tidy condition.

APPENDICES



Maintenance Schedules

Component 1 – General operations												
Regular and periodic maintenance visits tasks – Annually	January	February	March	April	May	June	July	August	September	October	November	December
Remove litter, debris, stones and fallen leaves						As Required						
Repair damage						As Required						
Watering						As Required						
Treating weeds, including invasive species			Once				Once					

Component 3 – Wetland meadow grassland to swale												
Regular and periodic maintenance visits tasks	January	February	March	April	May	June	July	August	September	October	November	December
Year 1	Remove litter, debris, stones and fallen leaves					As Required						
	Repair damage					As Required						
	Define edges					As Required						
	Watering					As Required						
	Mowing, if seed sown in previous autumn. Cut to 75mm. Remove arisings			Initial cut								
	Mowing, if seed sown in spring. Cut to 75mm. Remove arisings.					Initial cut						
	Treating weeds			Once			Once					
	Reinstatement				As Required				As Required			
Year 2 and ongoing	Remove litter, debris, stones and fallen leaves					As Required						
	Repair damage					As Required						
	Define edges					As Required						
	Watering					As Required						
	Mowing: Leave arisings on site for 1 week before removing them			Once						Once		
	Treating weeds			Once			Once					
	Reinstatement				As Required				As Required			

Component 10 – Hard landscaping												
Regular and periodic maintenance visits tasks – Annually	January	February	March	April	May	June	July	August	September	October	November	December
Remove litters						As Required						
High pressure wash						As Required						
Removal of grit, mud, leaf litter and plant debris						As Required						
Removal of weed by hand tools			Once	Once	Once	Once	Once	Once	Once	Once		
If required, herbicide application must be reported for agreement before application						As Required						
Keep all hard surfaces safe to walk on during prolonged freezing conditions			As Required							As Required		

DRAWINGS

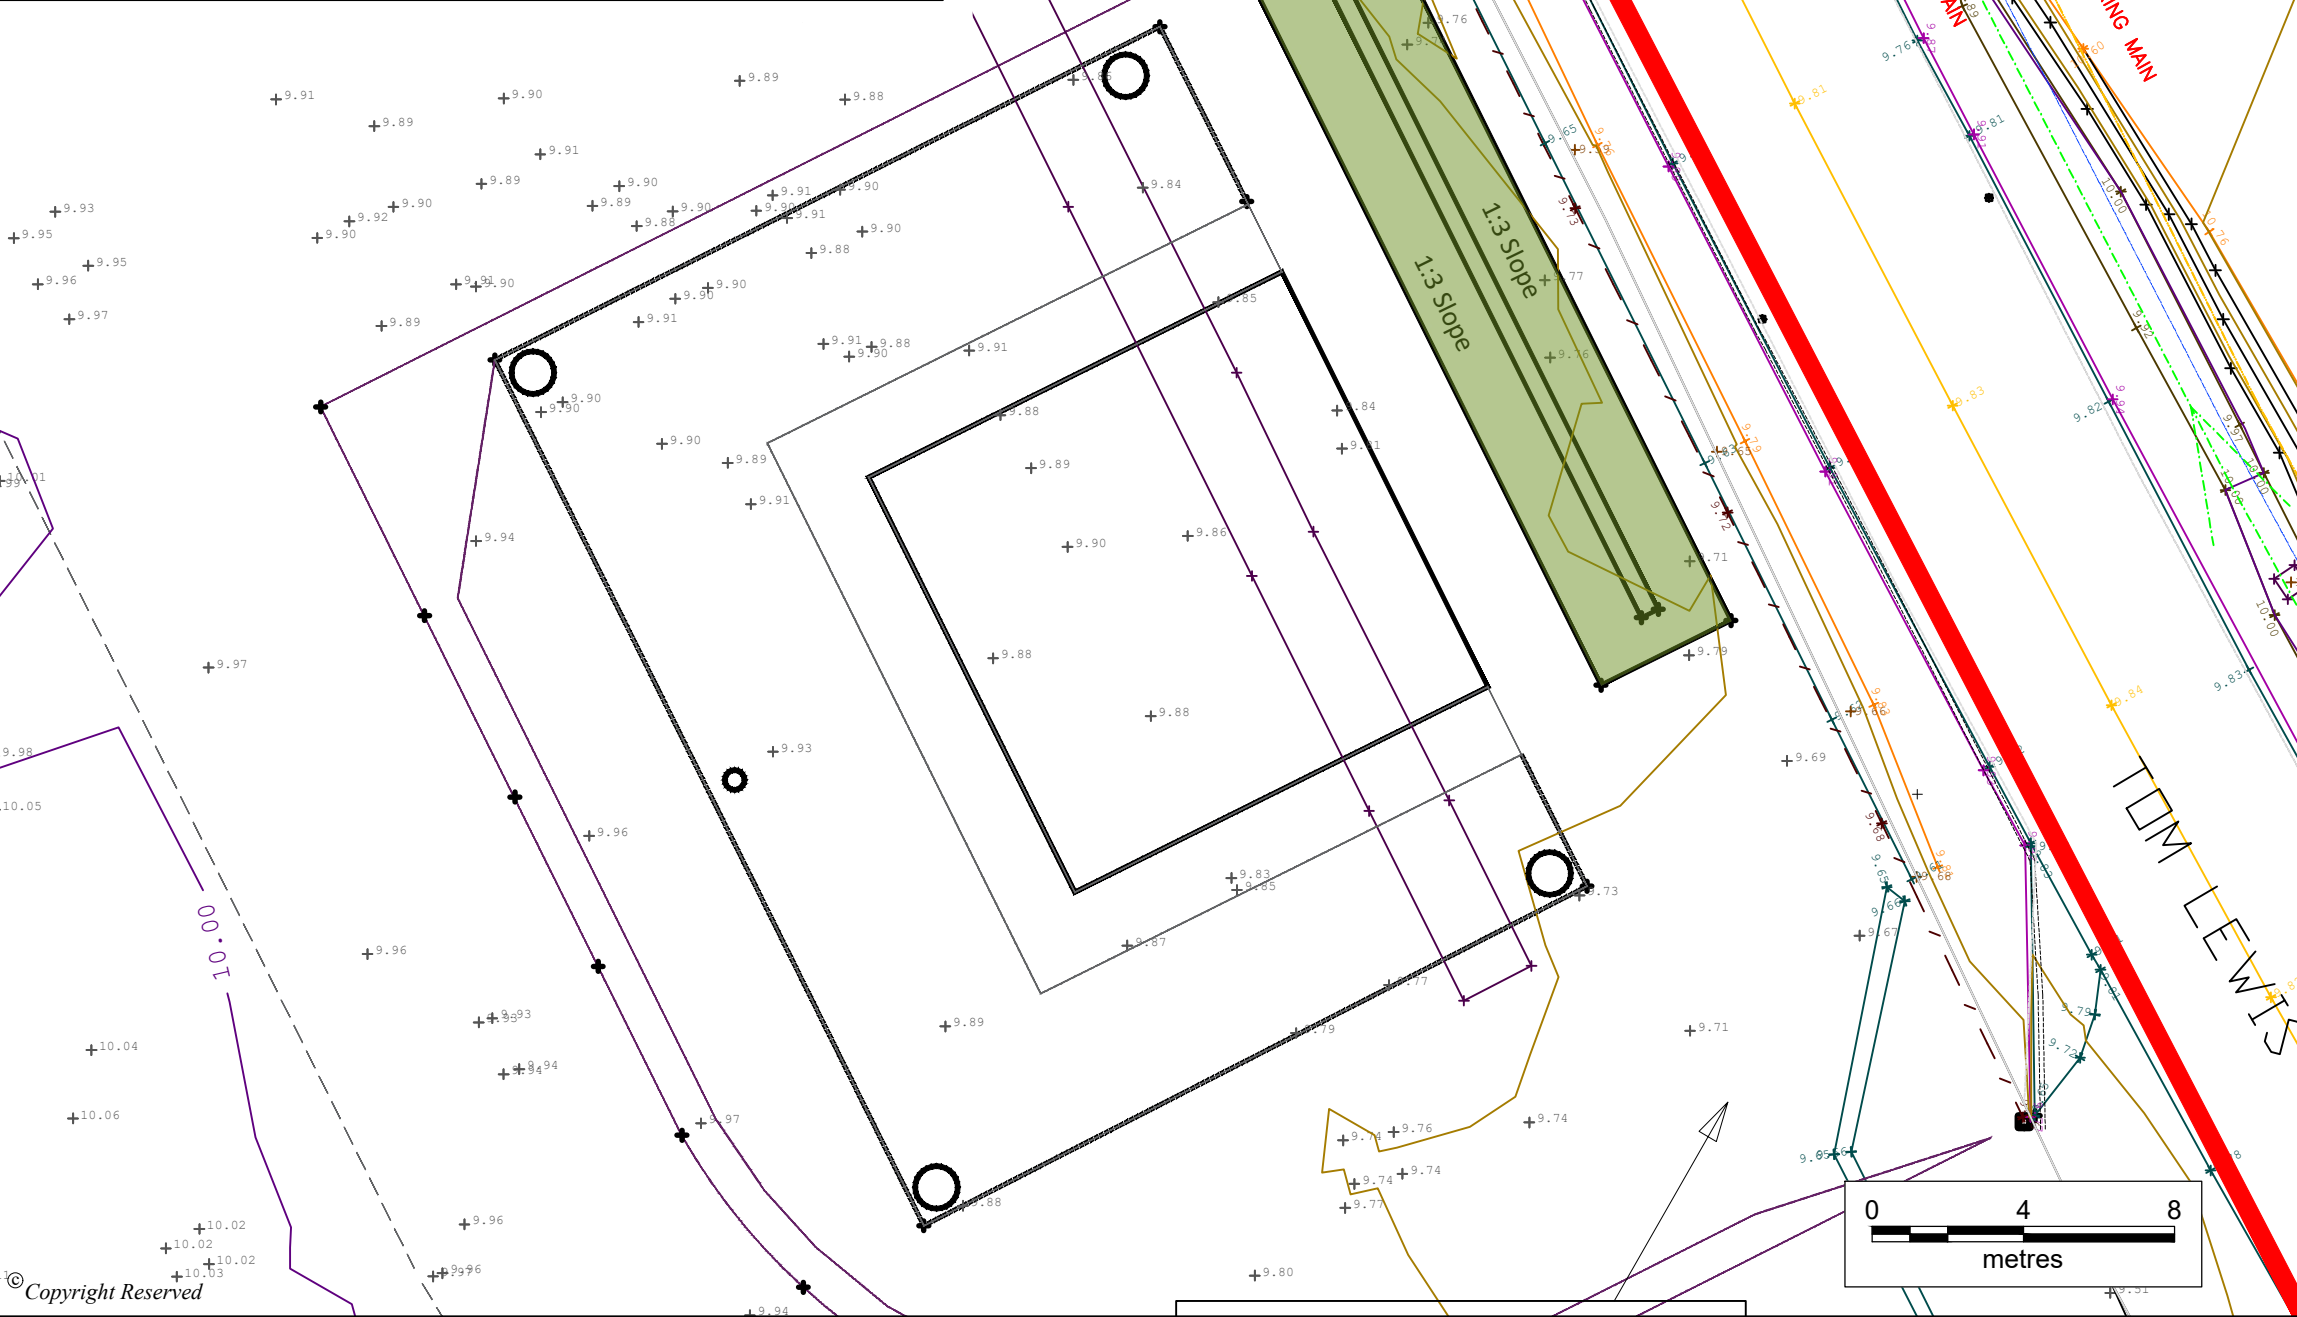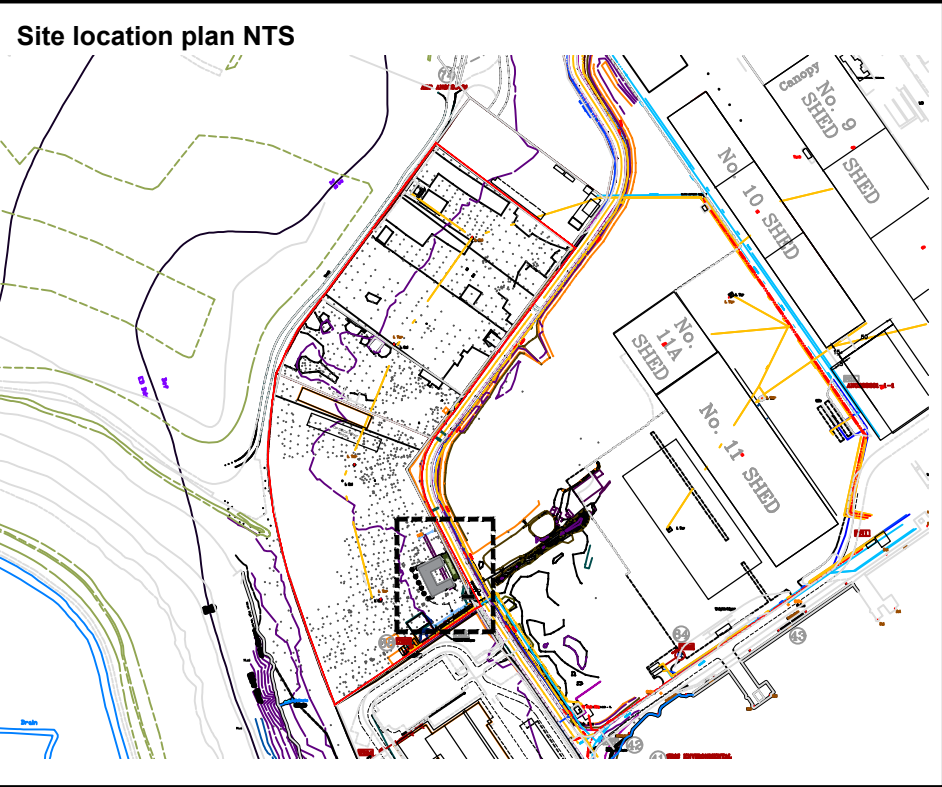

DO NOT SCALE FROM THIS DRAWING

- KEY**
- Site boundary
- PROPOSED**
- Swale to be sown with species rich meadow seed mix suitable for seasonally wet soils
Emorsgate Seeds EM8 Meadow Mixture for Wetlands, or similar and approved

REVISION	DETAILS			DATE	DRN	CHK'D	APP'D
CLIENT							
Associated British Ports							
PROJECT							
Alexandra Docks, Newport Hill & Smith Compound Development							
DRAWING TITLE							
Planting Plan							
DRG No. CA13312-001				REV -	SUIT. CODE -		
DRG SIZE A3		SCALE 1:200		DATE March 2025			
DRAWN BY JW		CHECKED BY LG		APPROVED BY LG			



STOKE-ON-TRENT

Sir Henry Doulton House
Forge Lane
Etruria
Stoke-on-Trent
ST1 5BD
Tel: +44 (0)1782 276 700

BIRMINGHAM

Two Devon Way
Longbridge Technology Park
Longbridge
Birmingham
B31 2TS
Tel: +44 (0)121 580 0909

BOLTON

41-50 Futura Park
Aspinall Way
Middlebrook
Bolton
BL6 6SU
Tel: +44 (0)1204 227 227

BRISTOL

3rd Floor
Brew House
Jacob Street
Tower Hill
Bristol
BS2 0EQ
Tel: +44 (0)117 203 4477

BURY ST EDMUNDS

Armstrong House
Lamdin Road
Bury St Edmunds
Suffolk
IP32 6NU
Tel: +44 (0)1284 765 210

CARDIFF

Tudor House
16 Cathedral Road
Cardiff
CF11 9LJ
Tel: +44 (0)292 072 9191

CARLISLE

Marconi Road
Burgh Road Industrial Estate
Carlisle
Cumbria
CA2 7NA
Tel: +44 (0)1228 550 575

EDINBURGH

The Tun
4 Jackson's Entry
Edinburgh
EH8 8PJ
Tel: +44 (0)131 555 3311

GLASGOW

24 St Vincent Place
Glasgow
G1 2EU
Tel: +44 (0)141 428 4499

LEEDS

36 Park Row
Leeds
LS1 5JL
Tel: +44 (0)113 831 5533

LONDON

Summit House
12 Red Lion Square
London
WC1R 4QH
Tel: +44 (0)207 242 3243

NEWCASTLE UPON TYNE

City Quadrant
11 Waterloo Square
Newcastle upon Tyne
NE1 4DP
Tel: +44 (0)191 232 0943

TRURO

Baldhu House
Wheal Jane Earth Science Park
Baldhu
Truro
TR3 6EH
Tel: +44 (0)187 256 0738

International office:

ALMATY

29/6 Satpaev Avenue
Hyatt Regency Hotel
Office Tower
Almaty
Kazakhstan
050040
Tel: +7(727) 334 1310