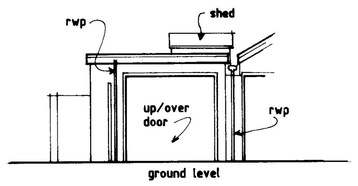

GARAGE ELEVATION

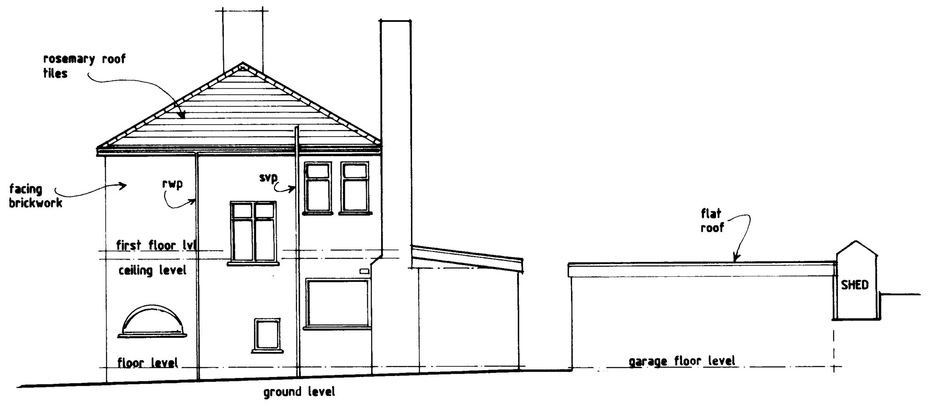

EXISTING DRIVE SIDE ELEVATION

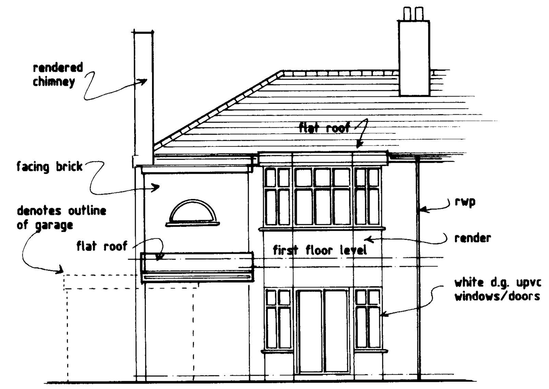

EXISTING REAR ELEVATION

SCALE - 1:100

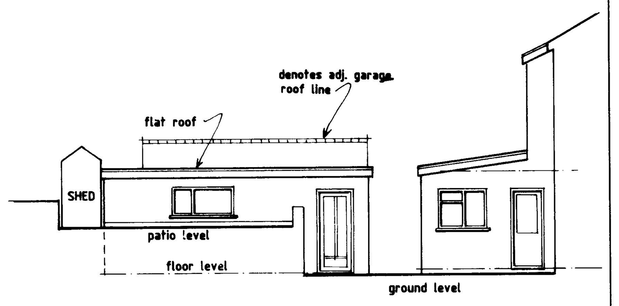

EXTG SIDE ELEVATION

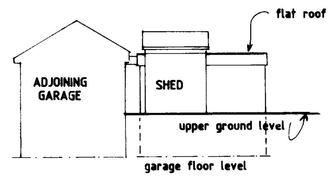

EXTG REAR ELEVATION
from garden

SCALE-1:100 M 0 1 2 3 4 5

SCALE-1:50 0 1 2 3 4

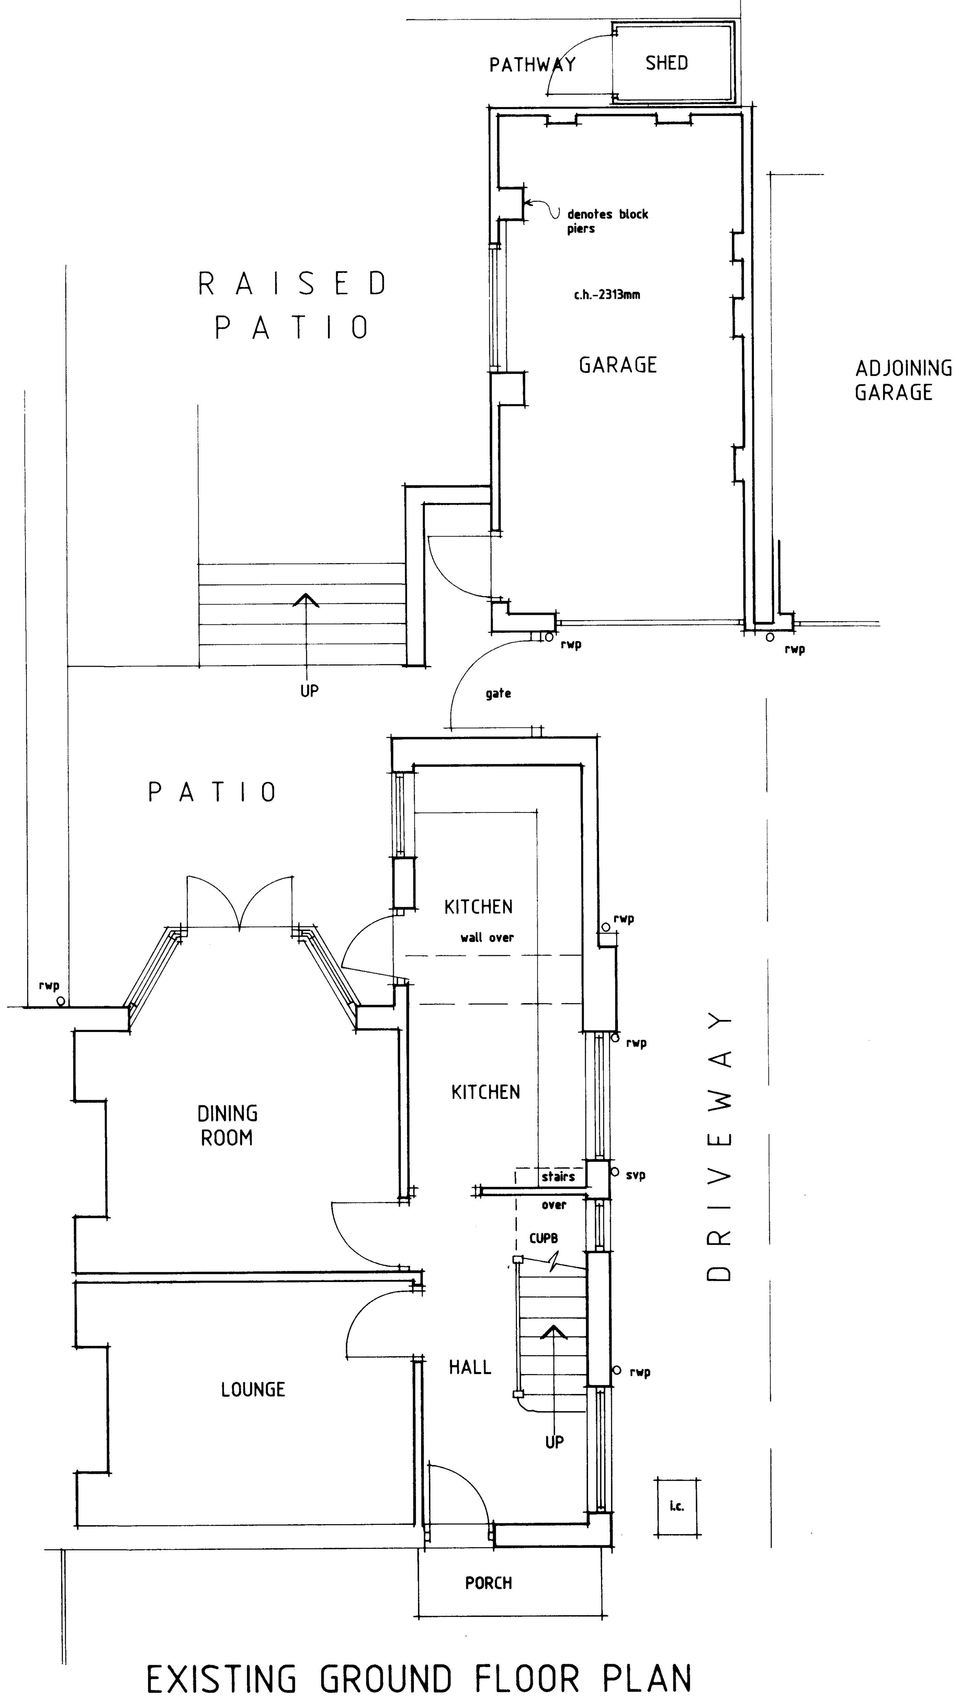

EXISTING GROUND FLOOR PLAN

SCALE - 1:50

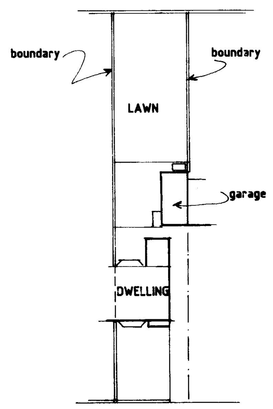

EXTG SITE PLAN

SCALE - 1:500 AT A1

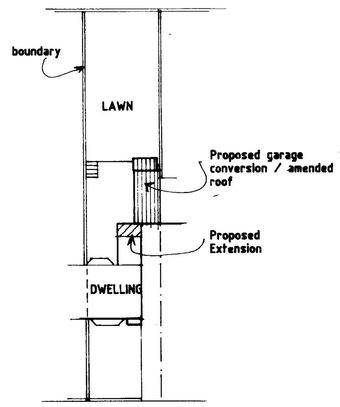

PROPOSED SITE PLAN

Revisions		
Ref	Date	Description
A	04/25	ROOF AMENDED

K.W. DORRINGTON MCIAT MCABE
ARCHITECTURAL ASSOCIATES
Tel:(01633) 857566

PROPOSED REAR EXTENSION & GARAGE CONVERSION TO -
121, MELFORT ROAD, NEWPORT,
SOUTH WALES. NP20 3FS.

EXISTING AND SITE PLANS

date: MARCH 2025

scale: 1:50-PLAN & 1:100- ELEVATIONS

drawing number:
KD2001/1 A