
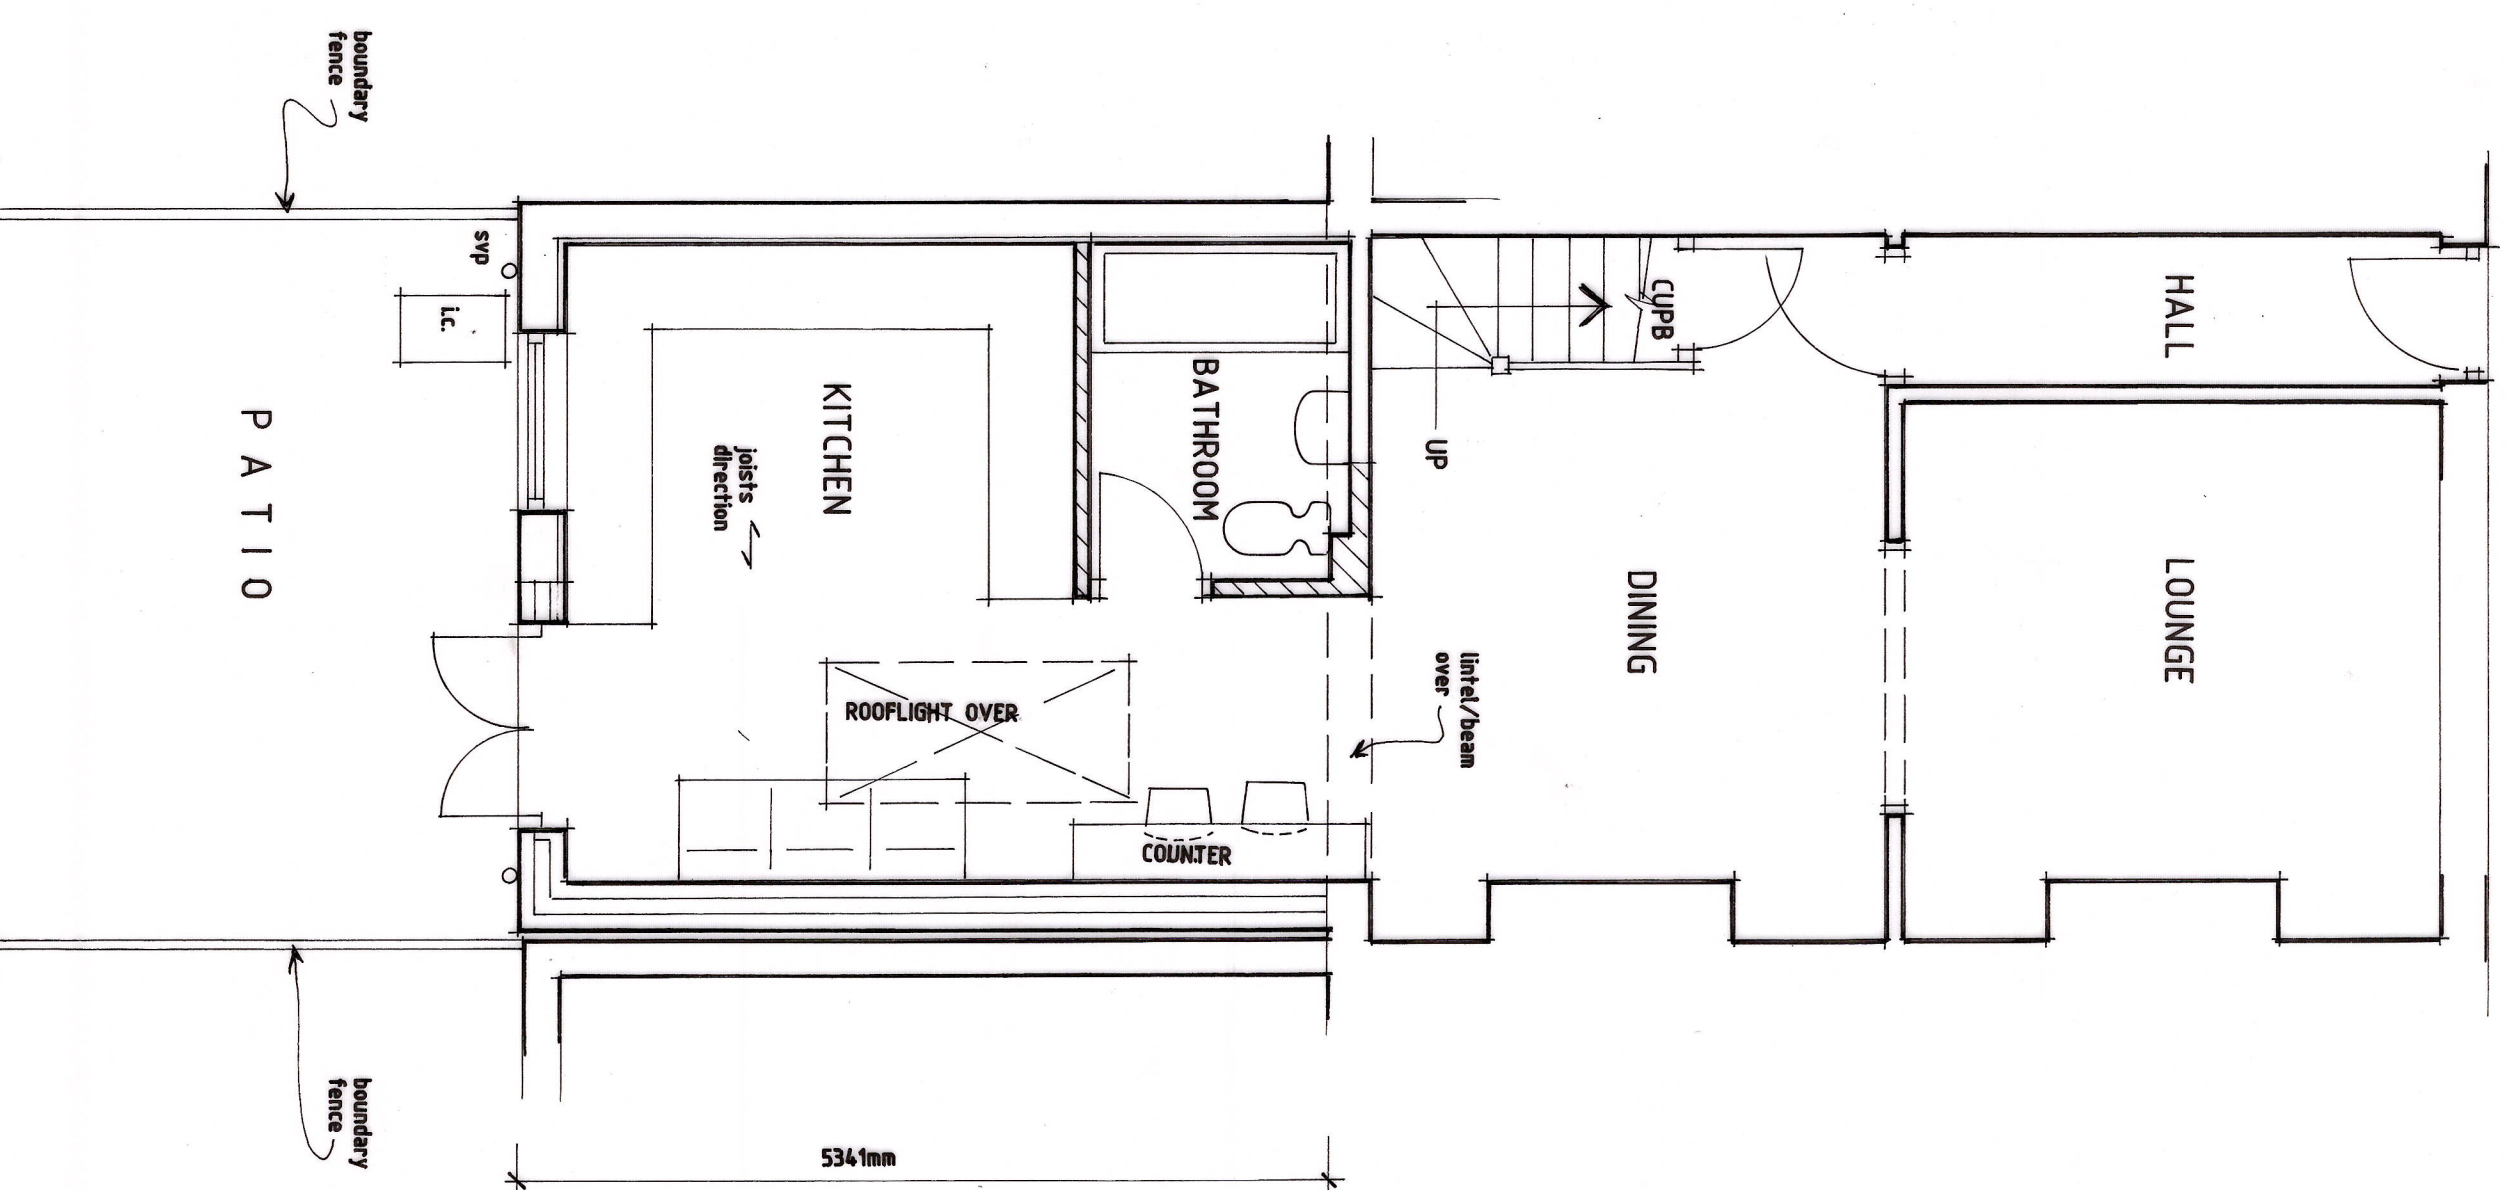
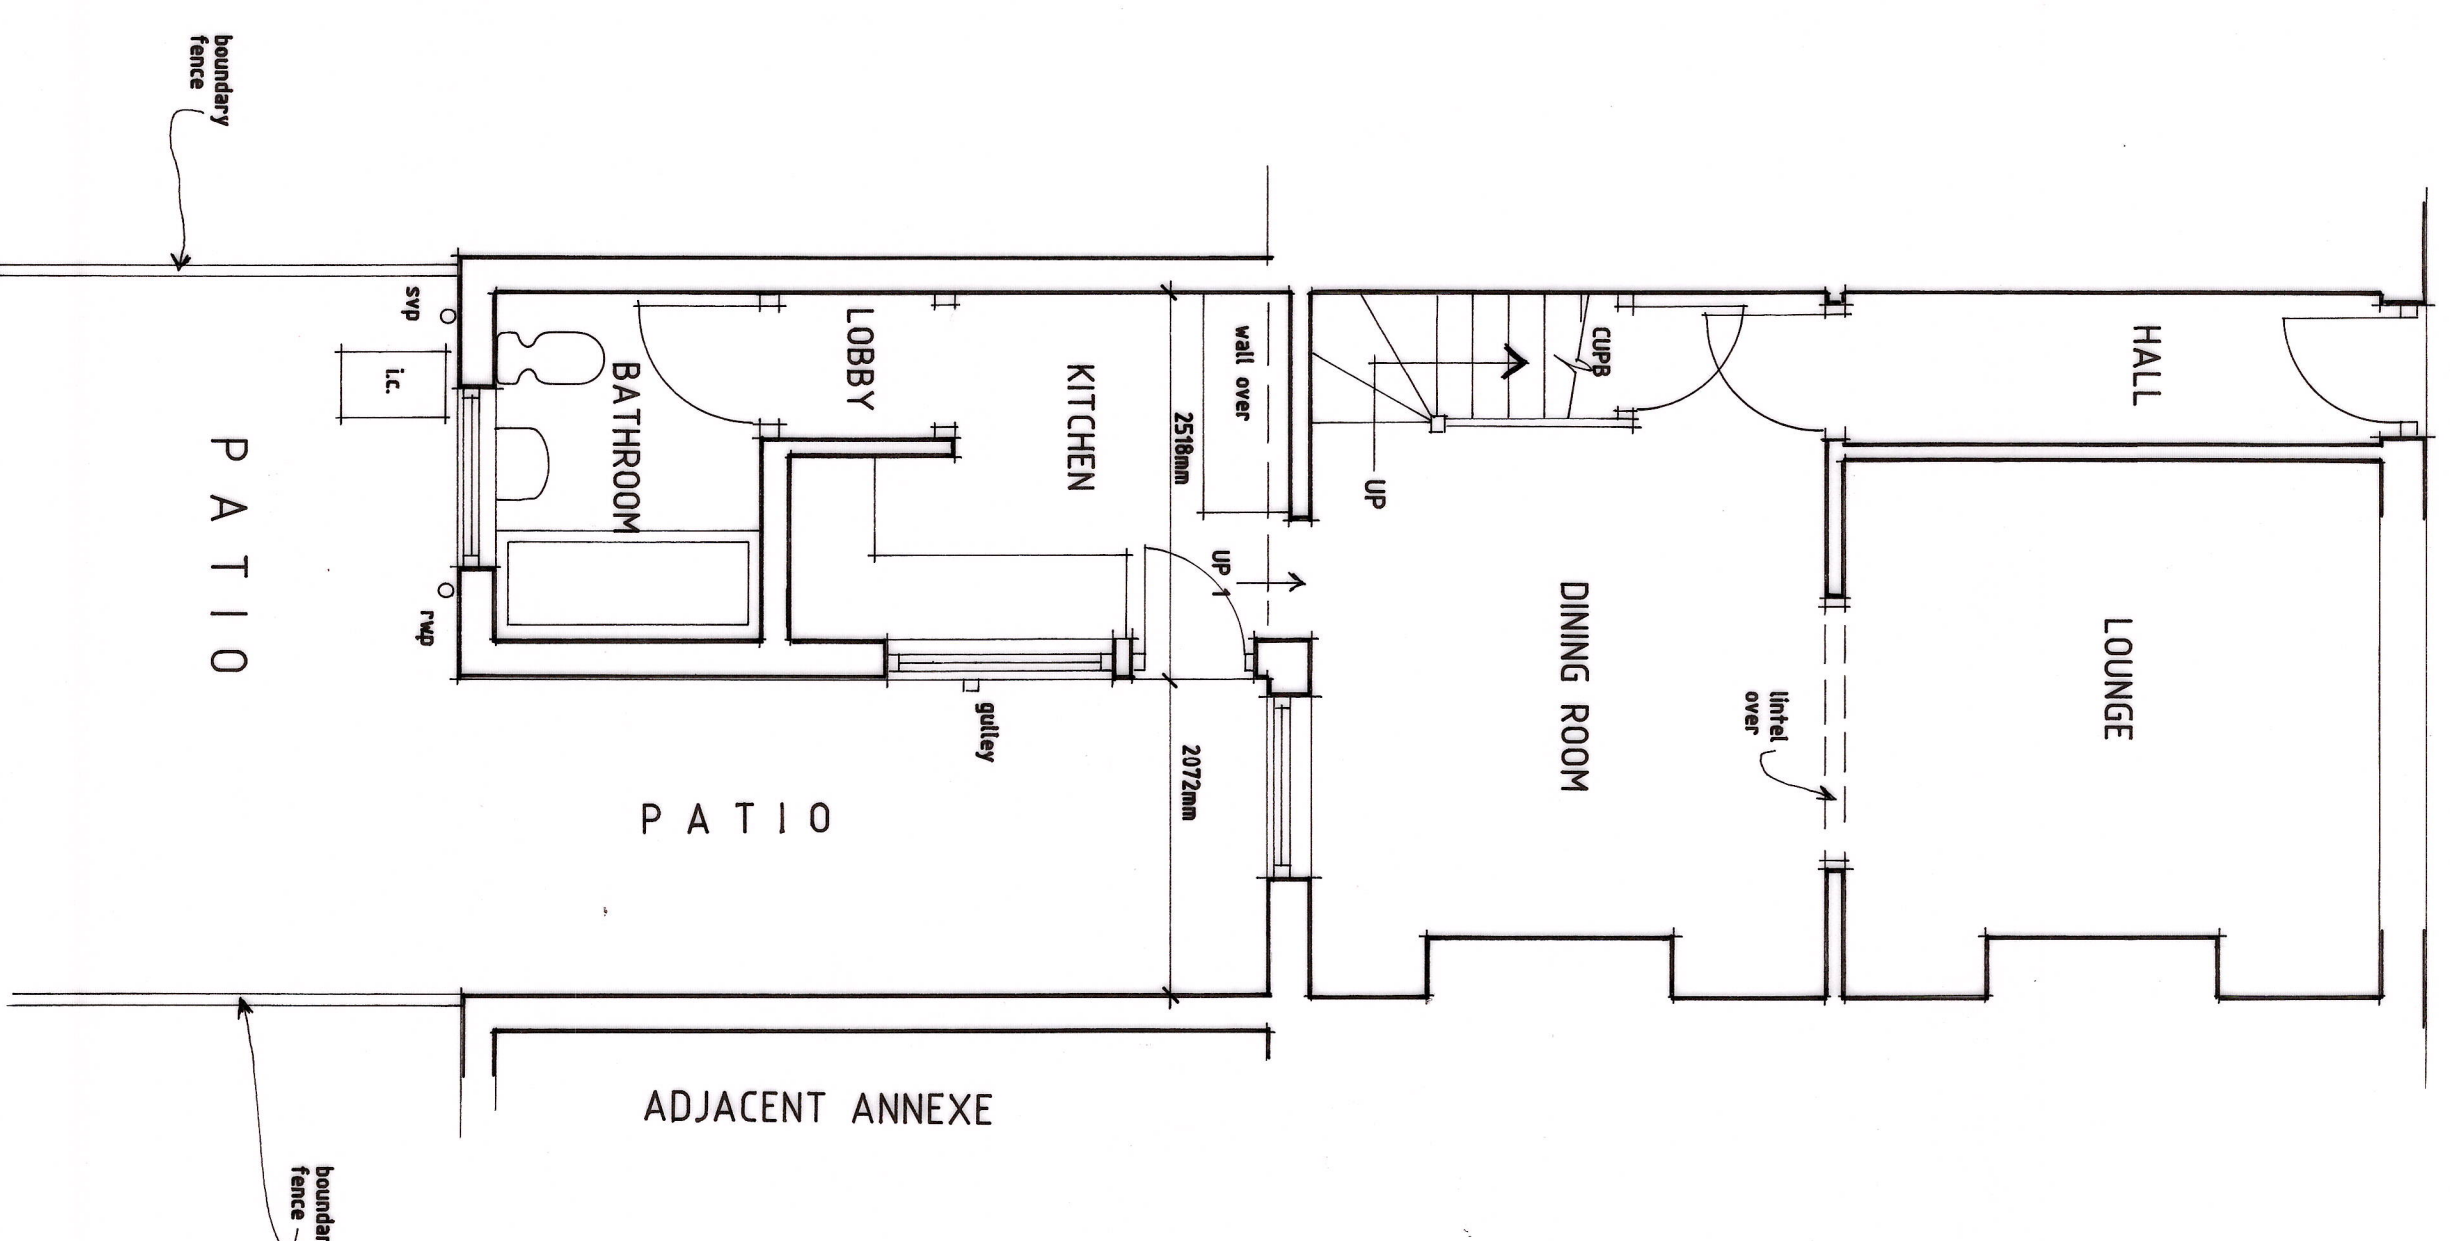
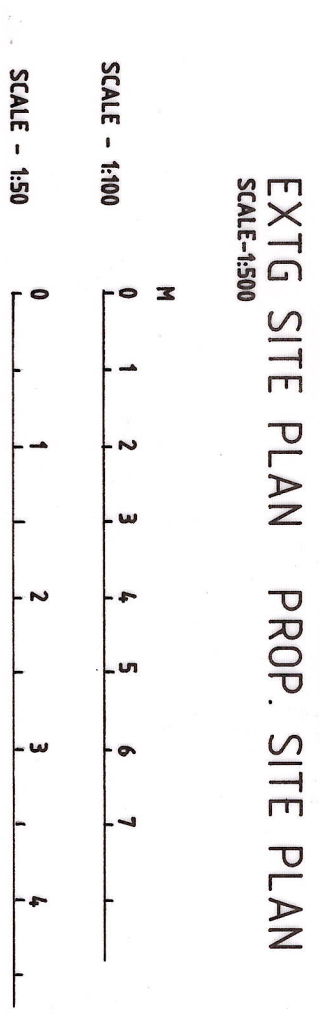
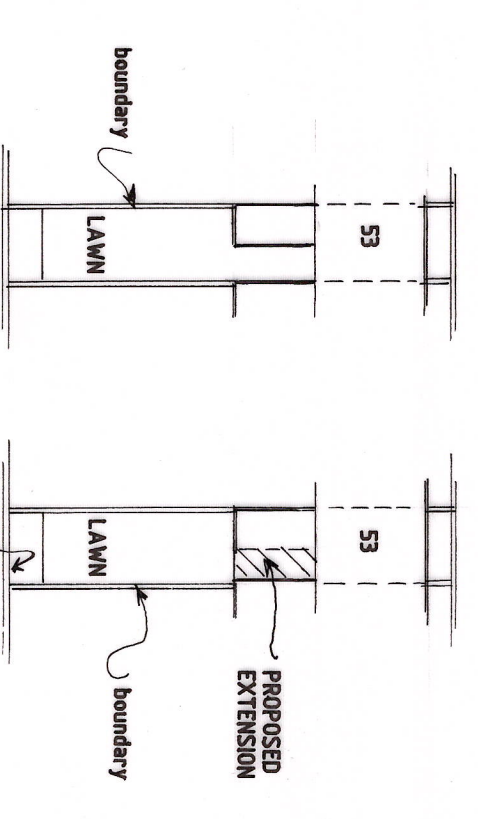
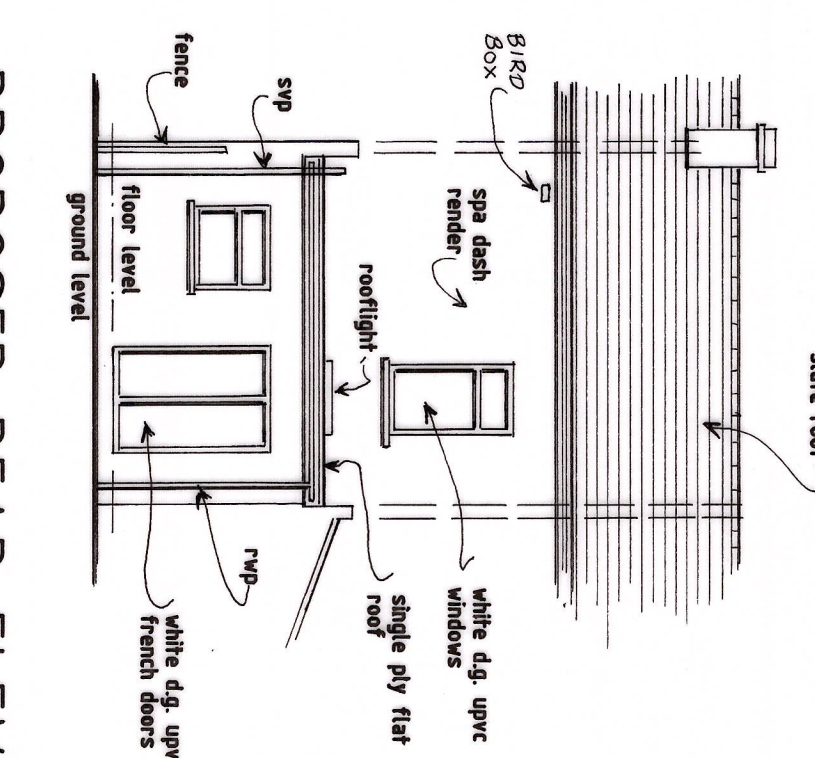
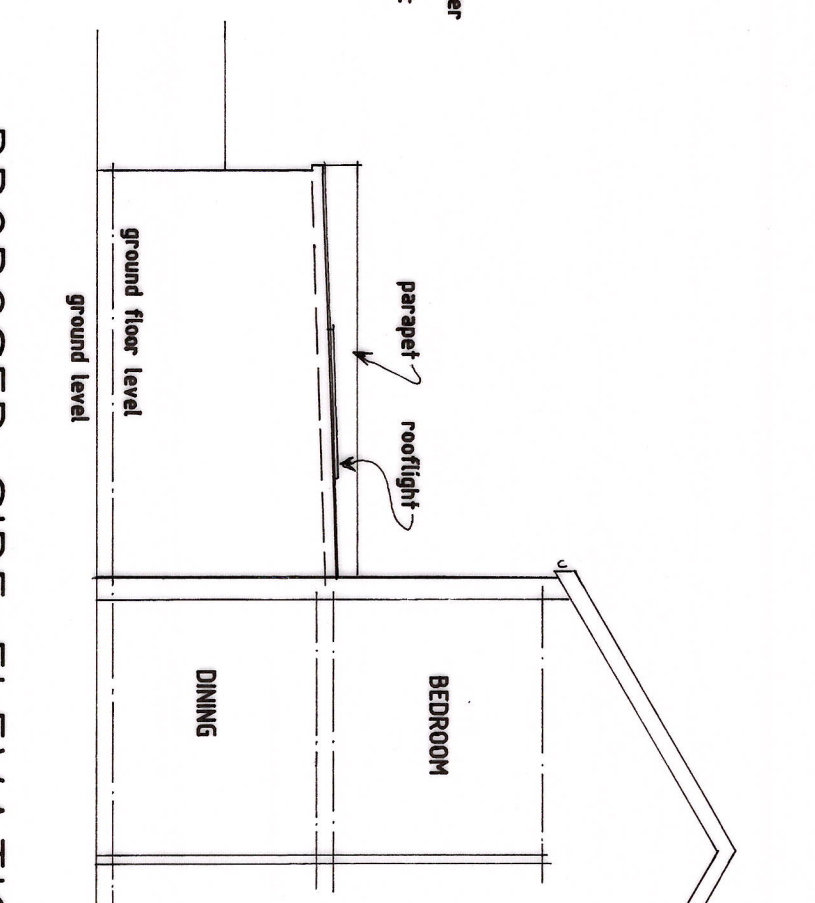
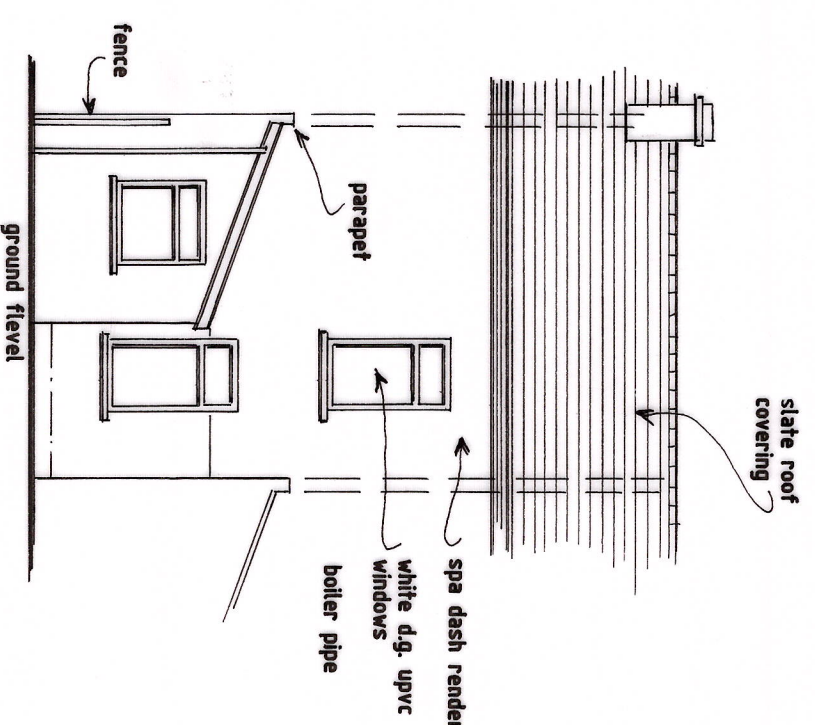


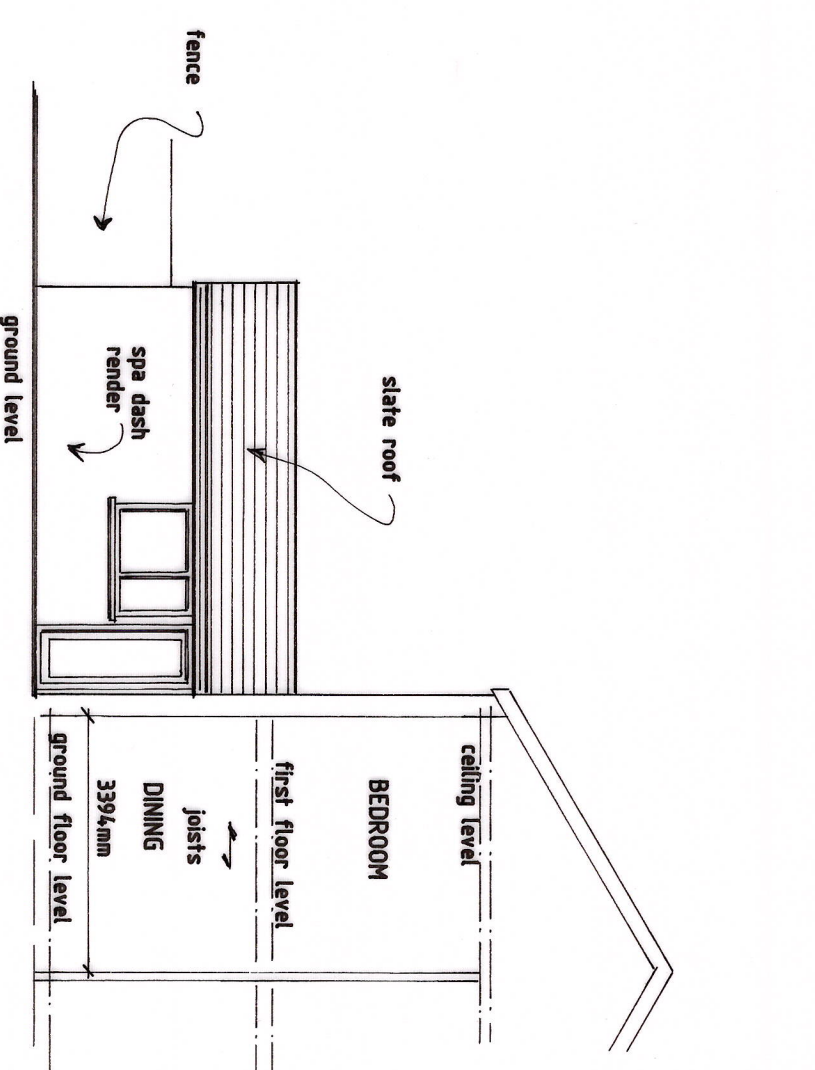

Revisions		
Ref	Date	Description

K.W. DORRINGTON
HCAAT HCABE
ARCHITECTURAL ASSOCIATES
Tel:(01633) 857566

PROPOSED SINGLE STOREY EXTENSION
TO REAR OF -
53, GOODRICH CRESCENT,
NEWPORT. NP20 5PF.

EXISTING AND PROPOSED

date: JULY 2026

Scale: PLANS-1:50 & ELEVATIONS-1:100 AT A1

drawing number:
KD2073/1