

THIS DRAWING IS COPYRIGHT
RICHARD ANDREWS ARCHITECTS
AND IS TO BE USED FOR THE PROJECT
ONLY. ANY REUSE OR REPRODUCTION
WITHOUT THE WRITTEN PERMISSION OF
RICHARD ANDREWS ARCHITECTS IS
STRICTLY PROHIBITED.

THESE PLANS HAVE BEEN PRODUCED FOR PLANNING AND BUILDING REGULATIONS PURPOSES ONLY. THEY DO NOT REPRESENT A CONTRACT. ANY CONTRACTOR TAKING UP THESE PLANS MUST BE ADVISED BY THE ARCHITECT.


REVISIONS	
1	-
2	-
RICHARD ANDREWS ARCHITECTS
ARCHITECTS
SUITES 2.3 THE ESTATES OFFICE 25.26
GOLD TOPS, NEWPORT, NP20 4PG
PHONE: 01937 24144
EMAIL: info@richardandrews.co.uk
Richard Andrews Architects Ltd
Registered Office: 25.26 The Estates Office, Gold Tops, Newport, NP20 4PG
www.richardandrews.co.uk



Job
21 Cot Farm Circle
Newport
NP19 9JR

Drawing
Proposed Plans, Elevation and
Section


Number
R 917-12B A1
Scale
1:500+1:100
Date
11/25
Drawn
BH
Checked
LS

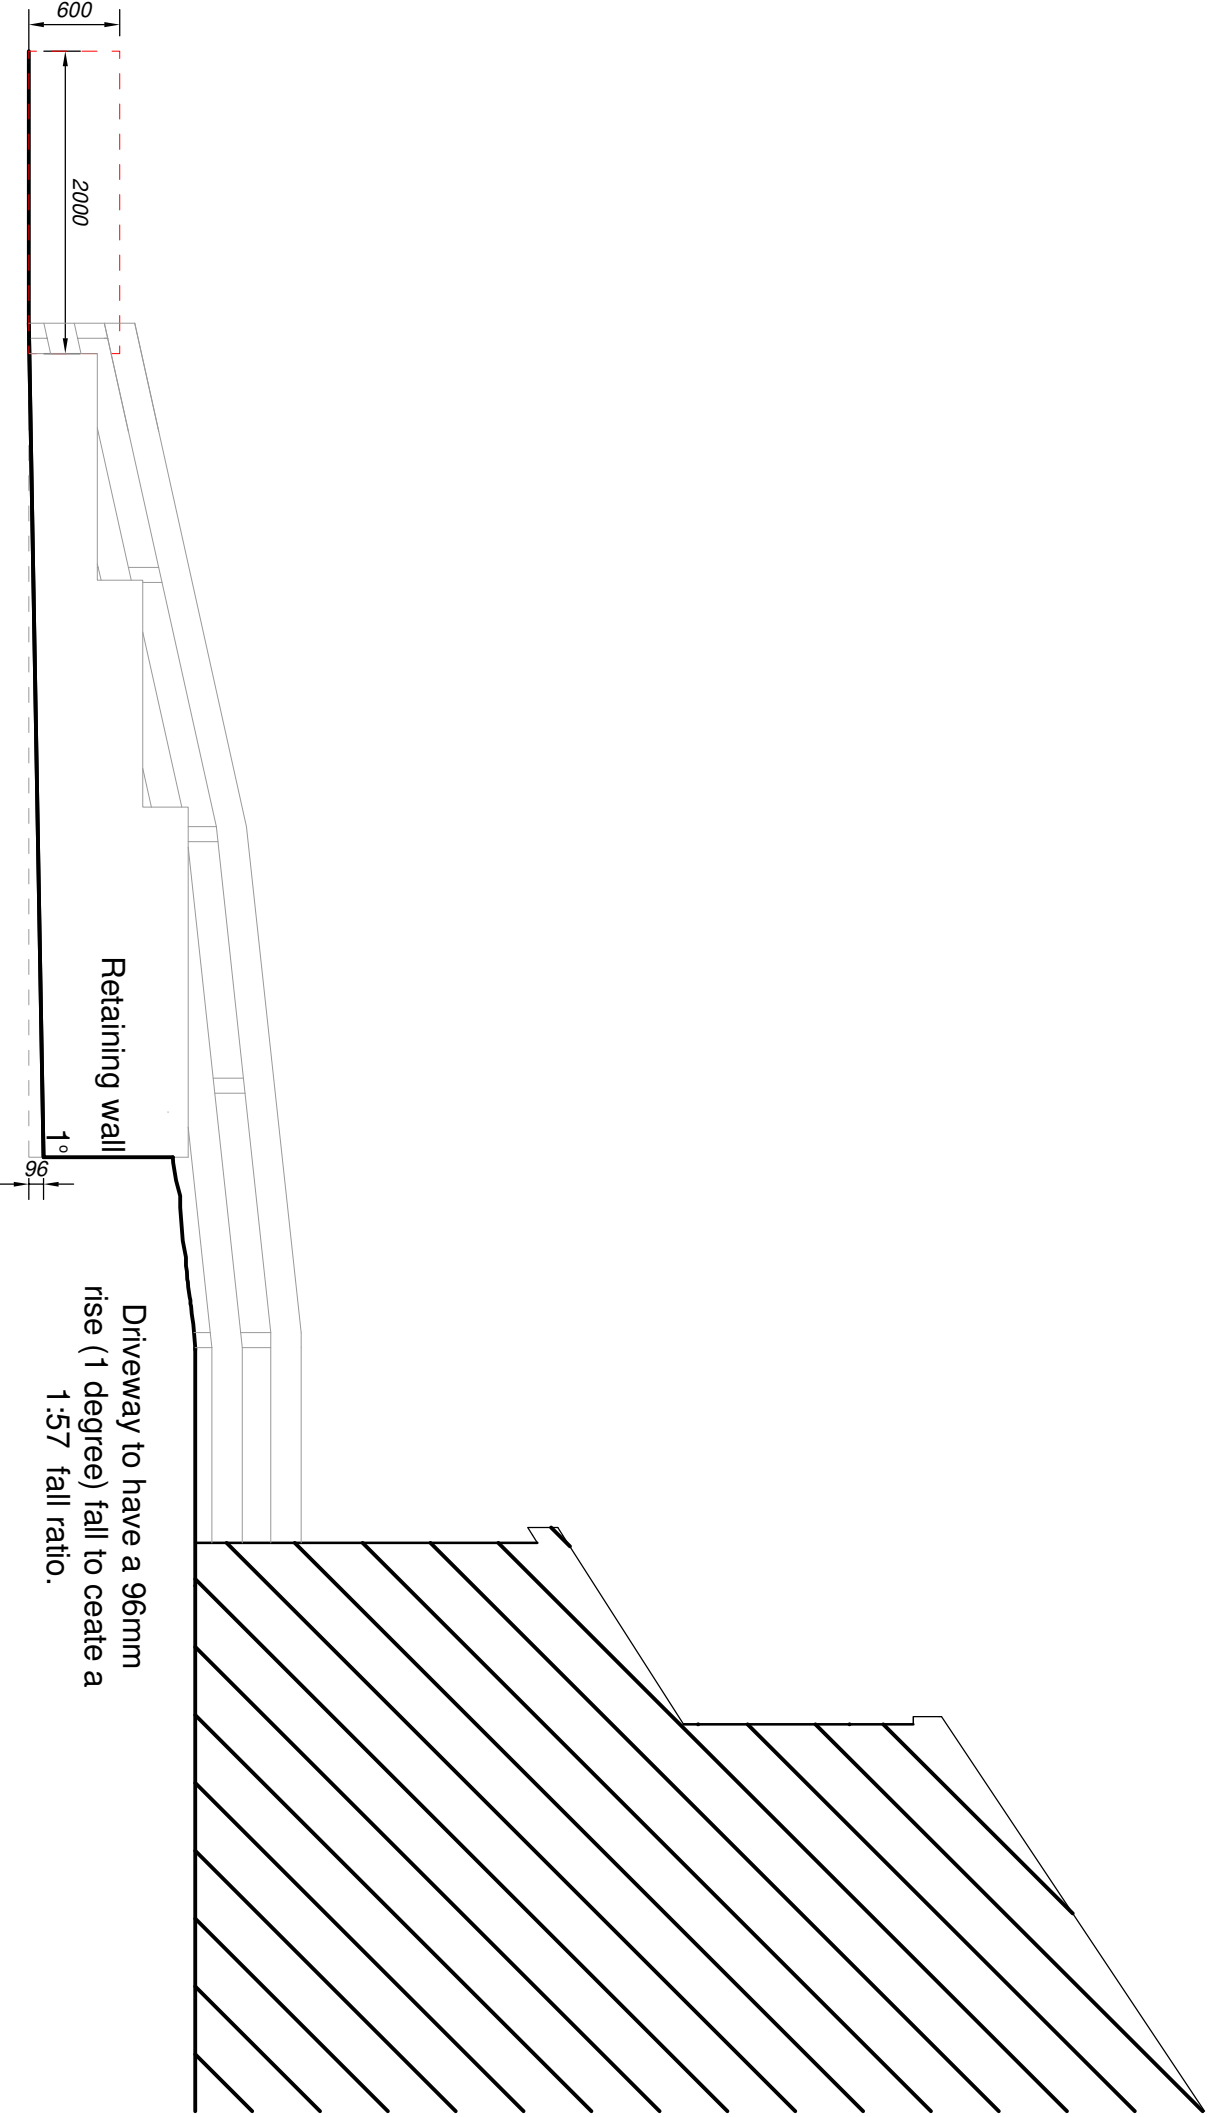


Proposed Section

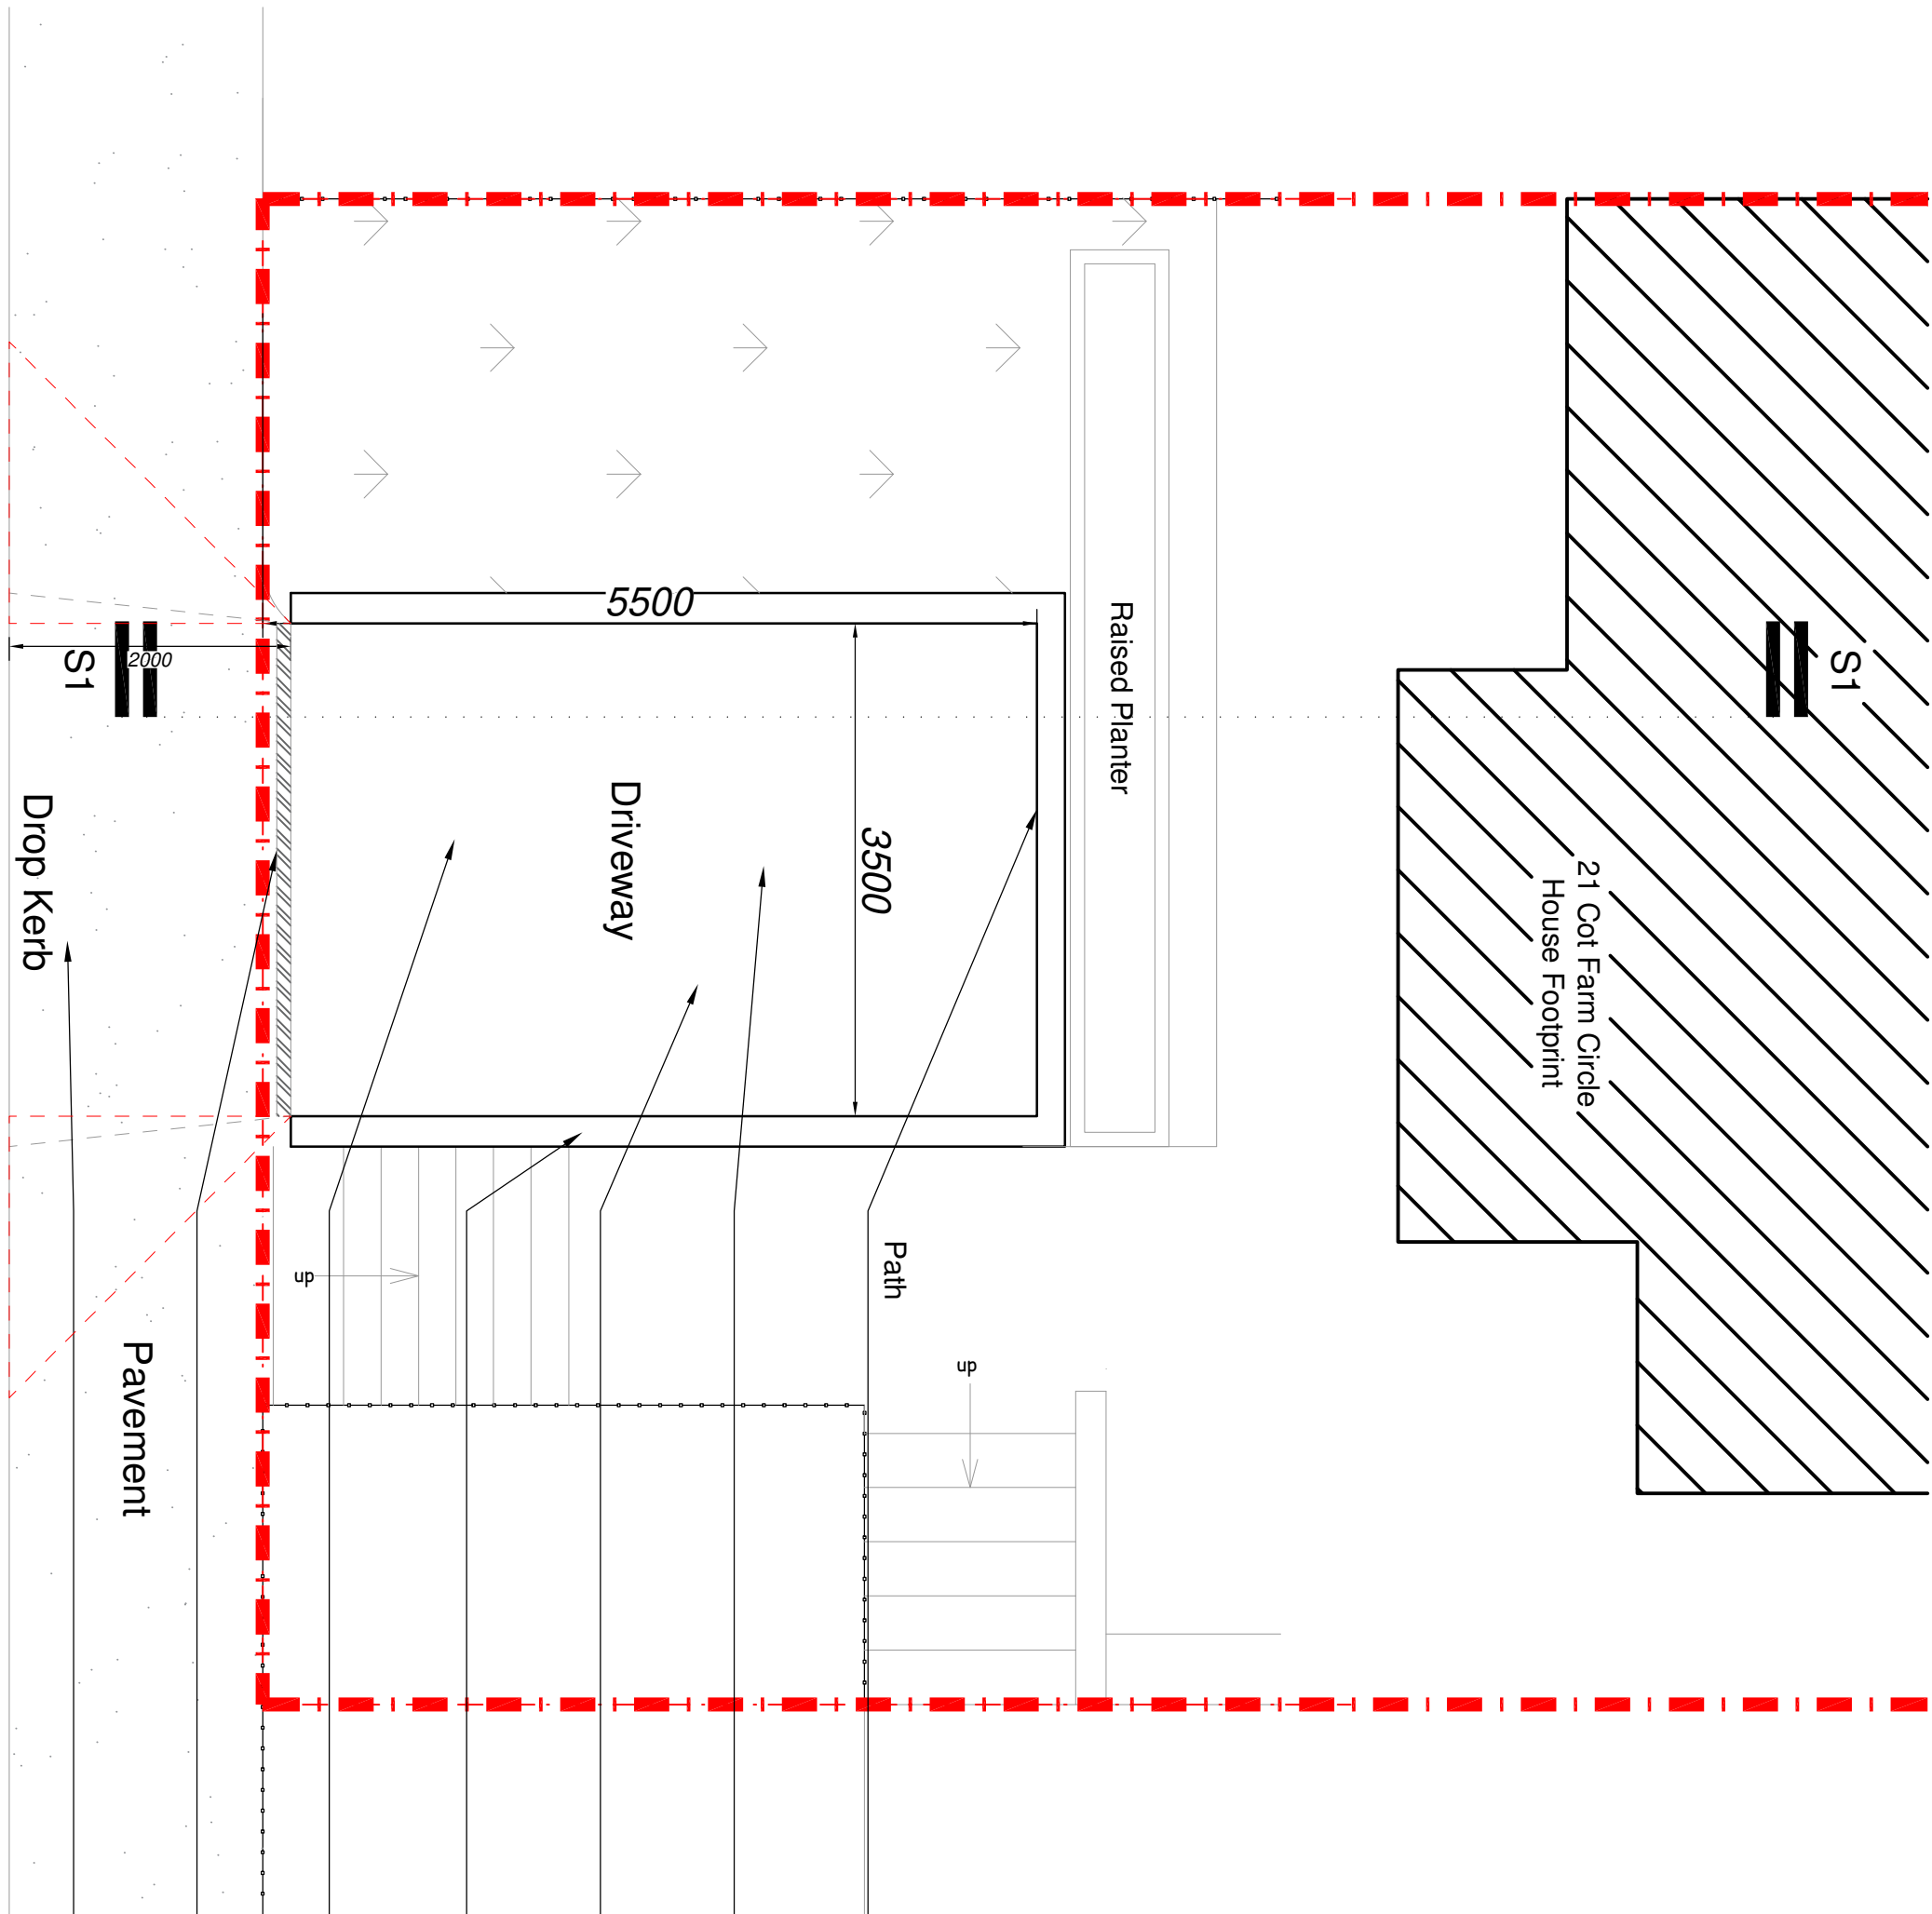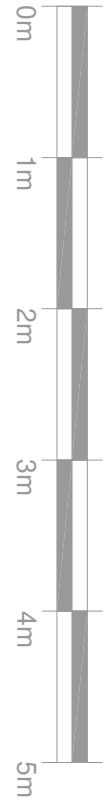


Proposed Plan

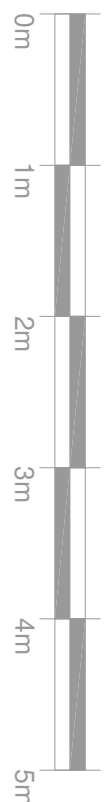

- New wall to finished in render to be painted in colour tbc by client.
- 2NO Additional parking spaces formed
- New driveway to be dug out and formed with permeable base course (To be designed by specialists)
- New retaining wall to structural engineers design.
- Driveway finish to be of a permeable finish of porous asphalt or resin bound surface.
- Aco Drain to be installed to avoid any excess water run off.
- Drop kerb to be created as per agreement with council reference highways SED/W16430

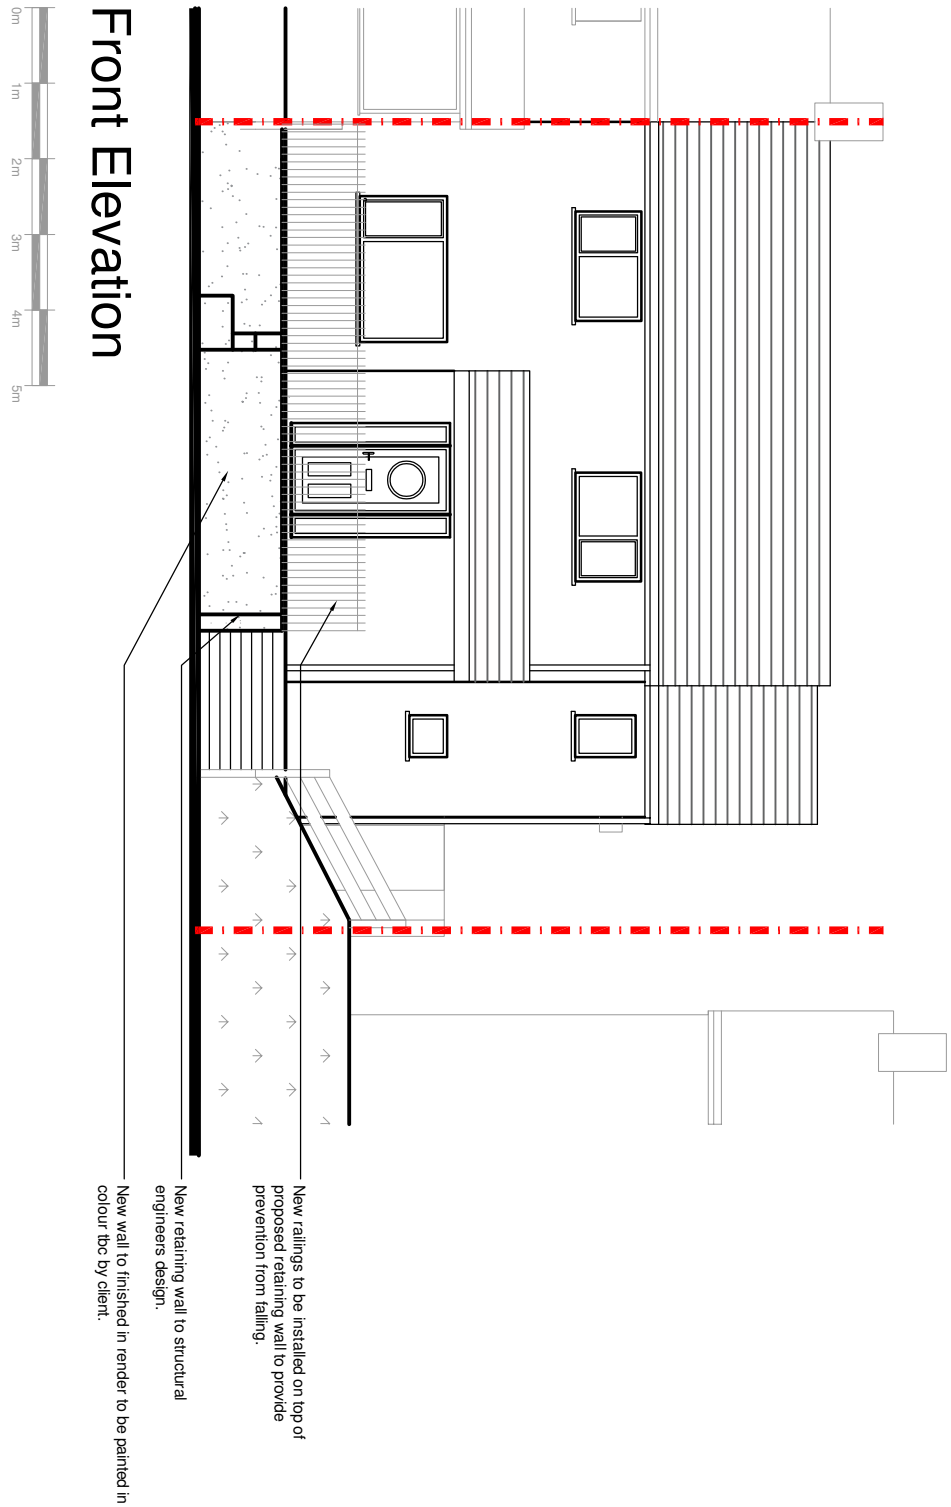

Front Elevation

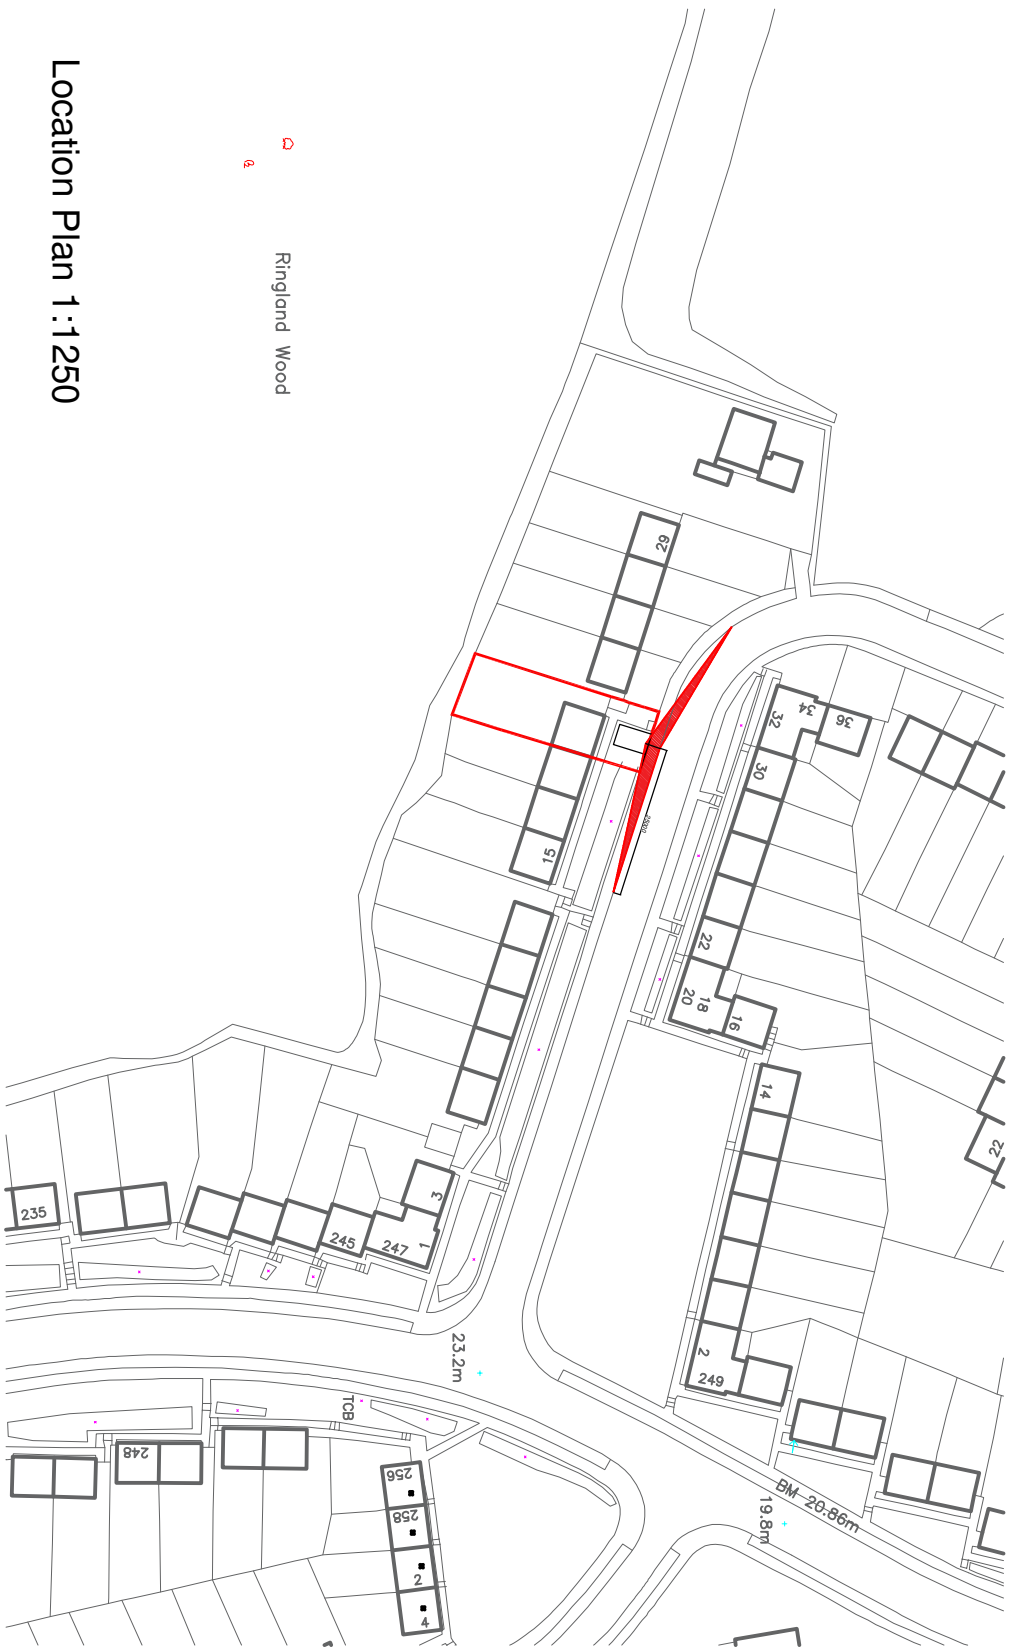

Location Plan 1:1250