
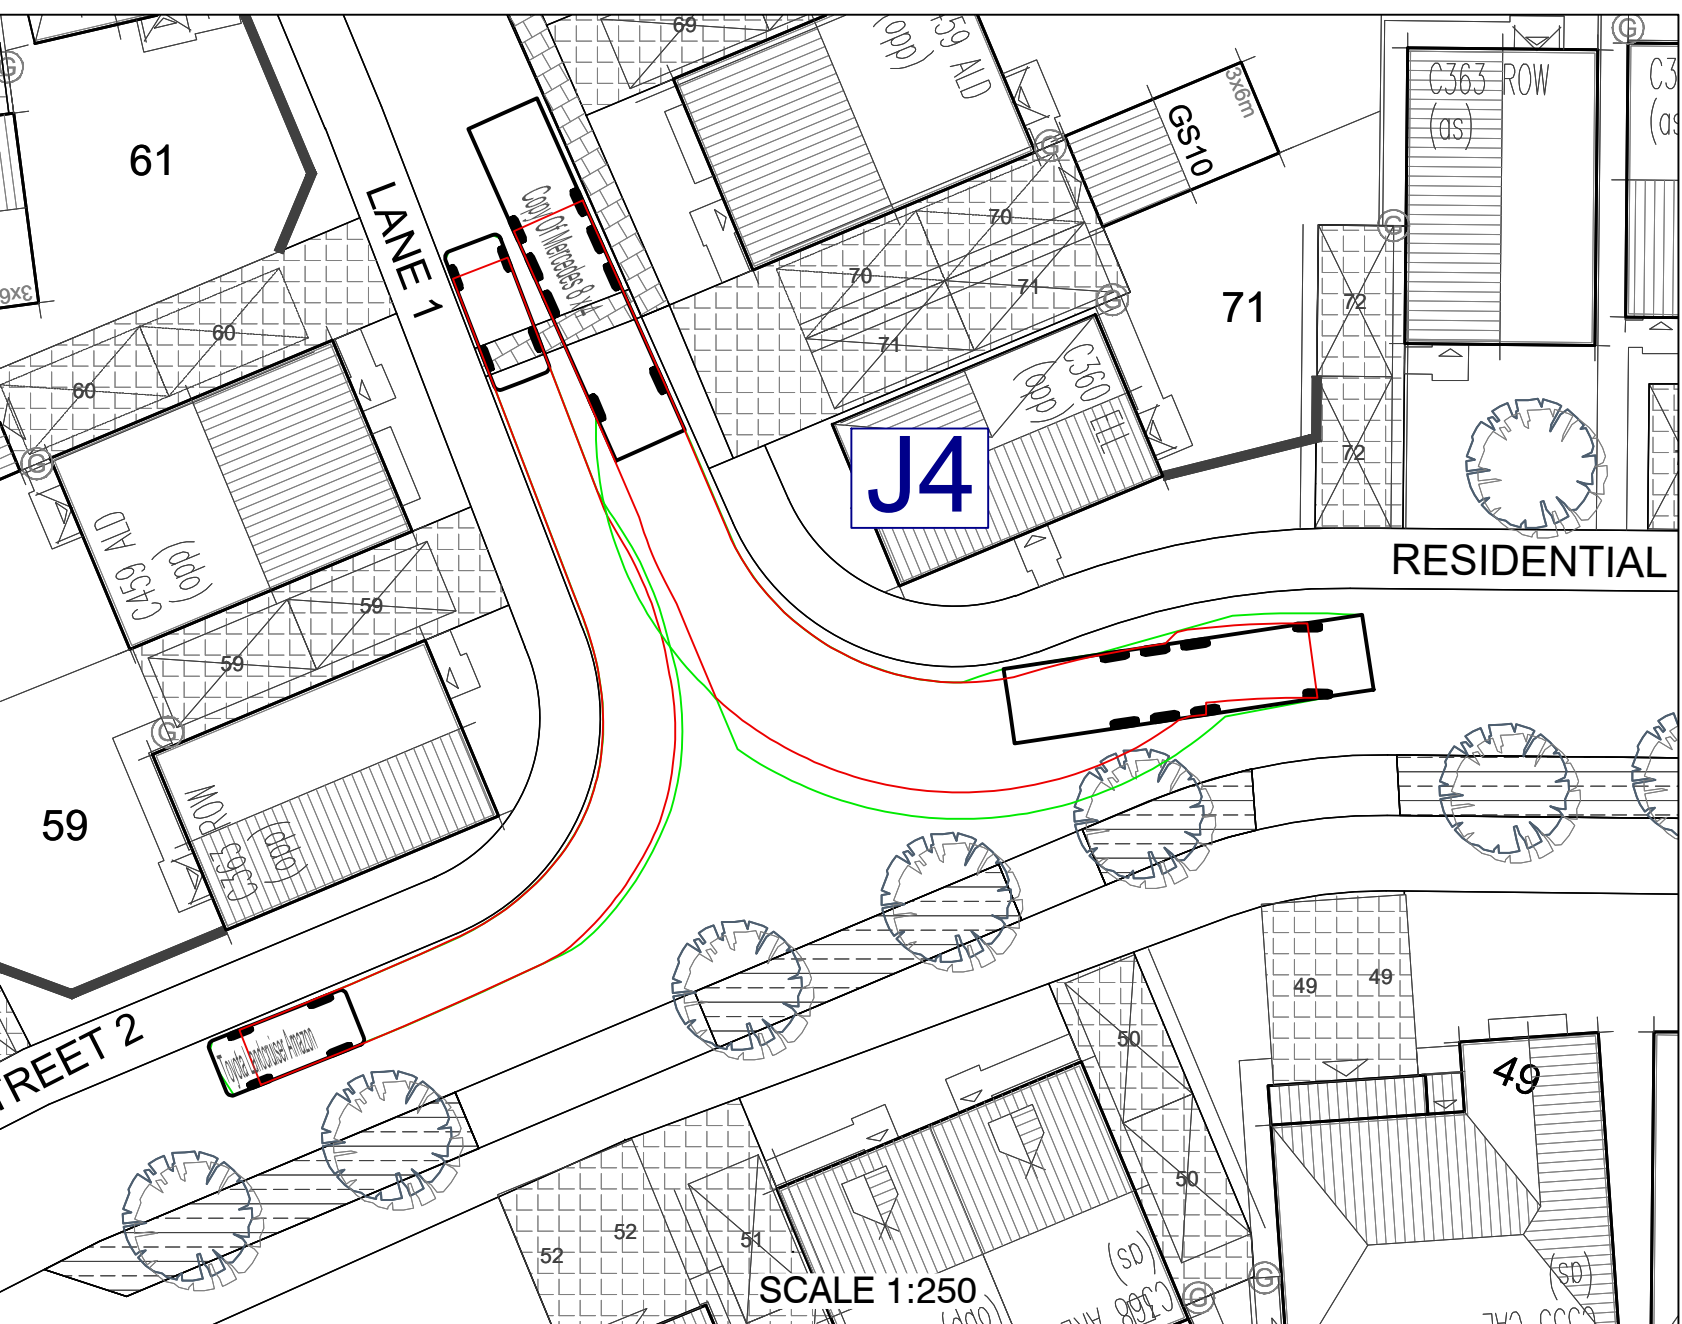
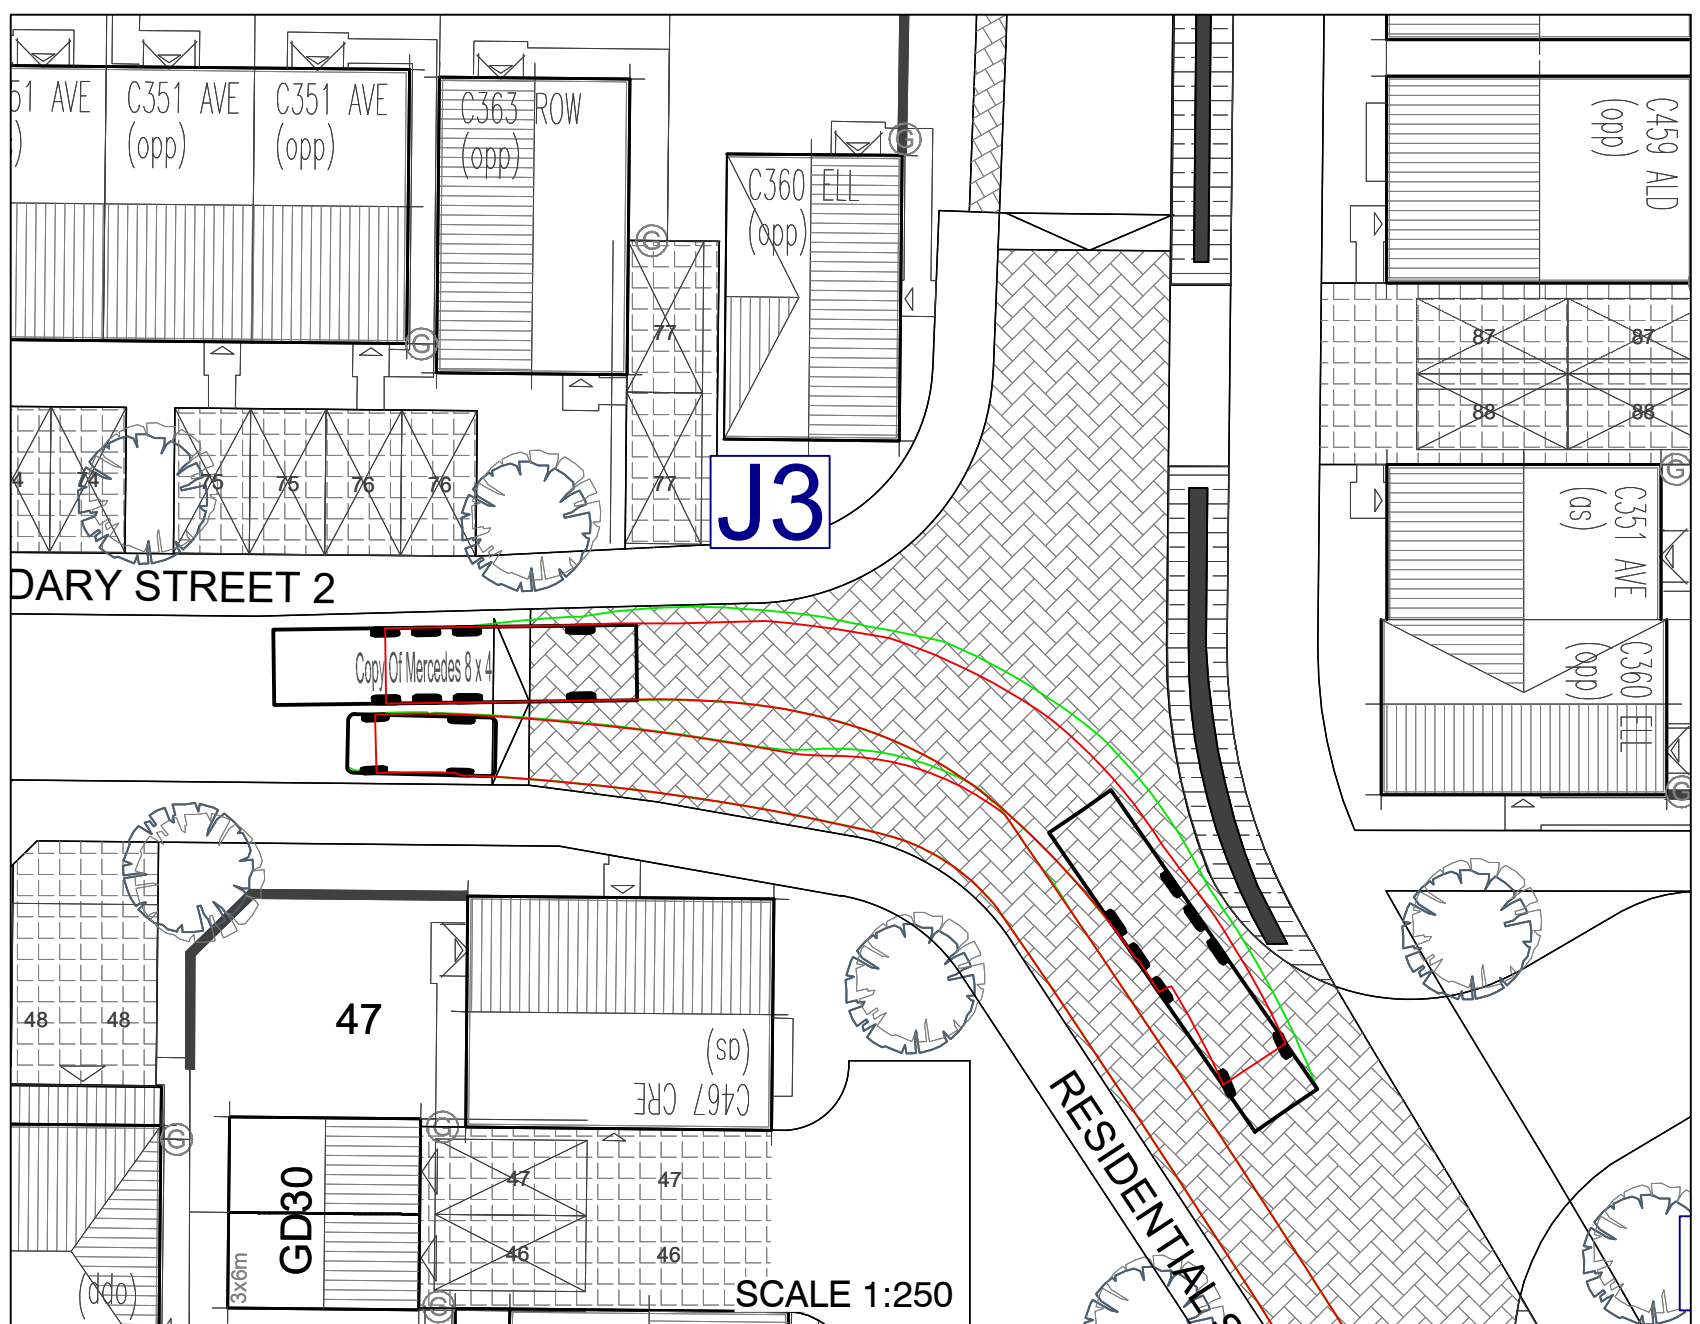
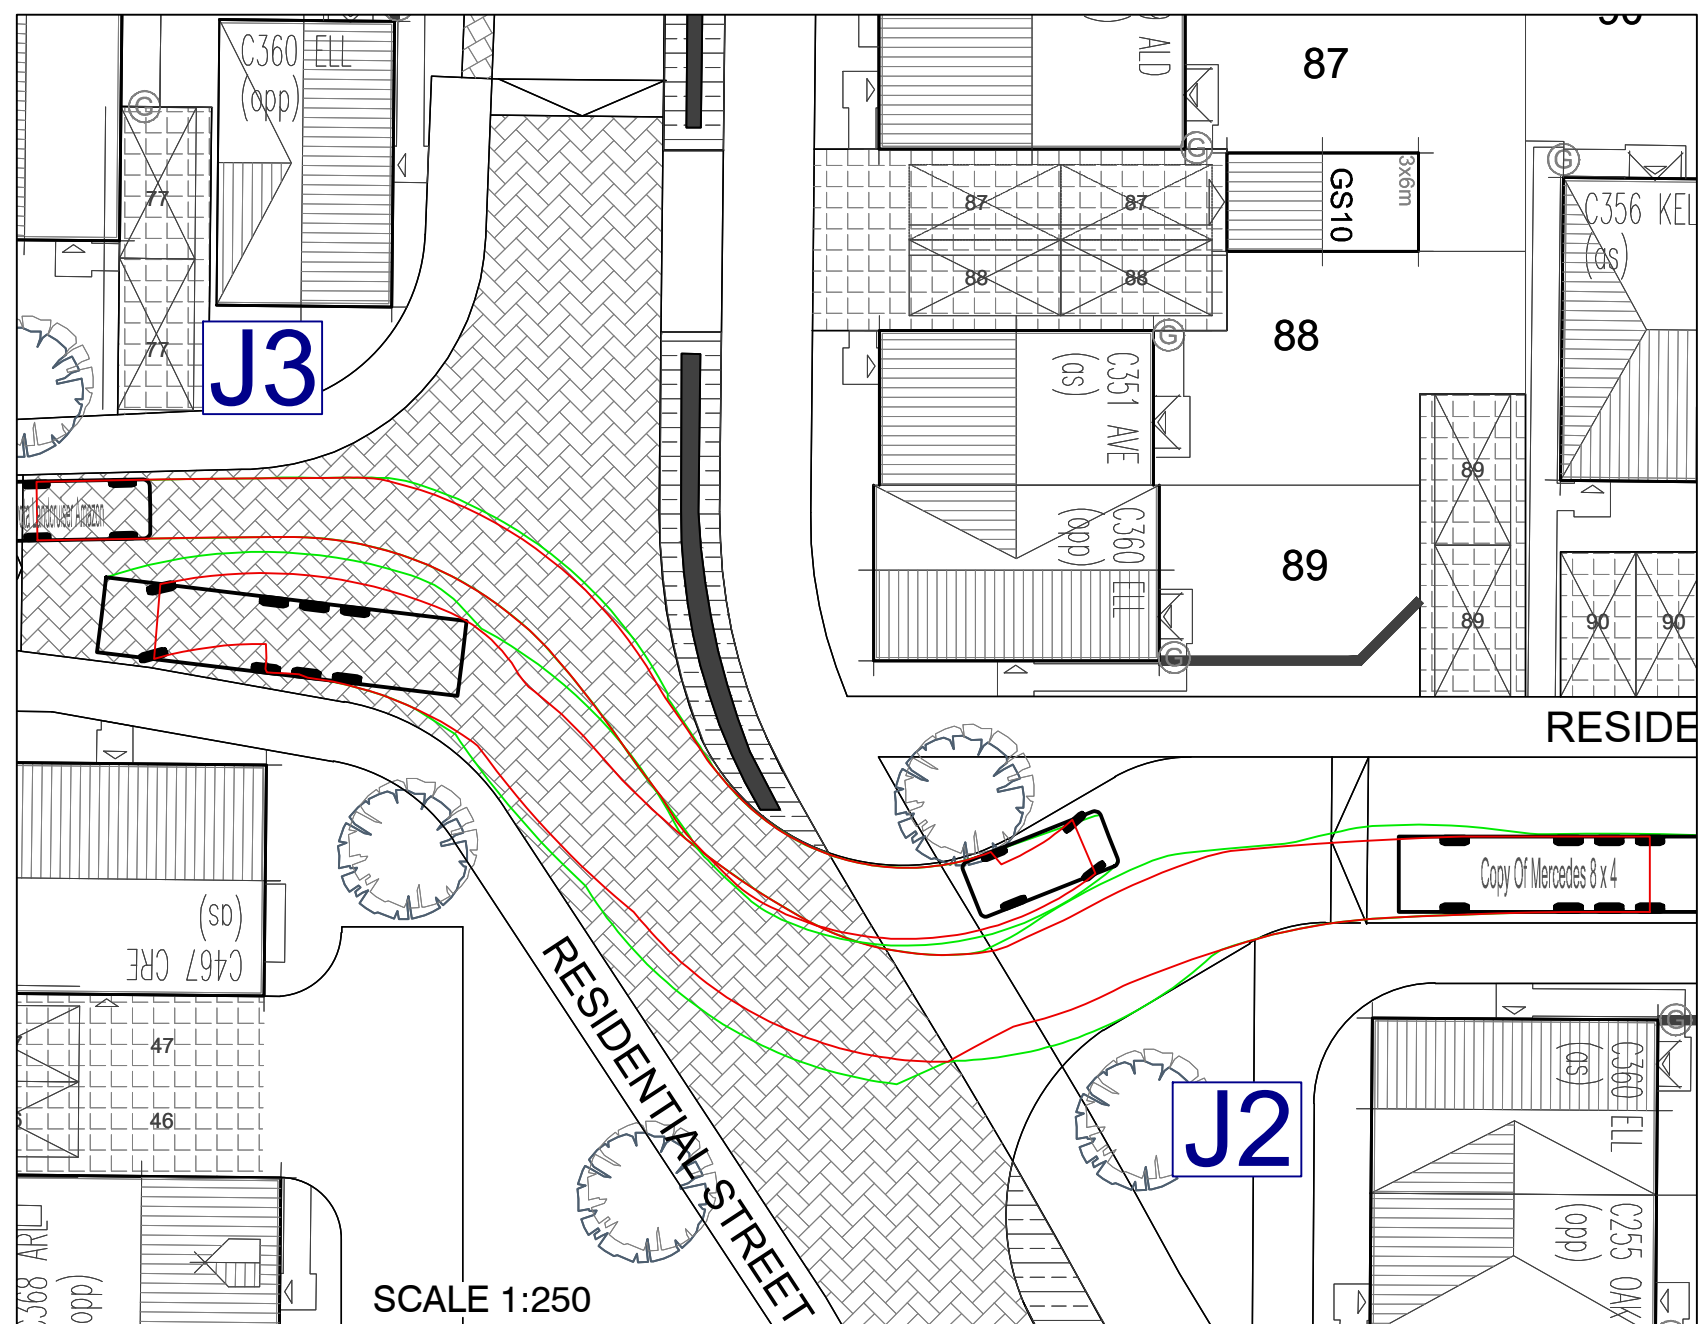
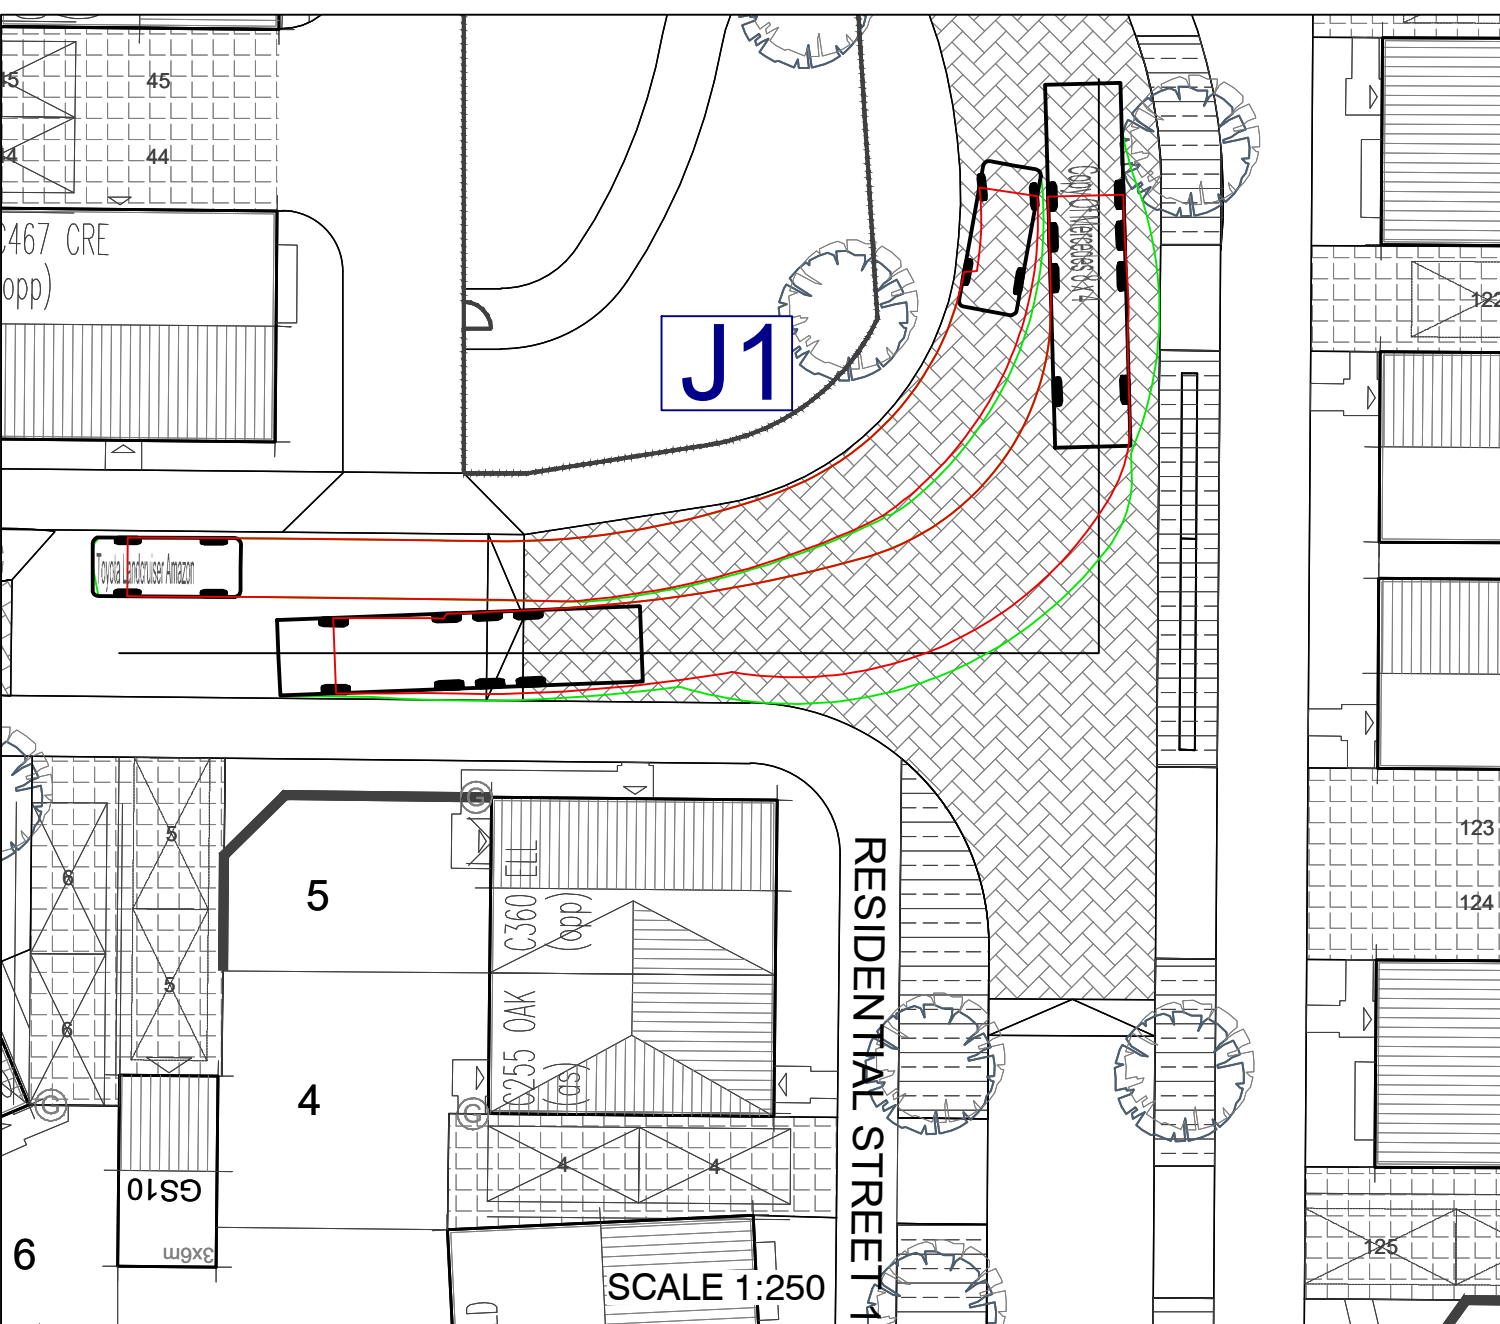
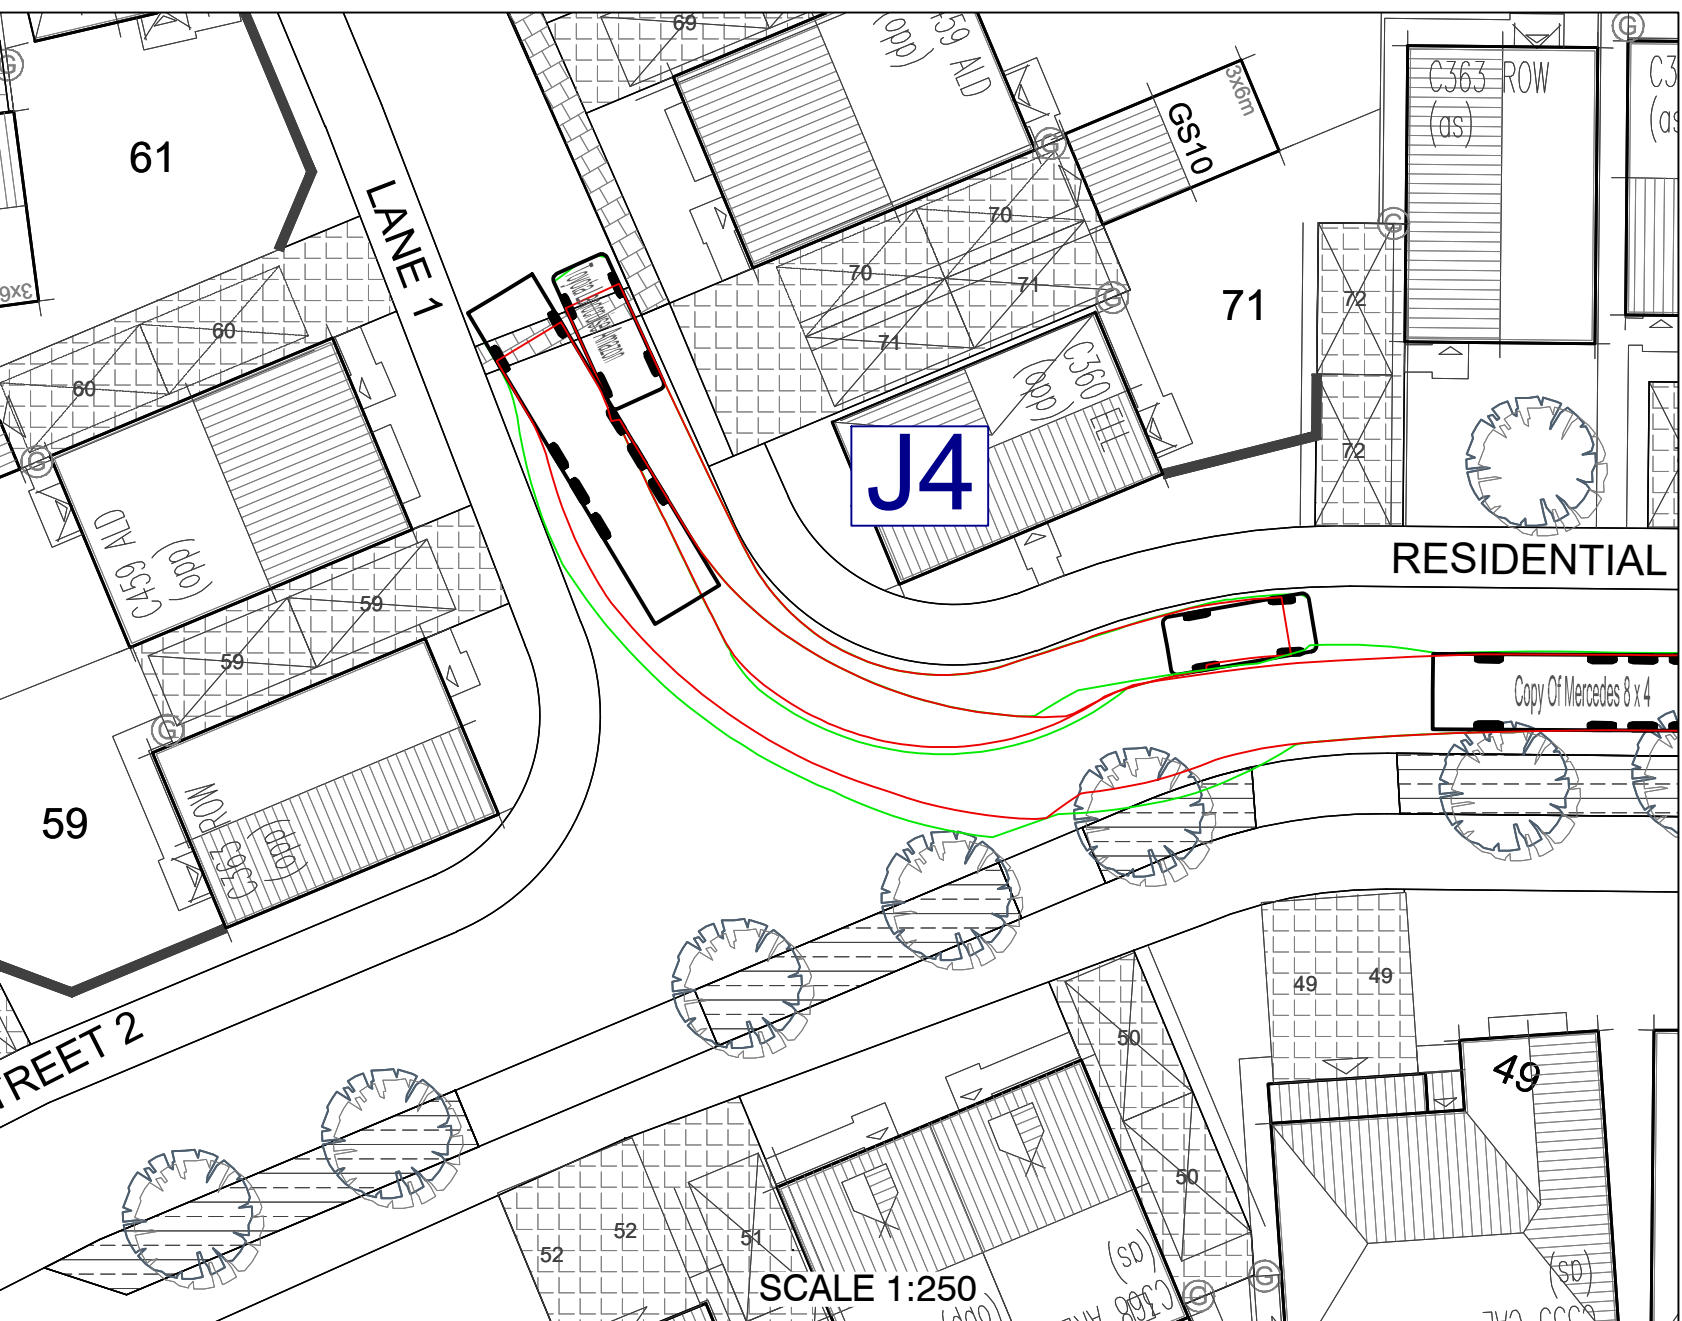
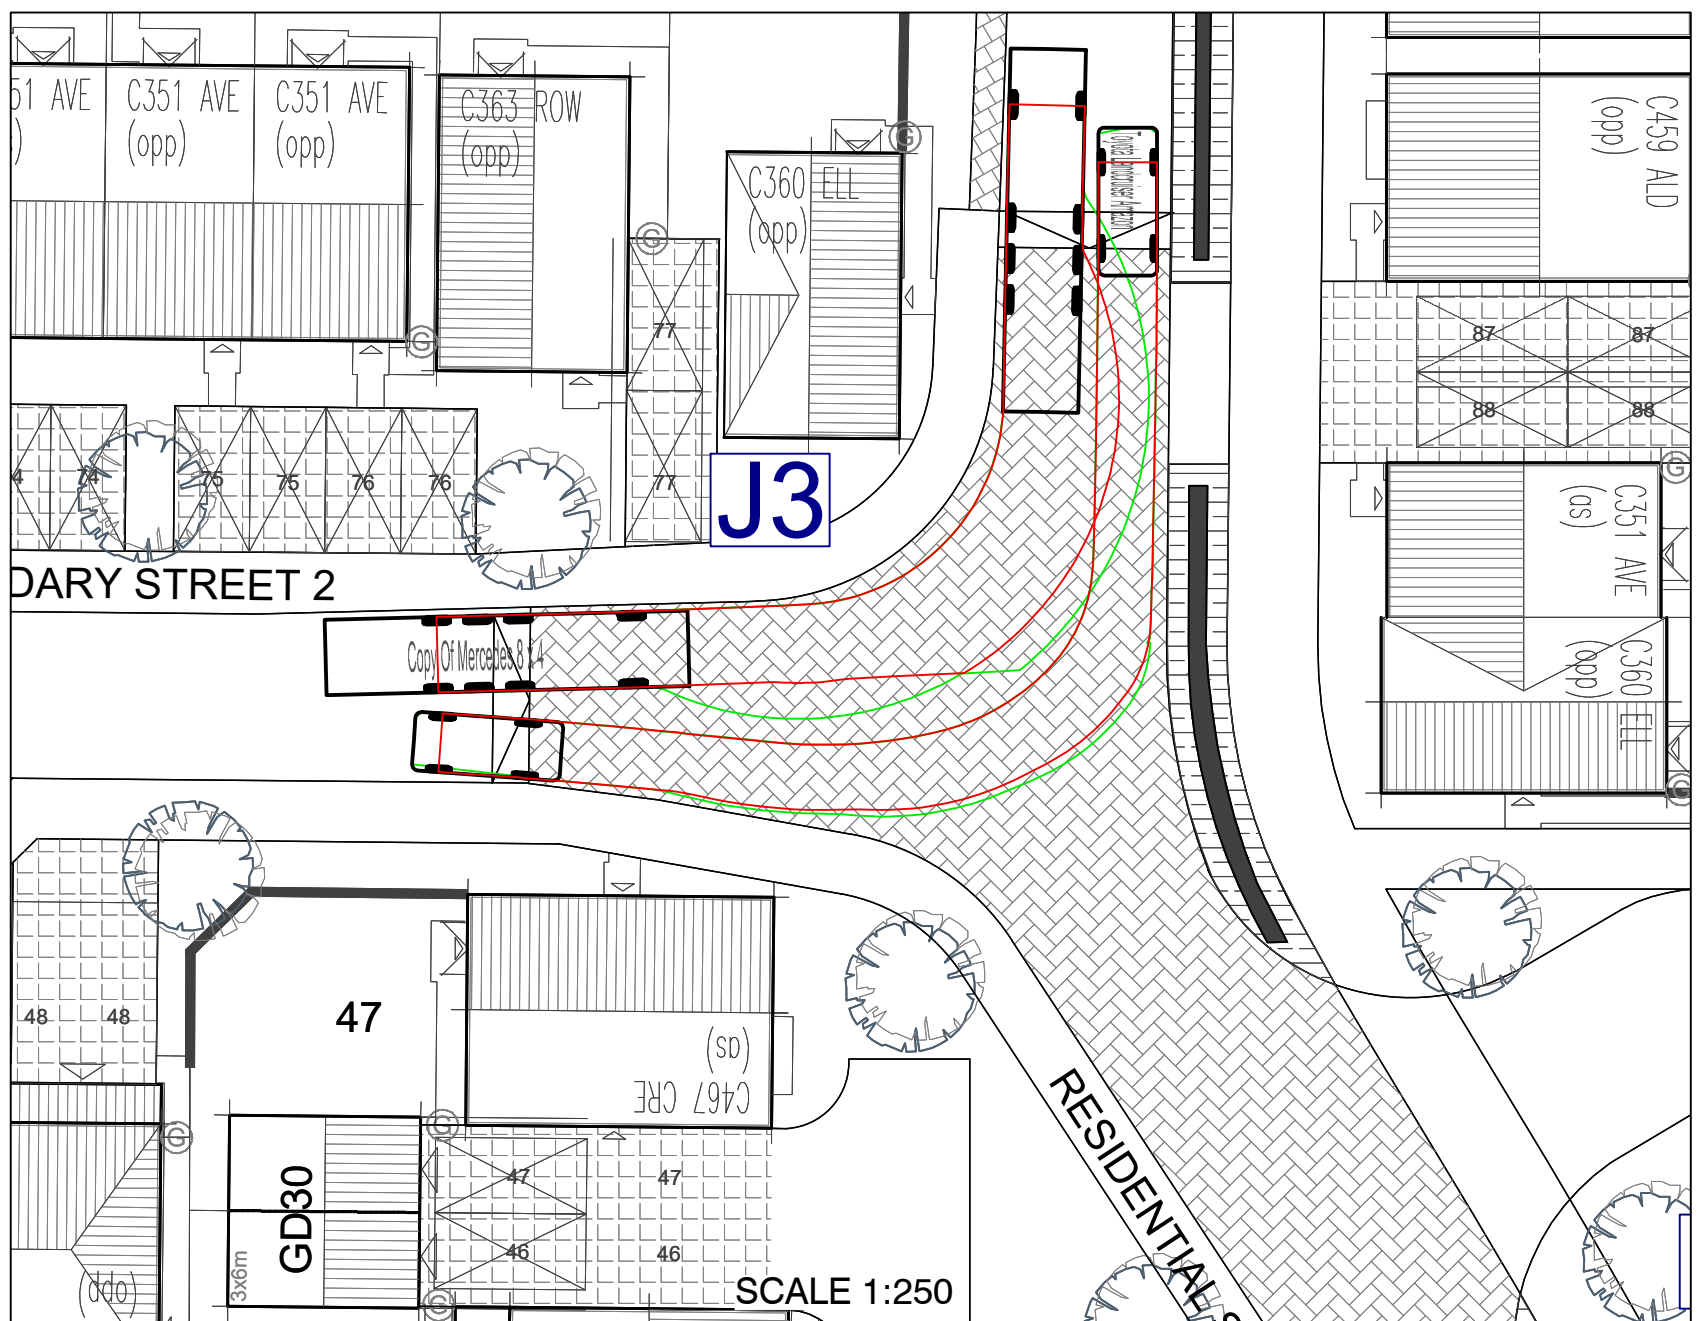
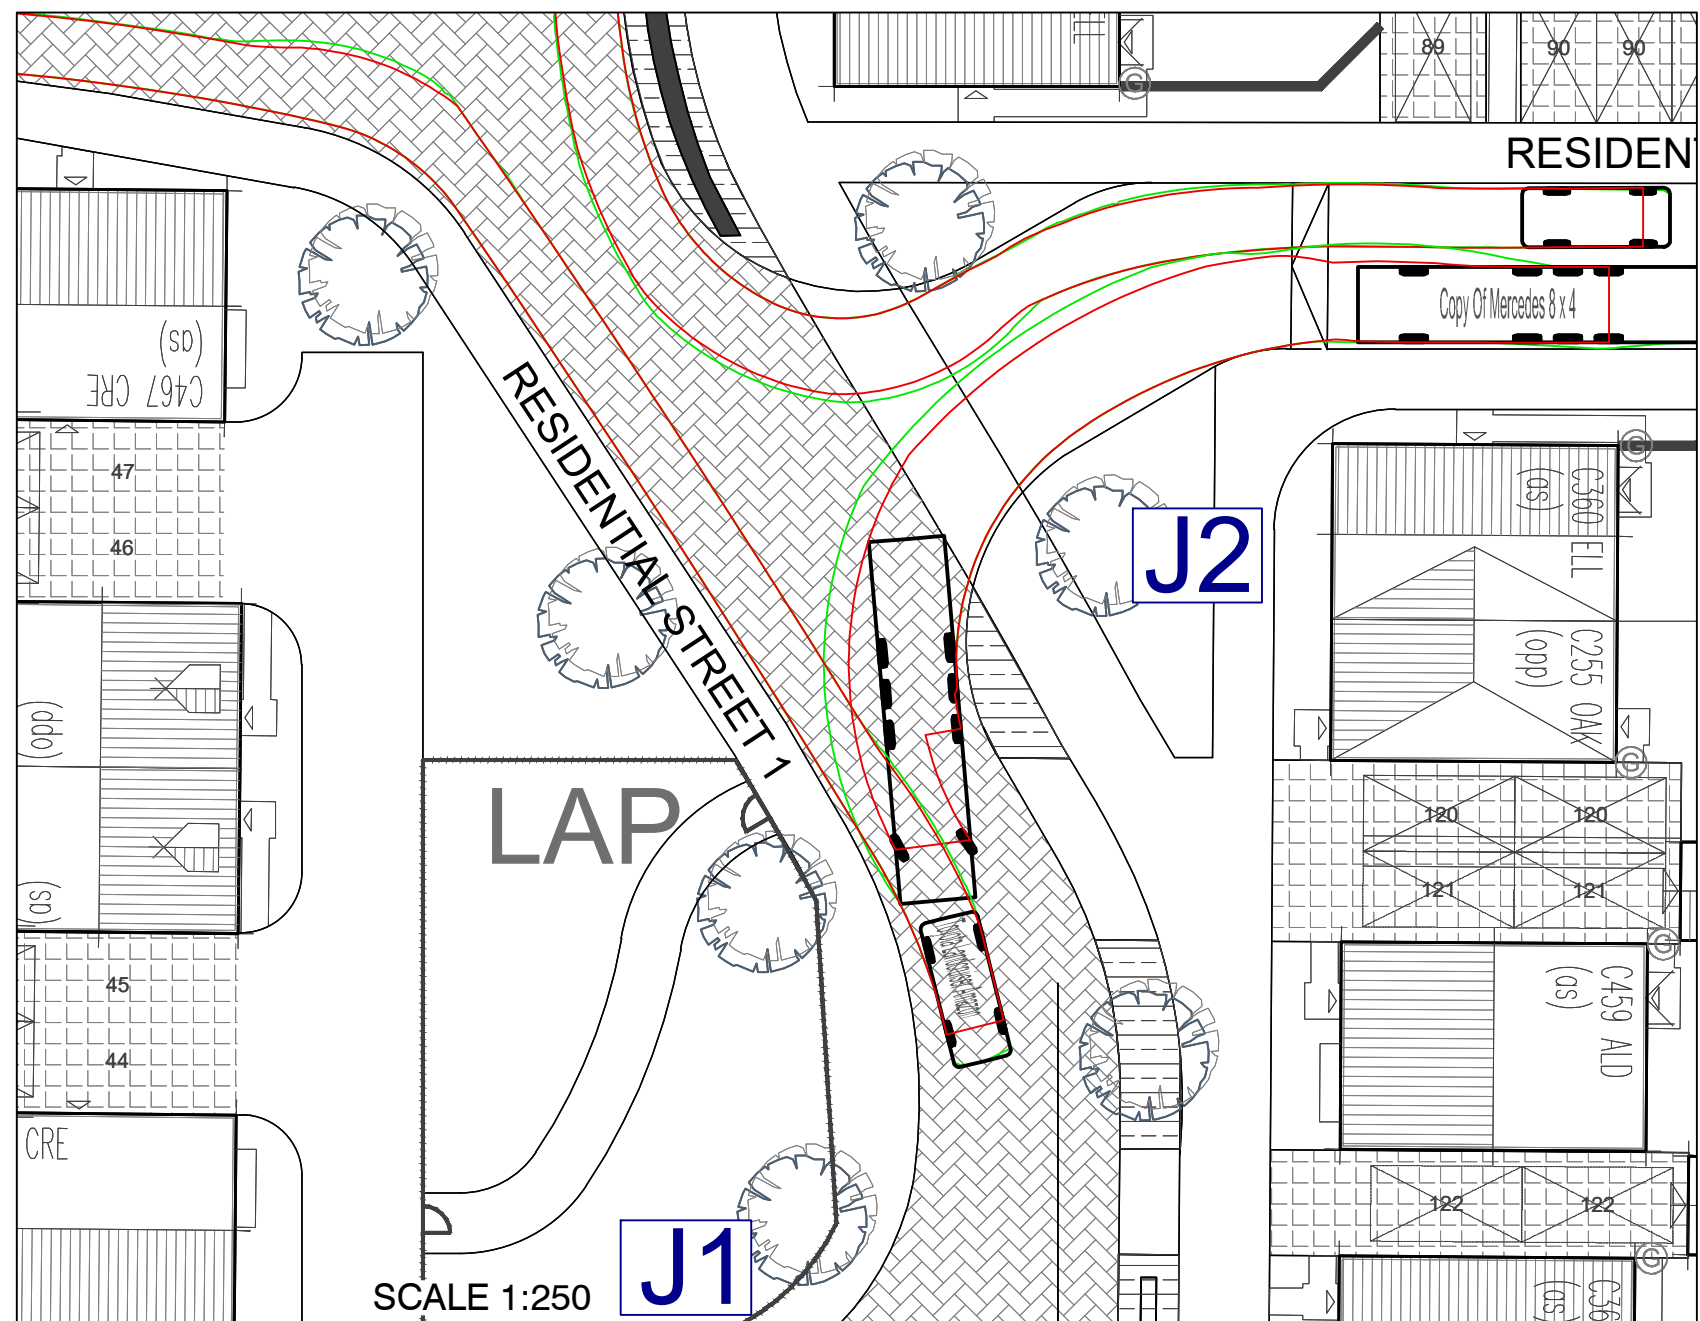
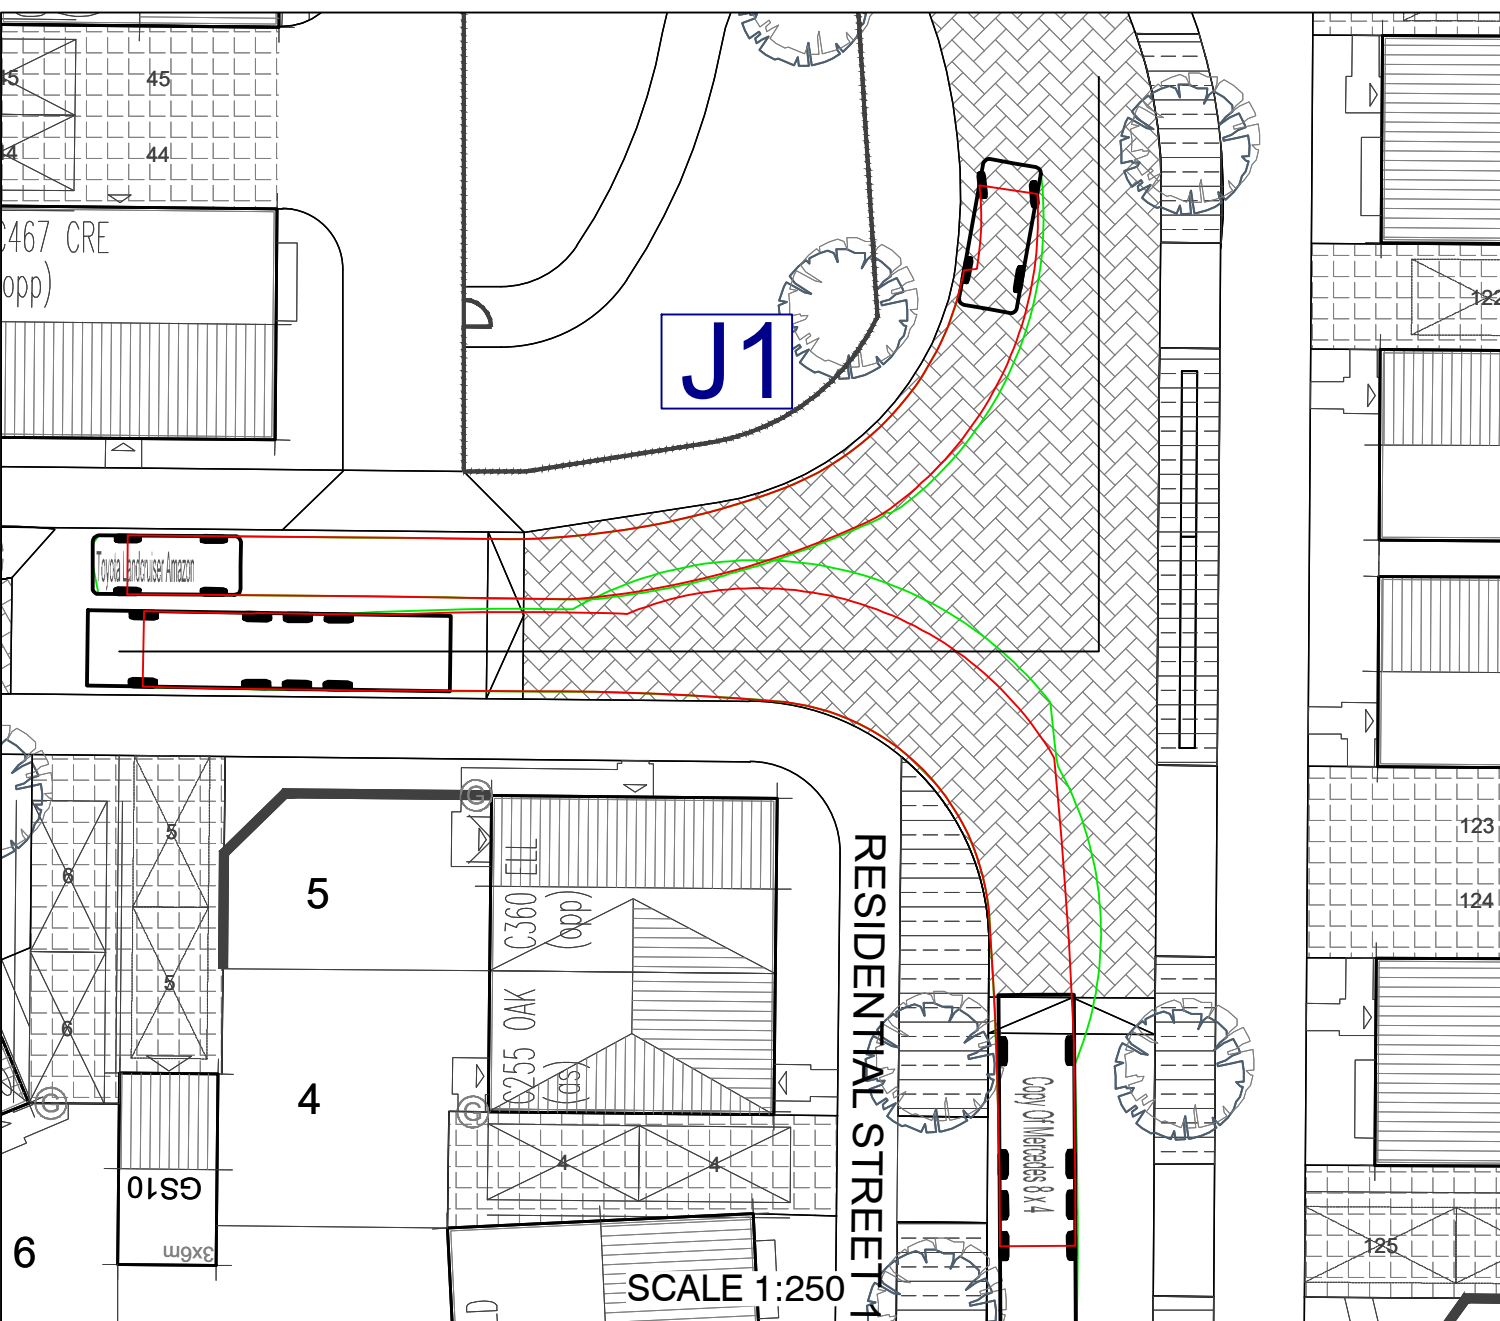
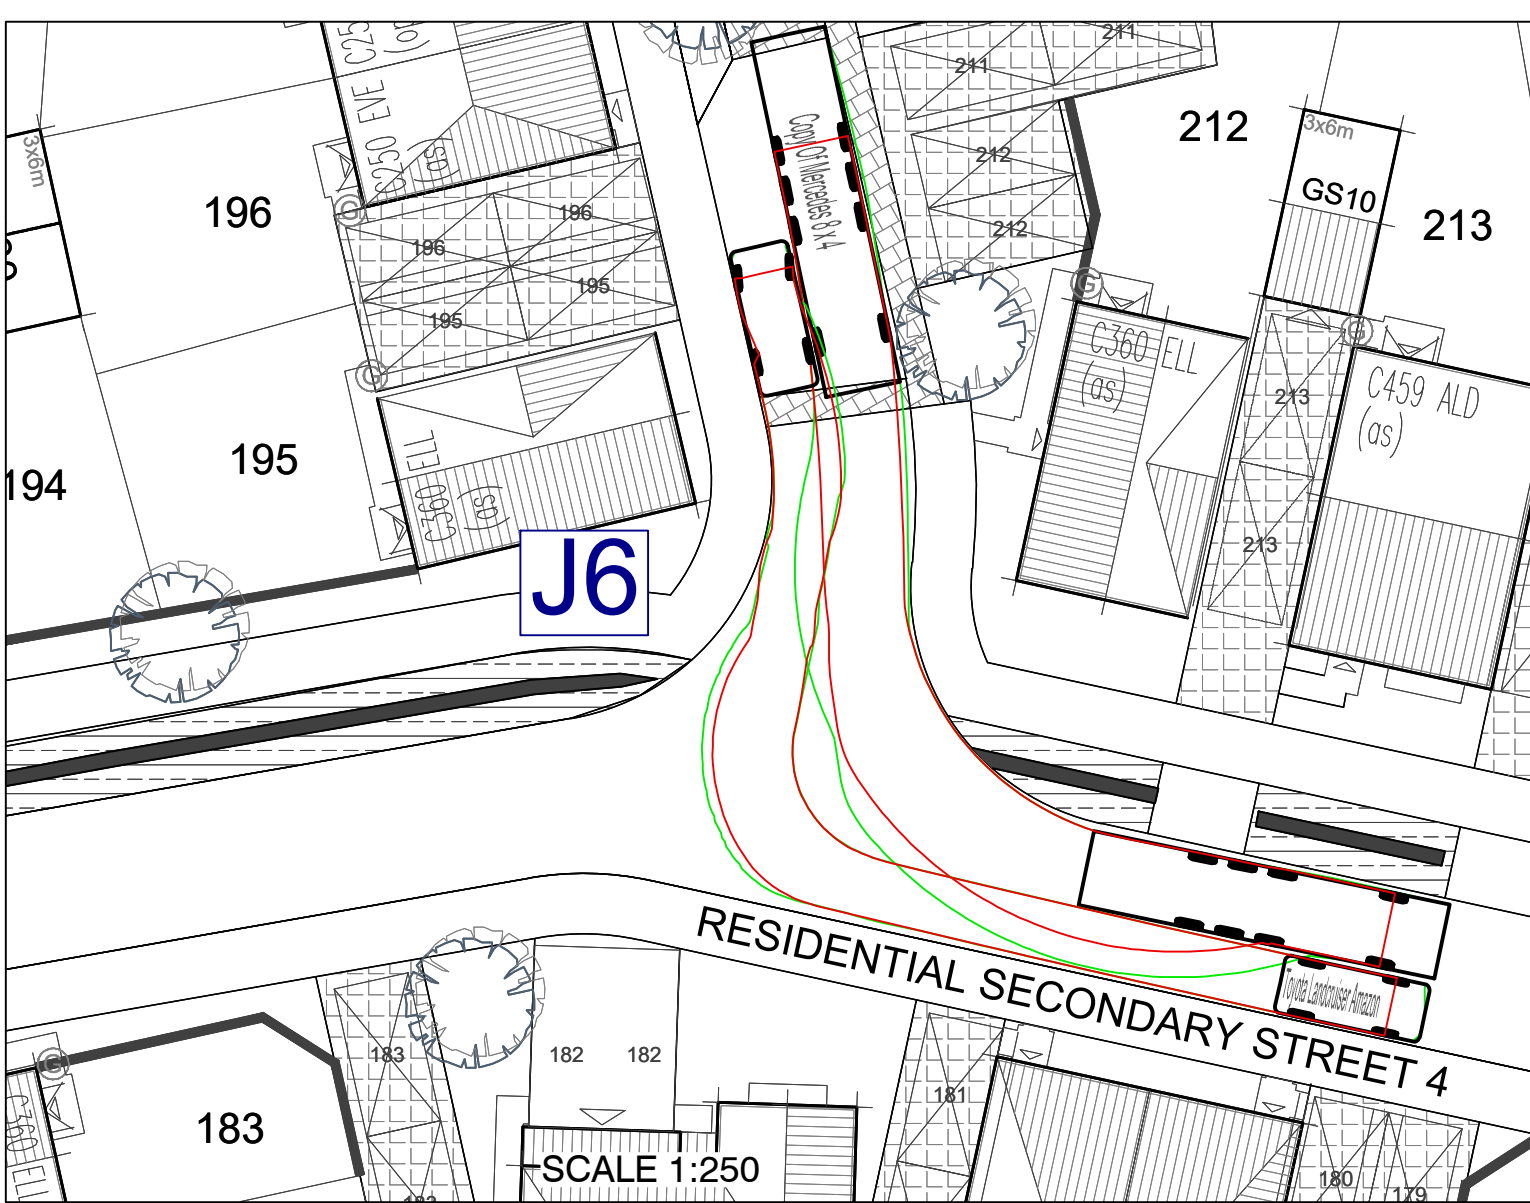
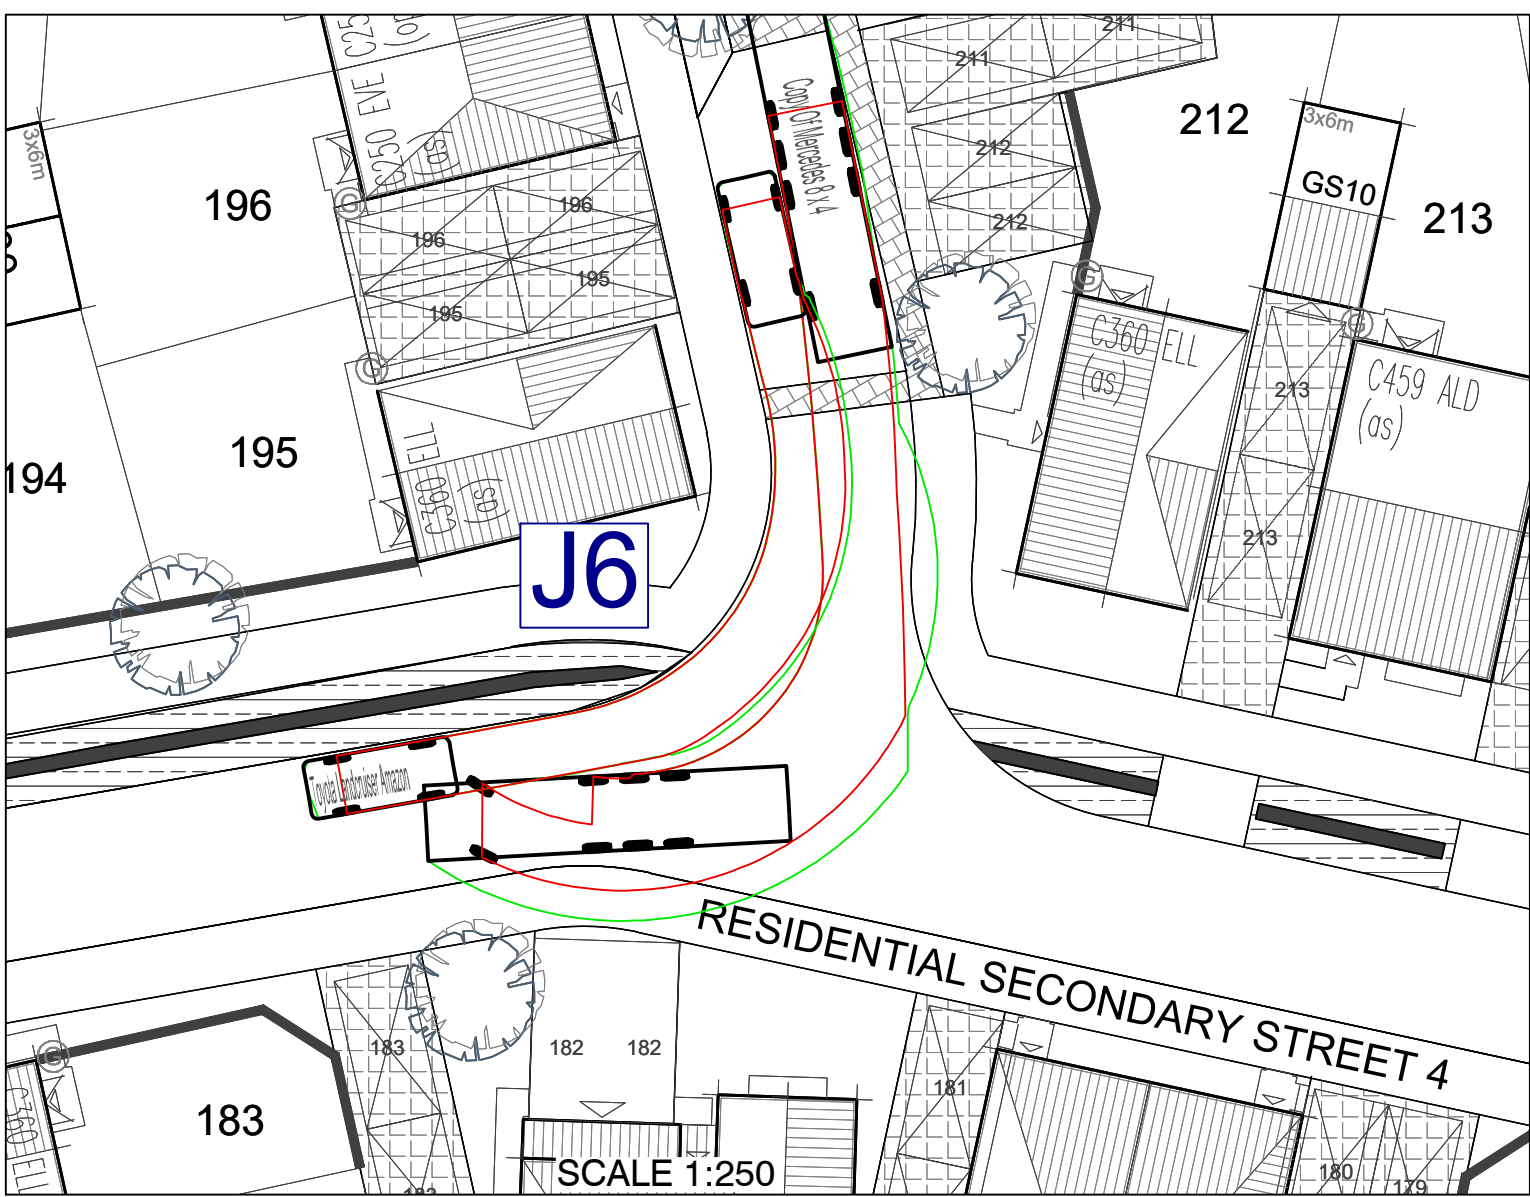
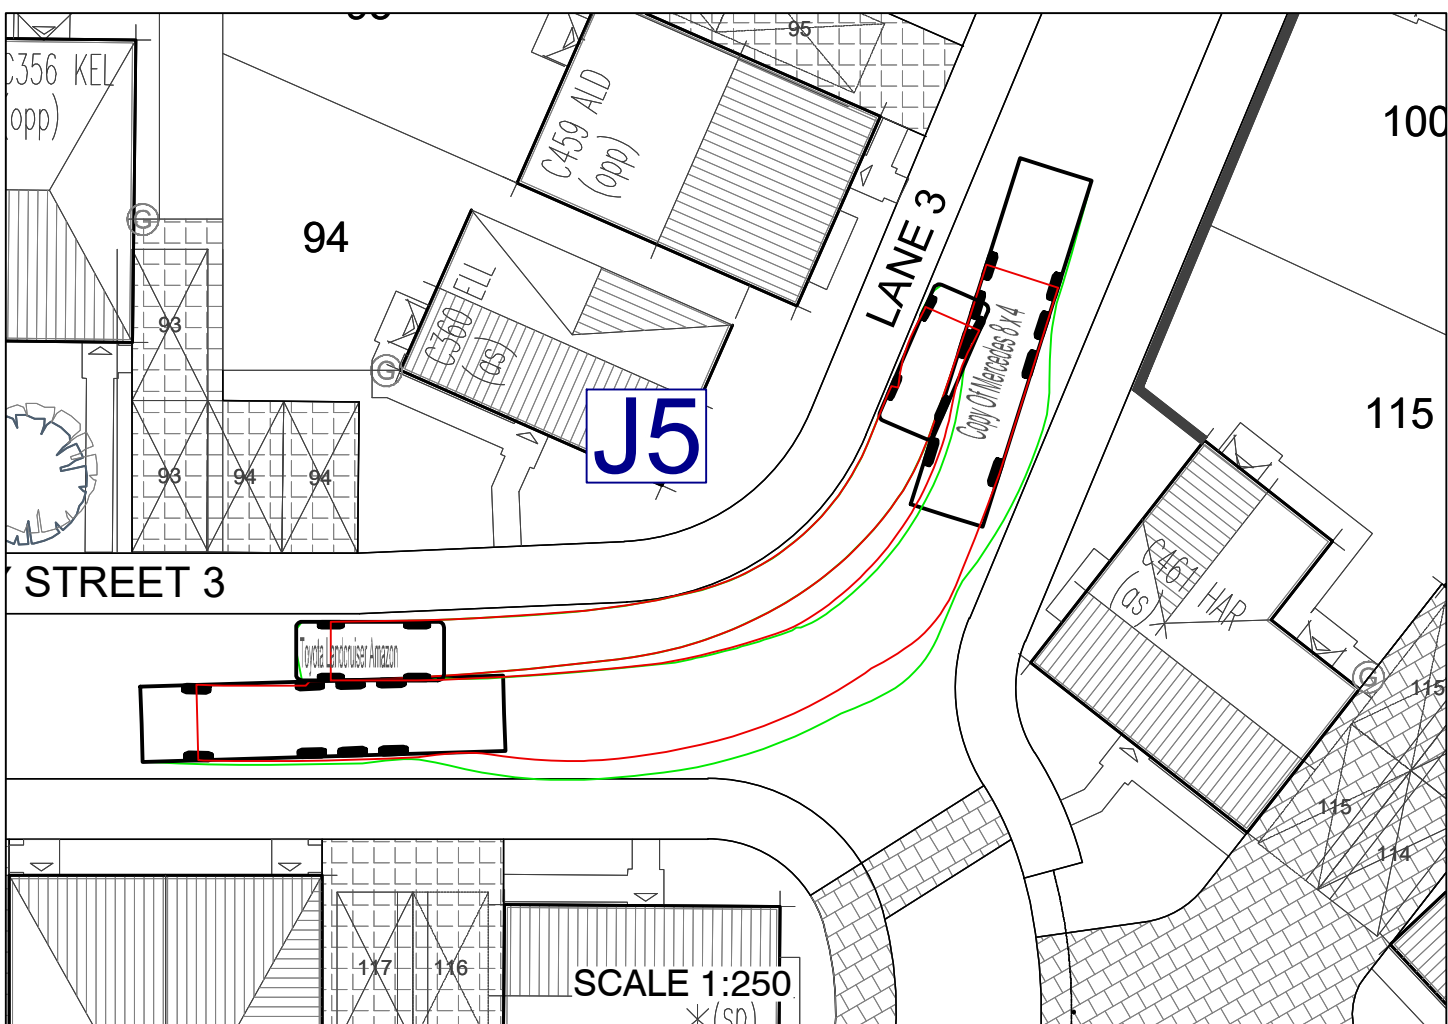
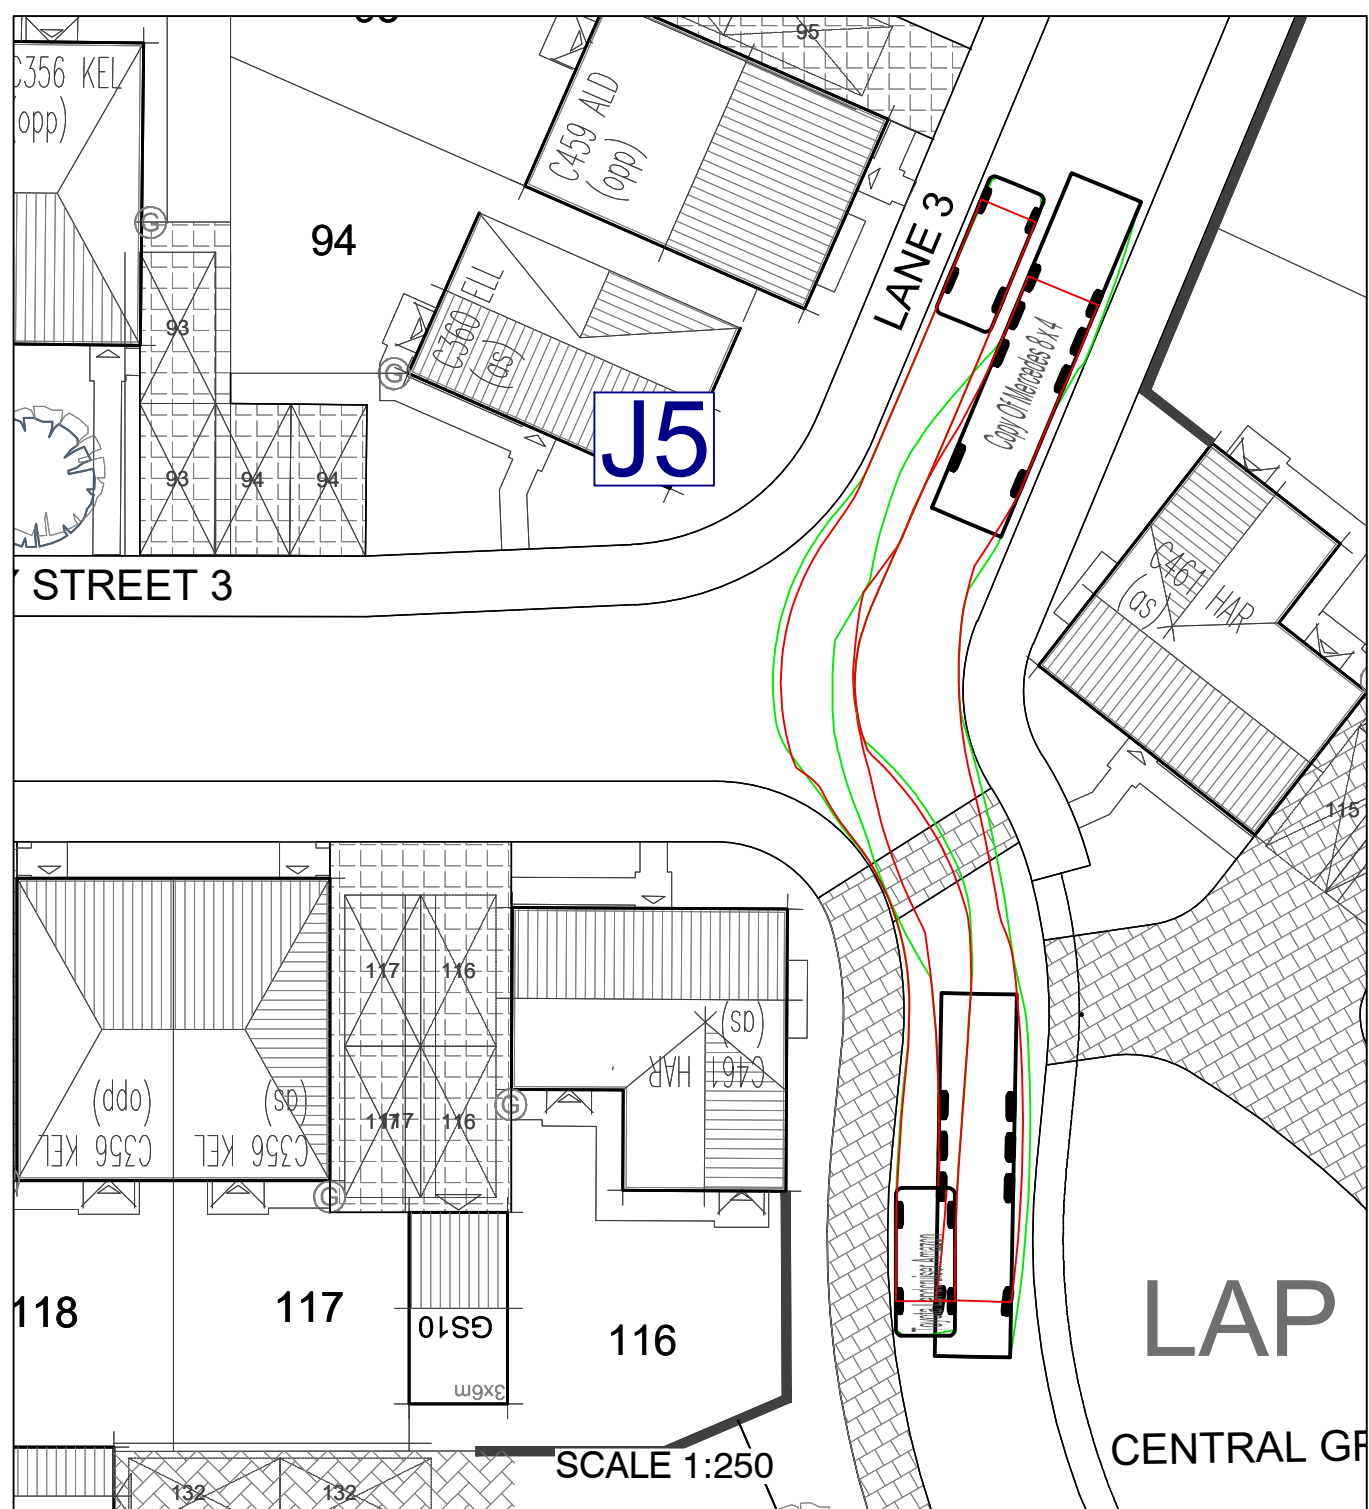
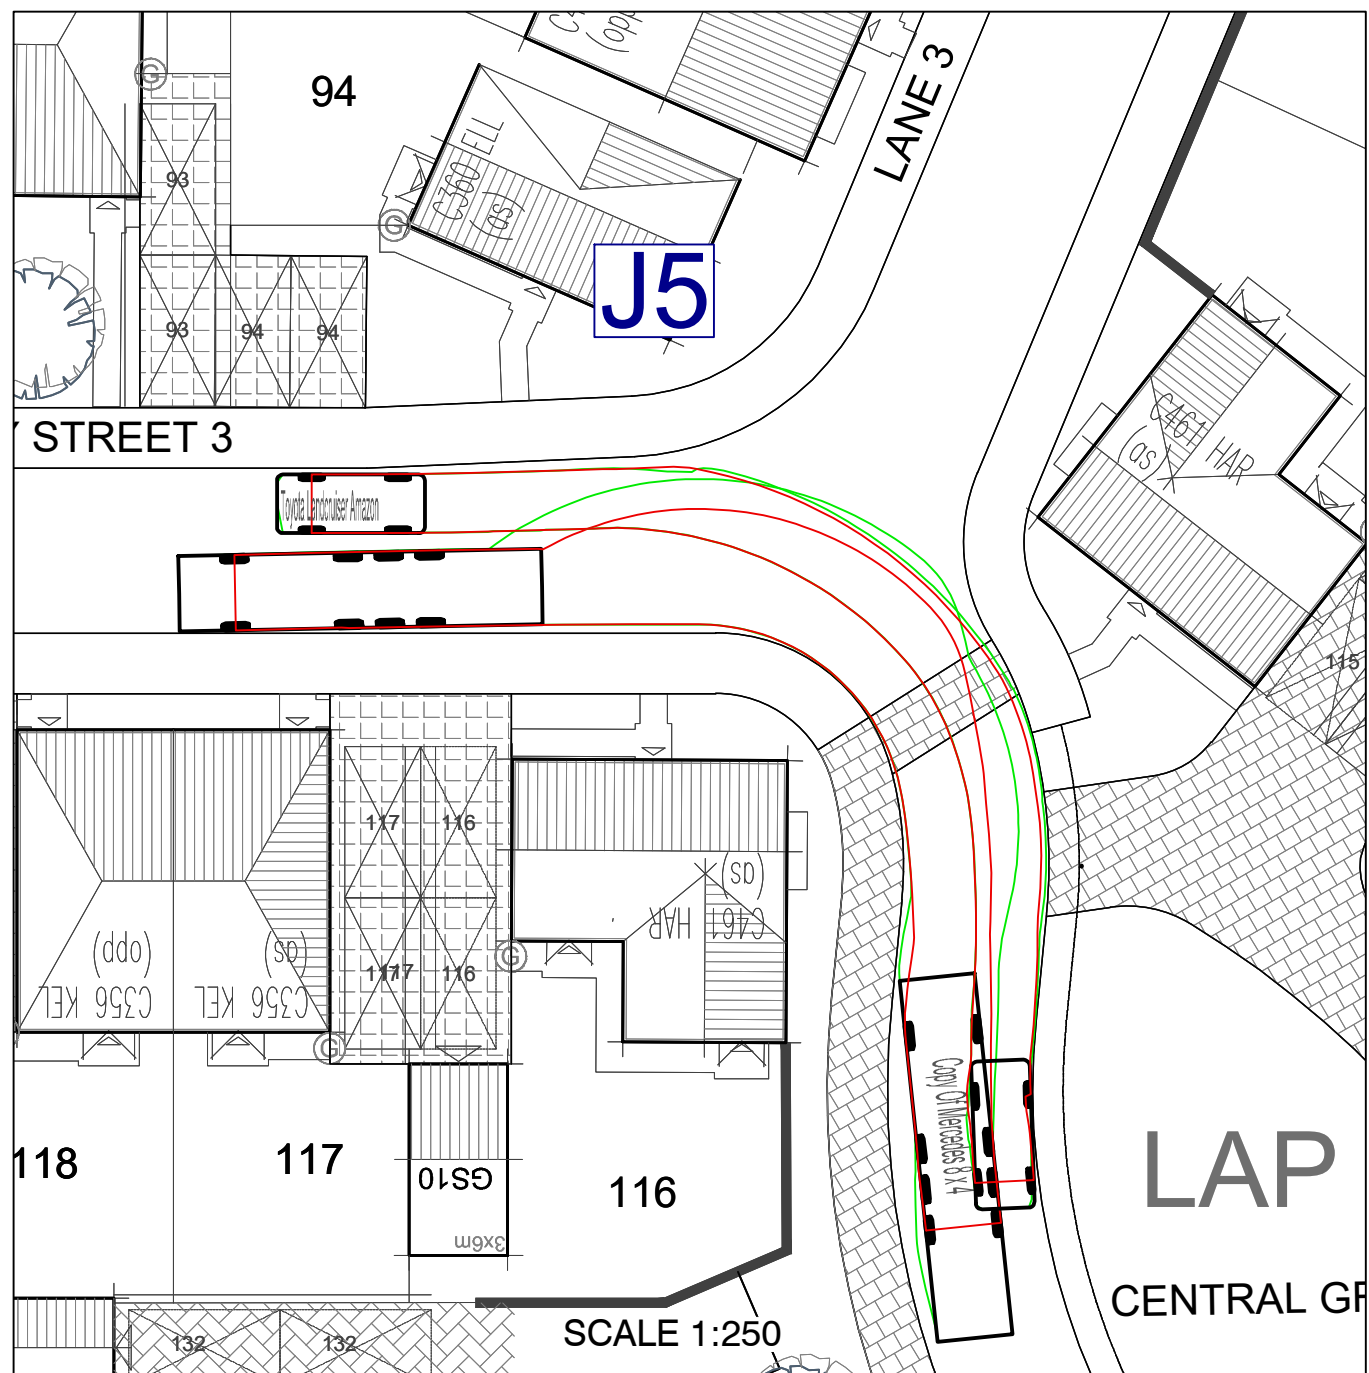


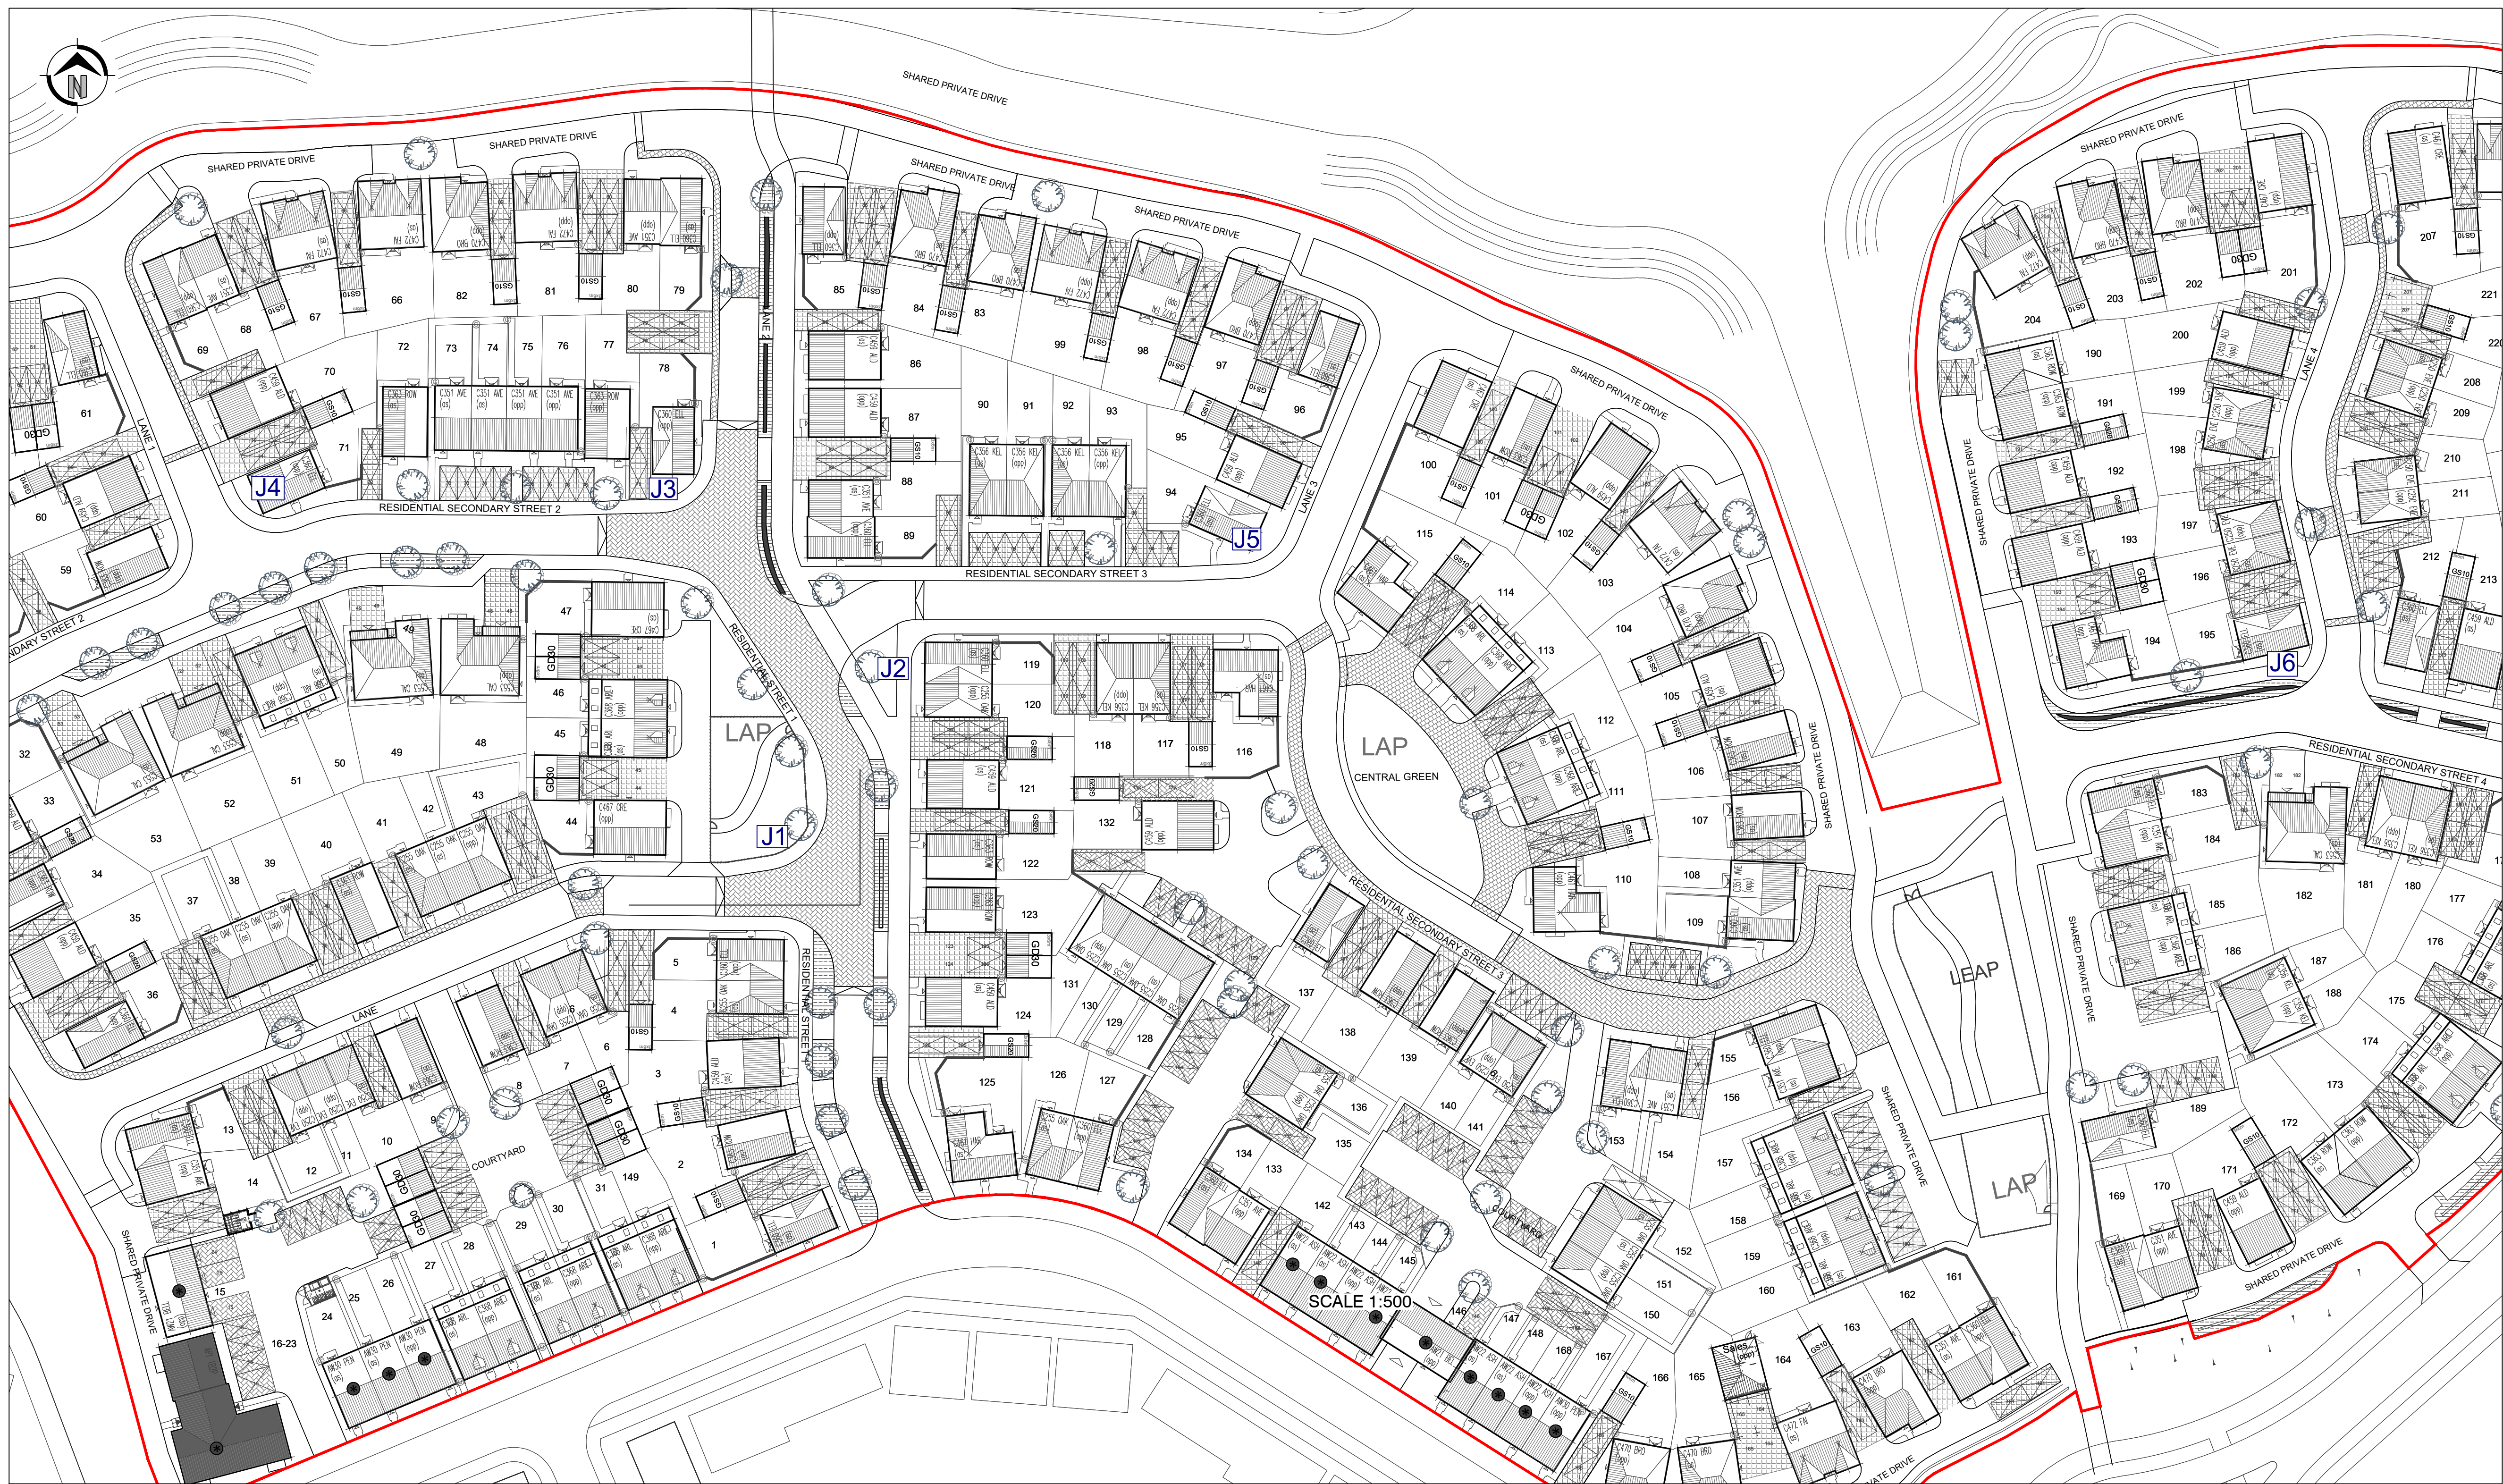

- GENERAL NOTES**
1. This drawing is to be read in conjunction with and checked against all other drawings, engineering details, specifications and any structural, geotechnical or other specialist document provided. Any discrepancies within all relevant drawings are to be reported to QuadConsult Ltd immediately.
 2. All dimensions and levels are in metres, U.N.O.. Do not scale from this drawing - use figured dimensions only.
 3. This drawing is schematic for clarity only, positions of pipe runs and manholes may vary on site due to site conditions.
 4. Surface water drainage subject to S104 / SAB approval where appropriate with the relevant authority.
 5. Foul Drainage subject to S104 approval with relevant water authority.
 6. All private drainage to be installed in accordance with Part H of building regulations and the developers warranty provider.
 7. The contractor is at risk if construction is progressed without relevant S104, S106, S278, S36, S38, S39, S40,S2086, S2087