

# Overview map of worksite

Warning: PDF designed for A3 colour print only with no page scaling

Dig Sites Area:  Line: 

Date Requested: 09/01/2026  
Job Reference: 40009148  
Site Location: 337216 187027  
Requested by:  
Mr Geraint Roberts  
Your Scheme/Reference:  
25/1001

**WARNING**  
There may have been subsequent alteration to the surface levels. Trial holes must be undertaken to determine position and depths of cables. HS (G) 47 Booklet from the Health and Safety Executive – Avoiding Danger from Buried Cables – should be consulted before commencing excavation work.

WHEN WORKING IN THE VICINITY OF OVERHEAD LINES THE HEALTH AND SAFETY GUIDANCE NOTES GS6 SHOULD BE CONSULTED (AVAILABLE FROM THE HSE WEBSITE)

Scale: 1:1538 (When plotted at A3)

| Voltages (V)                  |                        |
|-------------------------------|------------------------|
| LV (Low Voltage) and Services | Up to 1,000V           |
| HV (High Voltage)             | Over 1,000V to 11,000V |
| EHV (Extra High Voltage)      | 22,000V to 132,000V    |
| Transmission                  | 275,000V and 400,000V  |


| NORMAL DEPTH TO THE TOP OF THE CABLE WHEN LAID |          |       |       |      |
|------------------------------------------------|----------|-------|-------|------|
|                                                | Services | LV    | HV    | EHV  |
| Footpath/Unmade                                | 0.45m    | 0.45m | 0.6m  | 0.8m |
| Road Crossing                                  | 0.6m     | 0.6m  | 0.75m | 0.9m |
| Agricultural                                   | 1m       | 1m    | 1m    | 1.1m |

#### Legend

Service Cable  
LV Mains  
2-3.3kV  
6.6kV  
11kV  
22kV  
33kV  
66kV  
132kV  
275kV  
400kV  
Fibre Optic  
Pilot Cable

#### Distribution Structures [Electric]


Pole, Existing Location  
Pole, Existing Location - Single  
Pole, Existing Location - H  
Duct Route  
Cross Section Route

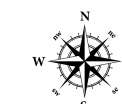

Southern Electric Power Distribution plc  
Registered Office: No.1 Forbury Place  
43 Forbury Road Reading RG1 3JH  
Registered In England & Wales No.04094290

If you're unsure & need to seek advice before commencing excavations please contact:  
General Enquiries: 0800 048 3516

Subject to revision – Master held by SSEN Asset Data Team:  
[Asset.Data@sse.com](mailto:Asset.Data@sse.com)  
01256 337 294

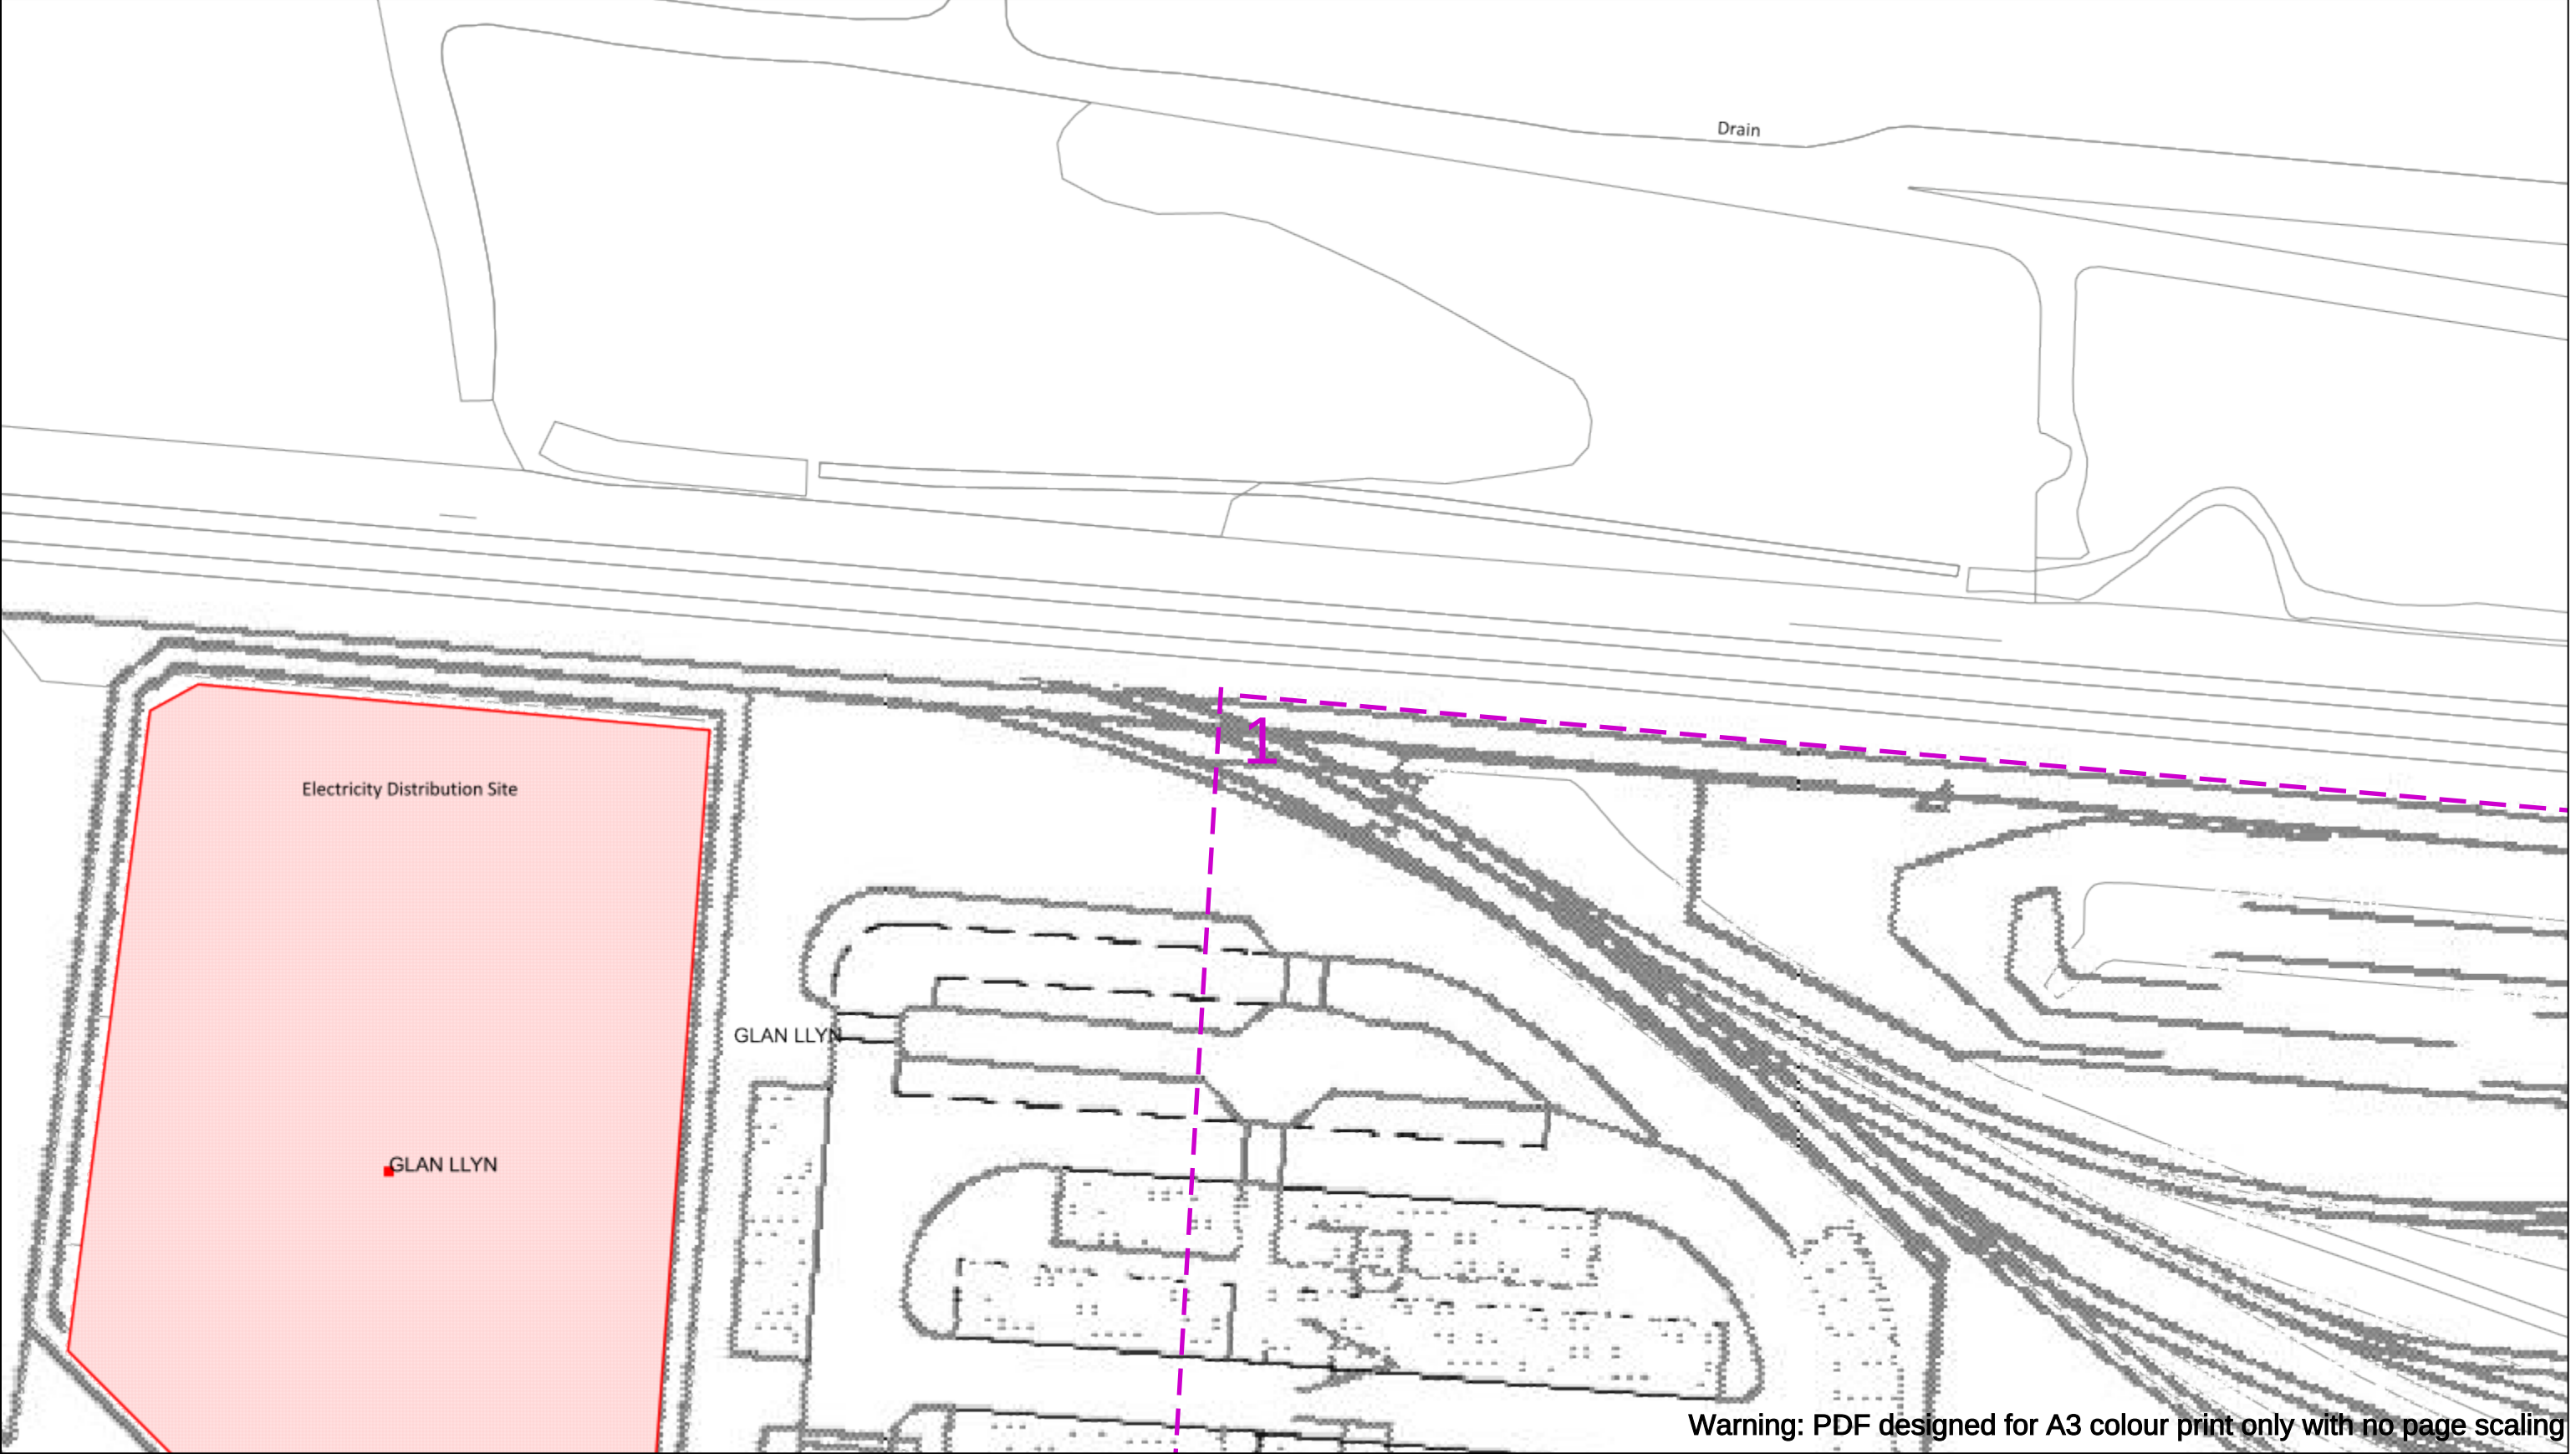

Warning: PDF designed for A3 colour print only with no page scaling

050m

Dig Sites

Area:

Line:

Date Requested: 09/01/2026

Job Reference: 40009148

Site Location: 337216 187027

Requested by: Mr Geraint Roberts

Your Scheme/Reference: 25/1001

**WARNING**

There may have been subsequent alteration to the surface levels. Trial holes must be undertaken to determine position and depths of cables. HS (G) 47 Booklet from the Health and Safety Executive – Avoiding Danger from Buried Cables – should be consulted before commencing excavation work.

**WHEN WORKING IN THE VICINITY OF OVERHEAD LINES THE HEALTH AND SAFETY GUIDANCE NOTES GS6 SHOULD BE CONSULTED (AVAILABLE FROM THE HSE WEBSITE)**

|                               | Voltages (V)           |  |  |  |
|-------------------------------|------------------------|--|--|--|
| LV (Low Voltage) and Services | Up to 1,000V           |  |  |  |
| HV (High Voltage)             | Over 1,000V to 11,000V |  |  |  |
| EHV (Extra High Voltage)      | 22,000V to 132,000V    |  |  |  |
| Transmission                  | 275,000V and 400,000V  |  |  |  |

|                 | NORMAL DEPTH TO THE TOP OF THE CABLE WHEN LAID |       |       |      |
|-----------------|------------------------------------------------|-------|-------|------|
|                 | Services                                       | LV    | HV    | EHV  |
| Footpath/Unmade | 0.45m                                          | 0.45m | 0.6m  | 0.8m |
| Road Crossing   | 0.6m                                           | 0.6m  | 0.75m | 0.9m |
| Agricultural    | 1m                                             | 1m    | 1m    | 1.1m |

**Legend**

Service Cable

LV Mains

2-3.3kV

6.6kV

11kV

22kV

33kV

66kV

132kV

275kV

400kV

Fibre Optic

Pilot Cable

**Distribution Structures [Electric]**

Pole, Existing Location

Pole, Existing Location - Single

Pole, Existing Location - H

Duct Route

Cross Section Route

**Scottish & Southern**

Electricity Networks

**Southern Electric Power Distribution plc**

Registered Office: No.1 Forbury Place

43 Forbury Road Reading RG1 3JH

Registered In England & Wales No.04094290

If you're unsure & need to seek advice before commencing excavations please contact:

General Enquiries: 0800 048 3516

Subject to revision – Master held by SSEN Asset Data Team:


[Asset.Data@sse.com](mailto:Asset.Data@sse.com)

01256 337 294

Scale: 1:500 (When plotted at A3)

BASED UPON THE ORDNANCE SURVEY MAP WITH THE SANCTION OF THE CONTROLLER OF H.M STATIONERY OFFICE CROWN COPYRIGHT RESERVED.

This copy has been made by or with the authority of Scottish and Southern Energy Power Distribution Ltd. Pursuant to section 47 of the Copyright, Designs and Patents Act 1988 ('The Act'). Unless the Act provides a relevant exception to copyright the copy must not be copied without prior permission of the copyright owner. Plans generated by DigSAFE Pro™ software provided by LinesearchbeforeUdig.

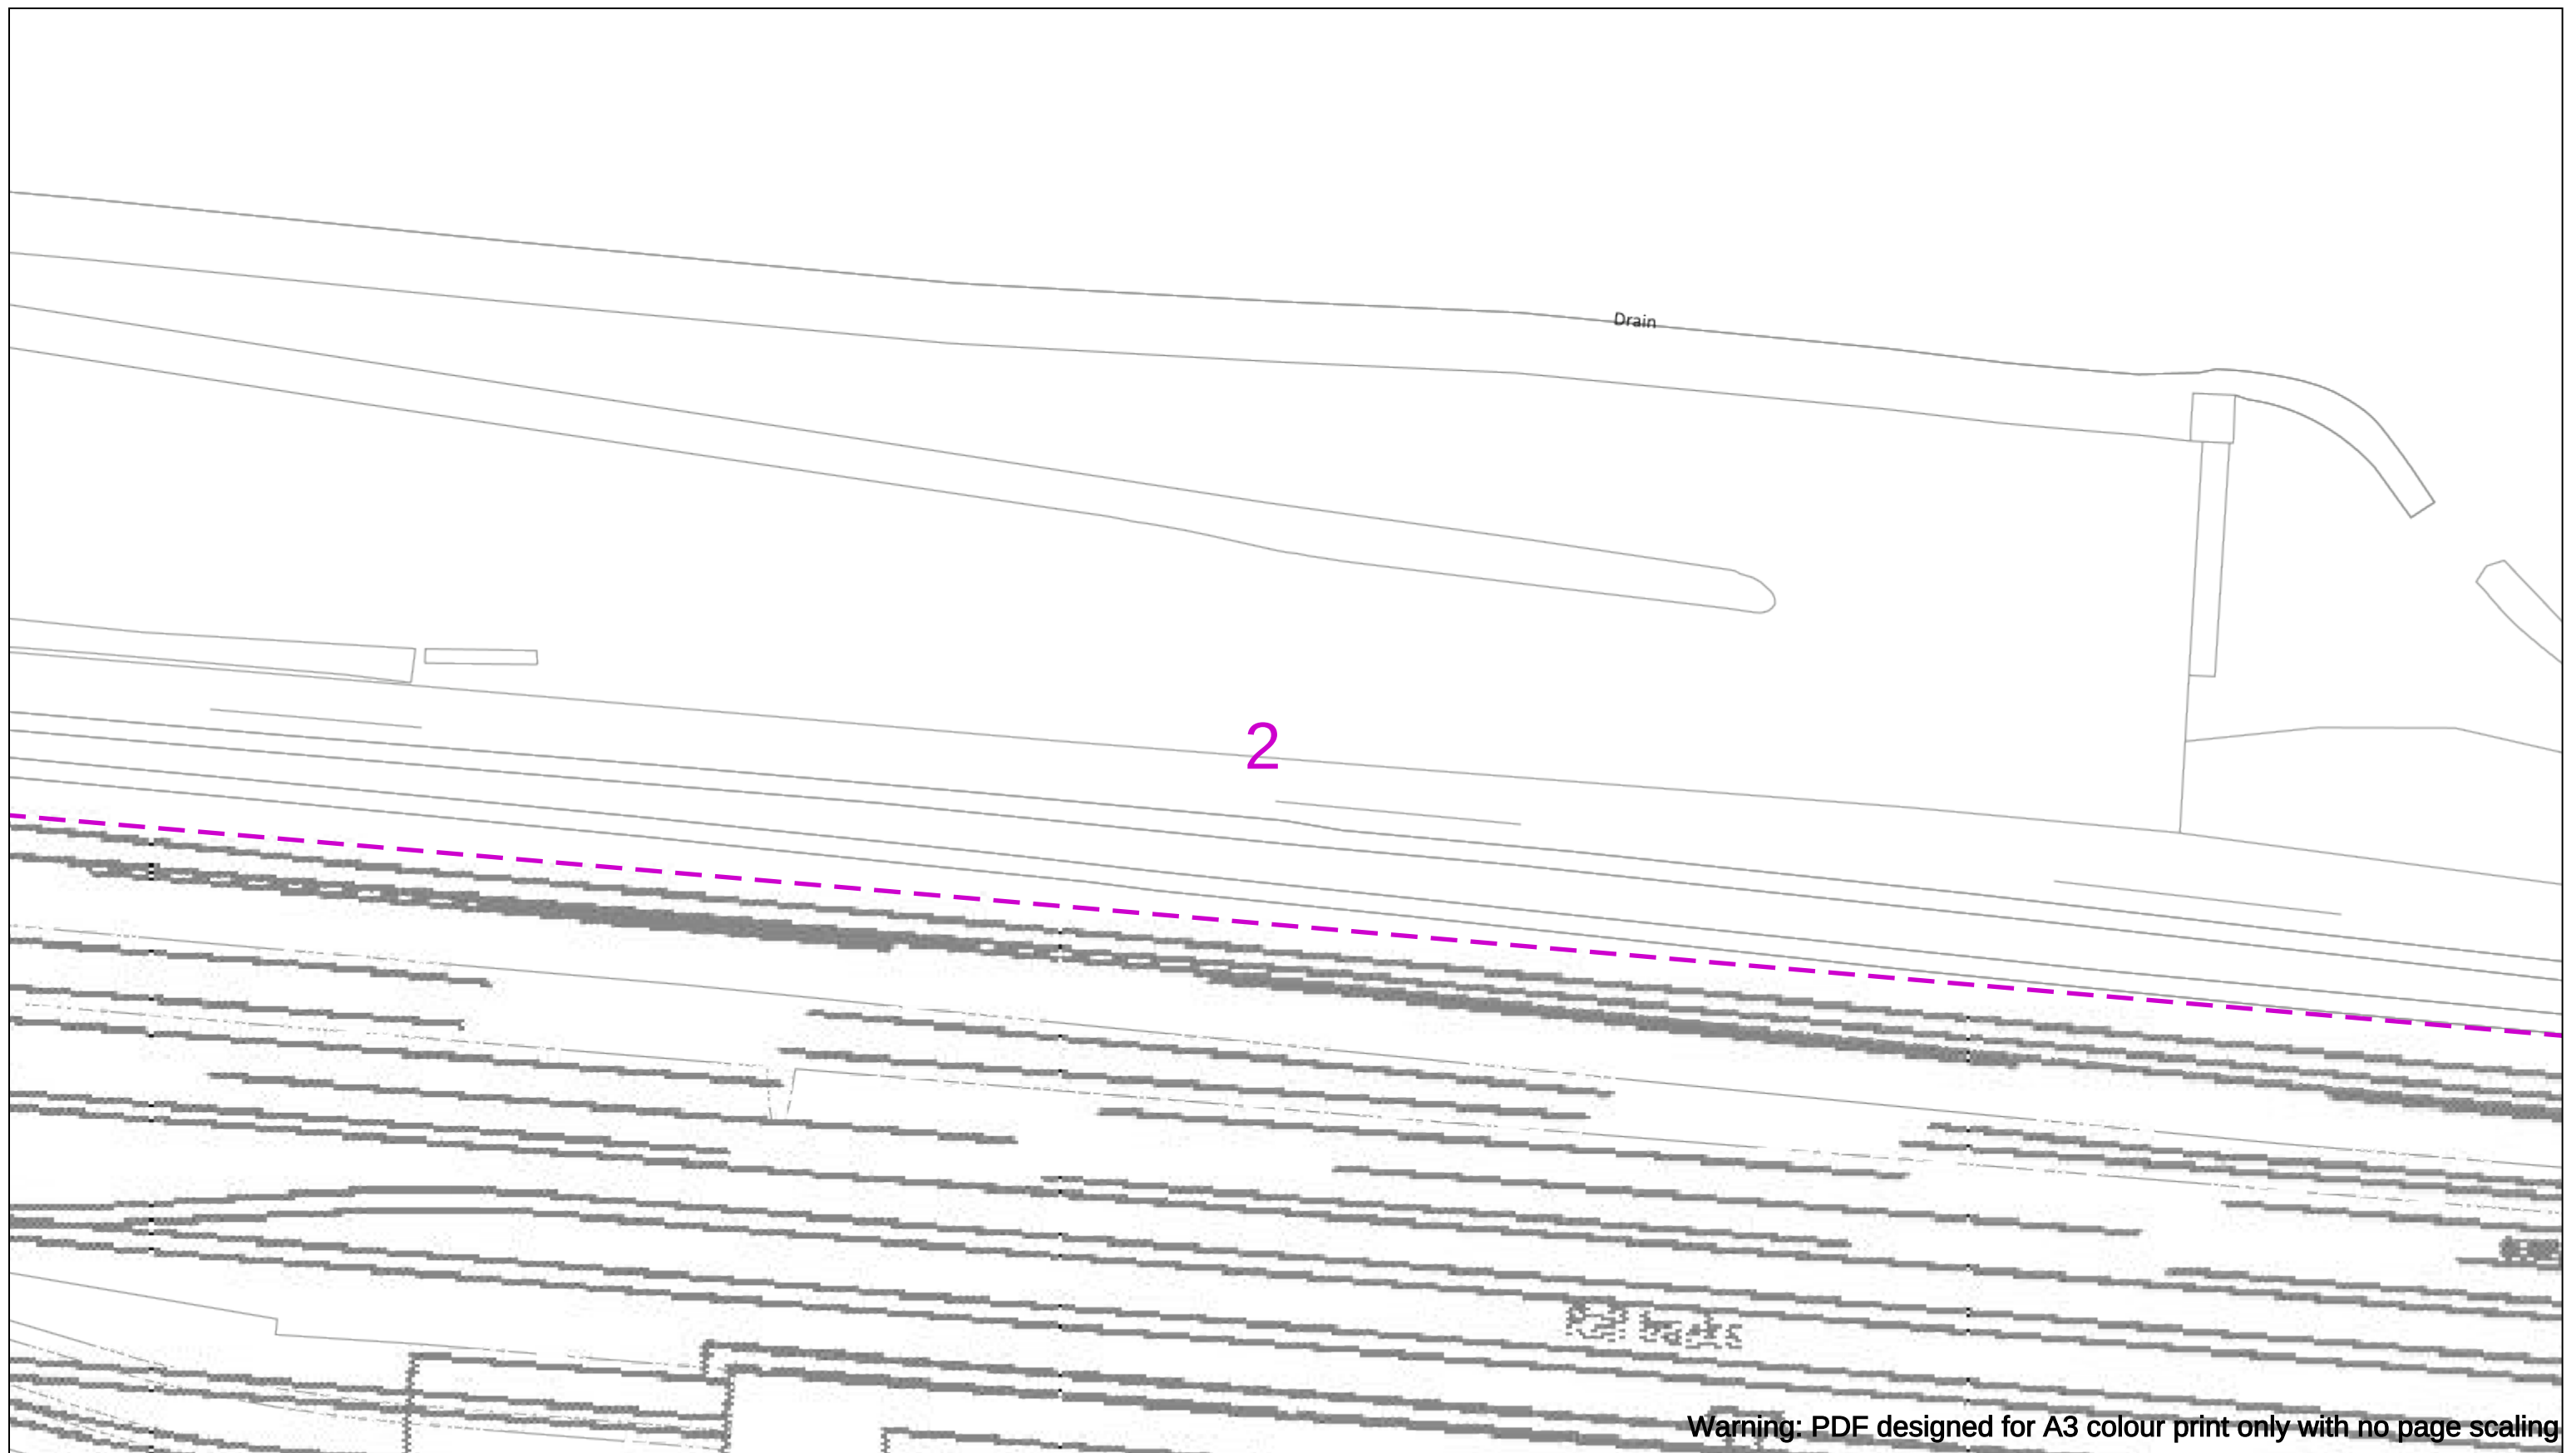

Warning: PDF designed for A3 colour print only with no page scaling



Dig Sites    Area:  Line: 



Date Requested: 09/01/2026  
Job Reference: 40009148  
Site Location: 337216 187027  
Requested by:  
Mr Geraint Roberts  
Your Scheme/Reference: 25/1001

**WARNING**

There may have been subsequent alteration to the surface levels. Trial holes must be undertaken to determine position and depths of cables. HS (G) 47 Booklet from the Health and Safety Executive – Avoiding Danger from Buried Cables – should be consulted before commencing excavation work.

WHEN WORKING IN THE VICINITY OF OVERHEAD LINES THE HEALTH AND SAFETY GUIDANCE NOTES GS6 SHOULD BE CONSULTED (AVAILABLE FROM THE HSE WEBSITE)

| Voltages (V)                  |                        |
|-------------------------------|------------------------|
| LV (Low Voltage) and Services | Up to 1,000V           |
| HV (High Voltage)             | Over 1,000V to 11,000V |
| EHV (Extra High Voltage)      | 22,000V to 132,000V    |
| Transmission                  | 275,000V and 400,000V  |

NORMAL DEPTH TO THE TOP OF THE CABLE WHEN LAID

|                 | Services | LV    | HV    | EHV  |
|-----------------|----------|-------|-------|------|
| Footpath/Unmade | 0.45m    | 0.45m | 0.6m  | 0.8m |
| Road Crossing   | 0.6m     | 0.6m  | 0.75m | 0.9m |
| Agricultural    | 1m       | 1m    | 1m    | 1.1m |

### Legend

- Service Cable
- LV Mains
- 2-3.3kV
- 6.6kV
- 11kV
- 22kV
- 33kV
- 66kV
- 132kV
- 275kV
- 400kV
- Fibre Optic
- Pilot Cable

### Distribution Structures [Electric]

- Pole, Existing Location
- Pole, Existing Location - Single
- Pole, Existing Location - H
- Duct Route
- Cross Section Route

**Southern Electric Power Distribution plc**  
Registered Office: No.1 Forbury Place  
43 Forbury Road Reading RG1 3JH  
Registered In England & Wales No.04094290


If you're unsure & need to seek advice before commencing excavations please contact:  
General Enquiries: 0800 048 3516

Subject to revision – Master held by SSEN Asset Data Team:  
[Asset.Data@sse.com](mailto:Asset.Data@sse.com)  
 01256 337 294

Scale: 1:500 (When plotted at A3)

BASED UPON THE ORDNANCE SURVEY MAP WITH THE SANCTION OF THE CONTROLLER OF H.M STATIONERY OFFICE CROWN COPYRIGHT RESERVED.

This copy has been made by or with the authority of Scottish and Southern Energy Power Distribution Ltd. Pursuant to section 47 of the Copyright, Designs and Patents Act 1988 ('The Act'). Unless the Act provides a relevant exception to copyright the copy must not be copied without prior permission of the copyright owner. Plans generated by DigSAFE Pro™ software provided by LinesearchbeforeUdig.

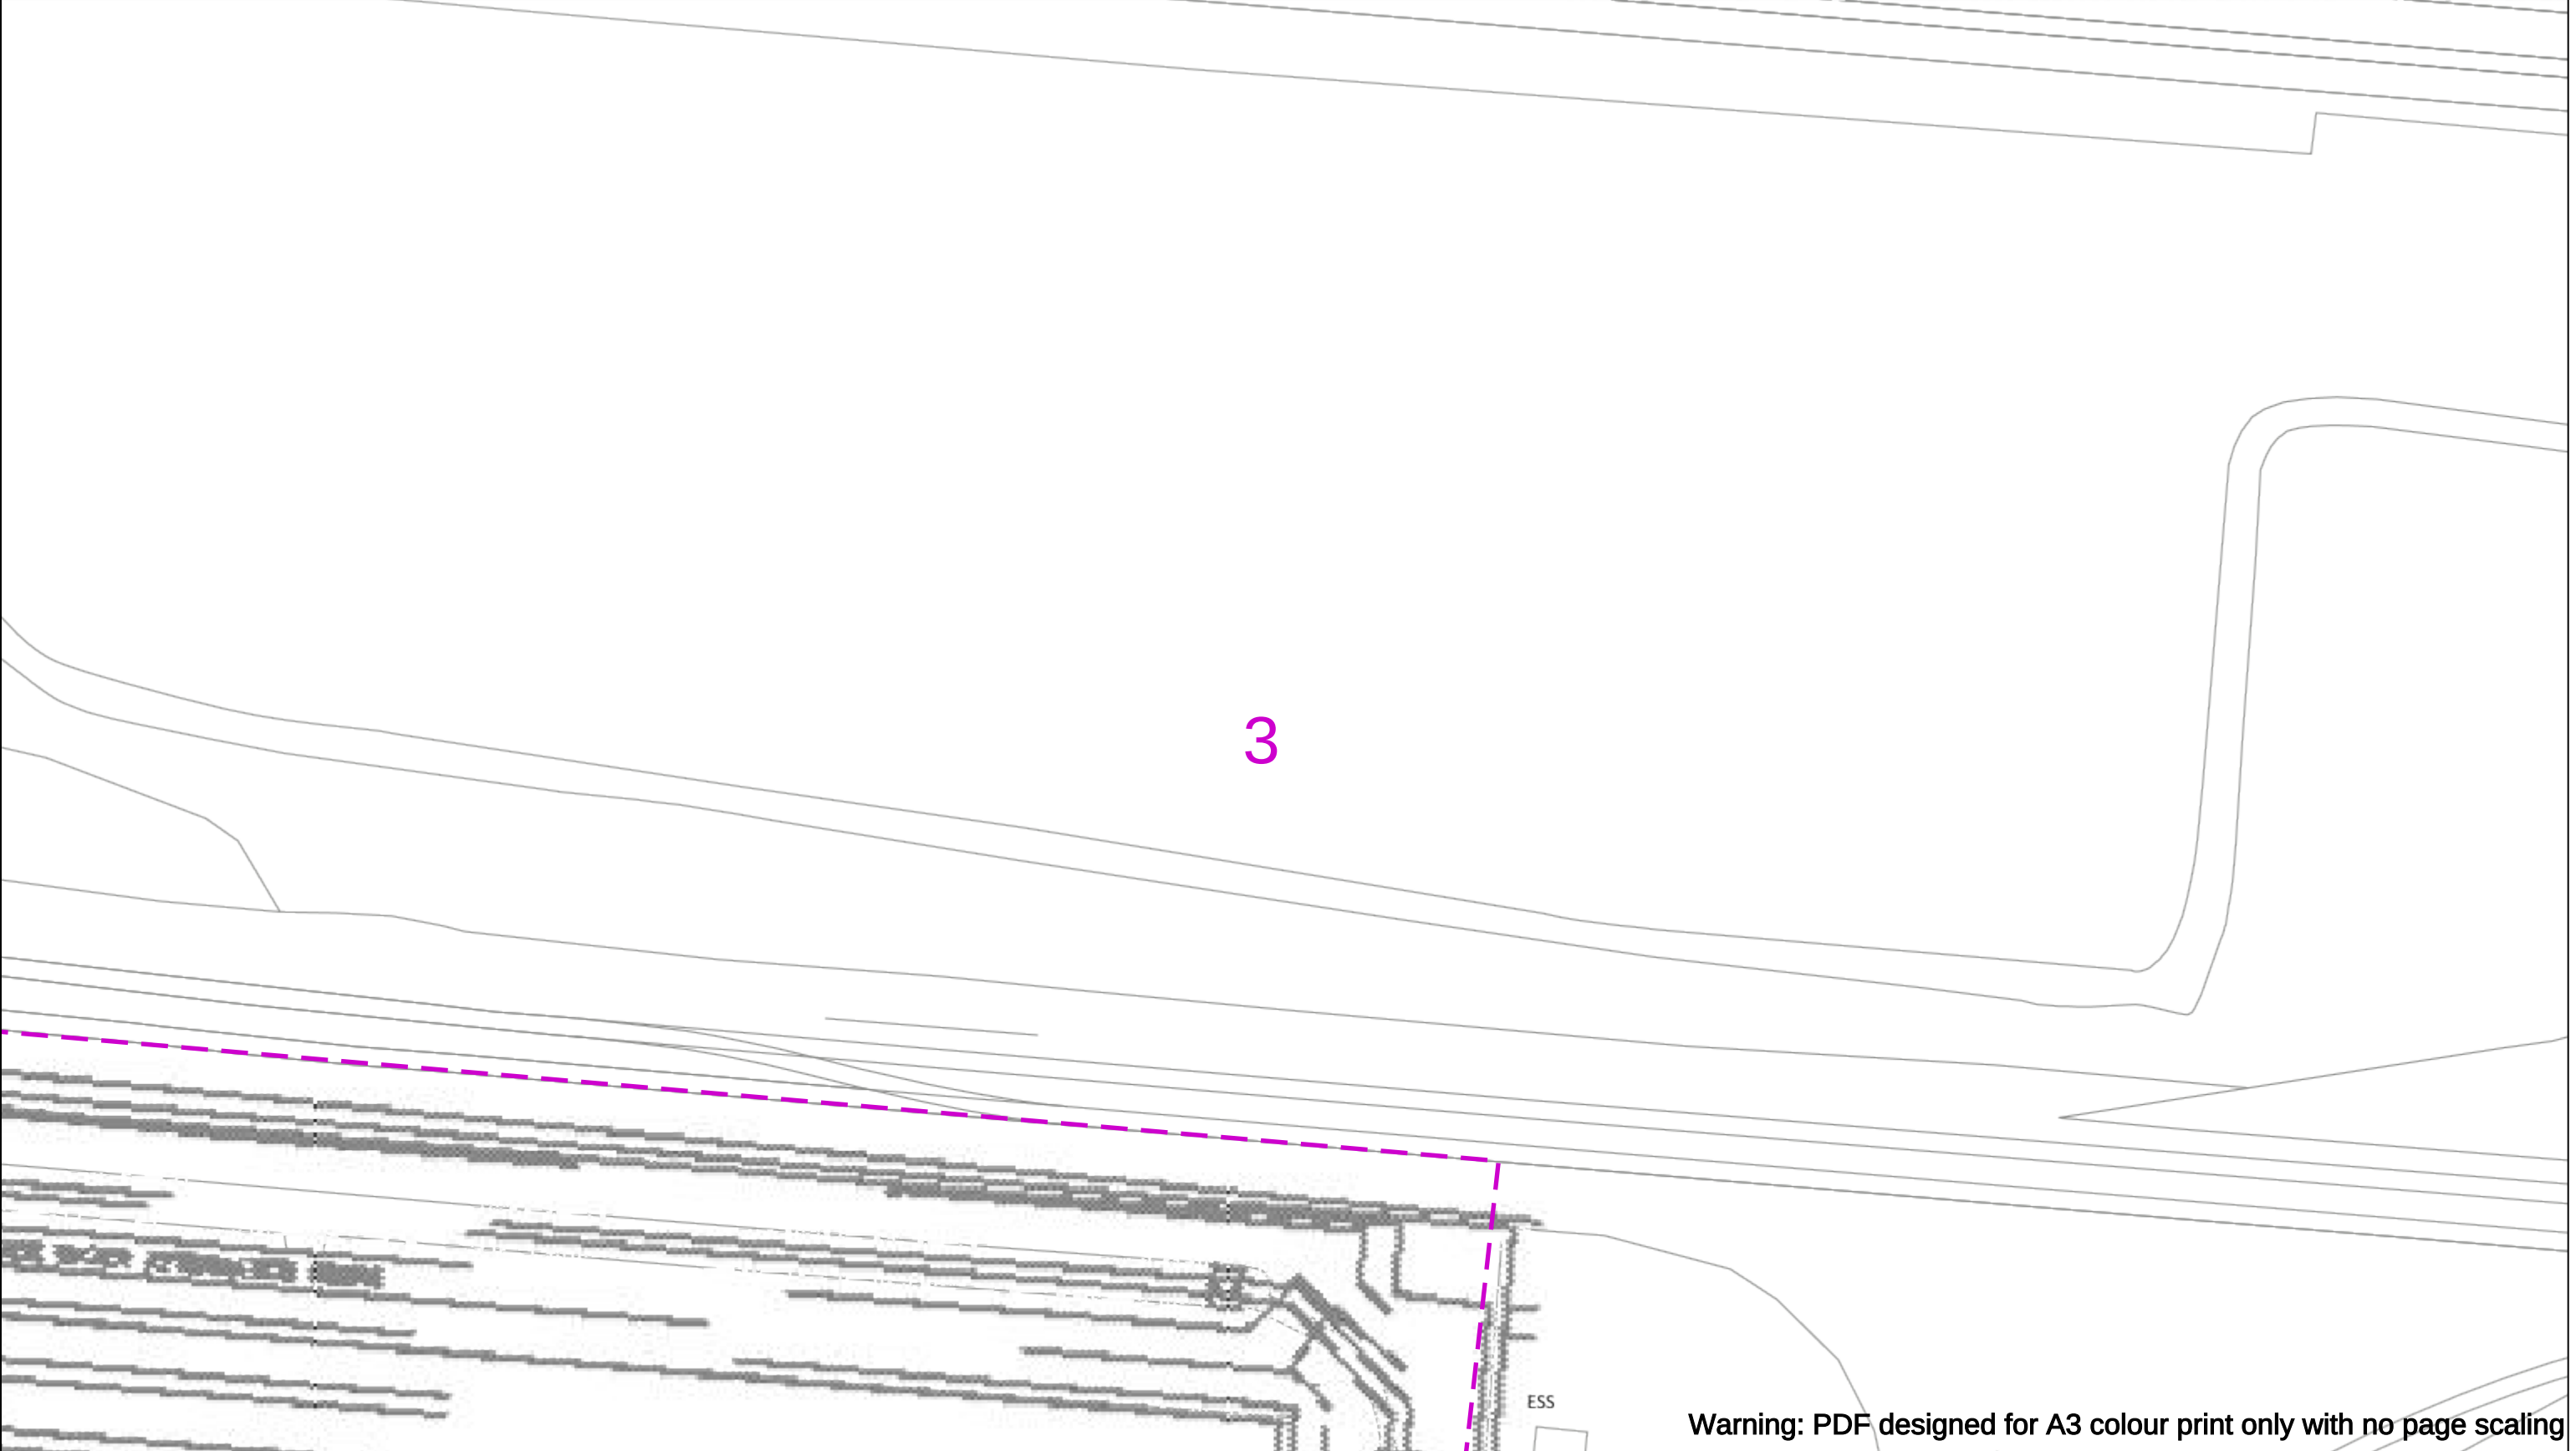

Warning: PDF designed for A3 colour print only with no page scaling

050m

Dig Sites

Area:

Line:

Date Requested: 09/01/2026

Job Reference: 40009148

Site Location: 337216 187027

Requested by:  
Mr Geraint Roberts

Your Scheme/Reference: 25/1001

WARNING

There may have been subsequent alteration to the surface levels. Trial holes must be undertaken to determine position and depths of cables. HS (G) 47 Booklet from the Health and Safety Executive – Avoiding Danger from Buried Cables – should be consulted before commencing excavation work.

WHEN WORKING IN THE VICINITY OF OVERHEAD LINES THE HEALTH AND SAFETY GUIDANCE NOTES GS6 SHOULD BE CONSULTED (AVAILABLE FROM THE HSE WEBSITE)

| Voltages (V)                  |                        |  |  |  |
|-------------------------------|------------------------|--|--|--|
| LV (Low Voltage) and Services | Up to 1,000V           |  |  |  |
| HV (High Voltage)             | Over 1,000V to 11,000V |  |  |  |
| EHV (Extra High Voltage)      | 22,000V to 132,000V    |  |  |  |
| Transmission                  | 275,000V and 400,000V  |  |  |  |

| NORMAL DEPTH TO THE TOP OF THE CABLE WHEN LAID |          |       |       |      |
|------------------------------------------------|----------|-------|-------|------|
|                                                | Services | LV    | HV    | EHV  |
| Footpath/Unmade                                | 0.45m    | 0.45m | 0.6m  | 0.8m |
| Road Crossing                                  | 0.6m     | 0.6m  | 0.75m | 0.9m |
| Agricultural                                   | 1m       | 1m    | 1m    | 1.1m |

Legend

Service Cable

LV Mains

2-3.3kV

6.6kV

11kV

22kV

33kV

66kV

132kV

275kV

400kV

Fibre Optic

Pilot Cable

Distribution Structures [Electric]

Pole, Existing Location

Pole, Existing Location - Single

Pole, Existing Location - H

Duct Route

Cross Section Route

N

E

S

W

Scottish & Southern

Electricity Networks

Southern Electric Power Distribution plc

Registered Office: No.1 Forbury Place

43 Forbury Road Reading RG1 3JH

Registered In England & Wales No.04094290

If you're unsure & need to seek advice before commencing excavations please contact:

General Enquiries: 0800 048 3516

Subject to revision – Master held by SSEN Asset Data Team:


[Asset.Data@sse.com](mailto:Asset.Data@sse.com)

01256 337 294

Scale: 1:500 (When plotted at A3)

BASED UPON THE ORDNANCE SURVEY MAP WITH THE SANCTION OF THE CONTROLLER OF H.M STATIONERY OFFICE CROWN COPYRIGHT RESERVED.

This copy has been made by or with the authority of Scottish and Southern Energy Power Distribution Ltd. Pursuant to section 47 of the Copyright, Designs and Patents Act 1988 ('The Act'). Unless the Act provides a relevant exception to copyright the copy must not be copied without prior permission of the copyright owner. Plans generated by DigSAFE Pro™ software provided by LinesearchbeforeUdig.

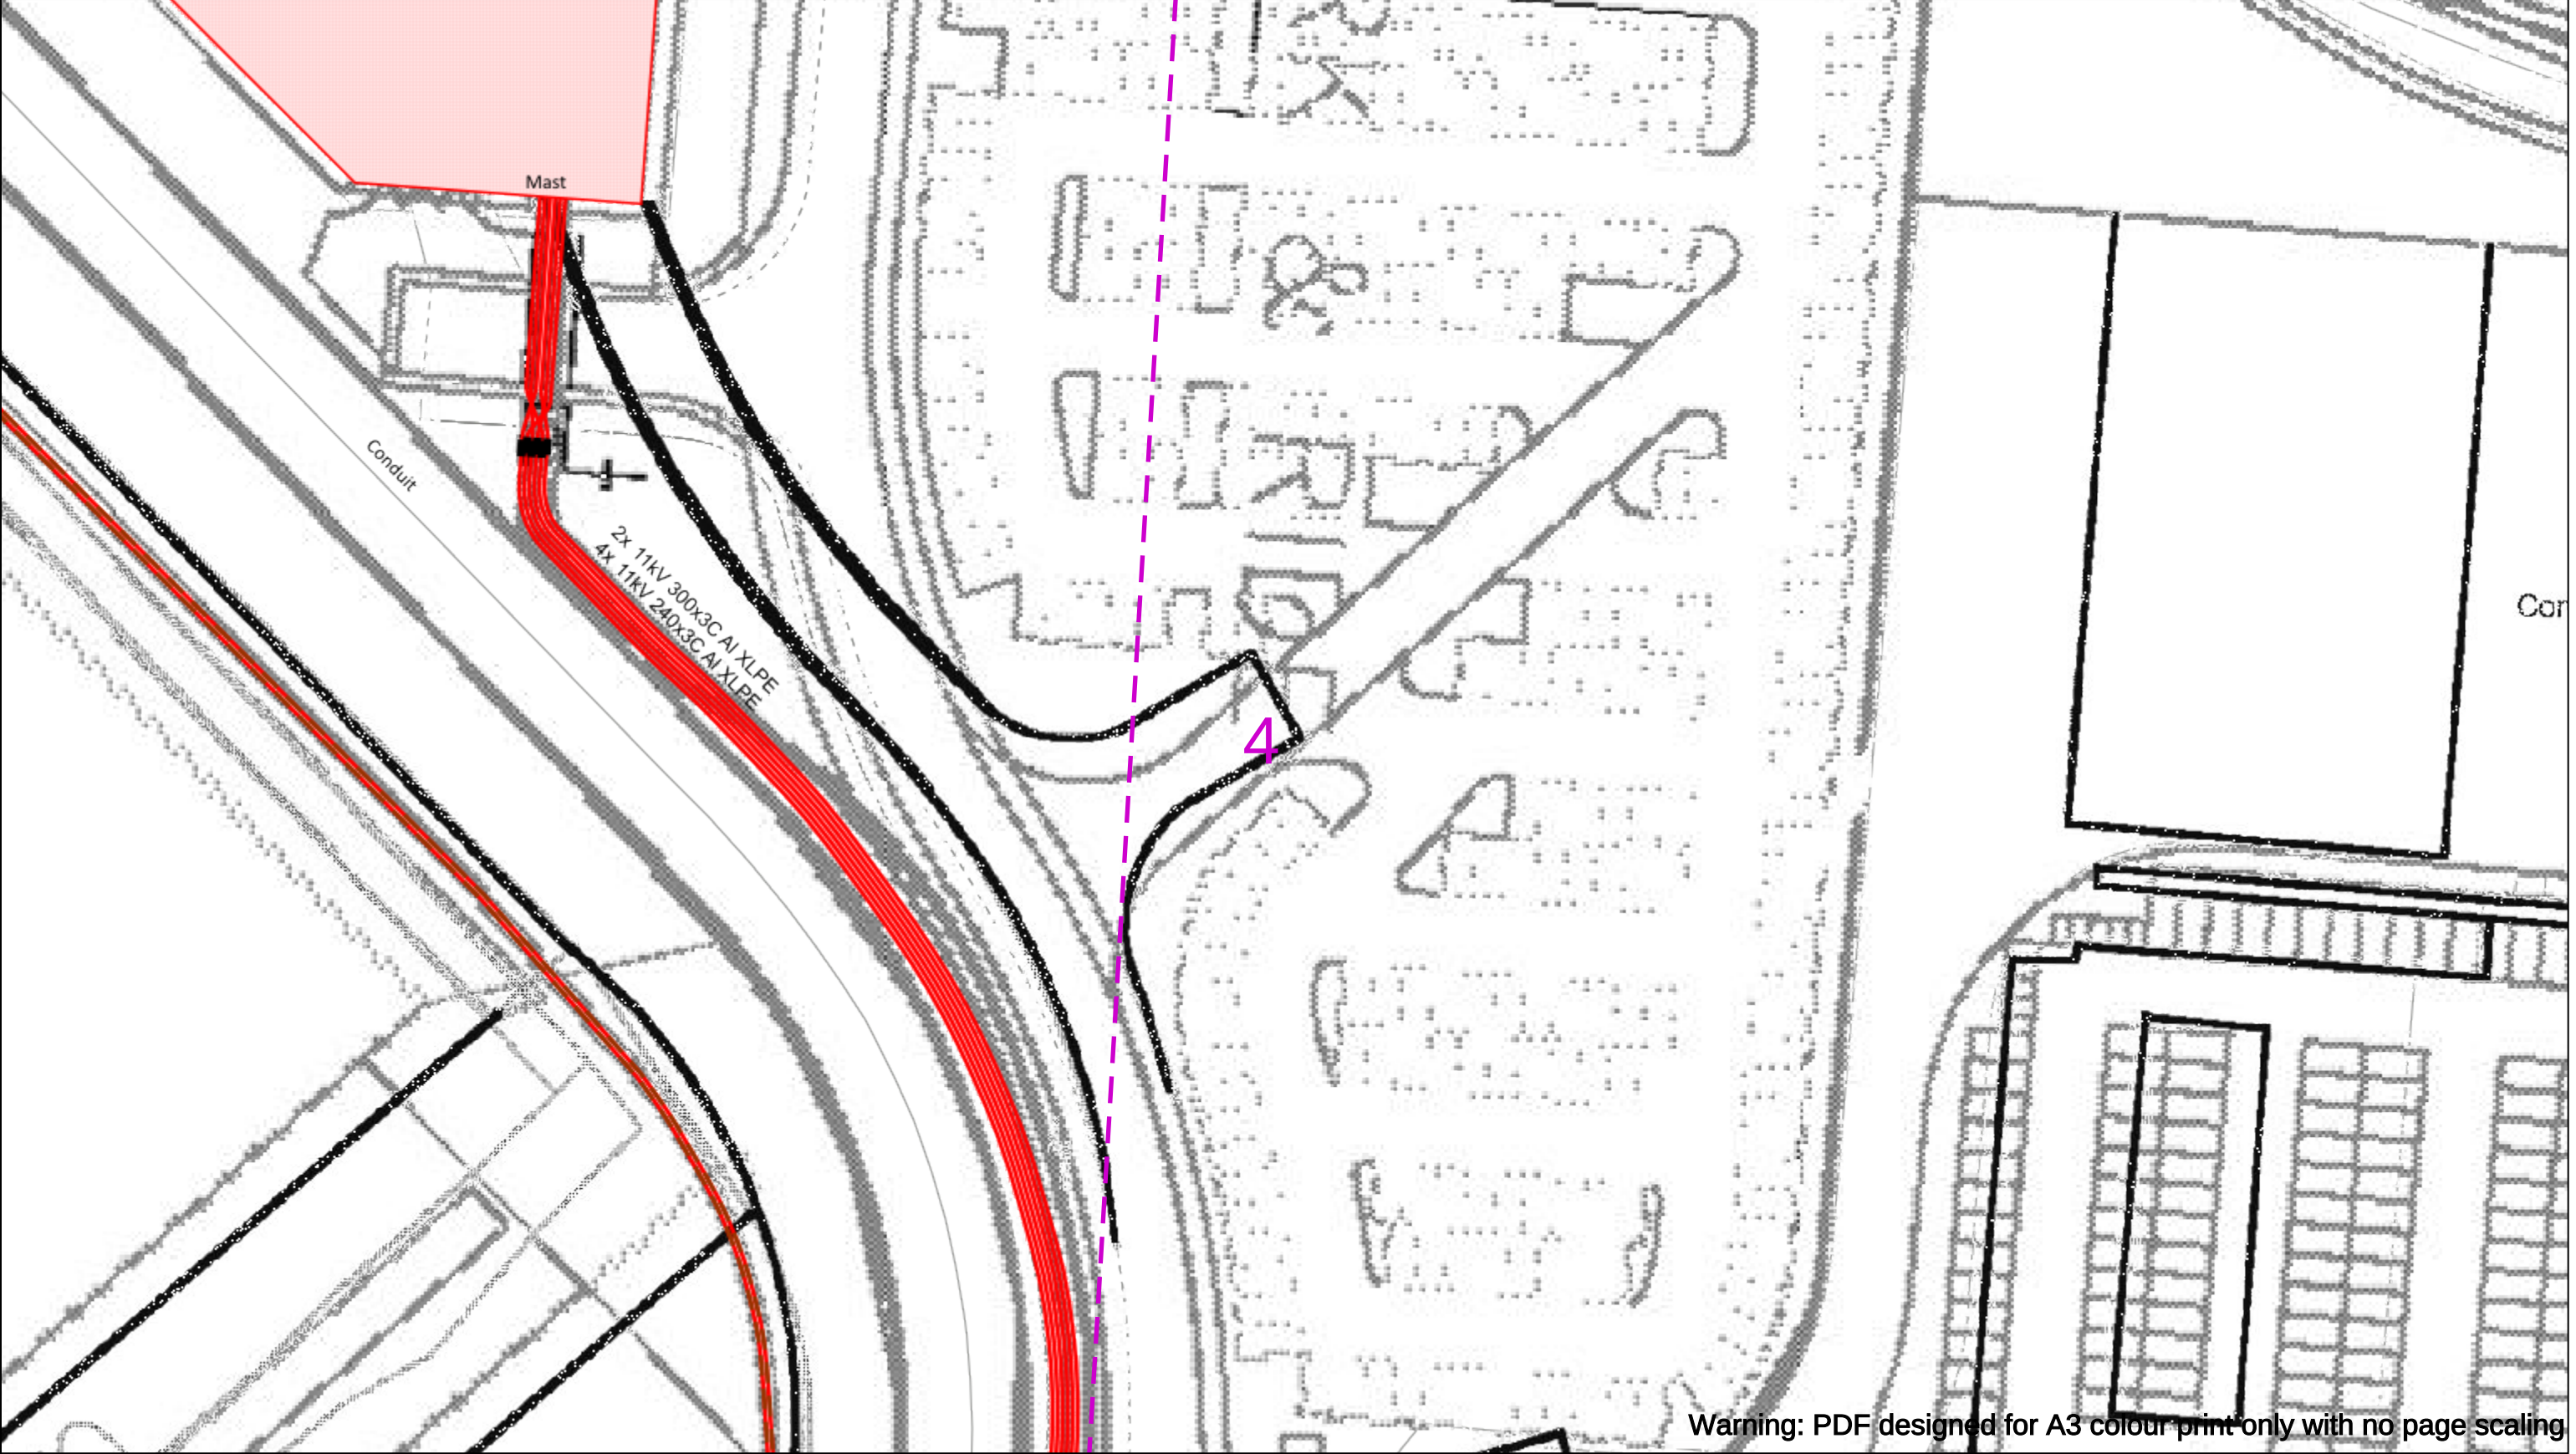

Warning: PDF designed for A3 colour print only with no page scaling

050m

Dig Sites

Area:

Line:

Date Requested: 09/01/2026

Job Reference: 40009148

Site Location: 337216 187027

Requested by: Mr Geraint Roberts

Your Scheme/Reference: 25/1001

WARNING

There may have been subsequent alteration to the surface levels. Trial holes must be undertaken to determine position and depths of cables. HS (G) 47 Booklet from the Health and Safety Executive – Avoiding Danger from Buried Cables – should be consulted before commencing excavation work.

WHEN WORKING IN THE VICINITY OF OVERHEAD LINES THE HEALTH AND SAFETY GUIDANCE NOTES GS6 SHOULD BE CONSULTED (AVAILABLE FROM THE HSE WEBSITE)

|                               | Voltages (V)           |  |  |  |
|-------------------------------|------------------------|--|--|--|
| LV (Low Voltage) and Services | Up to 1,000V           |  |  |  |
| HV (High Voltage)             | Over 1,000V to 11,000V |  |  |  |
| EHV (Extra High Voltage)      | 22,000V to 132,000V    |  |  |  |
| Transmission                  | 275,000V and 400,000V  |  |  |  |

|                 | NORMAL DEPTH TO THE TOP OF THE CABLE WHEN LAID |       |       |      |
|-----------------|------------------------------------------------|-------|-------|------|
|                 | Services                                       | LV    | HV    | EHV  |
| Footpath/Unmade | 0.45m                                          | 0.45m | 0.6m  | 0.8m |
| Road Crossing   | 0.6m                                           | 0.6m  | 0.75m | 0.9m |
| Agricultural    | 1m                                             | 1m    | 1m    | 1.1m |

Legend

Service Cable

LV Mains

2-3.3kV

6.6kV

11kV

22kV

33kV

66kV

132kV

275kV

400kV

Fibre Optic

Pilot Cable

Distribution Structures [Electric]

Pole, Existing Location

Pole, Existing Location - Single

Pole, Existing Location - H

Duct Route

Cross Section Route

Scottish & Southern

Electricity Networks

Southern Electric Power Distribution plc

Registered Office: No.1 Forbury Place

43 Forbury Road Reading RG1 3JH

Registered In England & Wales No.04094290

If you're unsure & need to seek advice before commencing excavations please contact:

General Enquiries: 0800 048 3516

Subject to revision – Master held by SSEN Asset Data Team:


[Asset.Data@sse.com](mailto:Asset.Data@sse.com)

01256 337 294

Scale: 1:500 (When plotted at A3)

BASED UPON THE ORDNANCE SURVEY MAP WITH THE SANCTION OF THE CONTROLLER OF H.M STATIONERY OFFICE CROWN COPYRIGHT RESERVED.

This copy has been made by or with the authority of Scottish and Southern Energy Power Distribution Ltd. Pursuant to section 47 of the Copyright, Designs and Patents Act 1988 ('The Act'). Unless the Act provides a relevant exception to copyright the copy must not be copied without prior permission of the copyright owner. Plans generated by DigSAFE Pro™ software provided by LinesearchbeforeUdig.

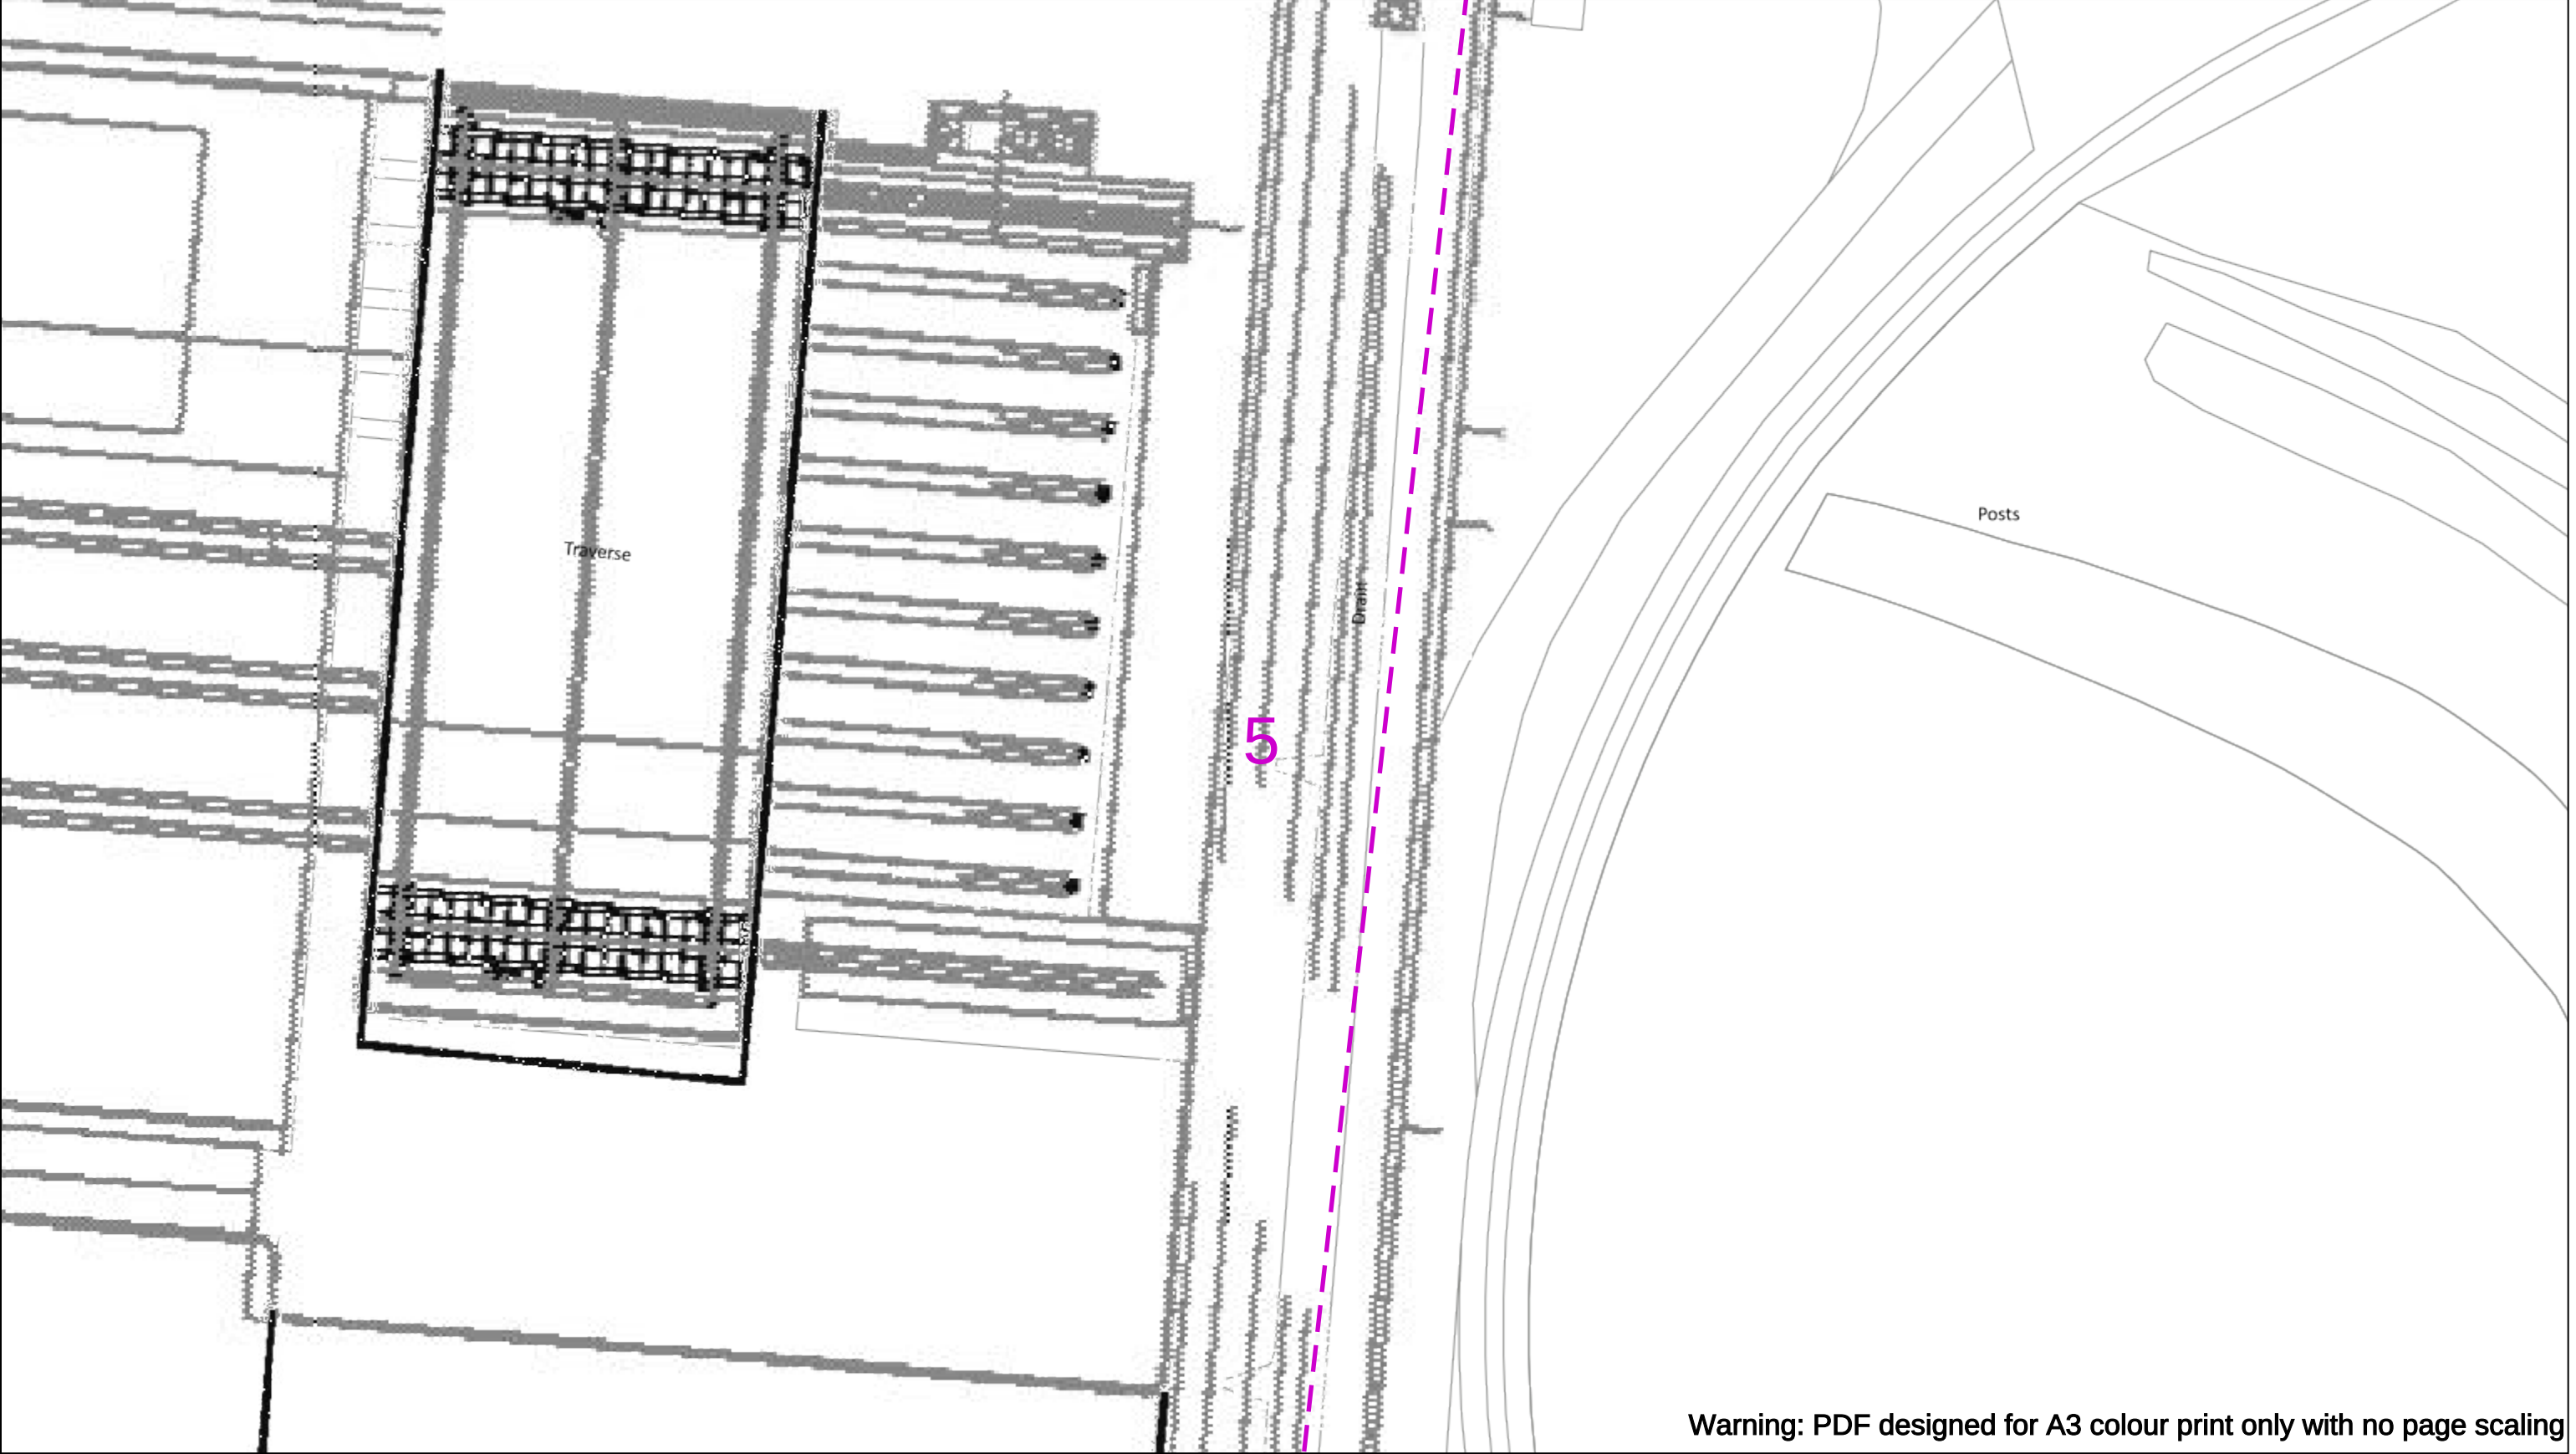

Warning: PDF designed for A3 colour print only with no page scaling

050m

Dig Sites

Area:

Line:

Date Requested: 09/01/2026

Job Reference: 40009148

Site Location: 337216 187027

Requested by: Mr Geraint Roberts

Your Scheme/Reference: 25/1001

**WARNING**

There may have been subsequent alteration to the surface levels. Trial holes must be undertaken to determine position and depths of cables. HS (G) 47 Booklet from the Health and Safety Executive – Avoiding Danger from Buried Cables – should be consulted before commencing excavation work.

**WHEN WORKING IN THE VICINITY OF OVERHEAD LINES THE HEALTH AND SAFETY GUIDANCE NOTES GS6 SHOULD BE CONSULTED (AVAILABLE FROM THE HSE WEBSITE)**

Scale: 1:500 (When plotted at A3)

**Voltages (V)**

LV (Low Voltage) and Services Up to 1,000V

HV (High Voltage) Over 1,000V to 11,000V

EHV (Extra High Voltage) 22,000V to 132,000V

Transmission 275,000V and 400,000V

**NORMAL DEPTH TO THE TOP OF THE CABLE WHEN LAID**

|                 | Services | LV    | HV    | EHV  |
|-----------------|----------|-------|-------|------|
| Footpath/Unmade | 0.45m    | 0.45m | 0.6m  | 0.8m |
| Road Crossing   | 0.6m     | 0.6m  | 0.75m | 0.9m |
| Agricultural    | 1m       | 1m    | 1m    | 1.1m |

**Legend**

Service Cable

LV Mains

2-3.3kV

6.6kV

11kV

22kV

33kV

66kV

132kV

275kV

400kV

Fibre Optic

Pilot Cable

**Distribution Structures [Electric]**

Pole, Existing Location

Pole, Existing Location - Single

Pole, Existing Location - H

Duct Route

Cross Section Route

**Scottish & Southern**

Electricity Networks

**Southern Electric Power Distribution plc**

Registered Office: No.1 Forbury Place

43 Forbury Road Reading RG1 3JH

Registered In England & Wales No.04094290

If you're unsure & need to seek advice before commencing excavations please contact:

General Enquiries: 0800 048 3516


Subject to revision – Master held by SSEN Asset Data Team:


[Asset.Data@sse.com](mailto:Asset.Data@sse.com)

01256 337 294

BASED UPON THE ORDNANCE SURVEY MAP WITH THE SANCTION OF THE CONTROLLER OF H.M STATIONERY OFFICE CROWN COPYRIGHT RESERVED.

This copy has been made by or with the authority of Scottish and Southern Energy Power Distribution Ltd. Pursuant to section 47 of the Copyright, Designs and Patents Act 1988 ('The Act'). Unless the Act provides a relevant exception to copyright the copy must not be copied without prior permission of the copyright owner. Plans generated by DigSAFE Pro™ software provided by LinesearchbeforeUdig.

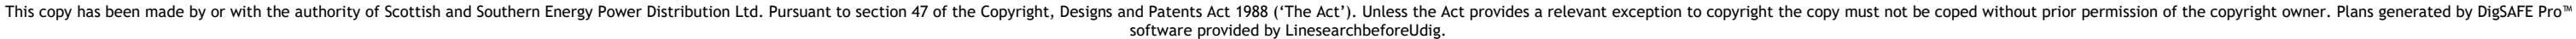

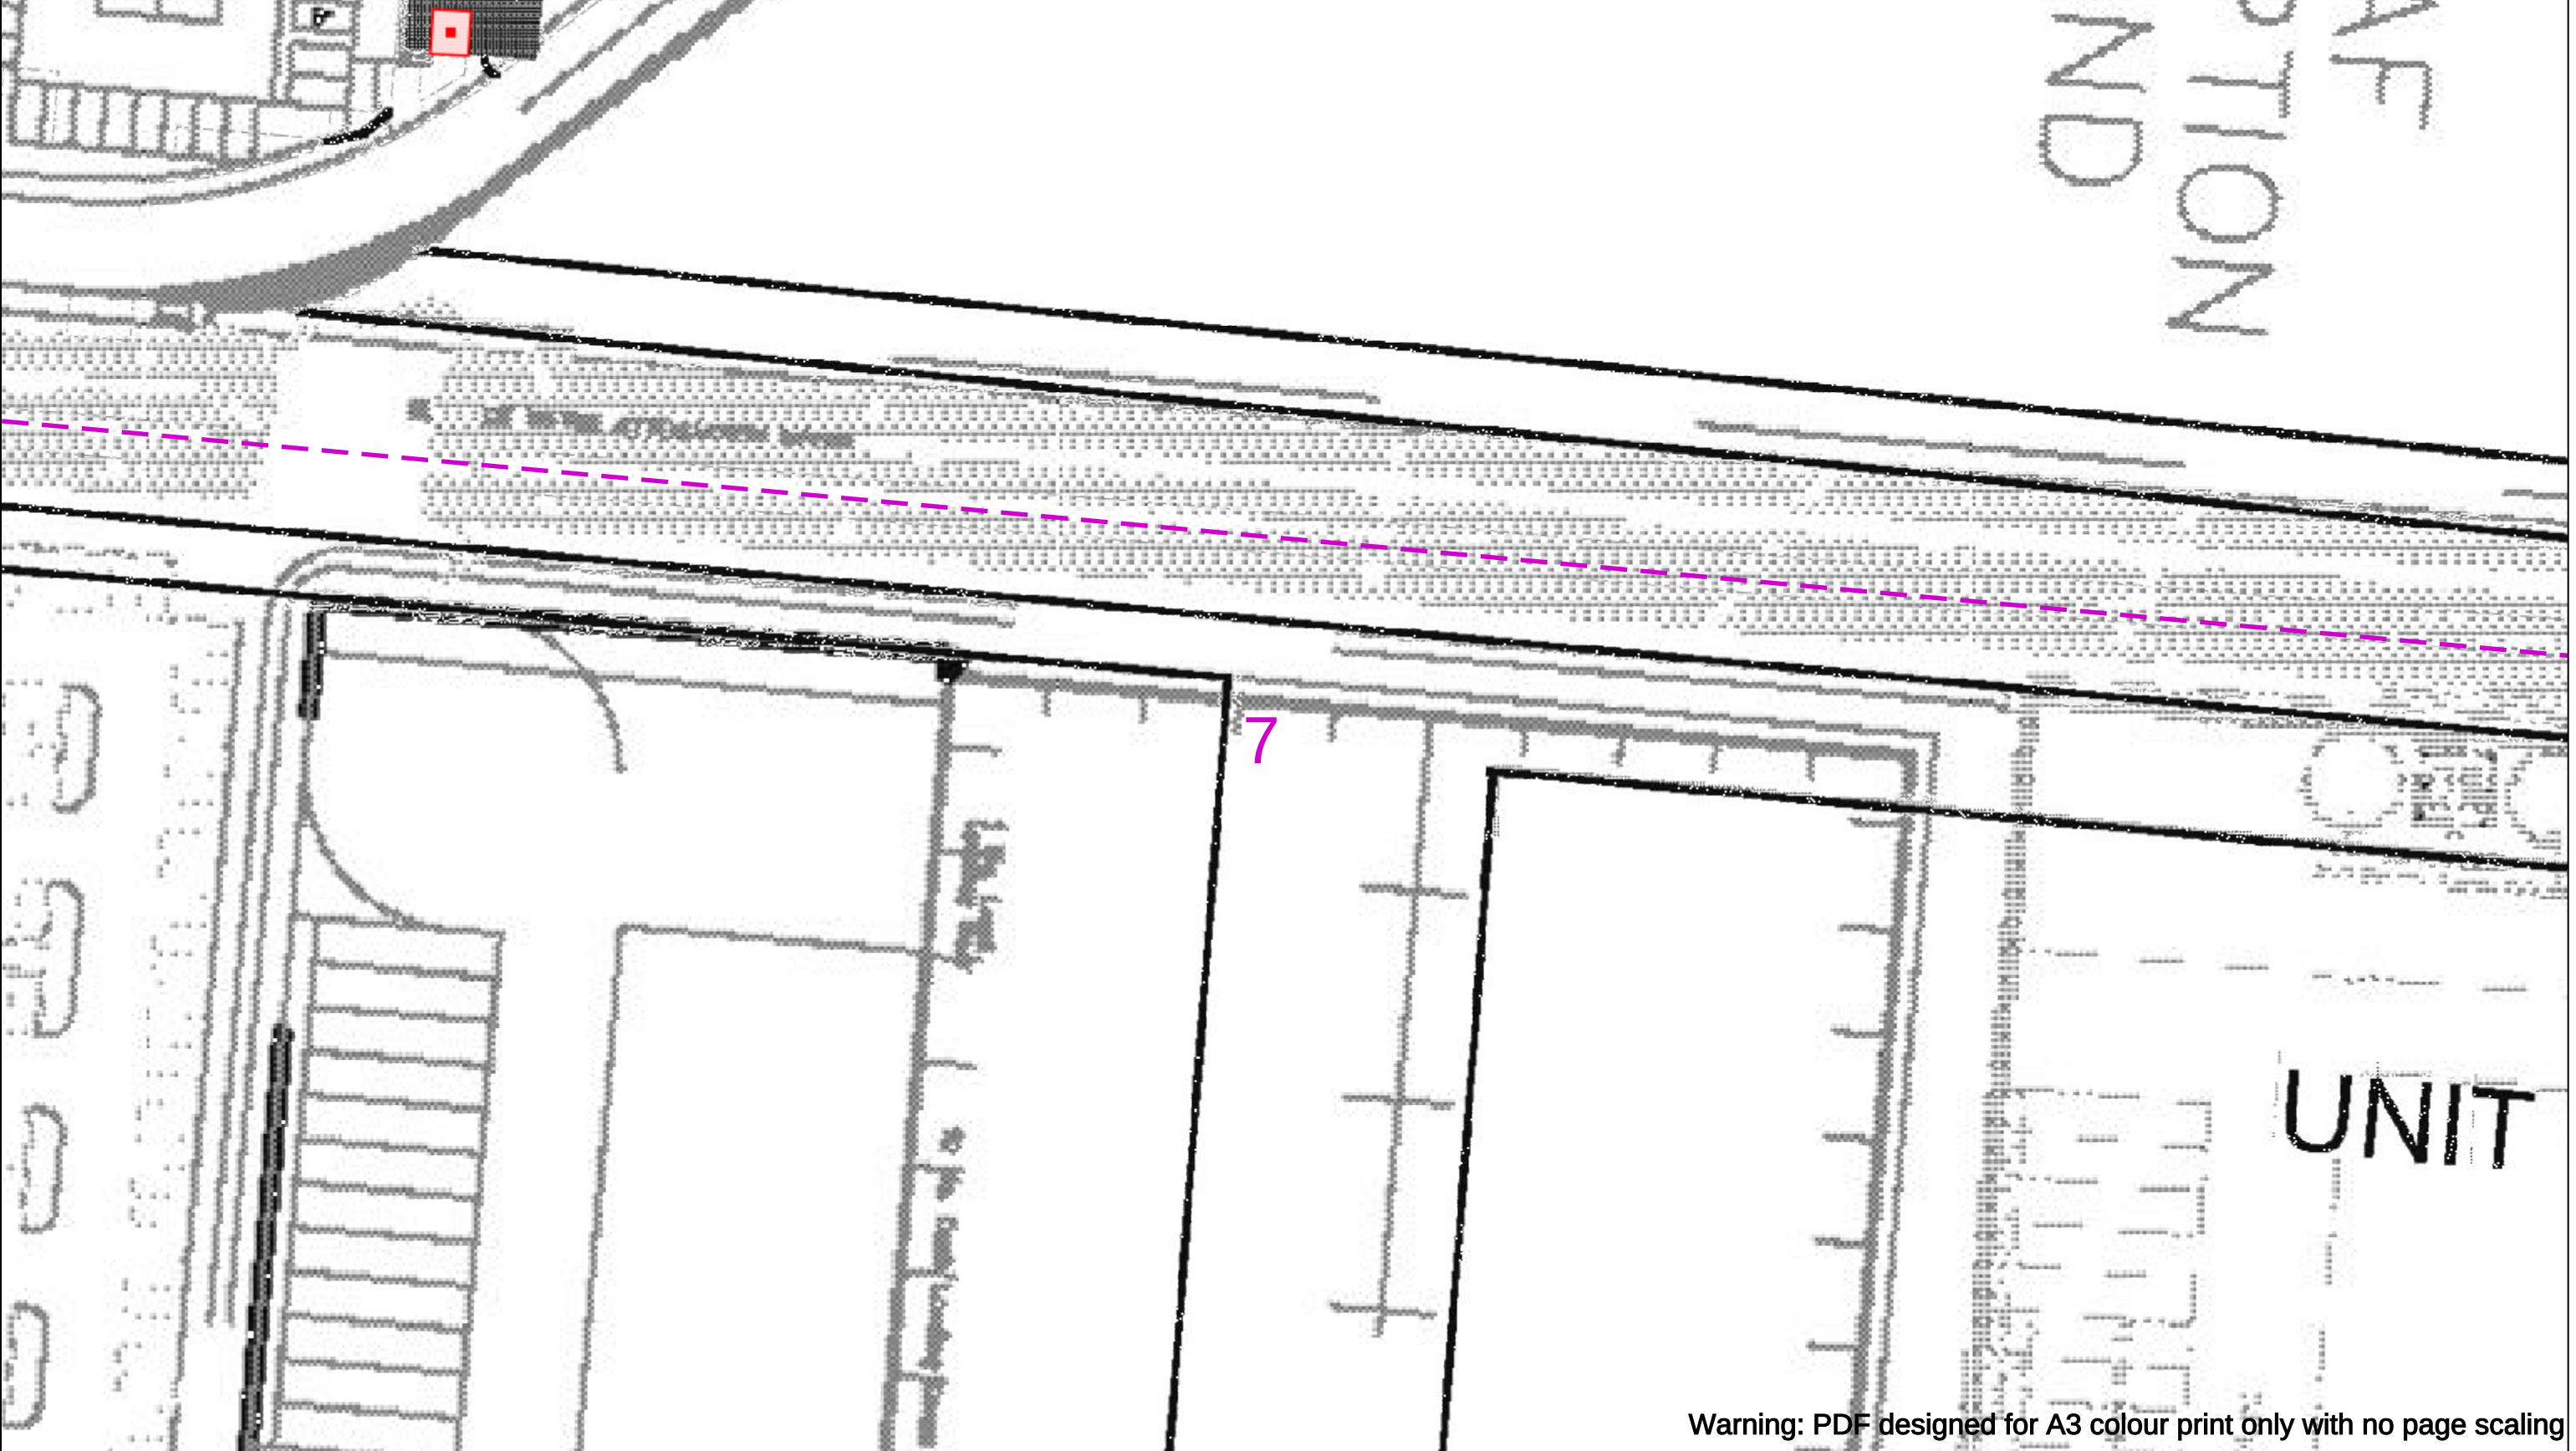

Warning: PDF designed for A3 colour print only with no page scaling

050m

Dig Sites

Area: ----

Line: -----

Date Requested: 09/01/2026

Job Reference: 40009148

Site Location: 337216 187027

Requested by:  
Mr Geraint Roberts

Your Scheme/Reference: 25/1001

WARNING

There may have been subsequent alteration to the surface levels. Trial holes must be undertaken to determine position and depths of cables. HS (G) 47 Booklet from the Health and Safety Executive – Avoiding Danger from Buried Cables – should be consulted before commencing excavation work.

WHEN WORKING IN THE VICINITY OF OVERHEAD LINES THE HEALTH AND SAFETY GUIDANCE NOTES GS6 SHOULD BE CONSULTED (AVAILABLE FROM THE HSE WEBSITE)

| Voltages (V)                  |                        |  |  |  |
|-------------------------------|------------------------|--|--|--|
| LV (Low Voltage) and Services | Up to 1,000V           |  |  |  |
| HV (High Voltage)             | Over 1,000V to 11,000V |  |  |  |
| EHV (Extra High Voltage)      | 22,000V to 132,000V    |  |  |  |
| Transmission                  | 275,000V and 400,000V  |  |  |  |

| NORMAL DEPTH TO THE TOP OF THE CABLE WHEN LAID |          |       |       |      |
|------------------------------------------------|----------|-------|-------|------|
|                                                | Services | LV    | HV    | EHV  |
| Footpath/Unmade                                | 0.45m    | 0.45m | 0.6m  | 0.8m |
| Road Crossing                                  | 0.6m     | 0.6m  | 0.75m | 0.9m |
| Agricultural                                   | 1m       | 1m    | 1m    | 1.1m |

Legend

Service Cable

LV Mains

2-3.3kV

6.6kV

11kV

22kV

33kV

66kV

132kV

275kV

400kV

Fibre Optic

Pilot Cable

Distribution Structures [Electric]

Pole, Existing Location

Pole, Existing Location - Single

Pole, Existing Location - H

Duct Route

Cross Section Route

N

E

S

W

Scottish & Southern

Electricity Networks

Southern Electric Power Distribution plc

Registered Office: No.1 Forbury Place

43 Forbury Road Reading RG1 3JH

Registered In England & Wales No.04094290

If you're unsure & need to seek advice before commencing excavations please contact:

General Enquiries: 0800 048 3516


Subject to revision – Master held by SSEN Asset Data Team:

[Asset.Data@sse.com](mailto:Asset.Data@sse.com)

01256 337 294

BASED UPON THE ORDNANCE SURVEY MAP WITH THE SANCTION OF THE CONTROLLER OF H.M STATIONERY OFFICE CROWN COPYRIGHT RESERVED.

This copy has been made by or with the authority of Scottish and Southern Energy Power Distribution Ltd. Pursuant to section 47 of the Copyright, Designs and Patents Act 1988 ('The Act'). Unless the Act provides a relevant exception to copyright the copy must not be copied without prior permission of the copyright owner. Plans generated by DigSAFE Pro™ software provided by LinesearchbeforeUdig.

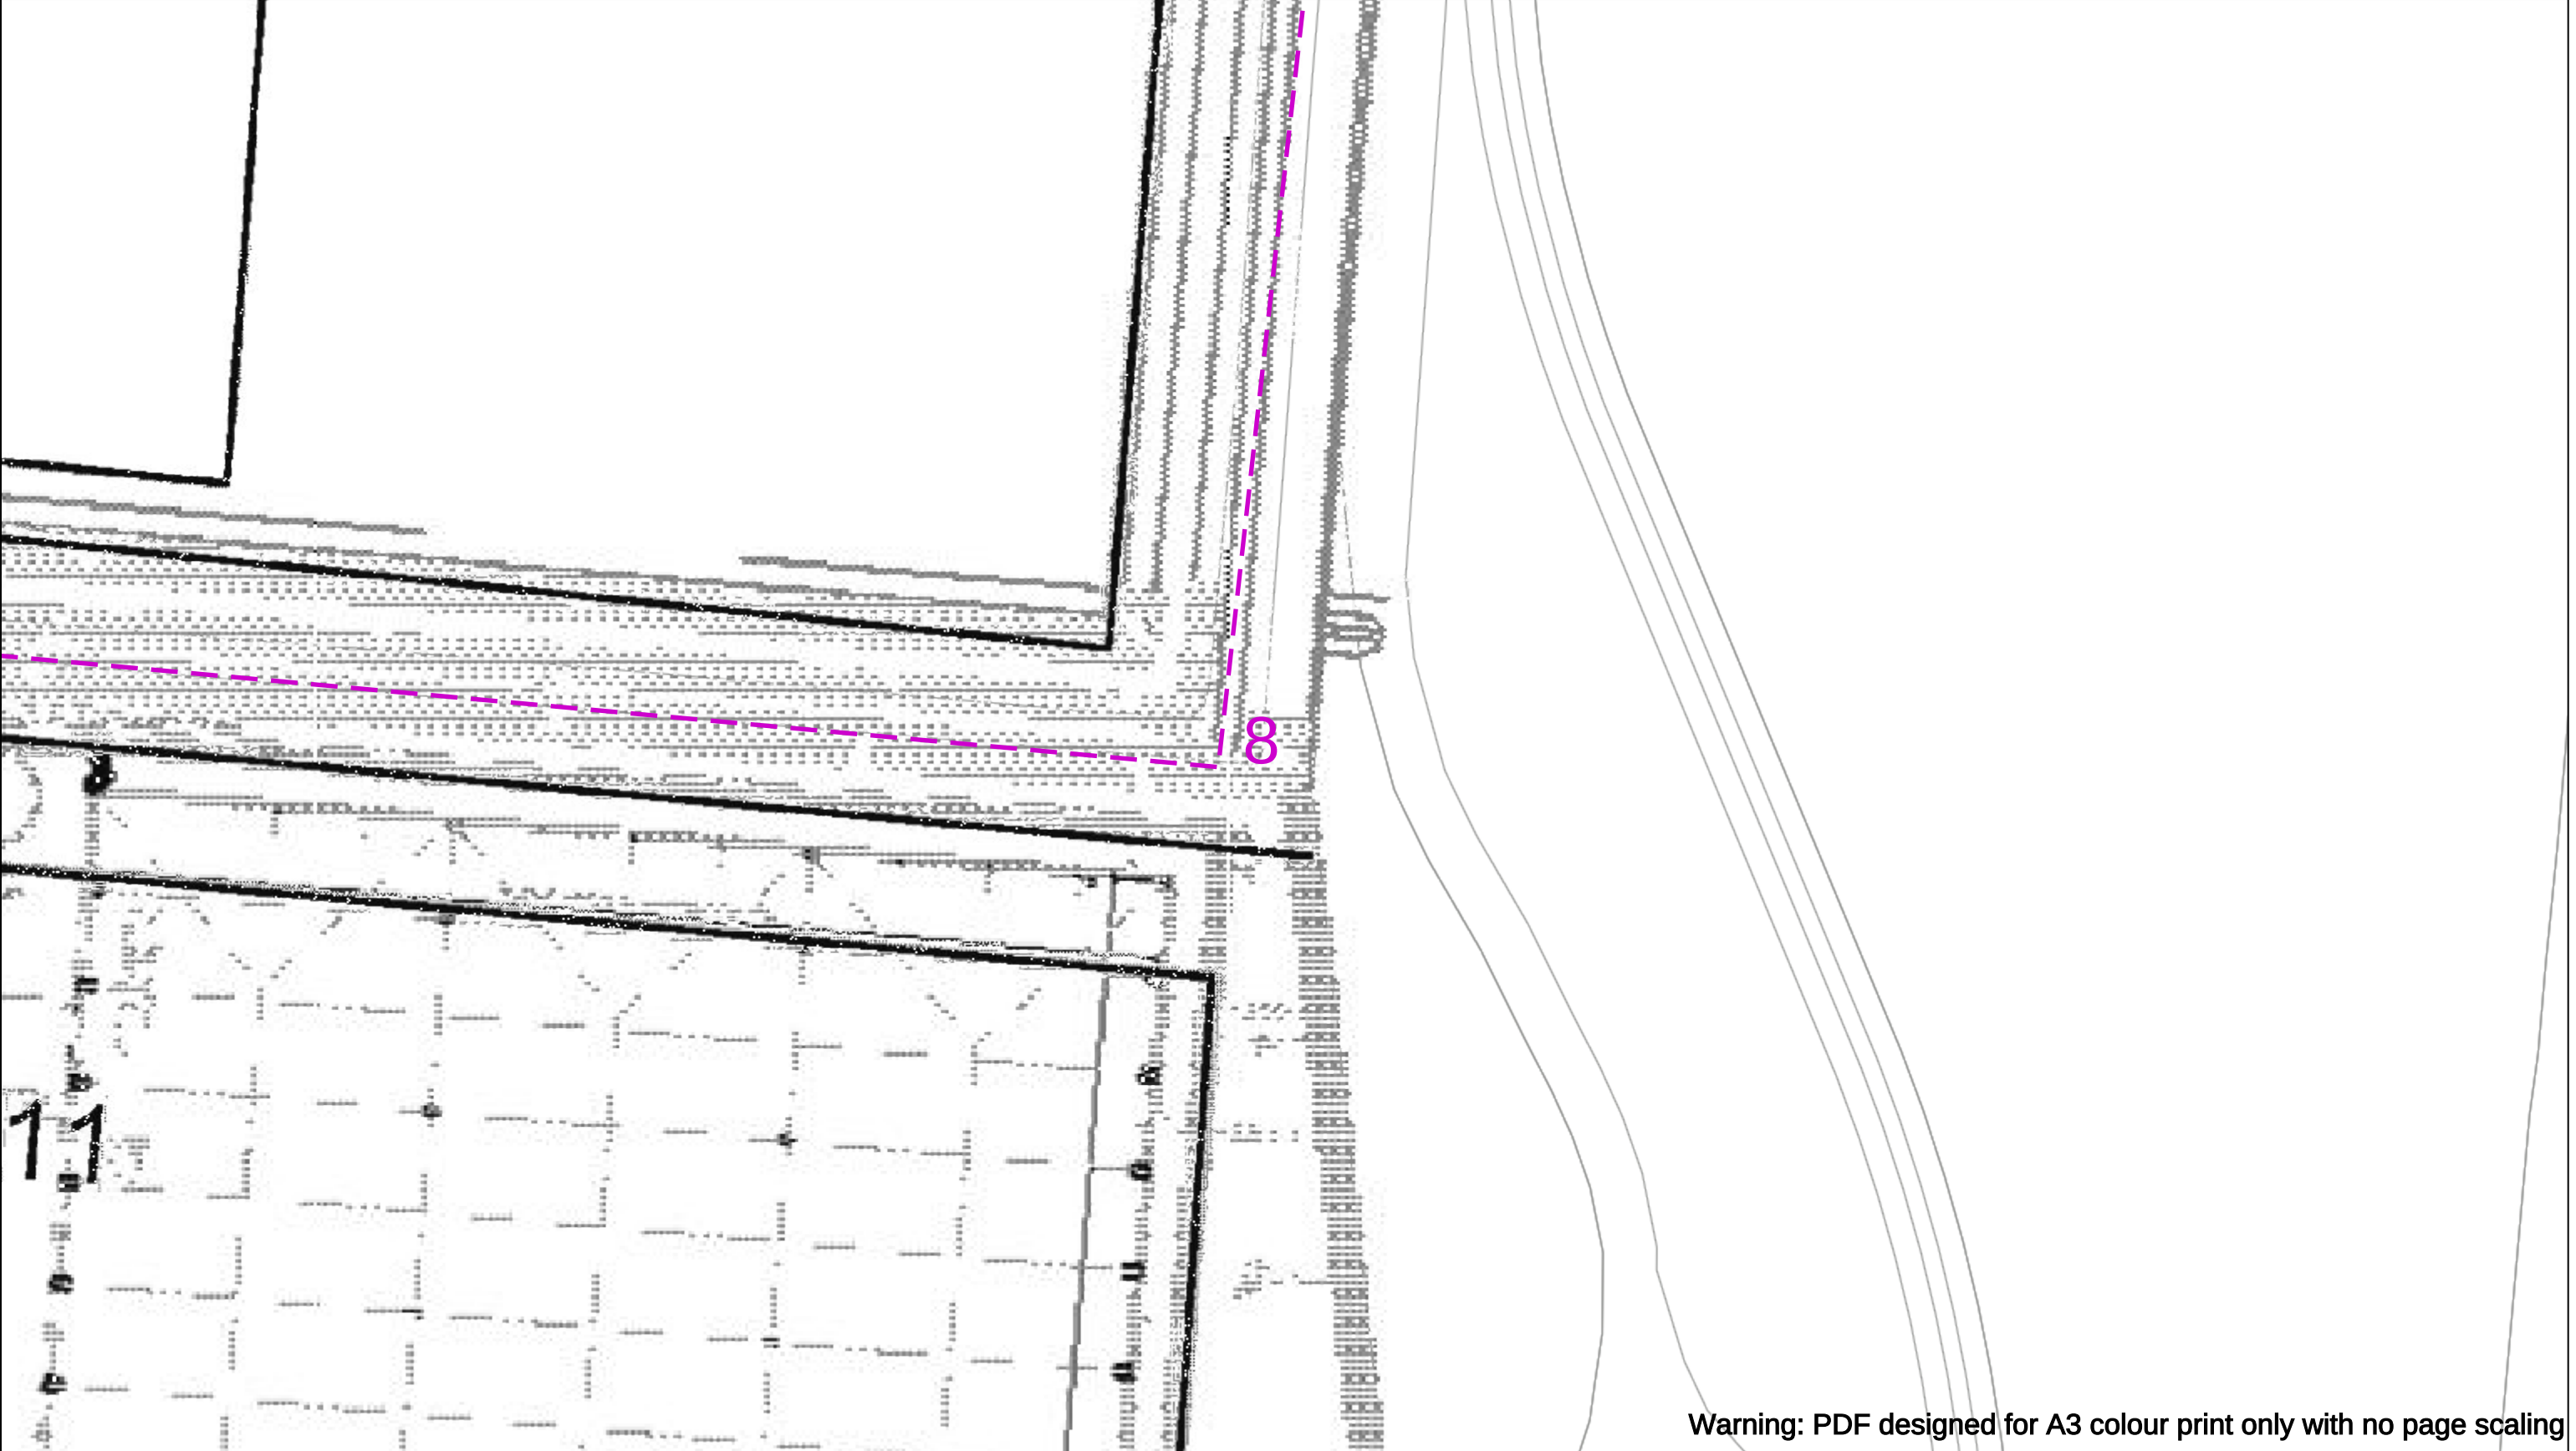

Warning: PDF designed for A3 colour print only with no page scaling

050m

Dig Sites

Area: 

Line: 

Date Requested: 09/01/2026

Job Reference: 40009148

Site Location: 337216 187027

Requested by: Mr Geraint Roberts

Your Scheme/Reference: 25/1001

**WARNING**

There may have been subsequent alteration to the surface levels. Trial holes must be undertaken to determine position and depths of cables. HS (G) 47 Booklet from the Health and Safety Executive – Avoiding Danger from Buried Cables – should be consulted before commencing excavation work.

**WHEN WORKING IN THE VICINITY OF OVERHEAD LINES THE HEALTH AND SAFETY GUIDANCE NOTES GS6 SHOULD BE CONSULTED (AVAILABLE FROM THE HSE WEBSITE)**

|                               | Voltages (V)           |  |  |  |
|-------------------------------|------------------------|--|--|--|
| LV (Low Voltage) and Services | Up to 1,000V           |  |  |  |
| HV (High Voltage)             | Over 1,000V to 11,000V |  |  |  |
| EHV (Extra High Voltage)      | 22,000V to 132,000V    |  |  |  |
| Transmission                  | 275,000V and 400,000V  |  |  |  |

|                 | NORMAL DEPTH TO THE TOP OF THE CABLE WHEN LAID |       |       |      |
|-----------------|------------------------------------------------|-------|-------|------|
|                 | Services                                       | LV    | HV    | EHV  |
| Footpath/Unmade | 0.45m                                          | 0.45m | 0.6m  | 0.8m |
| Road Crossing   | 0.6m                                           | 0.6m  | 0.75m | 0.9m |
| Agricultural    | 1m                                             | 1m    | 1m    | 1.1m |

**Legend**

 Service Cable

 LV Mains

 2-3.3kV

 6.6kV

 11kV

 22kV

 33kV

 66kV

 132kV

 275kV

 400kV

 Fibre Optic

 Pilot Cable

**Distribution Structures [Electric]**

 Pole, Existing Location

 Pole, Existing Location - Single

 Pole, Existing Location - H

 Duct Route

 Cross Section Route



**Southern Electric Power Distribution plc**  
Registered Office: No.1 Forbury Place  
43 Forbury Road Reading RG1 3JH  
Registered In England & Wales No.04094290

If you're unsure & need to seek advice before commencing excavations please contact:  
General Enquiries: 0800 048 3516

Subject to revision – Master held by SSEN Asset Data Team:  
[Asset.Data@sse.com](mailto:Asset.Data@sse.com)  
01256 337 294

Scale: 1:500 (When plotted at A3)

BASED UPON THE ORDNANCE SURVEY MAP WITH THE SANCTION OF THE CONTROLLER OF H.M STATIONERY OFFICE CROWN COPYRIGHT RESERVED.

This copy has been made by or with the authority of Scottish and Southern Energy Power Distribution Ltd. Pursuant to section 47 of the Copyright, Designs and Patents Act 1988 ('The Act'). Unless the Act provides a relevant exception to copyright the copy must not be copied without prior permission of the copyright owner. Plans generated by DigSAFE Pro™ software provided by LinesearchbeforeUdig.