




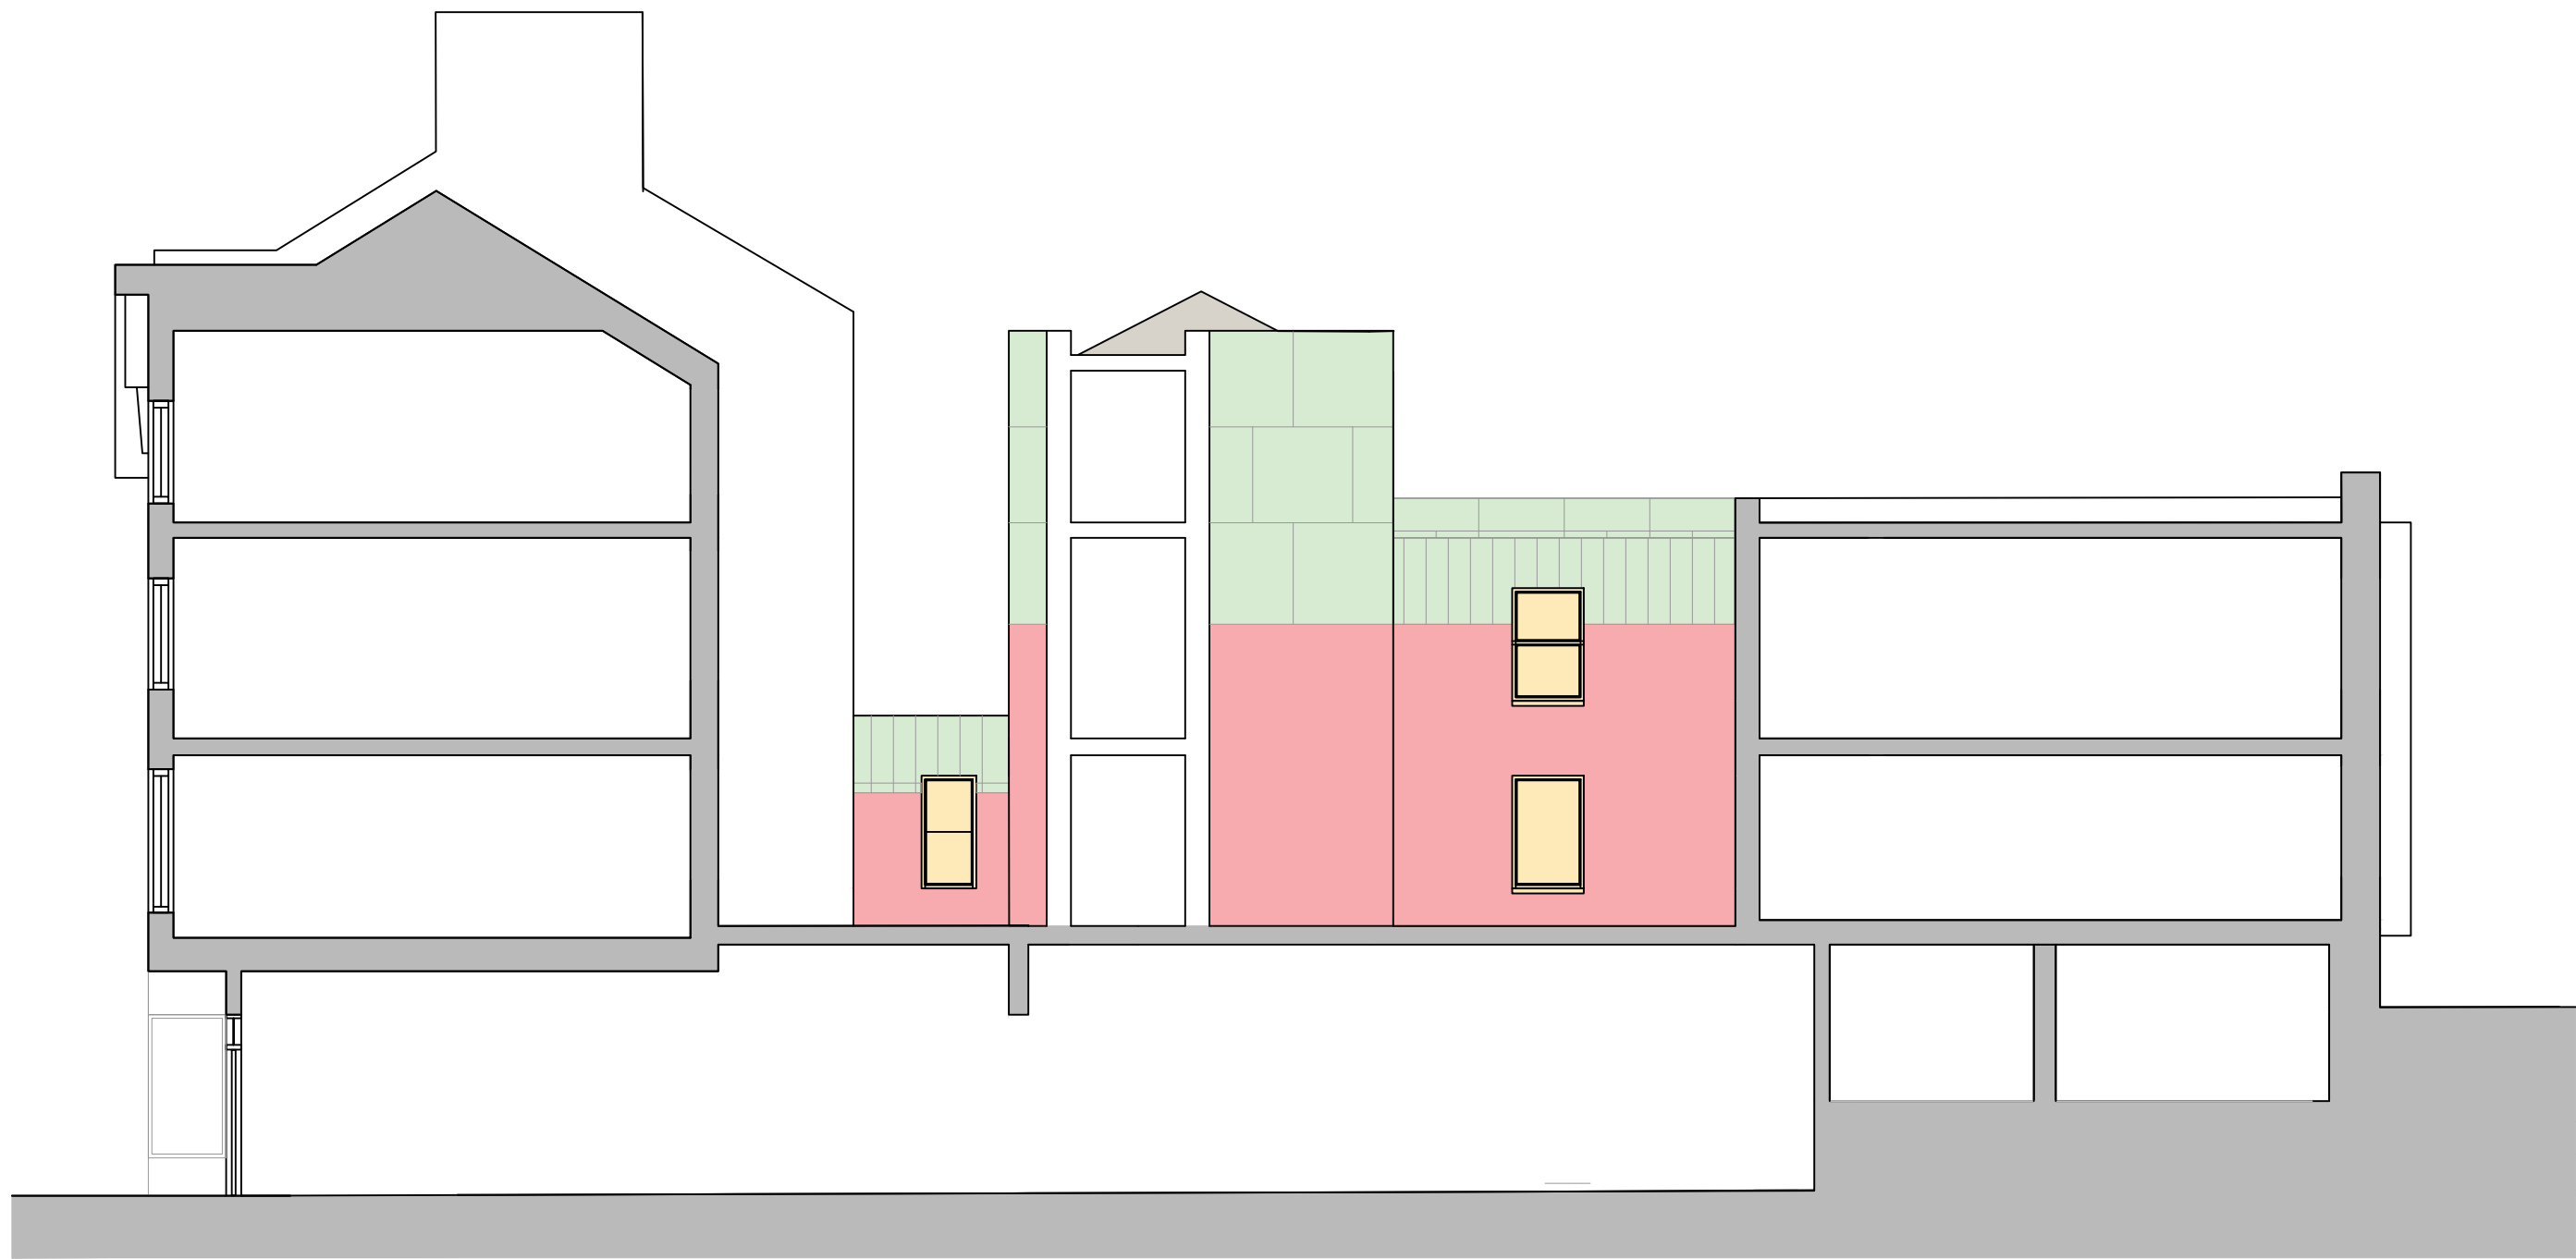


SECTION 05 (SOUTH VIEW)

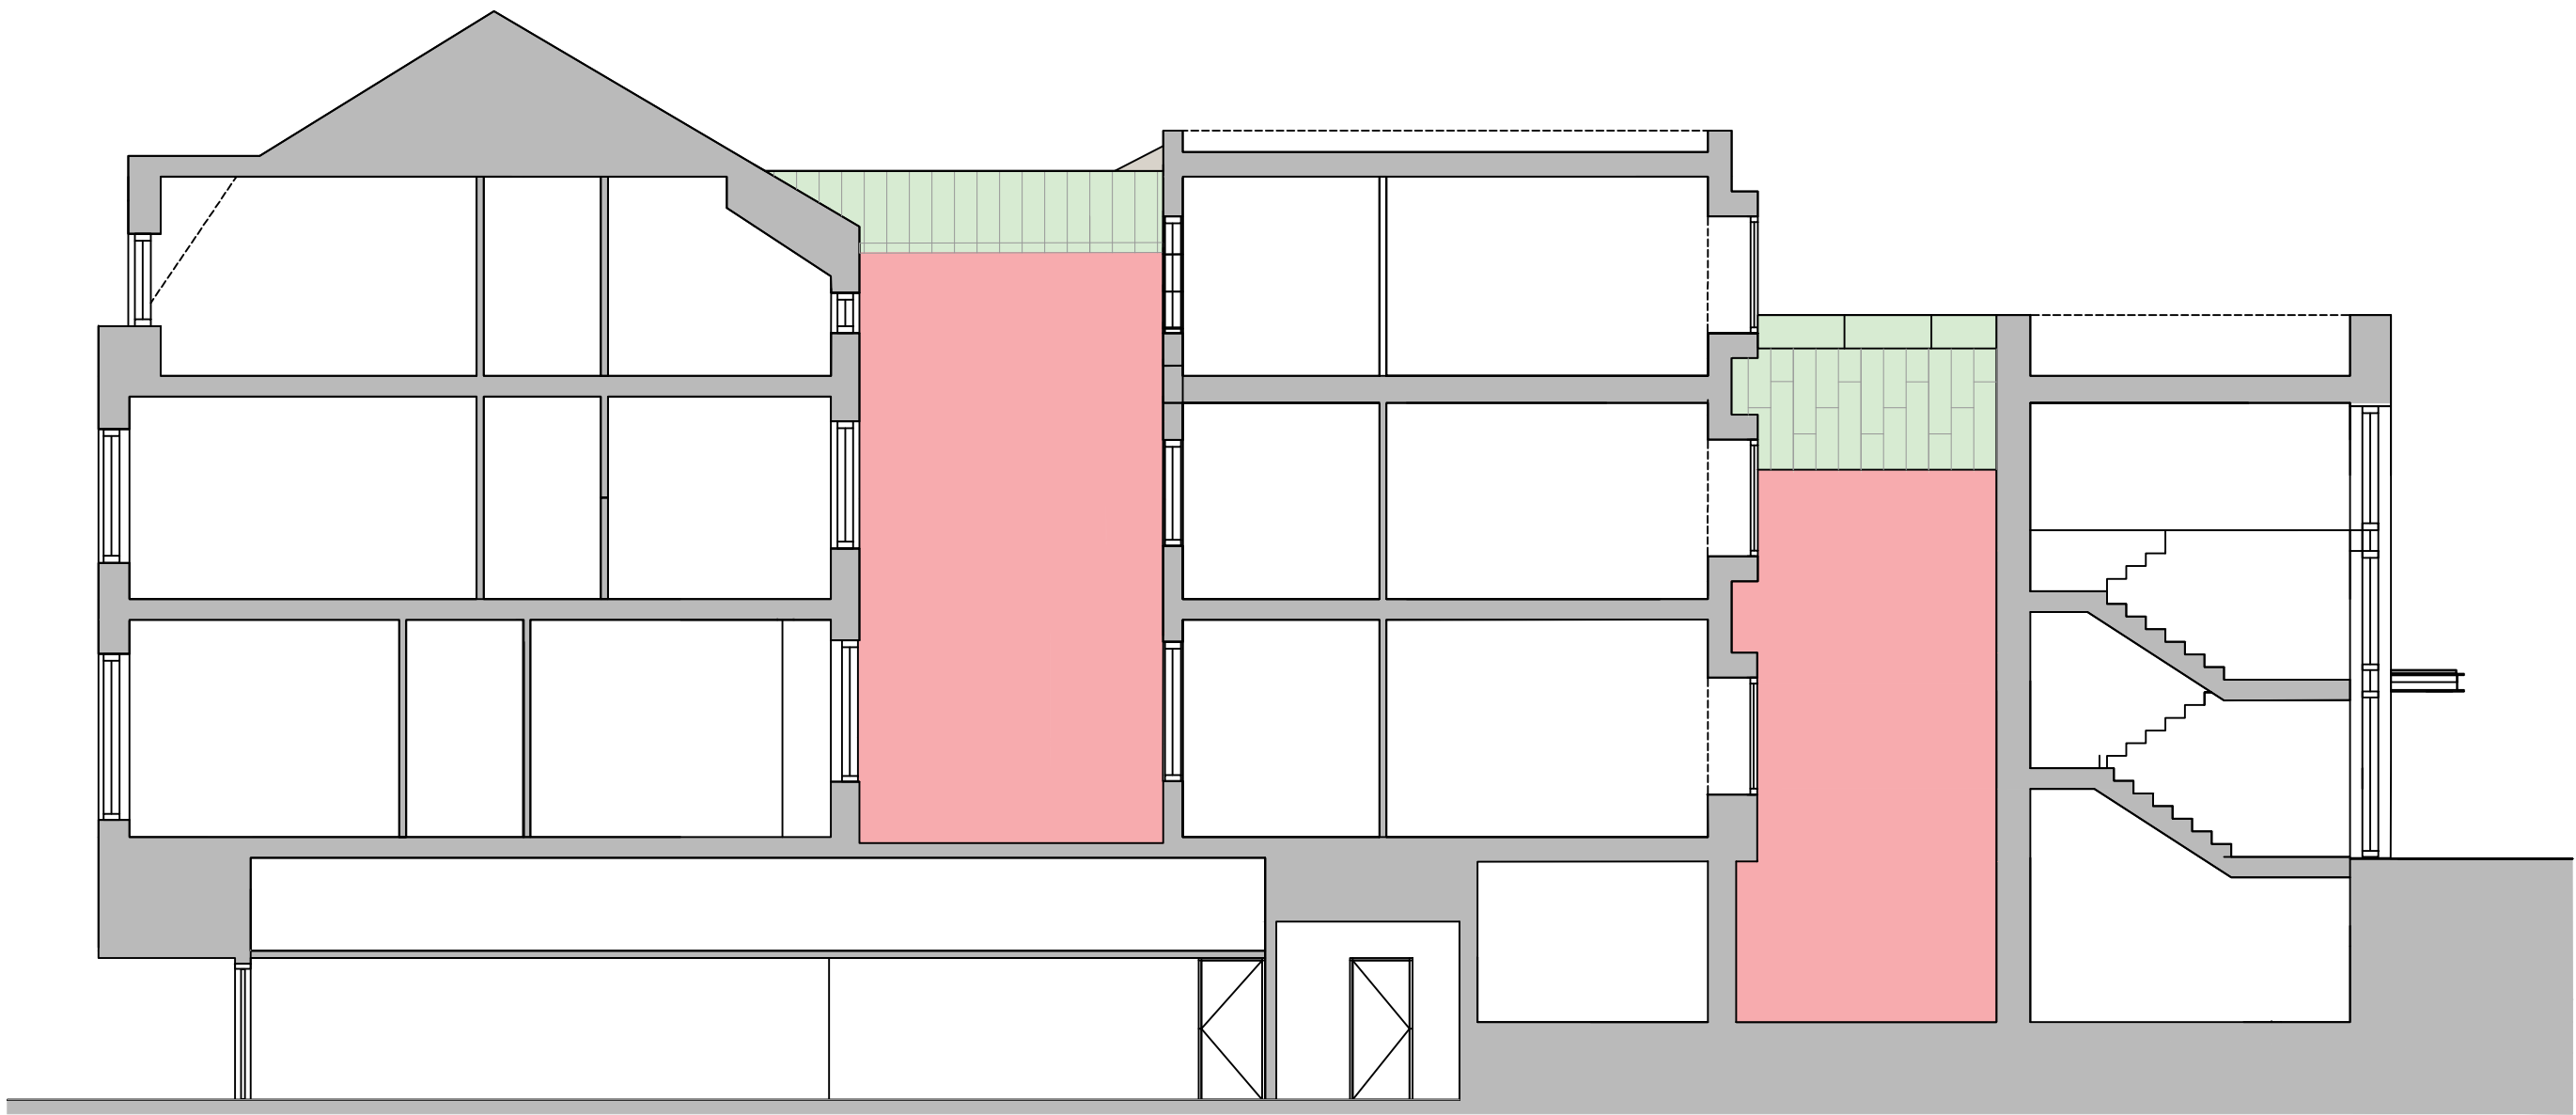

SECTION 04 (SOUTH VIEW)

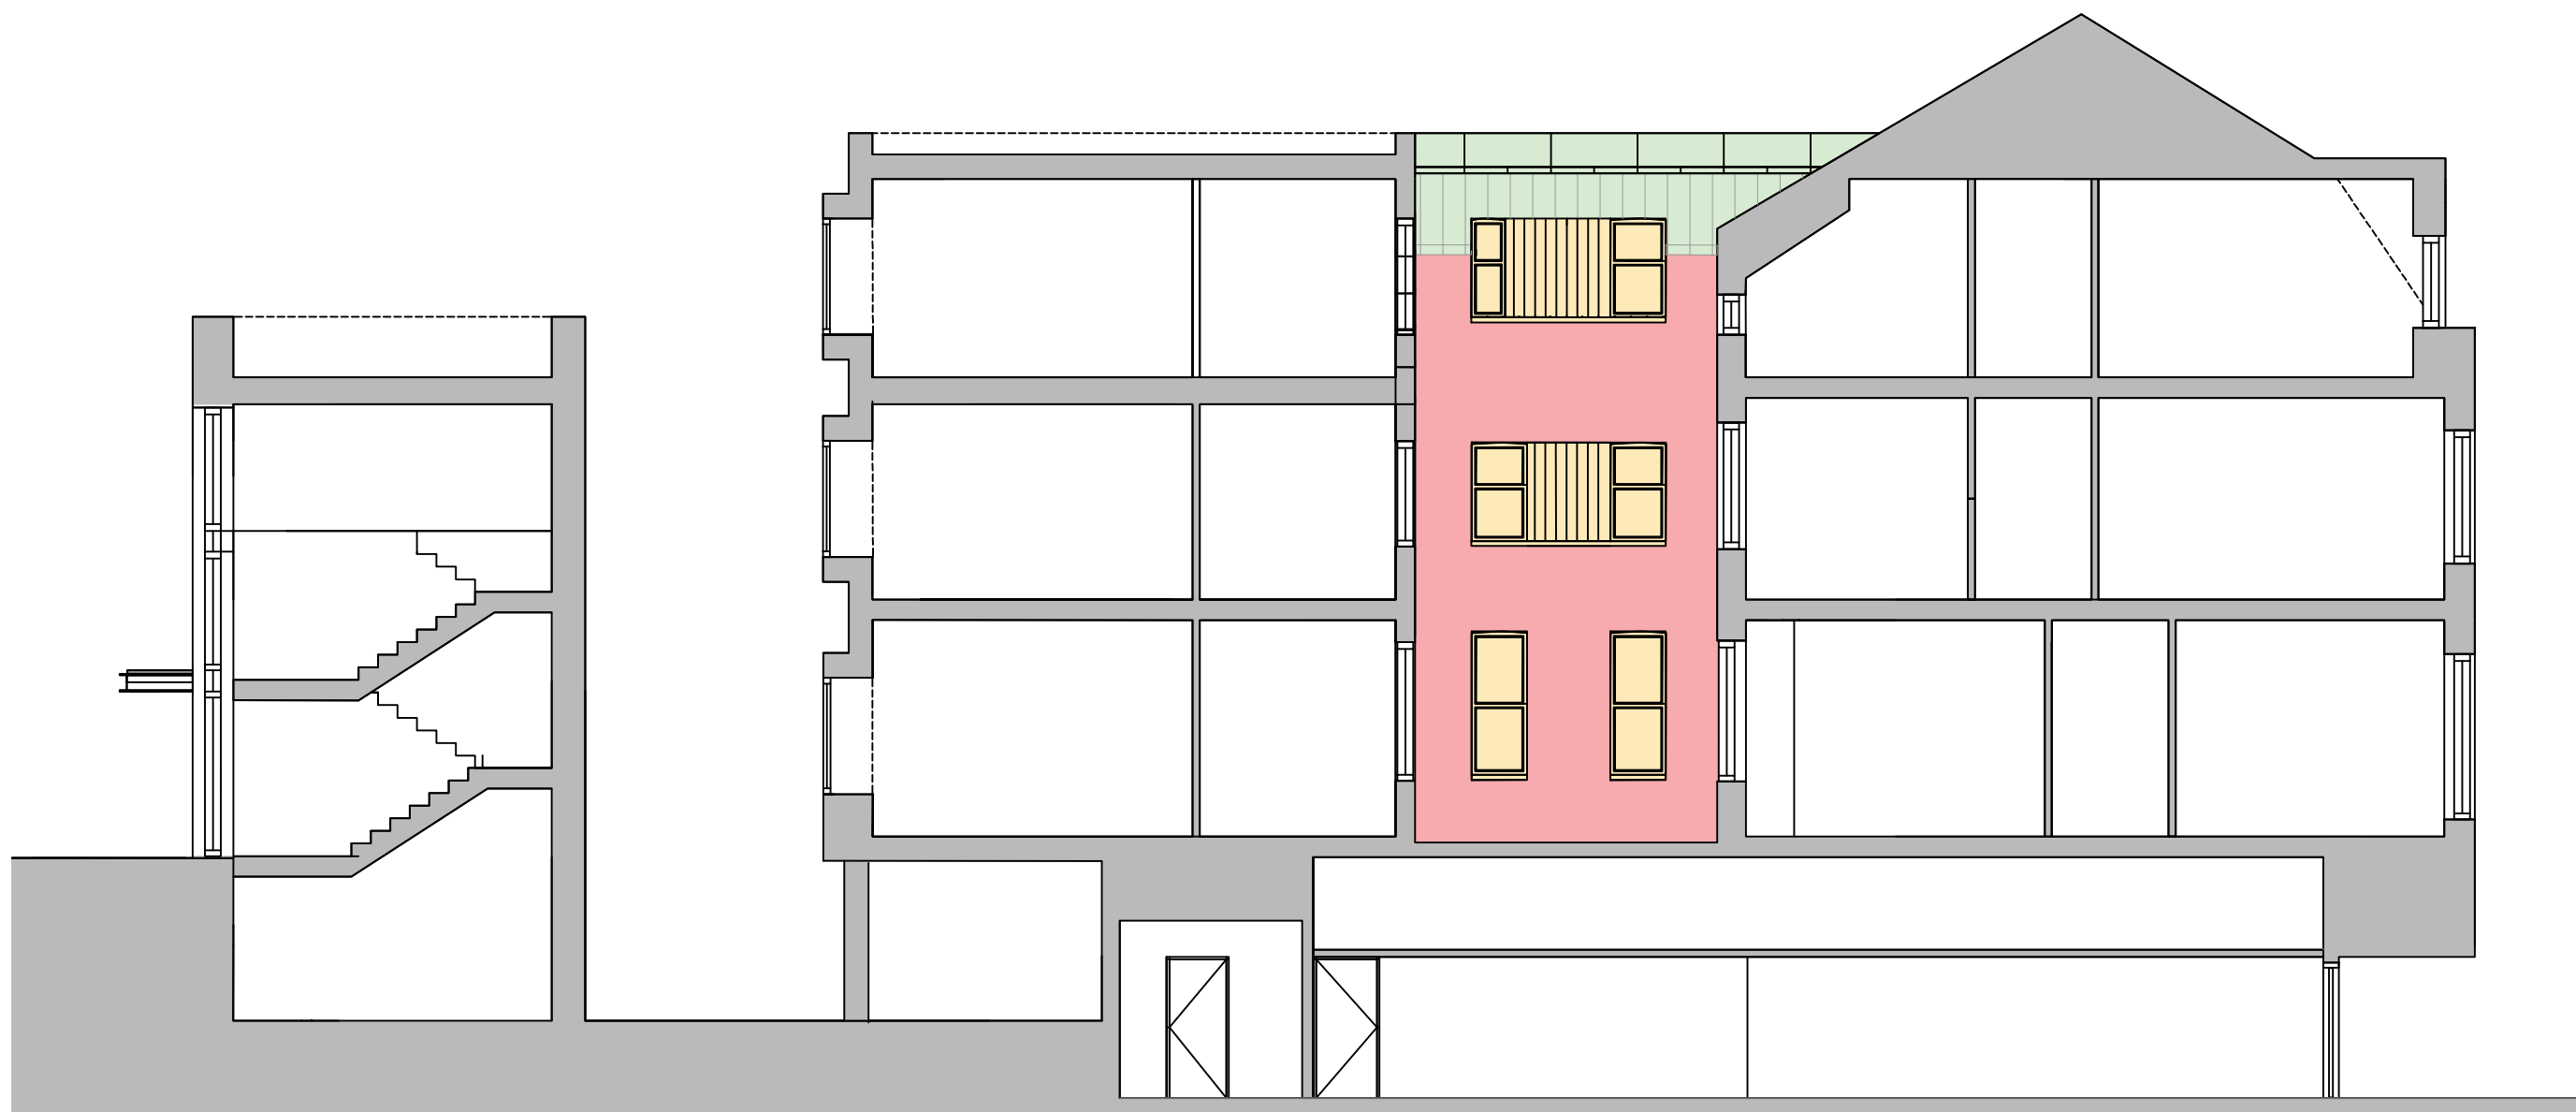

SECTION 04 (NORTH VIEW)

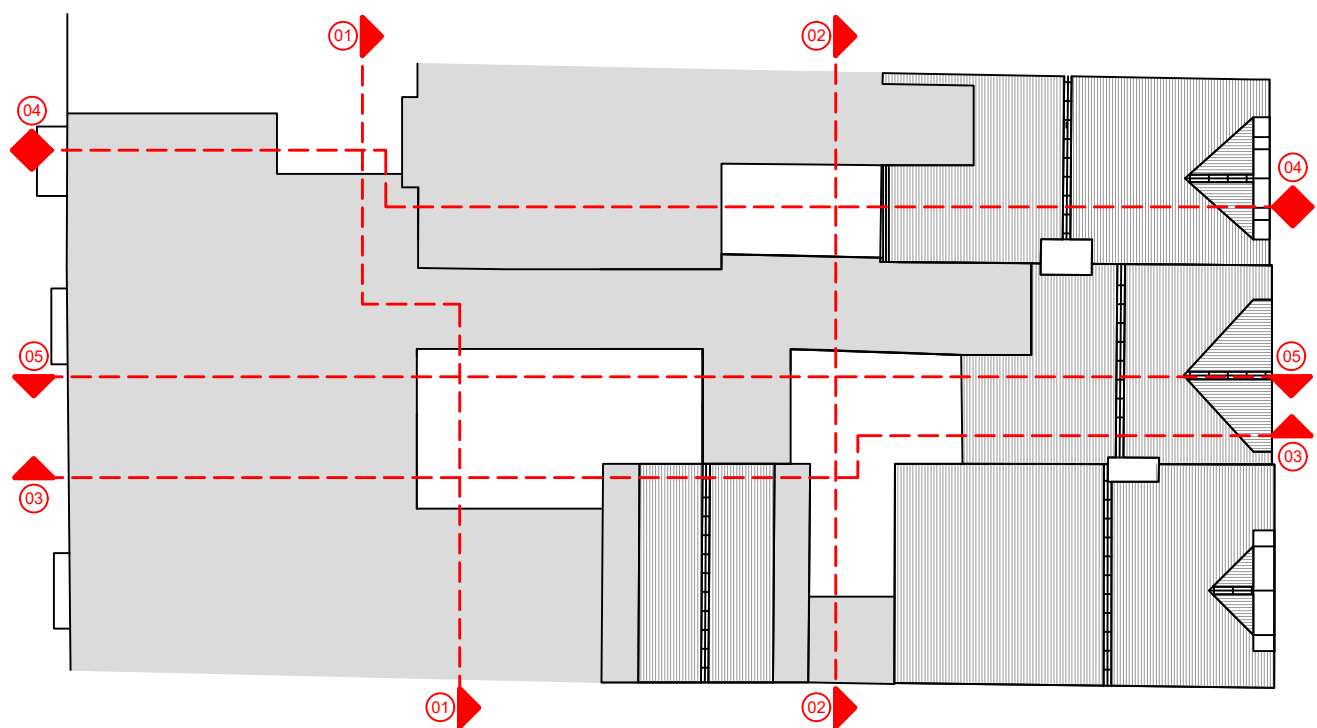

SECTION PLAN - 1:200

Materials and Specification

Walls

- Existing timber to be repainted, colour white to match existing
- Existing tiling to be removed and blockwork rendered and repainted, white to match adjacent
- New brickwork, to be colour matched to existing
- Acupanel exterior composite wood-effect panels, colour Oak

Roof

- Zinc standing seam metal roof covering

Windows

- Existing timber to be repainted, colour white to match existing
- New double glazed timber window, colour white
- uPVC windows, colour Anthracite

Materials Samples

- Acupanel exterior composite wood effect panels, colour Oak
- Cast-effect half-round upvc guttering and downpipes

REV:	DATE:	DESCRIPTION:	BY:
------	-------	--------------	-----

COVEST
ARCHITECTURE

Covest Architecture
Pure Offices, Lake View Drive, Sherwood
Business Park, Nottingham, NG15 0DT

Telephone : 0115 778 6948
Email : mccongreve@covest.co.uk
Website : www.covest.co.uk

PROJECT:
Conversion and Change of use

DRAWING TITLE:
Sectional Elevations

PROJECT ADDRESS:
138 - 140 Commercial Street,
Newport,
NP20 1LN

CLIENT:
Mr James Horgan

DATE: 17/09/2025 SCALE: 1:100 FORMAT: A1

DRAWN: MC	DRG NO: T / 006	REVISION:
CHECKED:		
APPROVED:		