




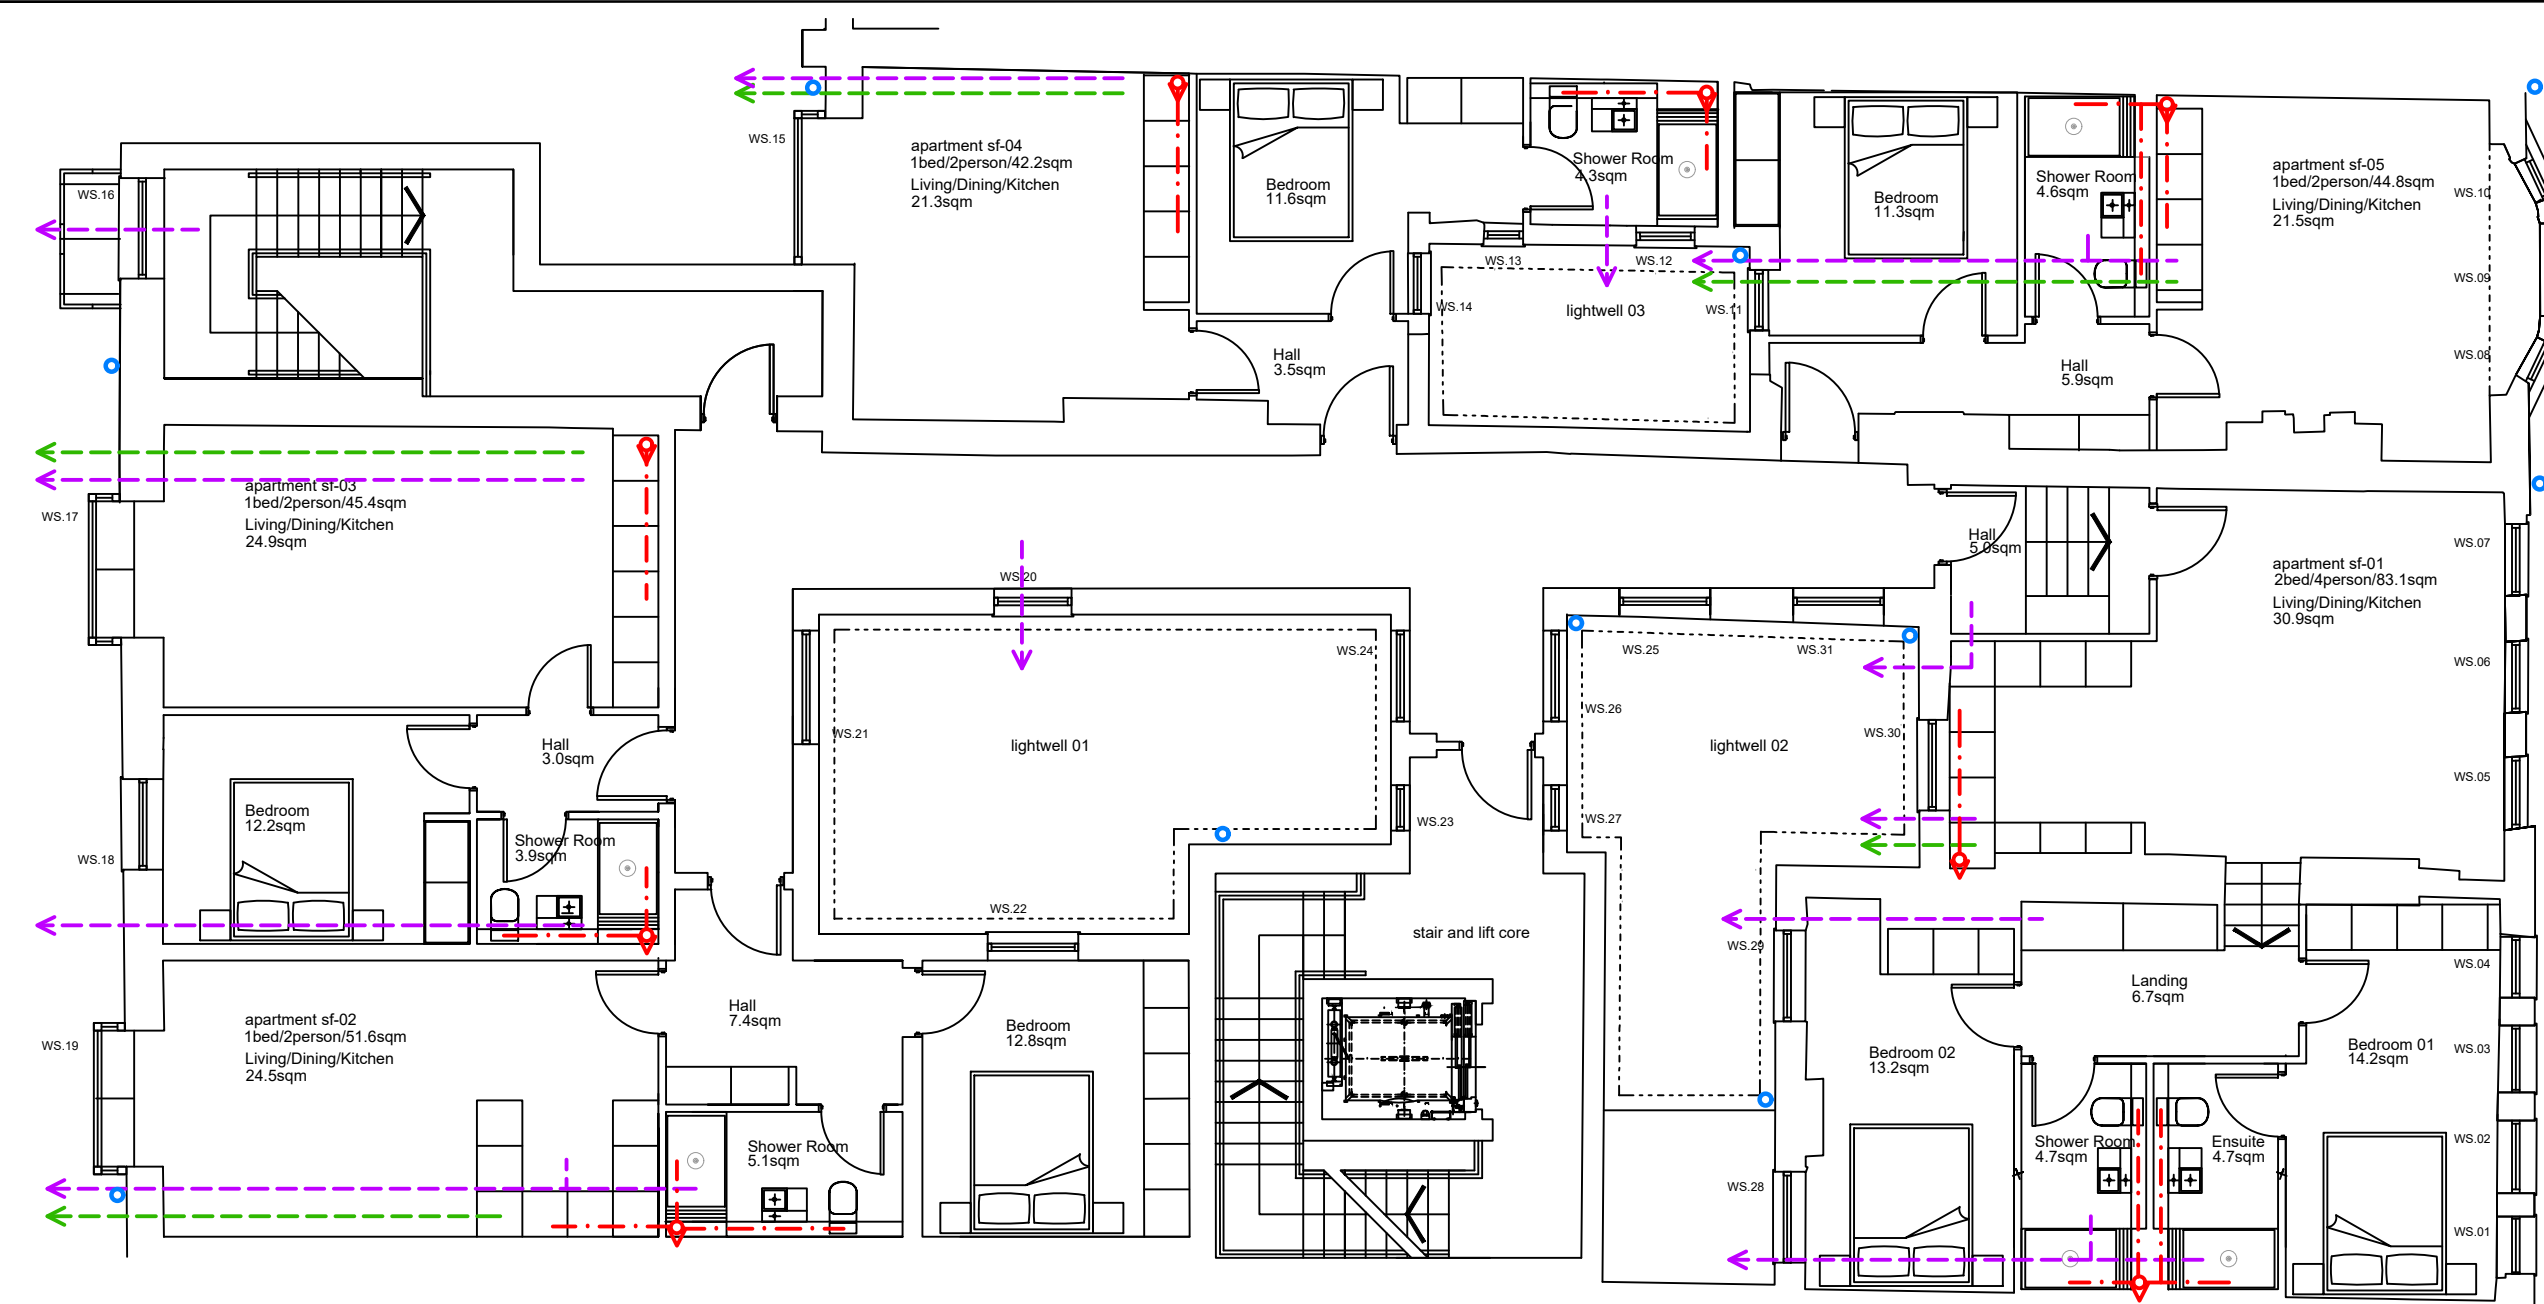


SECOND FLOOR

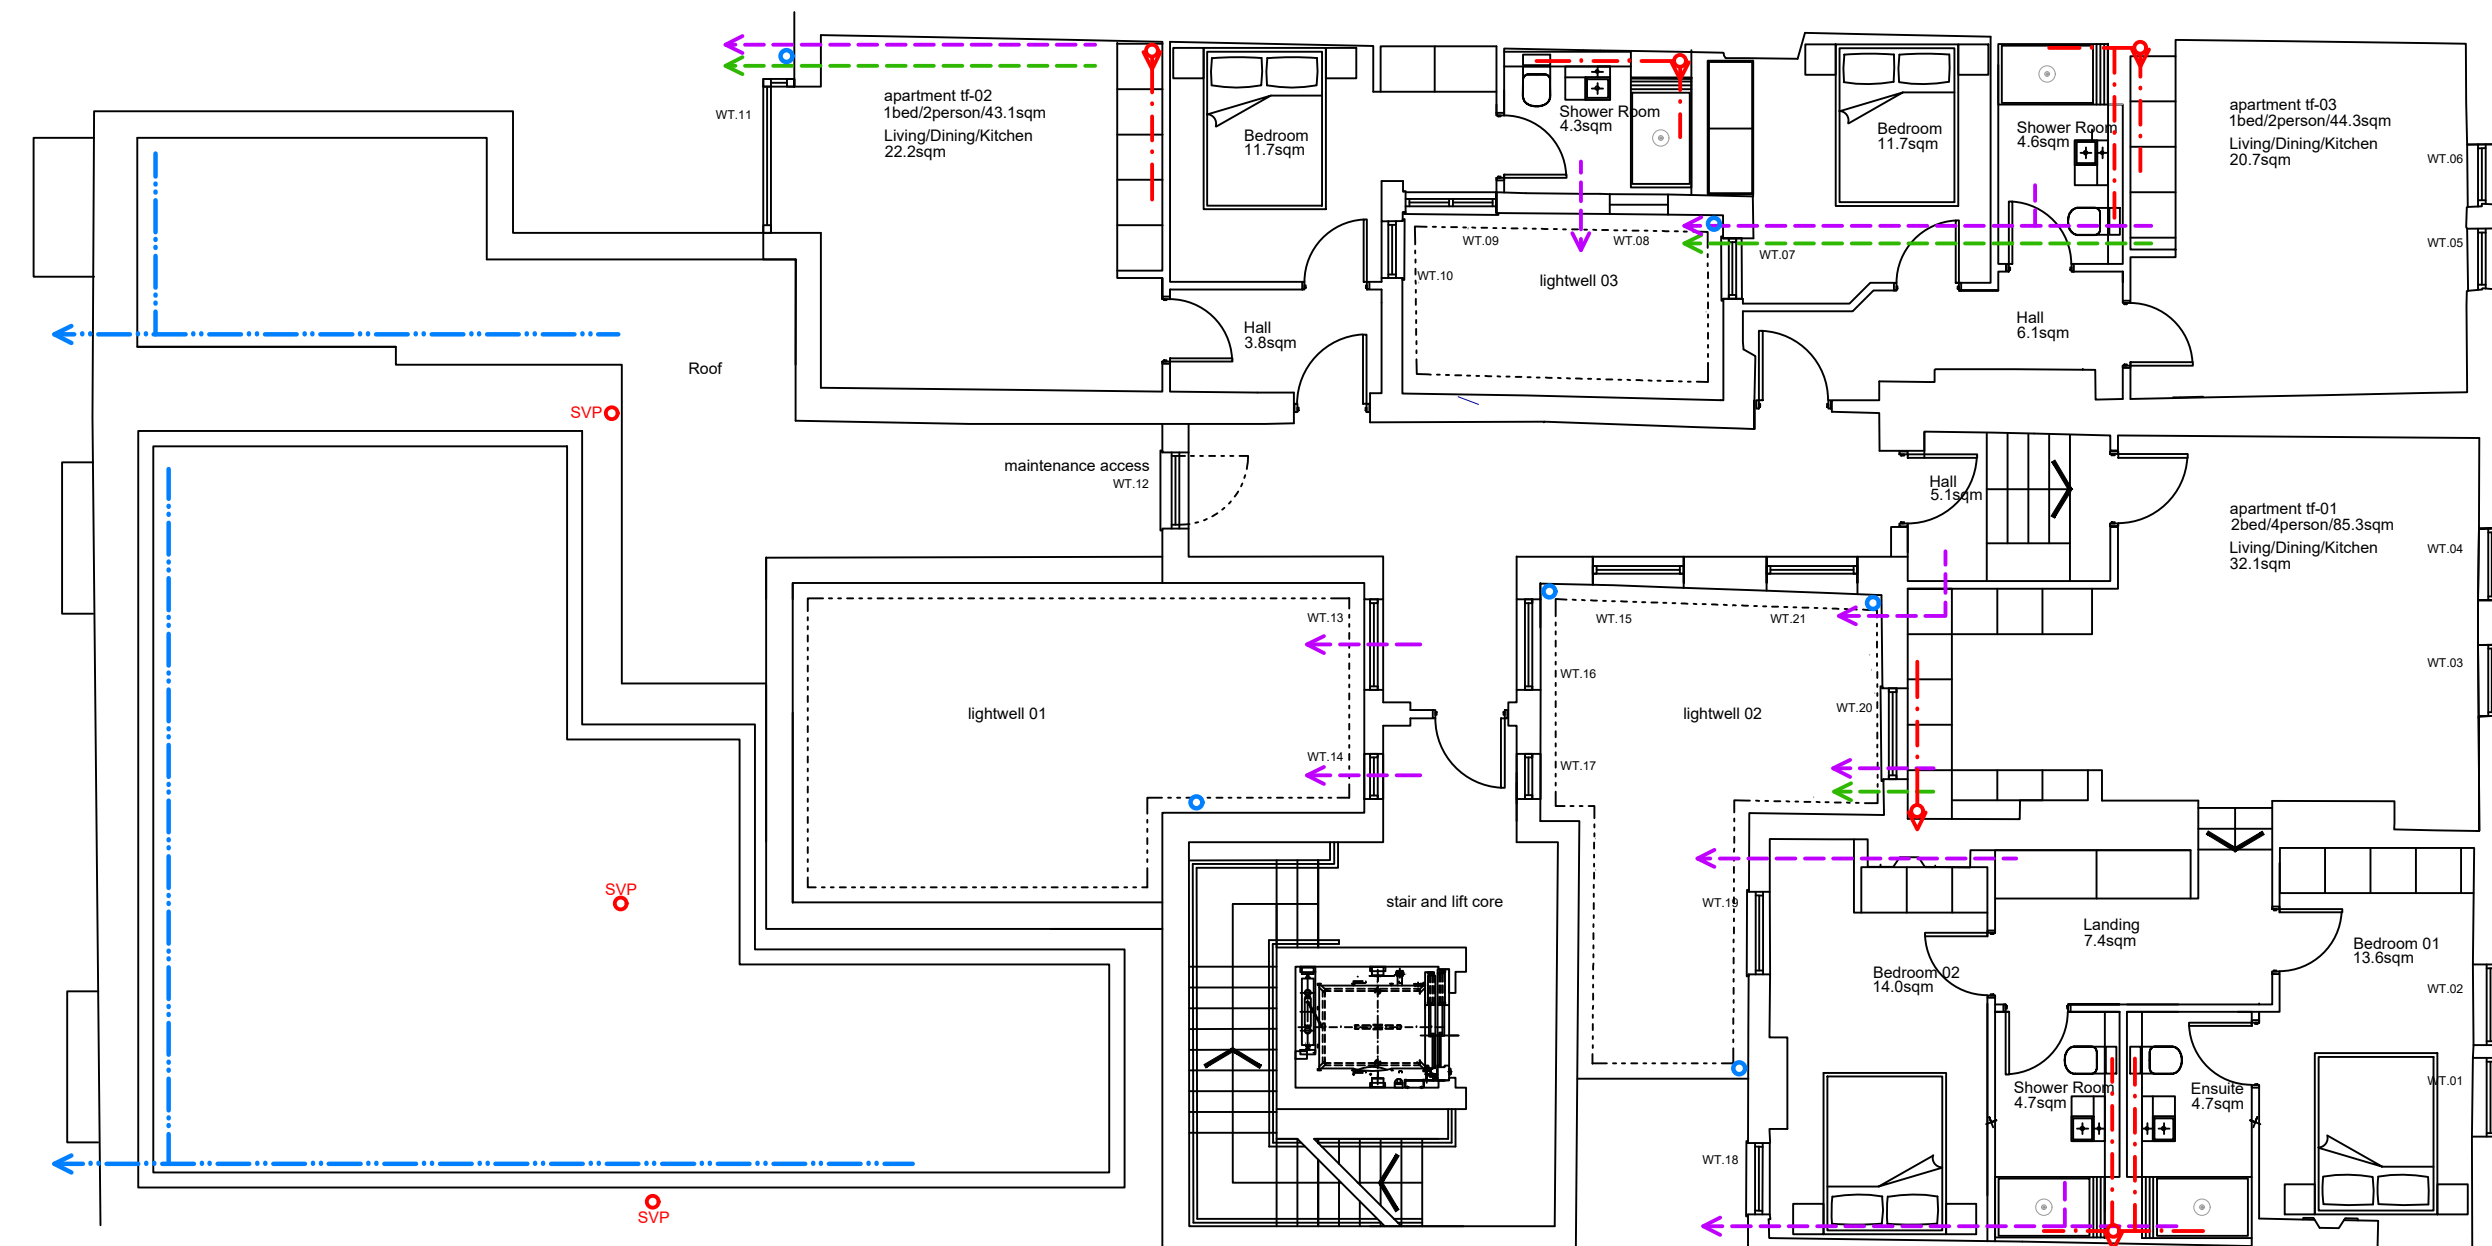

THIRD FLOOR

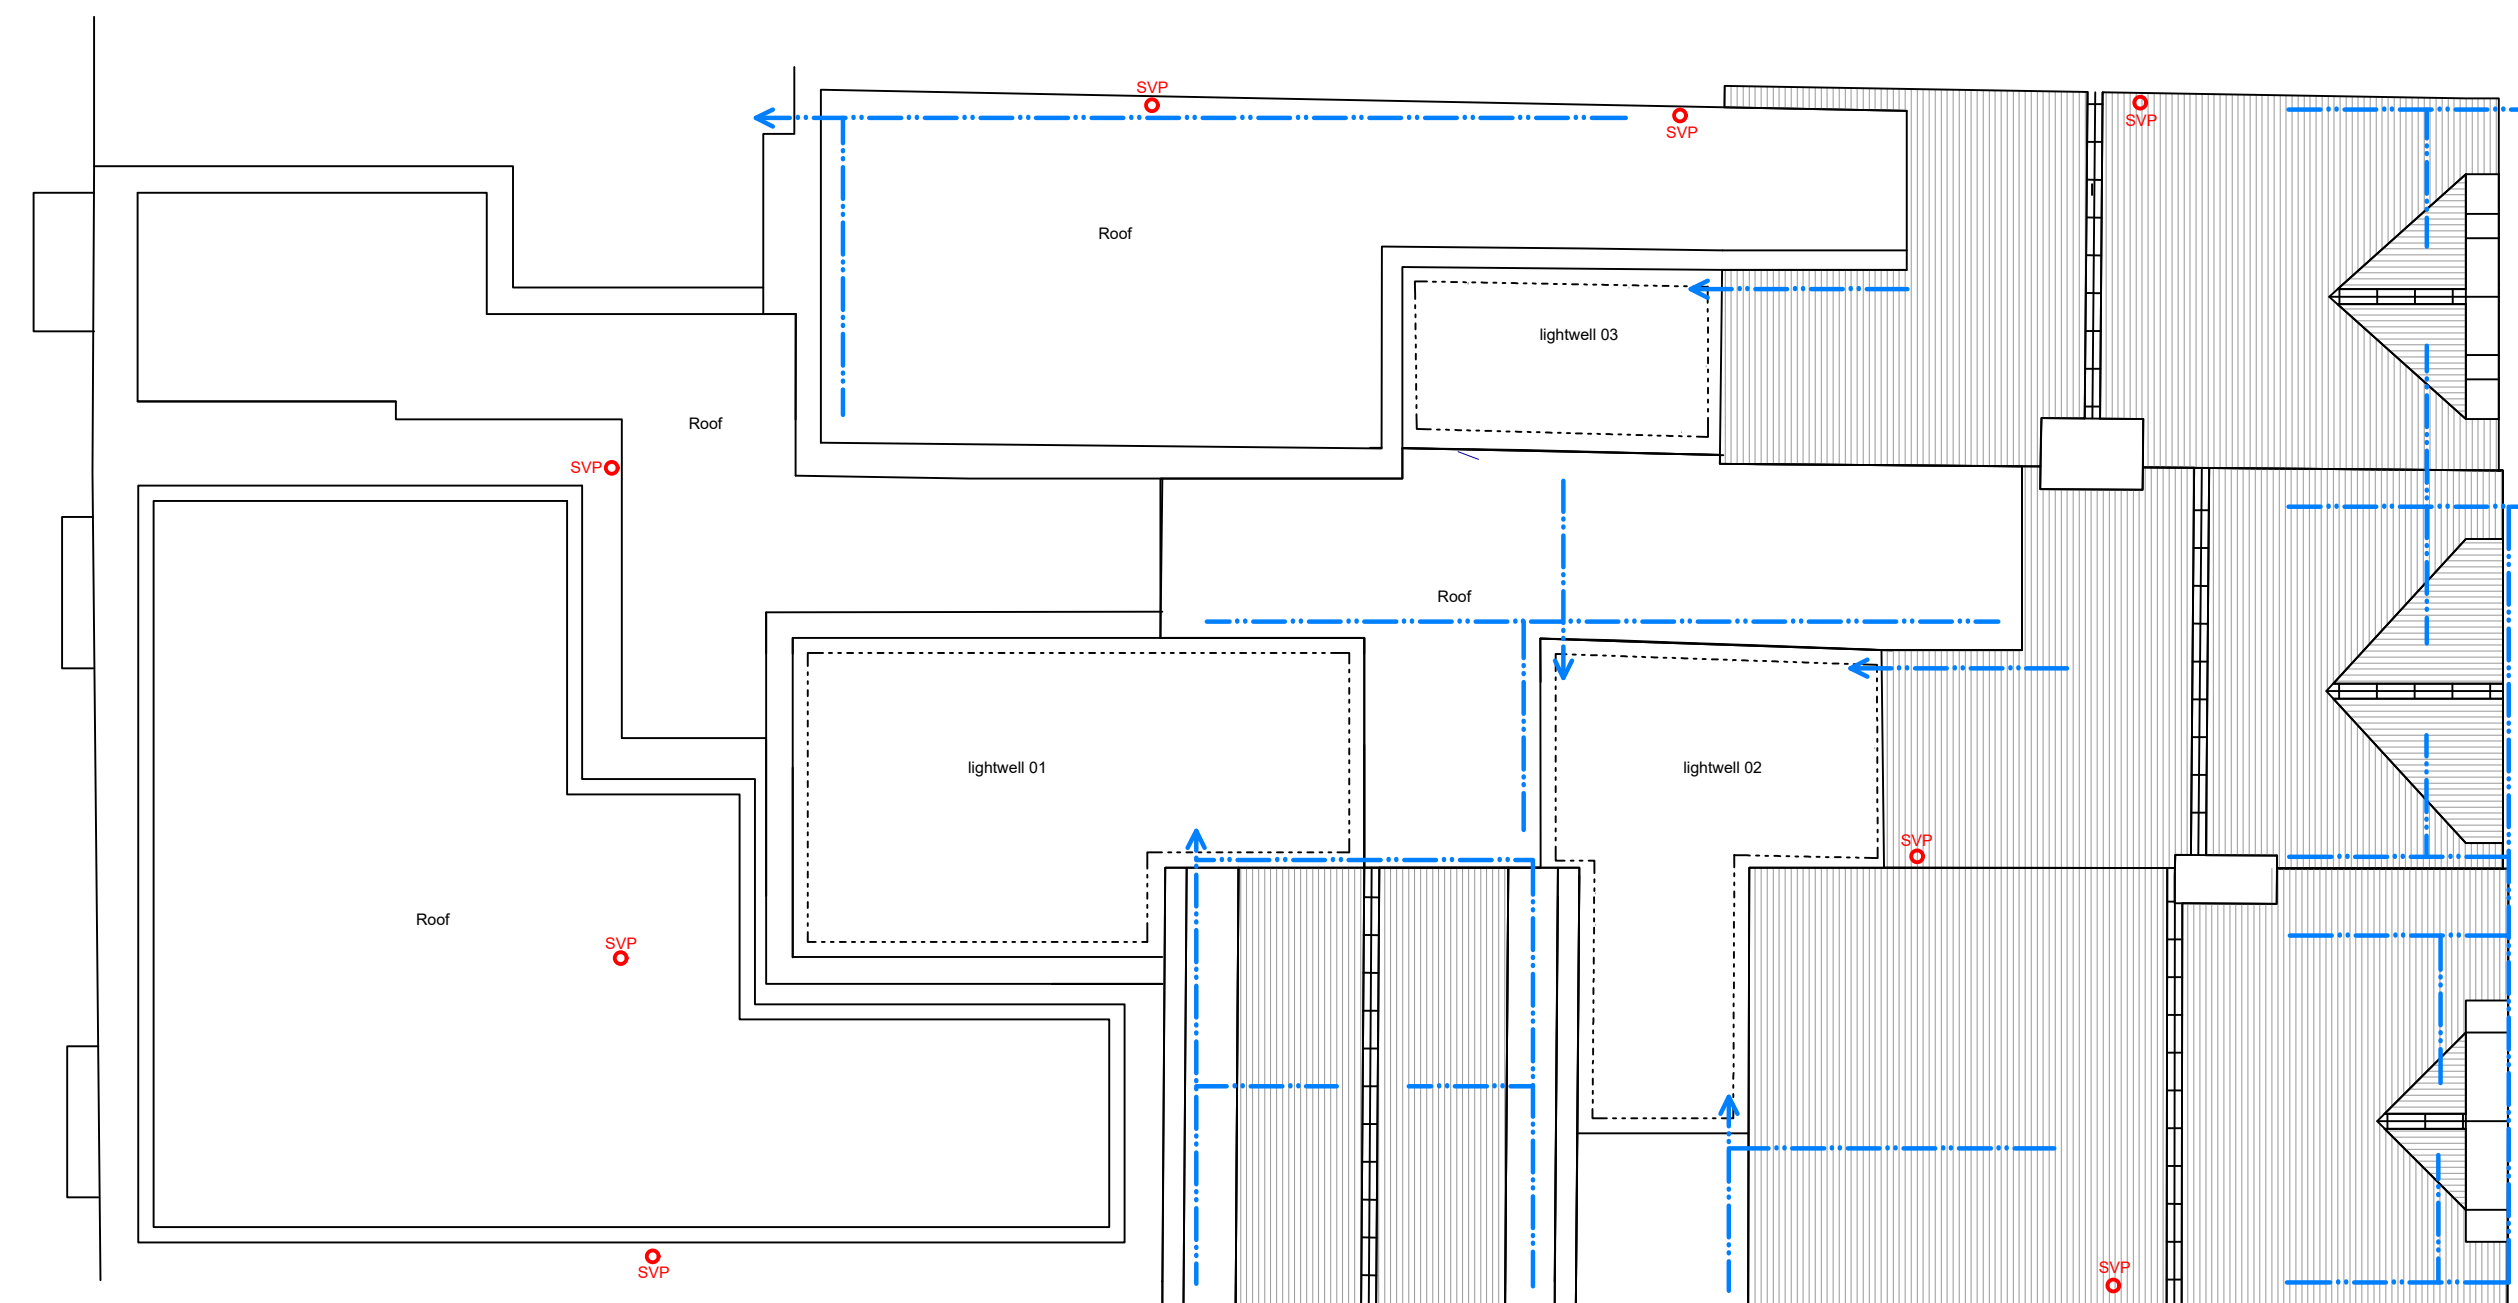

ROOF

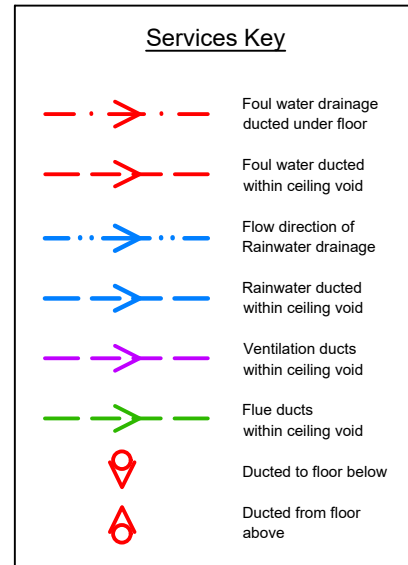

REV:	DATE:	DESCRIPTION:	BY:
COVEST ARCHITECTURE			
PROJECT:		Conversion and Change of use	
DRAWING TITLE:		Service Plans Second and Third Floor and Roof	
PROJECT ADDRESS:		138 - 140 Commercial Street, Newport, NP20 1LN	
CLIENT:		Mr James Horgan	
DATE: 19/09/2025		SCALE: 1:100	FORMAT: A1
DRAWN: MC	DRG NO: T / 009	REVISION:	
CHECKED:			
APPROVED:			