


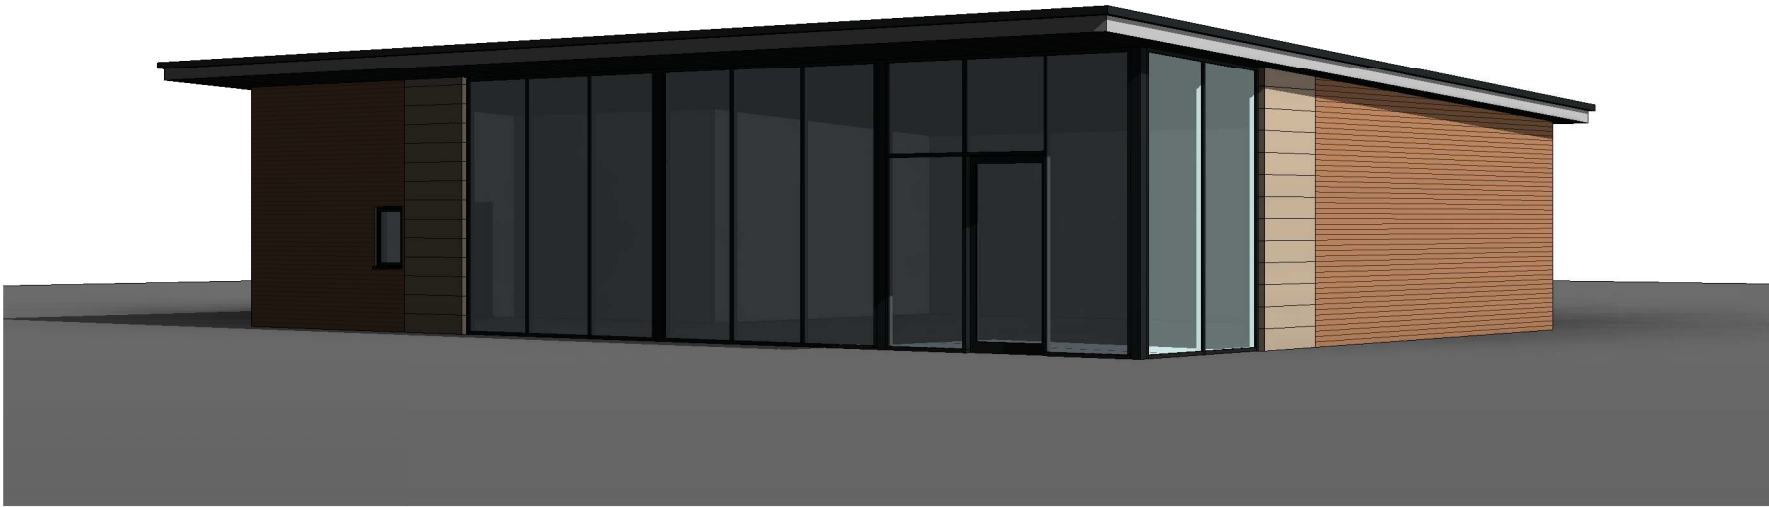


3D View 1




3D View 2



3D View 3

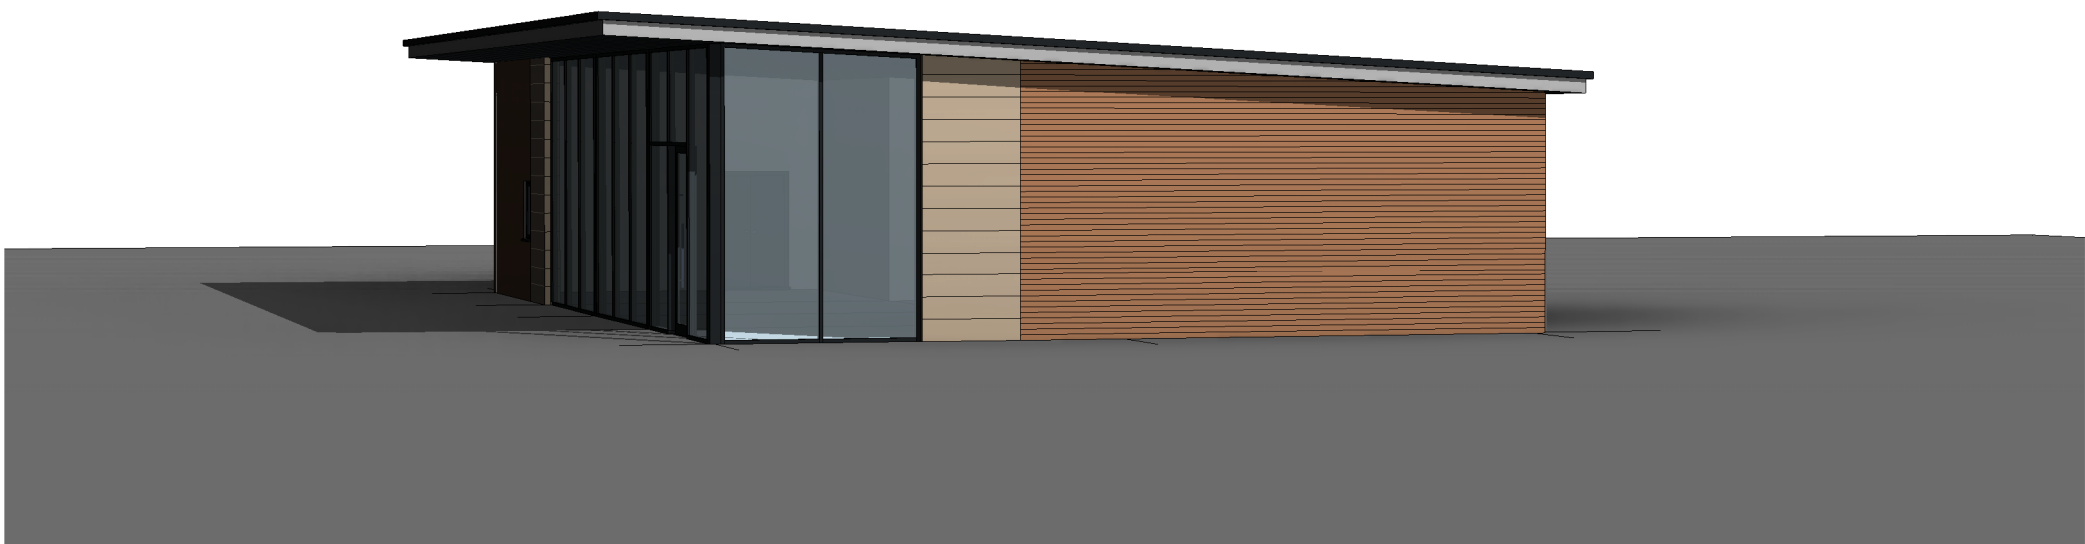


3D View 4

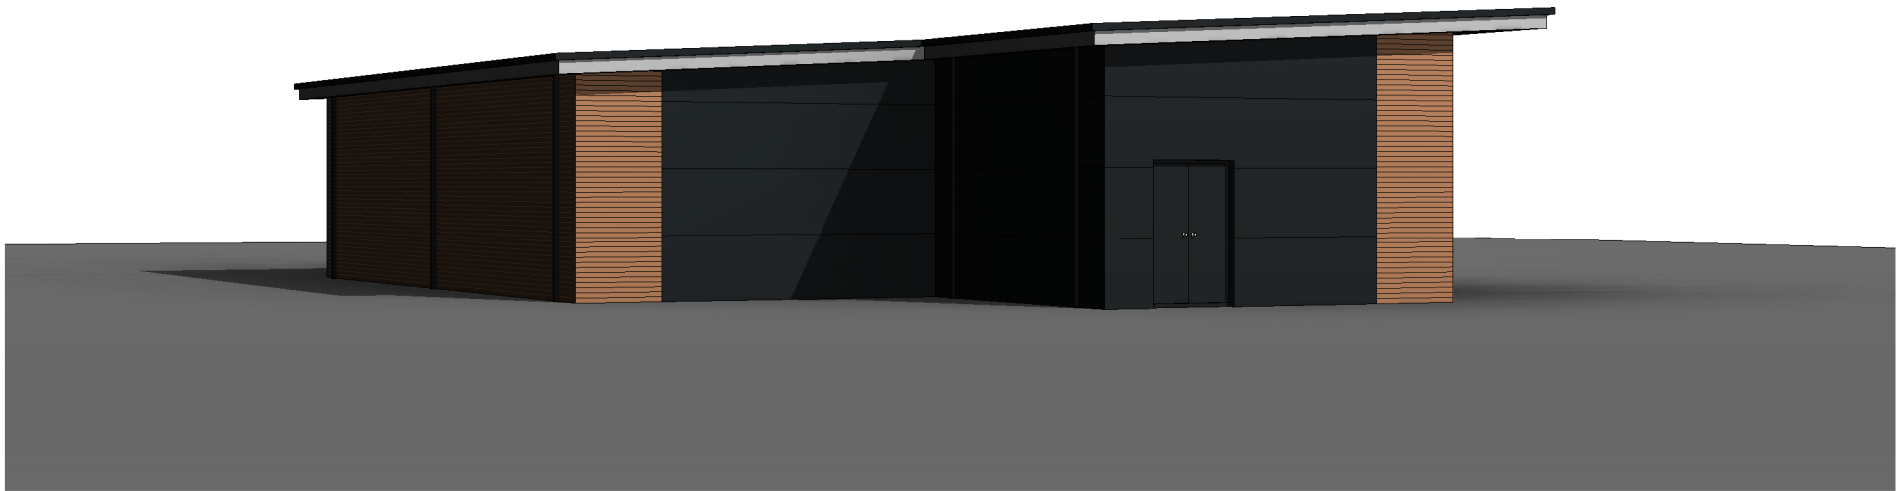


3D View 5



3D View 6

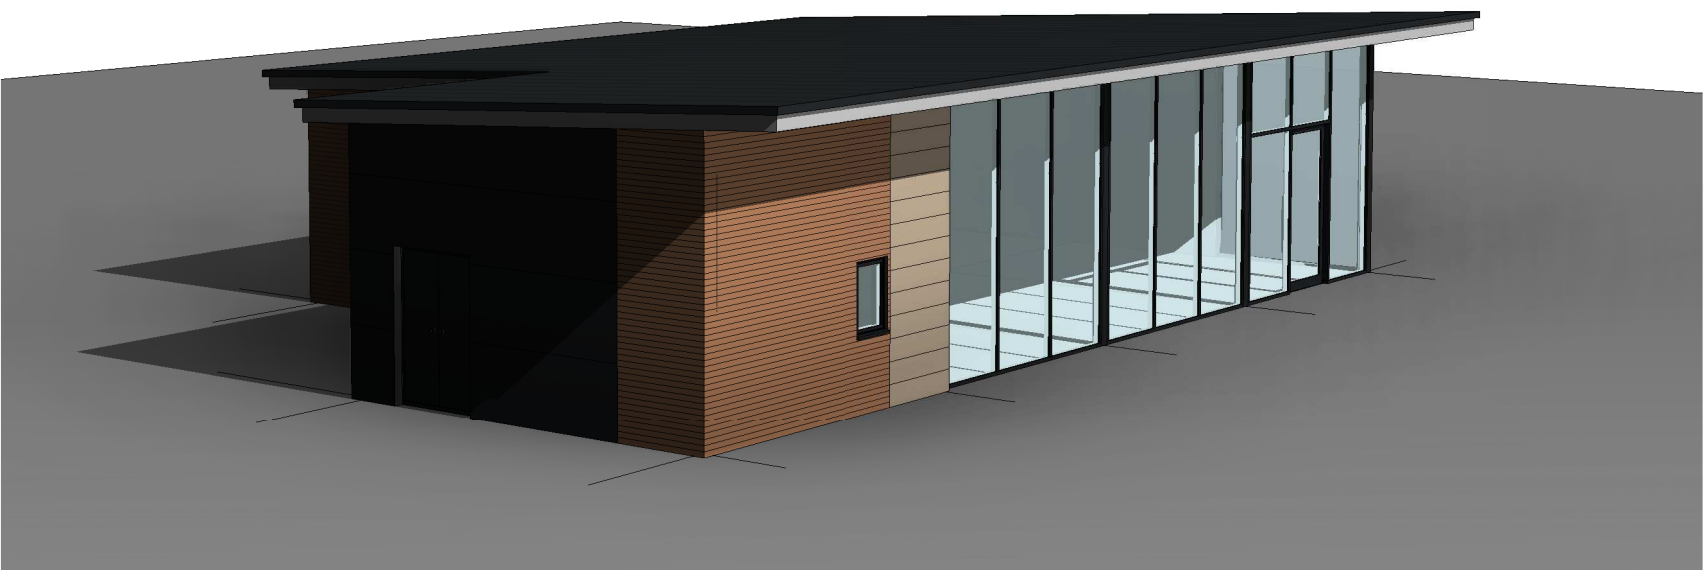

3D View 7

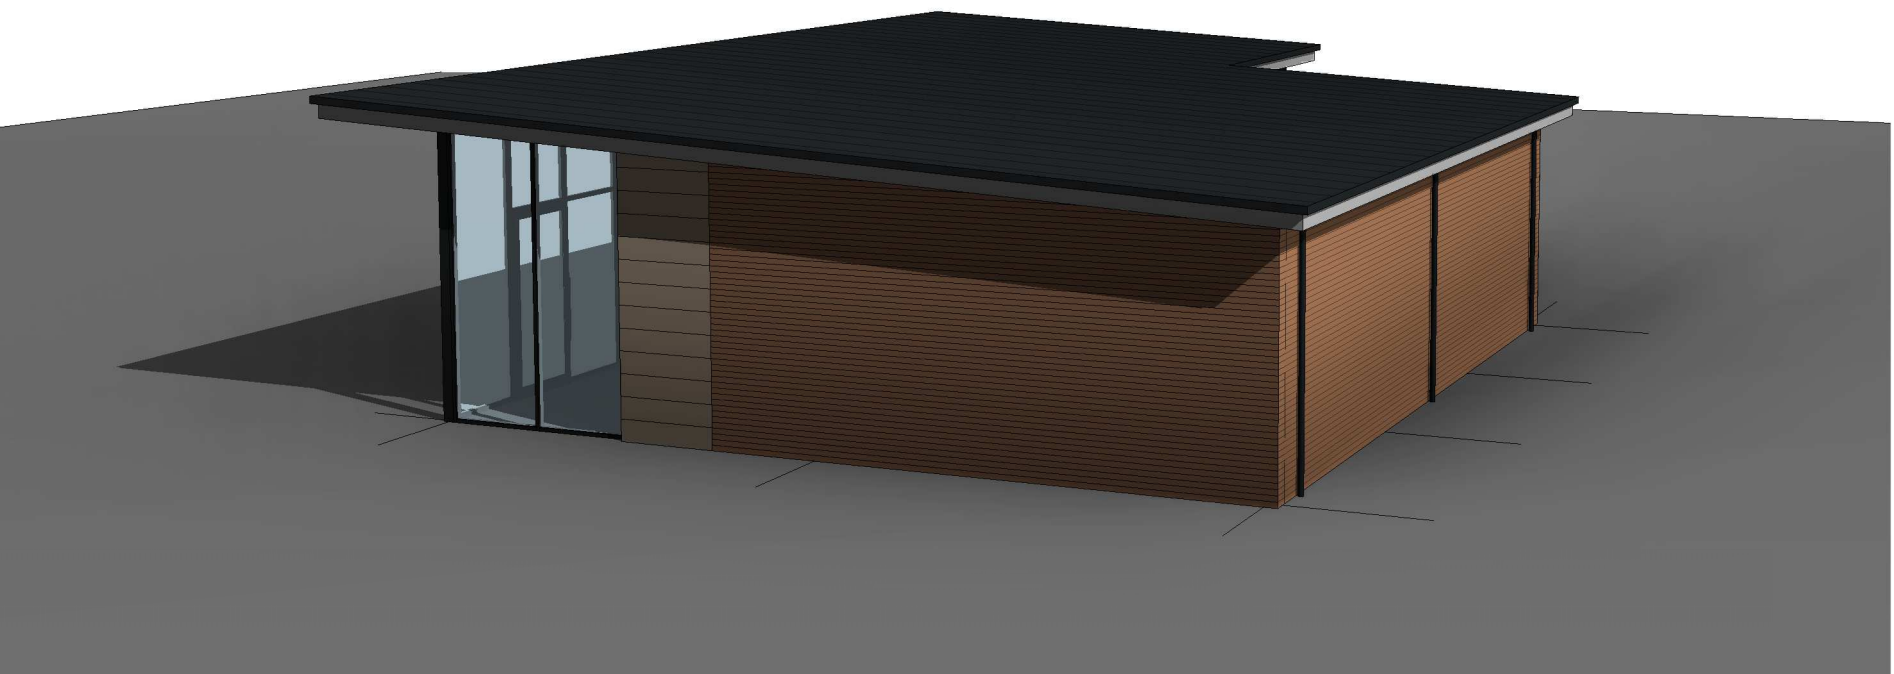

3D View 8



Example of recently completed building with Facing Brickwork

REVISIONS

CLIENT ROTTNER & RUDGE

PROJECT 71 CARDIFF ROAD
NEWPORT
NP202EN

TITLE PROPOSED
BUILDING 3d VIEWS

DATE 21.02.24

SCALE 1:100 @ A1

JOB ID 1884

DWG 13