


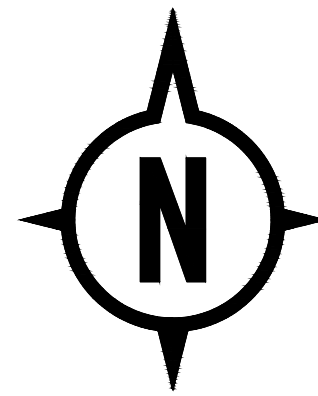

Belle View Park

Cardiff Road

LB


Mendallier Road

Planning Application 23/1053
for Car Rental Development

Key

- Application Site boundary
Site Area 1292.16sqm / 0.32acres
- Black Bitmac finish
- Red Bitmac finish
- Concrete
- Reinforced Concrete
- Double Reinforced Concrete to delivery stand
- Kerb
- Pin Kerb
- DK Drop Kerb
- Tactile paving
- Stainless steel bollard
- Soft Landscaping
- 0.6m high hoop barriers
- 2m high close boarded timber fence
- Existing 2m high palisade fence
- Existing 2m high close boarded timber fence
- Removed / Demolished
- Existing 2m high brick wall

0m 5 10 15 20 25
Scale Bar

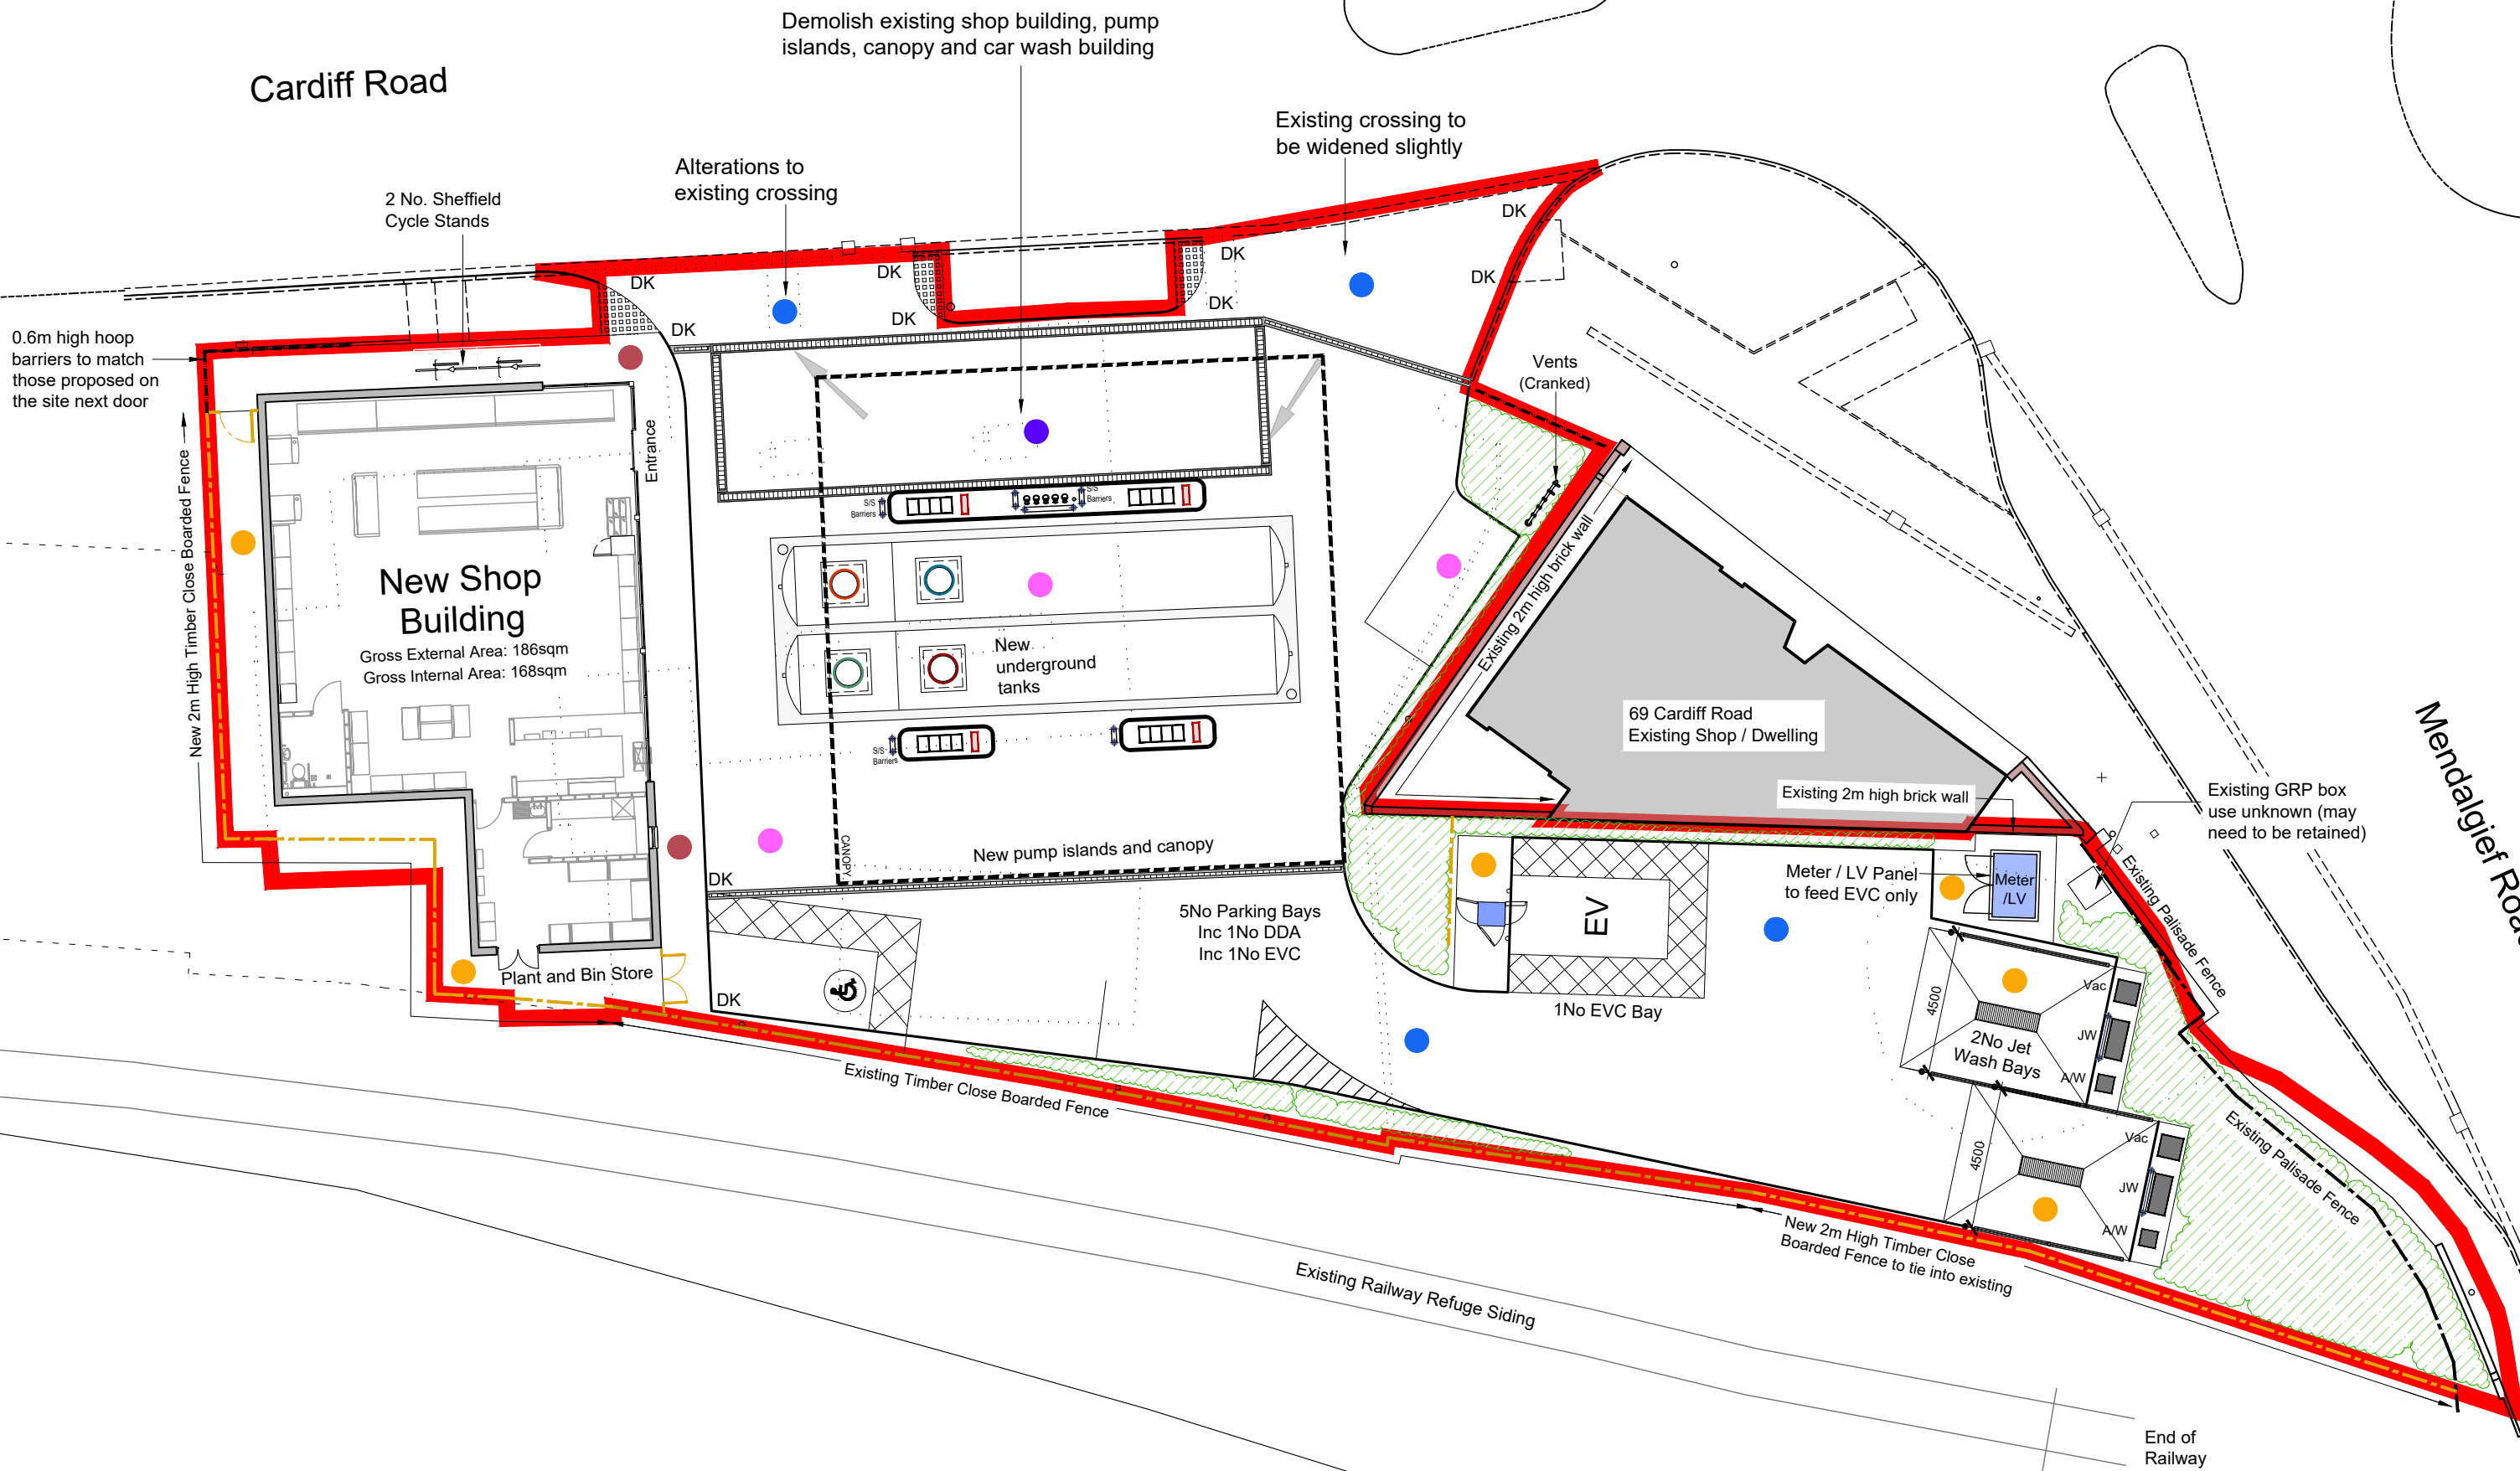

A	13.03.24 REVISED BOUNDARY TO CARDIFF ROAD, REVISED RED LINE
REVISIONS	
CLIENT	ROTTNER & RUDGE
PROJECT	71 CARDIFF ROAD NEWPORT NP20 2EN
TITLE	PROPOSED SITE LAYOUT
DATE	05.03.24
SCALE	1:200 @ A1
JOB ID	1884
DWG	15a